TENDER DRAWINGS

NOKKUNDI INDUS HOSPITAL EXTENSION


C.C.U
ENTRANCE


EMERGENCY


EMERGENCY




EMERGENCY


ENTRANCE


O.P.D


EMERGENCY
EMERGENCY
ENTRANCE


ENTRANCE







GYNECOLOGY
ENTRANCE


ENTRANCE






GYNECOLOGY
ENTRANCE

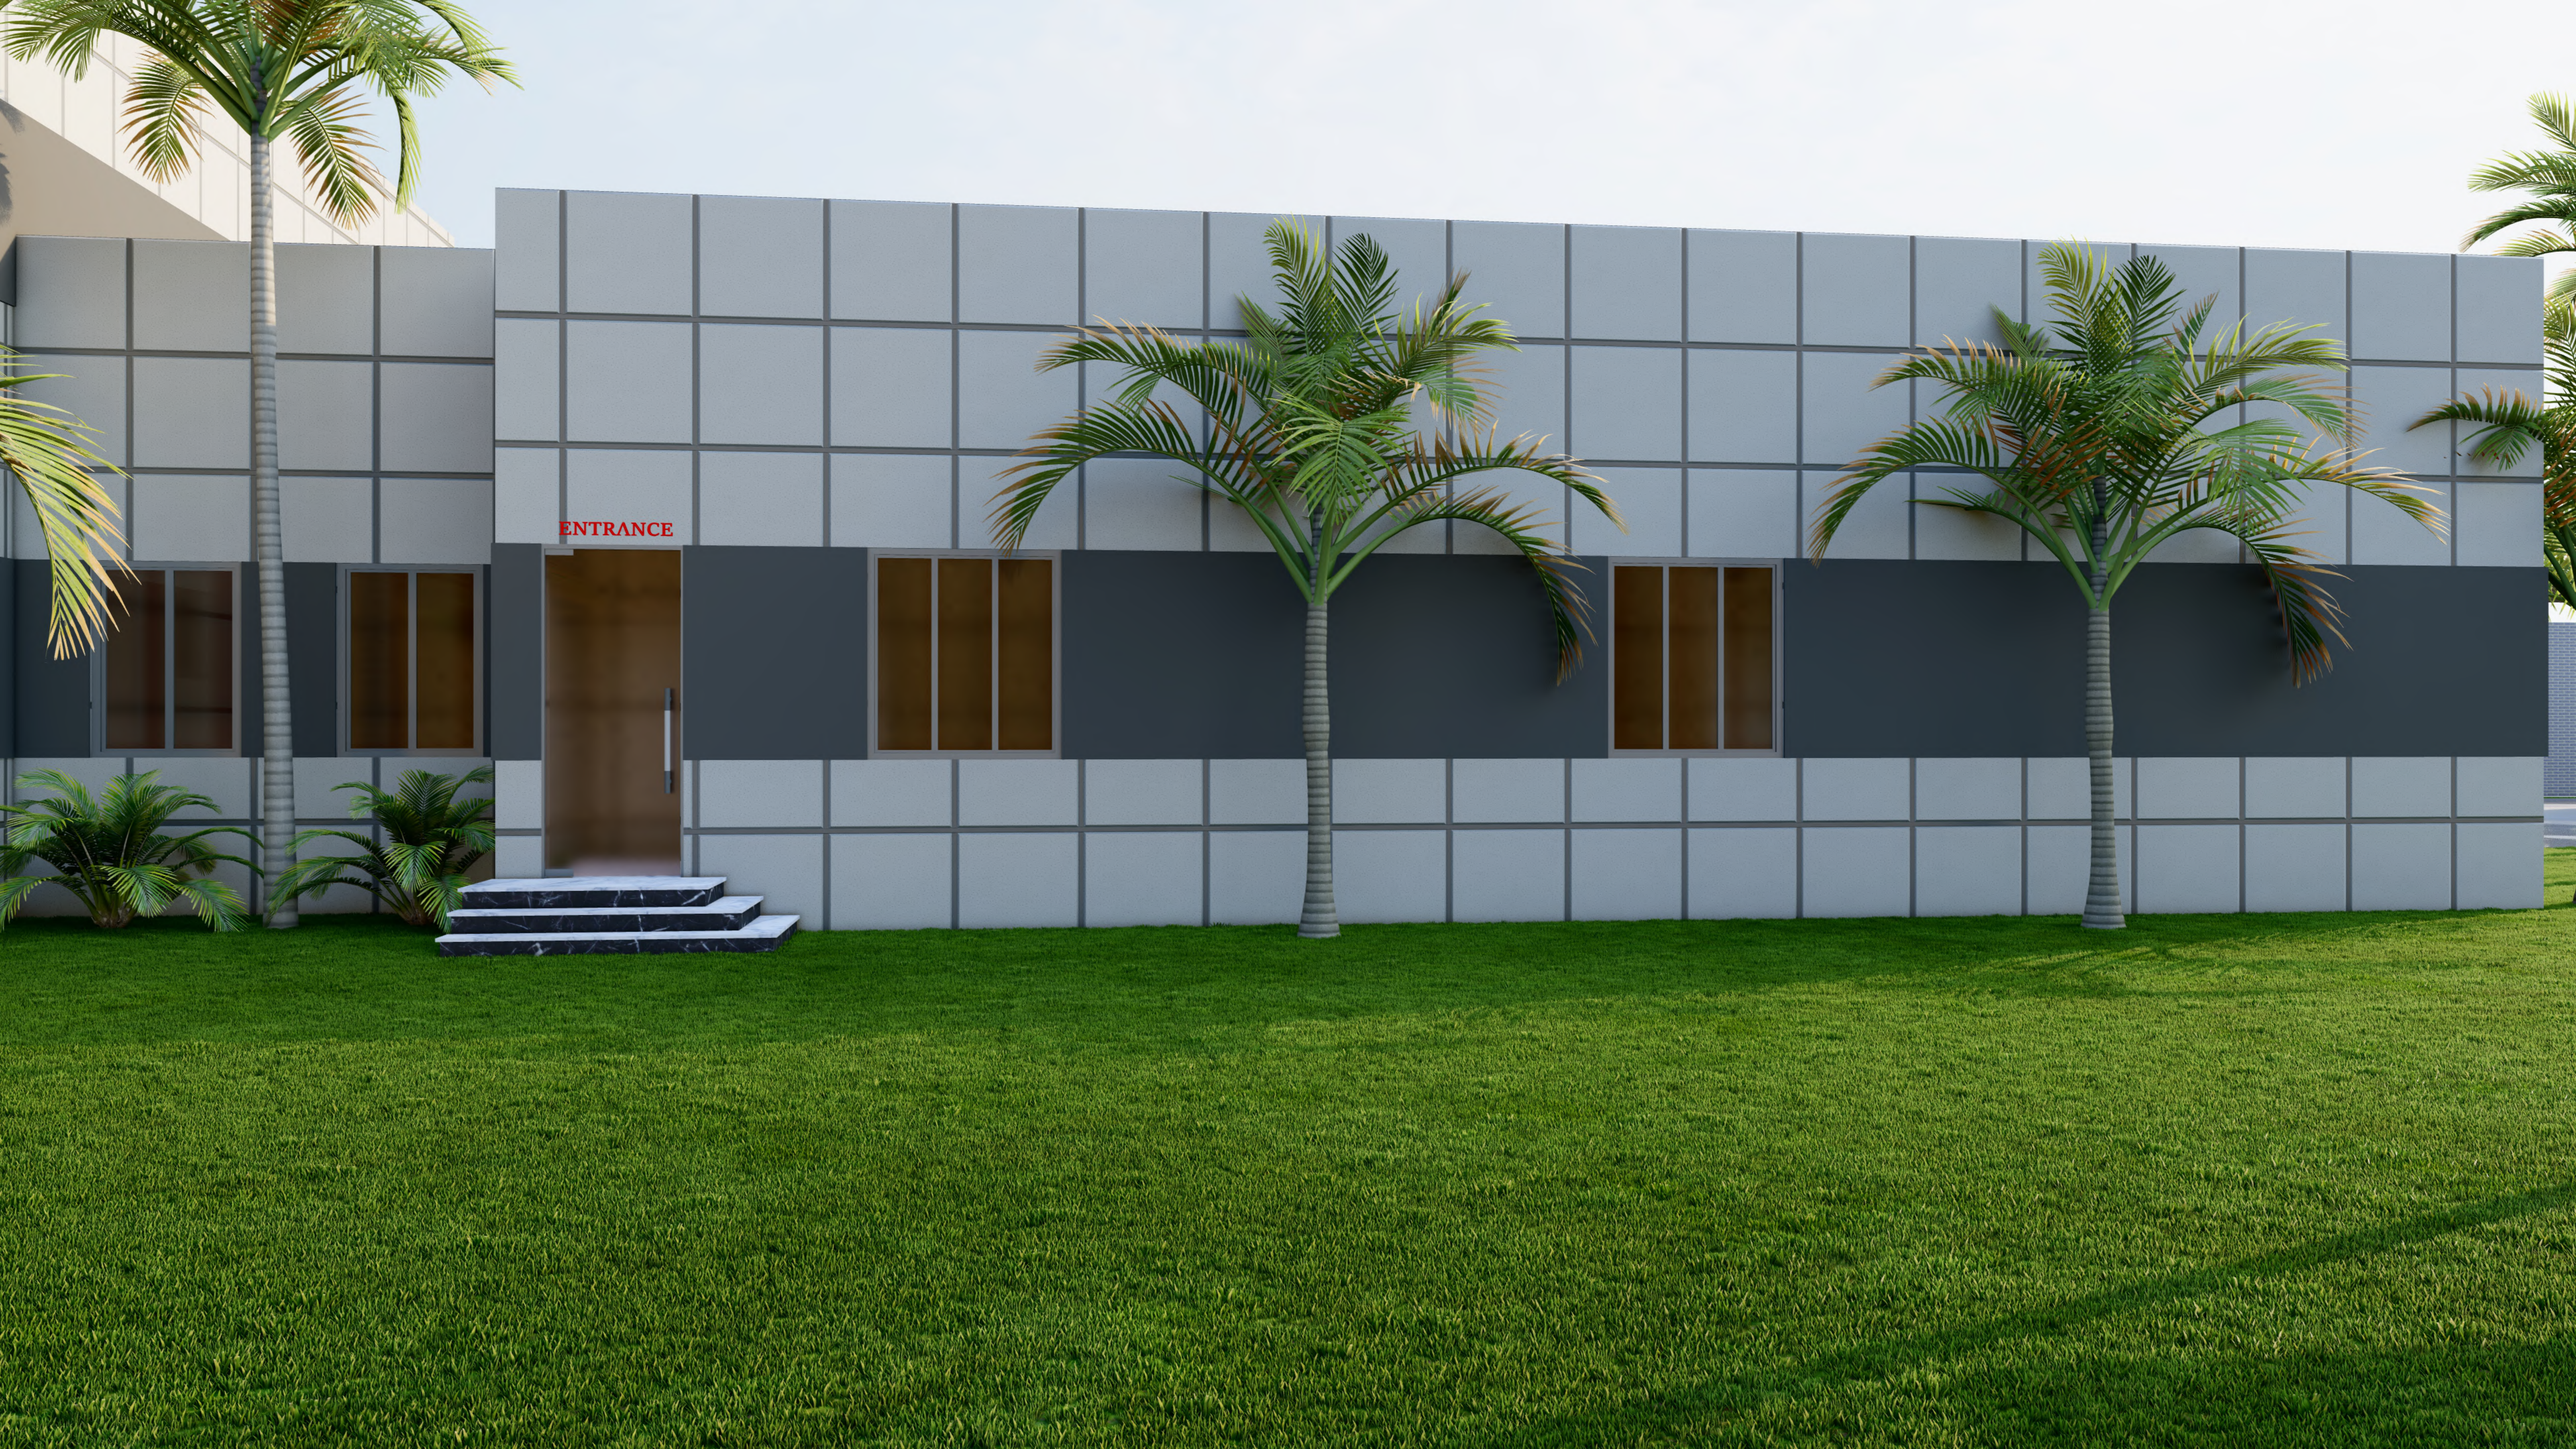
ENTRANCE


GYNECOLOGY


ENTRANCE




ENTRANCE


C.C.U
ENTRANCE




EMERGENCY
ENTRANCE




















MASTER PLAN

COMMUNITY HEALTH & MCH CENTER NOKUNDI

EXISTING DESIGN

PROJECT:	DESIGN BY:	STRUCTURE BY:	APPROVED FOR CONSTRUCTION	CARDINAL POINT:	THE GROUP OF ENGINEERS (CONSULTANTS, DESIGNERS & PLANNERS)
NOKKUNDI HOSPITAL EXTENSION	AR: DANISH WAQAR	ENGR. AFRASIAB	TITLE: MENTIONED IN DRAWING		CONTACT #: 03327969547, 03333392386 thegroupofengineers009@gmail.com House # 8, Street # 2, Professor colony, Jinnah Town, Quetta.
CLIENT:	DRAWN BY:	CHECKED BY:	DATE:		
INDUS HOSPITAL HEALTH NETWORK	M. SAMAD BILAL AHMED	AR: DANISH WAQAR	NOV 2026		

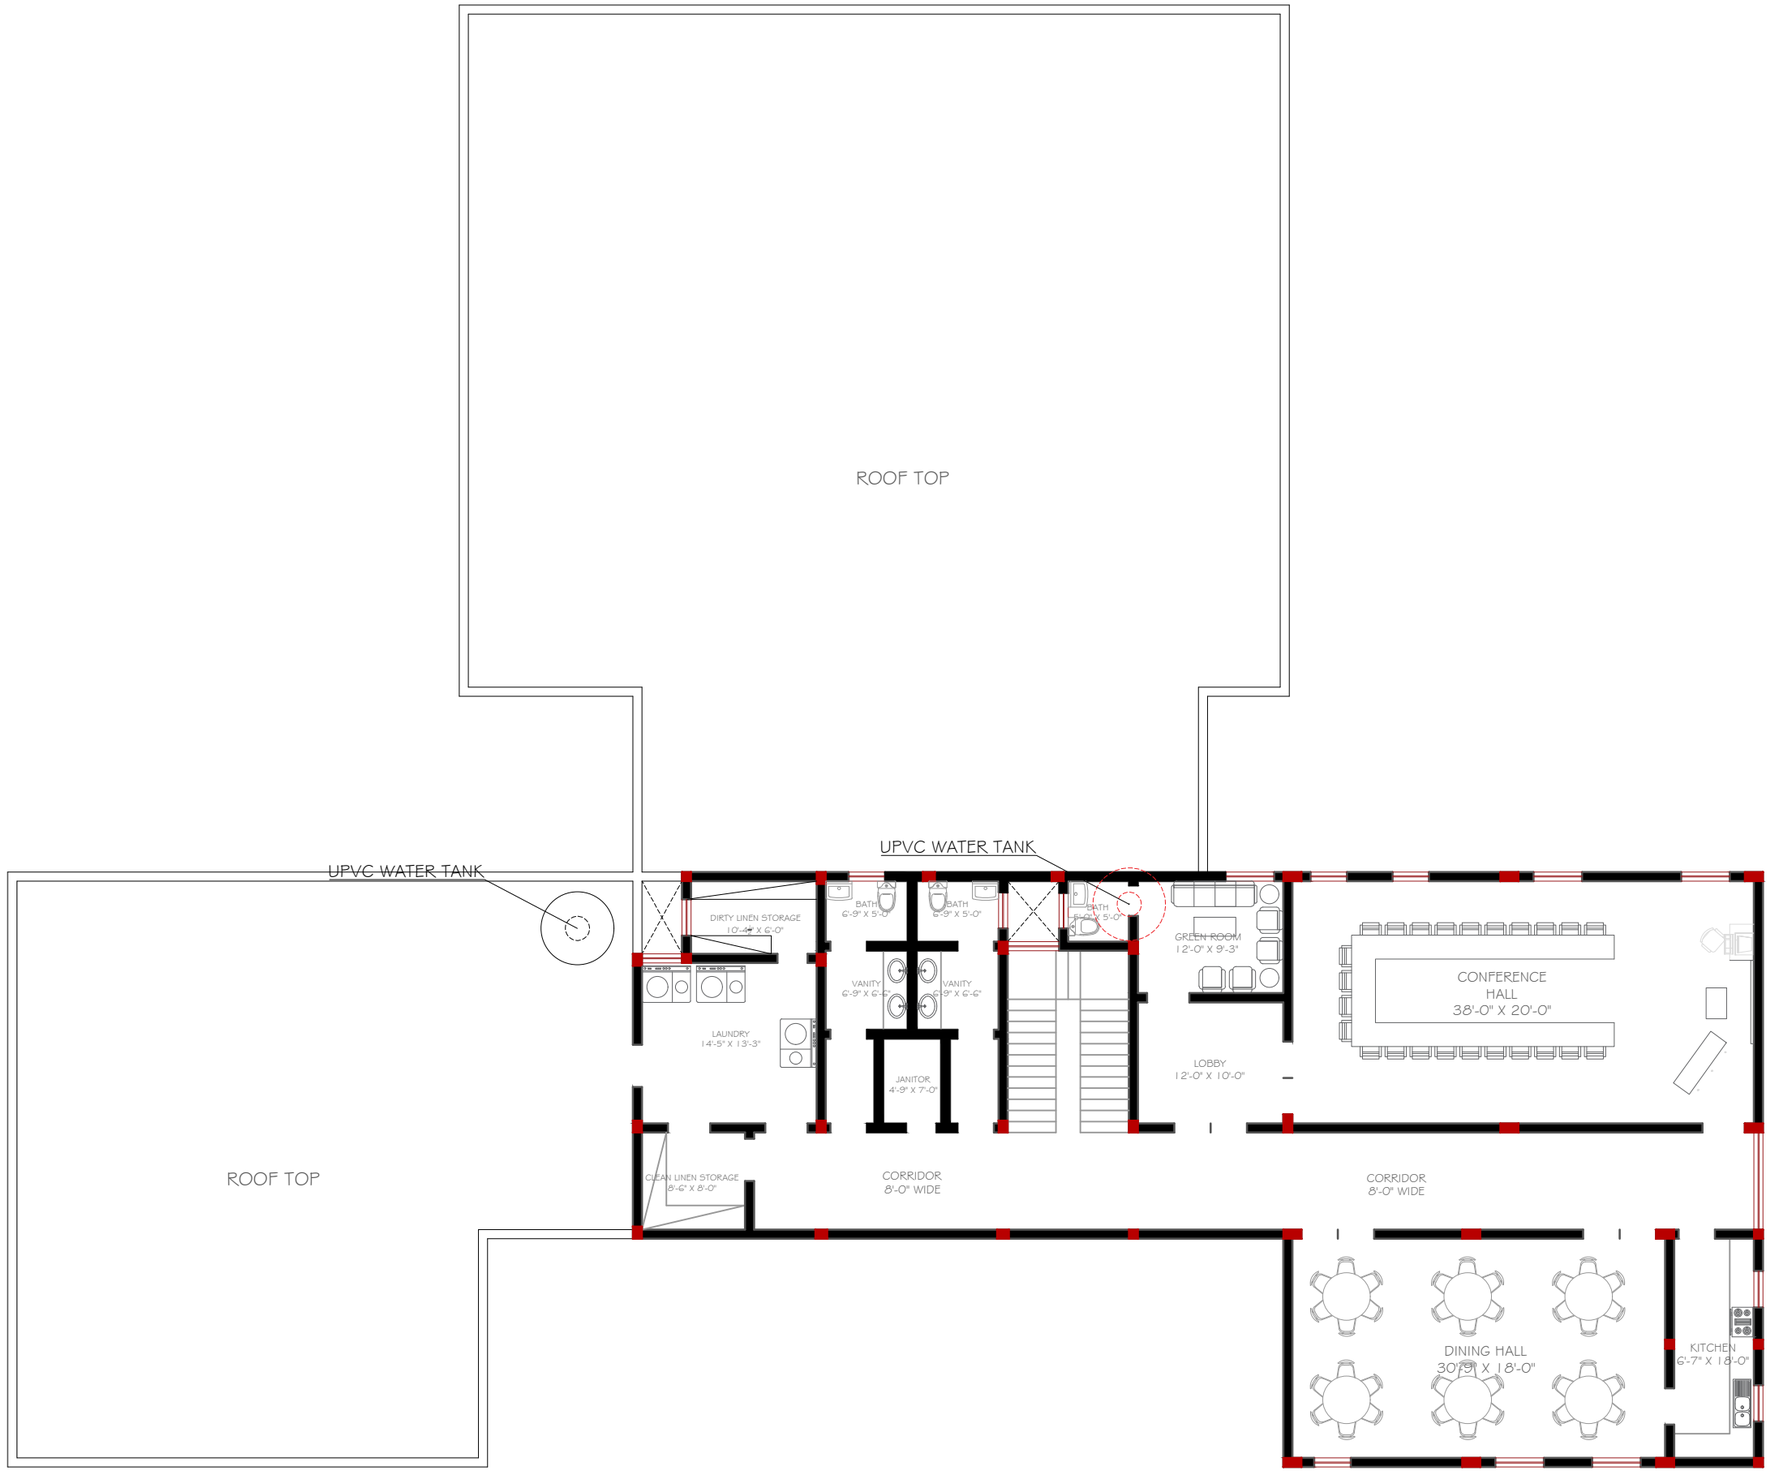

FIRST FLOOR PLAN

COMMUNITY HEALTH & MCH CENTER NOKUNDI

EXISTING DESIGN

THE GROUP OF ENGINEERS
(CONSULTANTS, DESIGNERS & PLANNERS)
CONTACT #: 03327969547, 03333392386
thegroupofengineers009@gmail.com
House # 8, Street # 2, Professor colony, Jinnah Town, Quetta.

CARDINAL POINT:	
APPROVED FOR CONSTRUCTION	
TITLE:	MENTIONED IN DRAWING
DATE:	NOV 2026
STRUCTURE BY:	ENGR. AFRASIAB
DESIGN BY:	AR: DANISH WAQAR
CHECKED BY:	AR: DANISH WAQAR
DRAWN BY:	M. SAMAD BILAL AHMED
CLIENT:	INDUS HOSPITAL HEALTH NETWORK
PROJECT:	NOKKUNDI HOSPITAL EXTENSION

FRONT ELEV

LEFT ELEV

RIGHT ELEV



BACK ELEV

GROUND FLOOR FURNITURE PLAN

THE GROUP OF ENGINEERS
(CONSULTANTS, DESIGNERS & PLANNERS)
CONTACT #: 03327969547, 03333392386
thegroupofengineers009@gmail.com
House # 8, Street # 2, Professor colony, Jinnah Town, Quetta.

CARDINAL POINT:


APPROVED FOR CONSTRUCTION

TITLE: MENTIONED IN DRAWING

DATE: NOV 2026

PROJECT:	NOKKUNDI HOSPITAL EXTENSION	CLIENT:	INDUS HOSPITAL HEALTH NETWORK
DESIGN BY:	AR: DANISH WAQAR	DRAWN BY:	M. SAMAD BILAL AHMED
STRUCTURE BY:	ENGR. AFRASIAB	CHECKED BY:	AR: DANISH WAQAR


FIRST FLOOR
FURNITURE PLAN

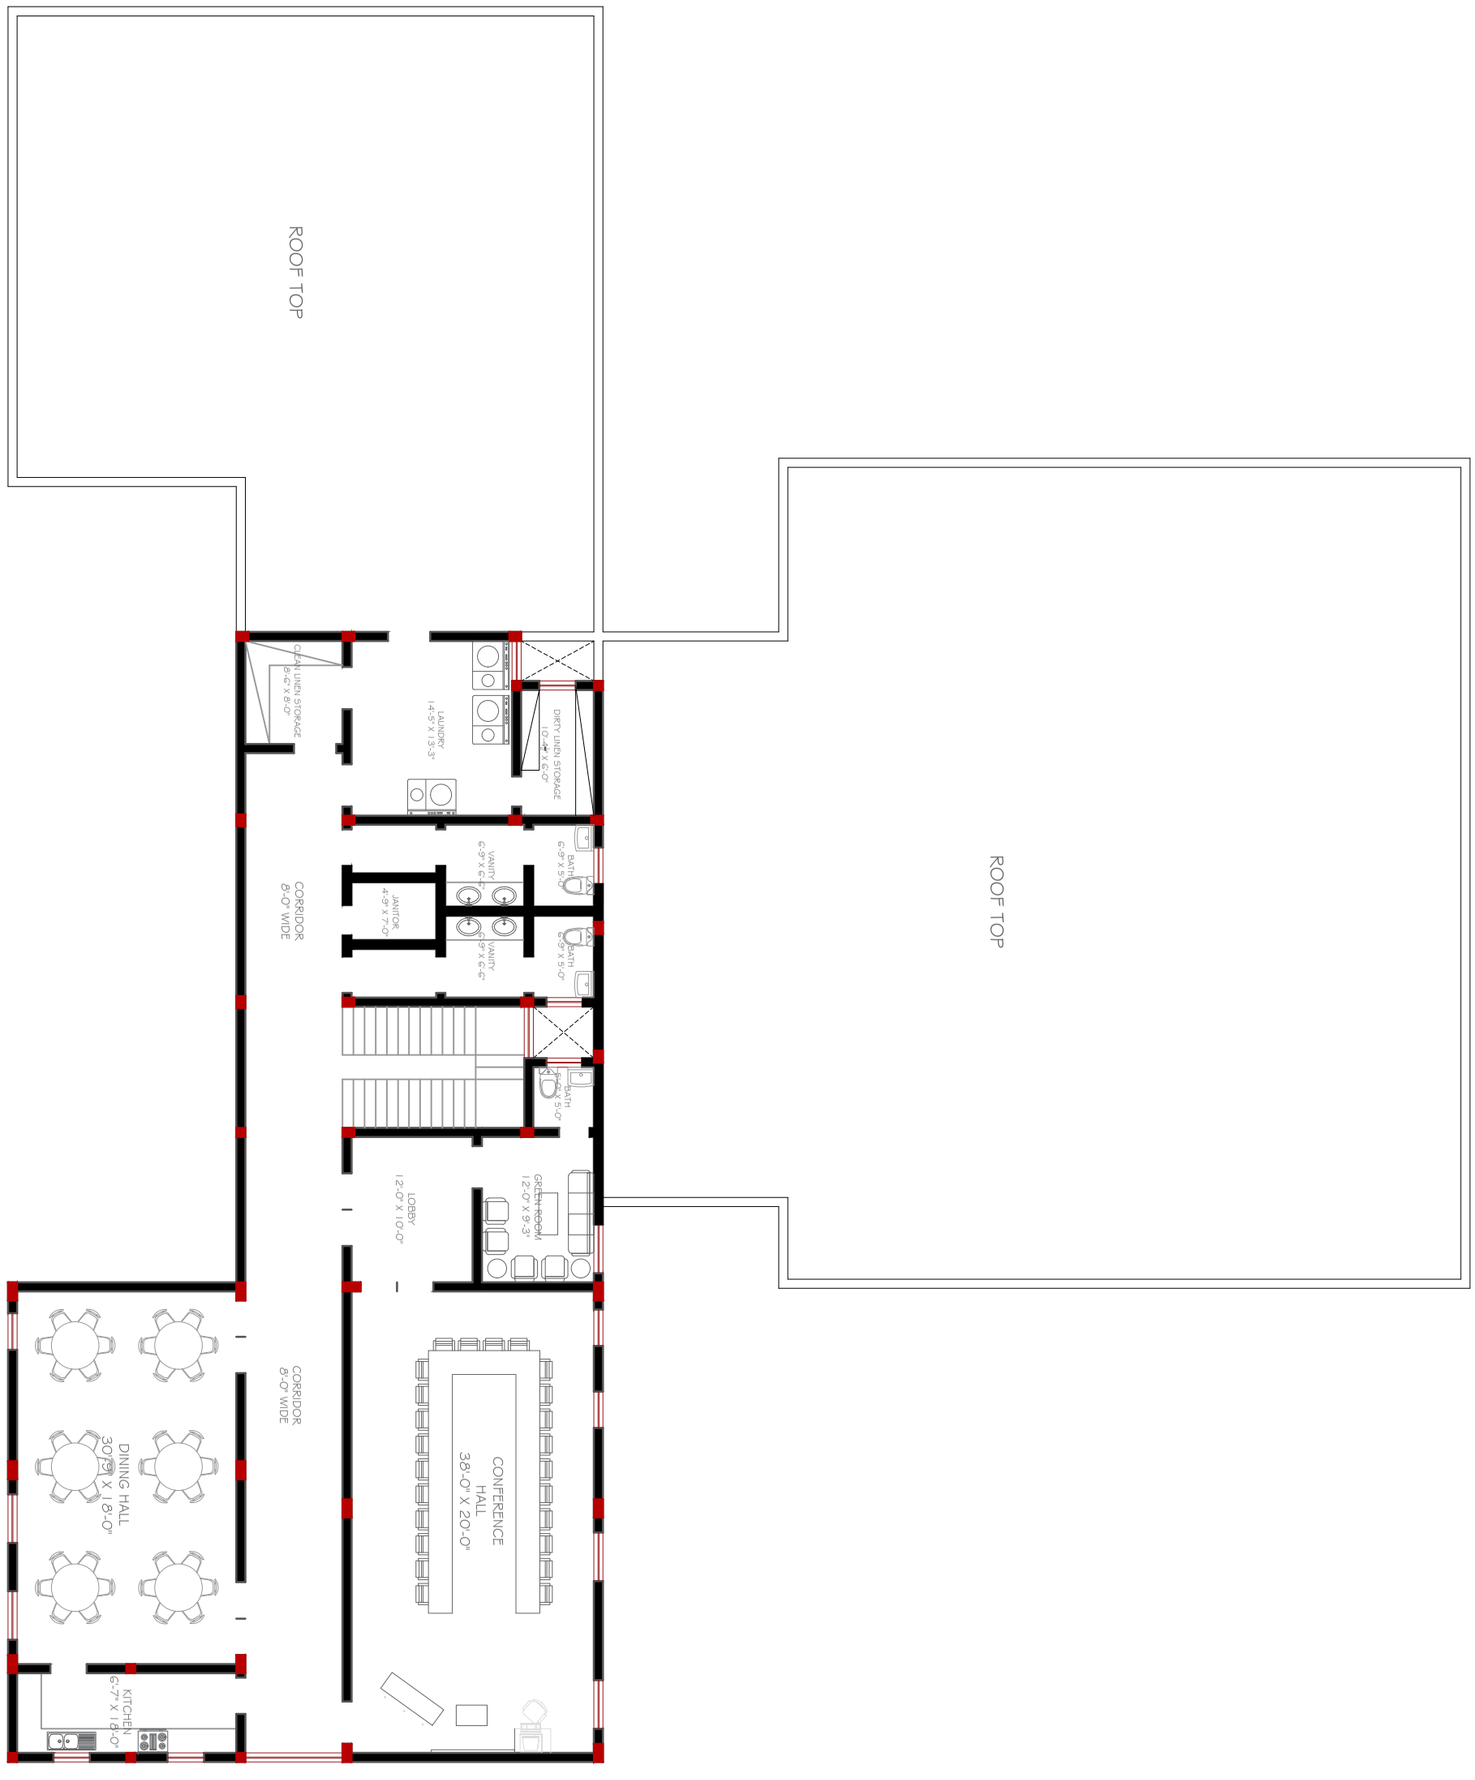


PROJECT:	DESIGN BY:	STRUCTURE BY:	APPROVED FOR CONSTRUCTION	CARDINAL POINT:	THE GROUP OF ENGINEERS (CONSULTANTS, DESIGNERS & PLANNERS)
NOKKUNDI HOSPITAL EXTENSION	AR: DANISH WAQAR	ENGR. AFRASIAB	TITLE: MENTIONED IN DRAWING		CONTACT #: 03327969547, 03333392386 thegroupofengineers009@gmail.com
CLIENT:	DRAWN BY:	CHECKED BY:	DATE:		House # 8, Street # 2, Professor colony, Jinnah Town, Quetta.
INDUS HOSPITAL HEALTH NETWORK	M. SAMAD BILAL AHMED	AR: DANISH WAQAR	NOV 2026		

GROUND FLOOR

WORKING PLAN

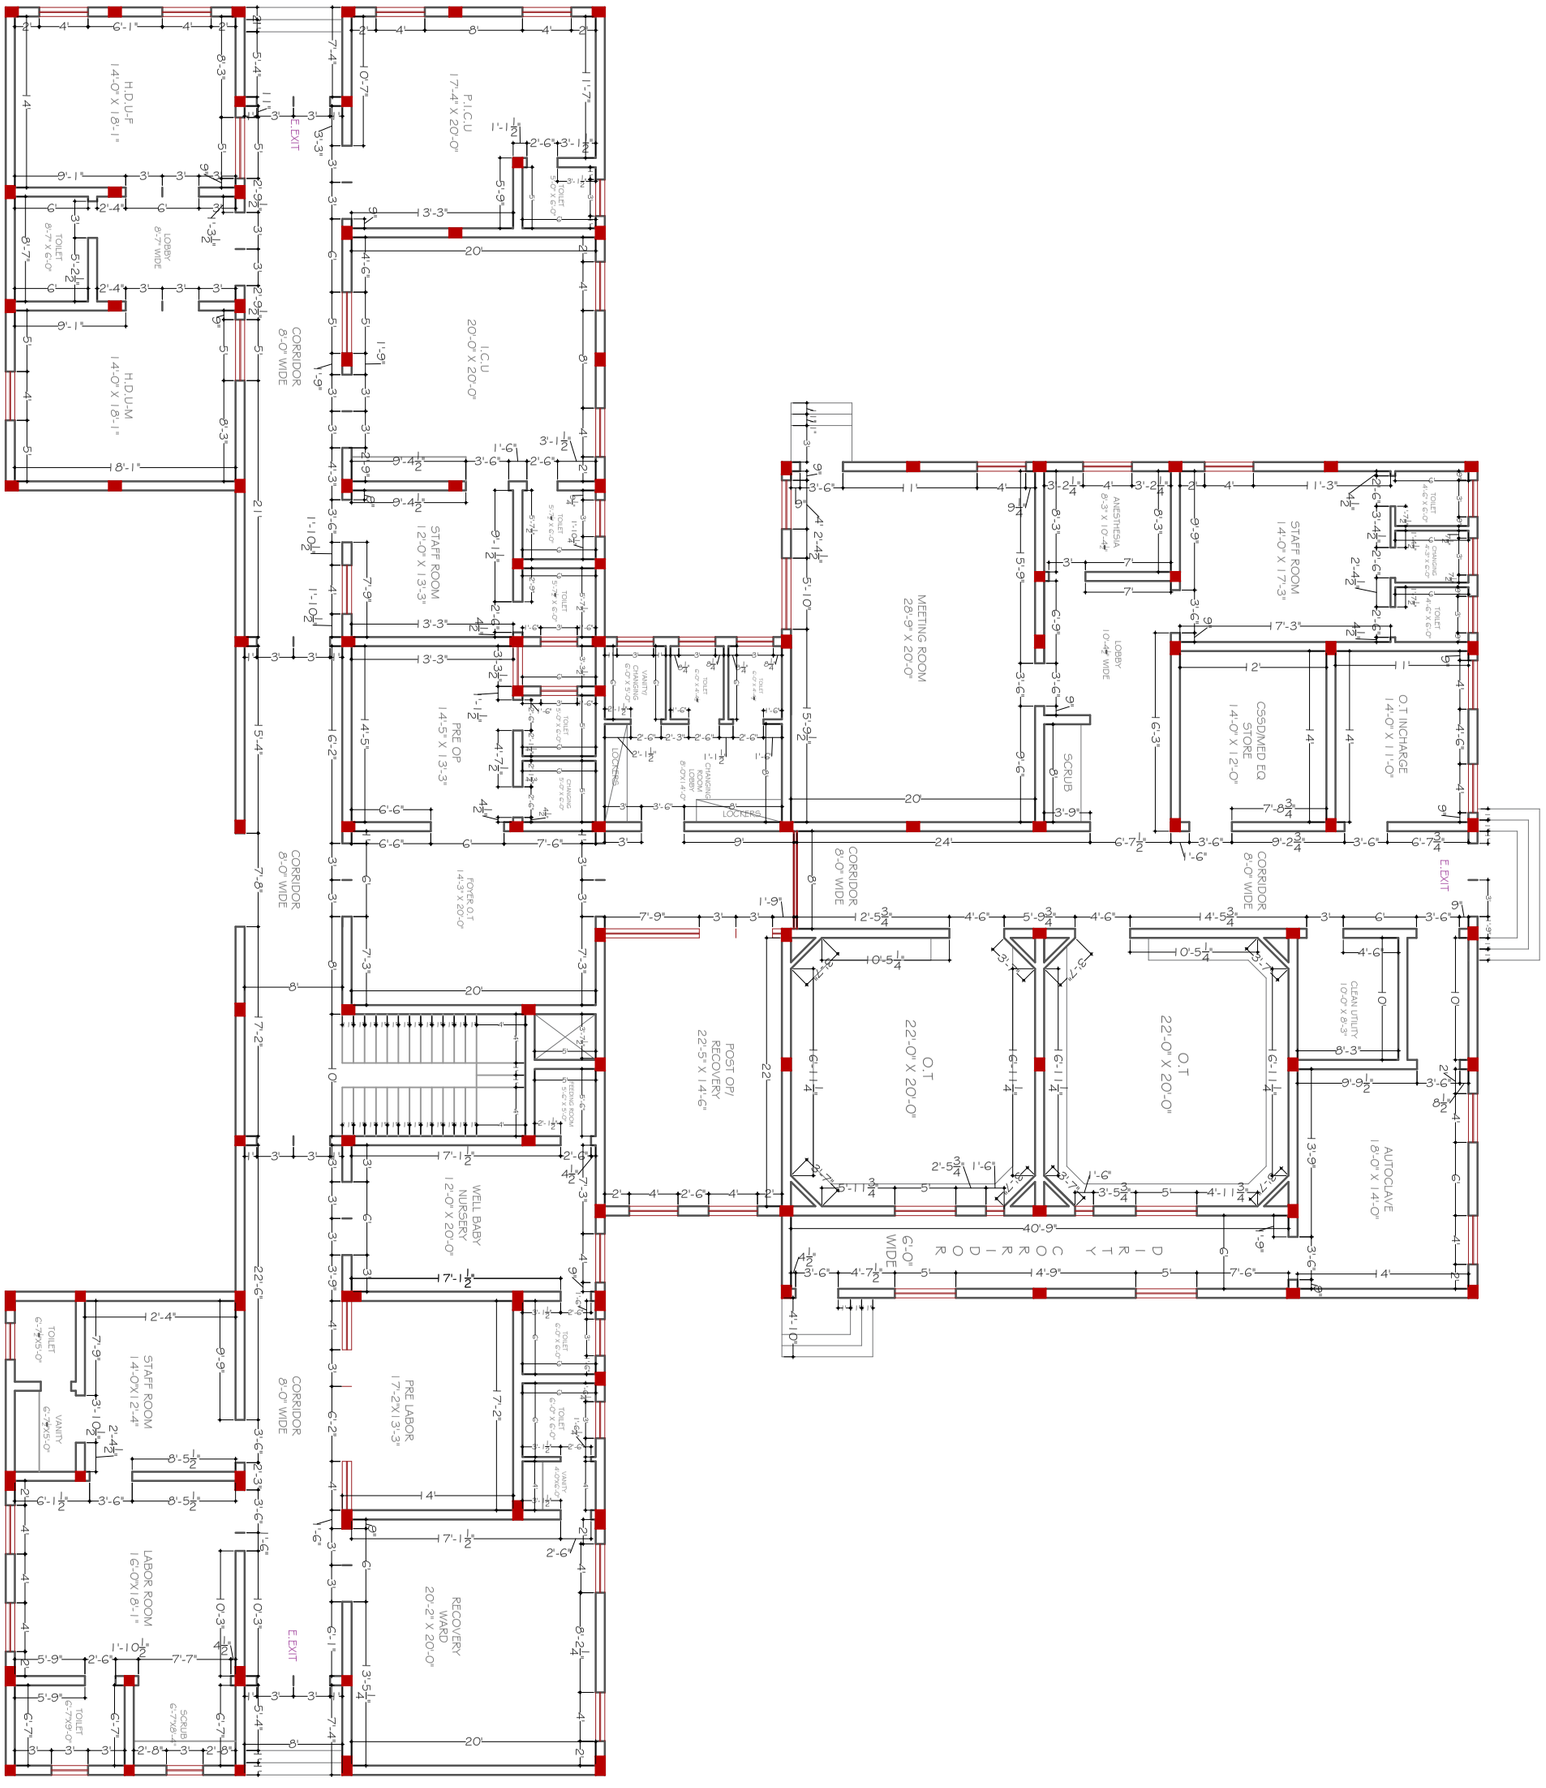

PROJECT:	DESIGN BY:	STRUCTURE BY:	APPROVED FOR CONSTRUCTION	CARDINAL POINT:	THE GROUP OF ENGINEERS (CONSULTANTS, DESIGNERS & PLANNERS)
NOKKUNDI HOSPITAL EXTENSION	AR: DANISH WAQAR	ENGR. AFRASIAB	TITLE: MENTIONED IN DRAWING		CONTACT #: 03327969547, 03333392386 thegroupofengineers009@gmail.com
CLIENT:	DRAWN BY:	CHECKED BY:	DATE:		House # 8, Street # 2, Professor colony, Jinnah Town, Quetta.
INDUS HOSPITAL HEALTH NETWORK	M. SAMAD BILAL AHMED	AR: DANISH WAQAR	NOV 2026		

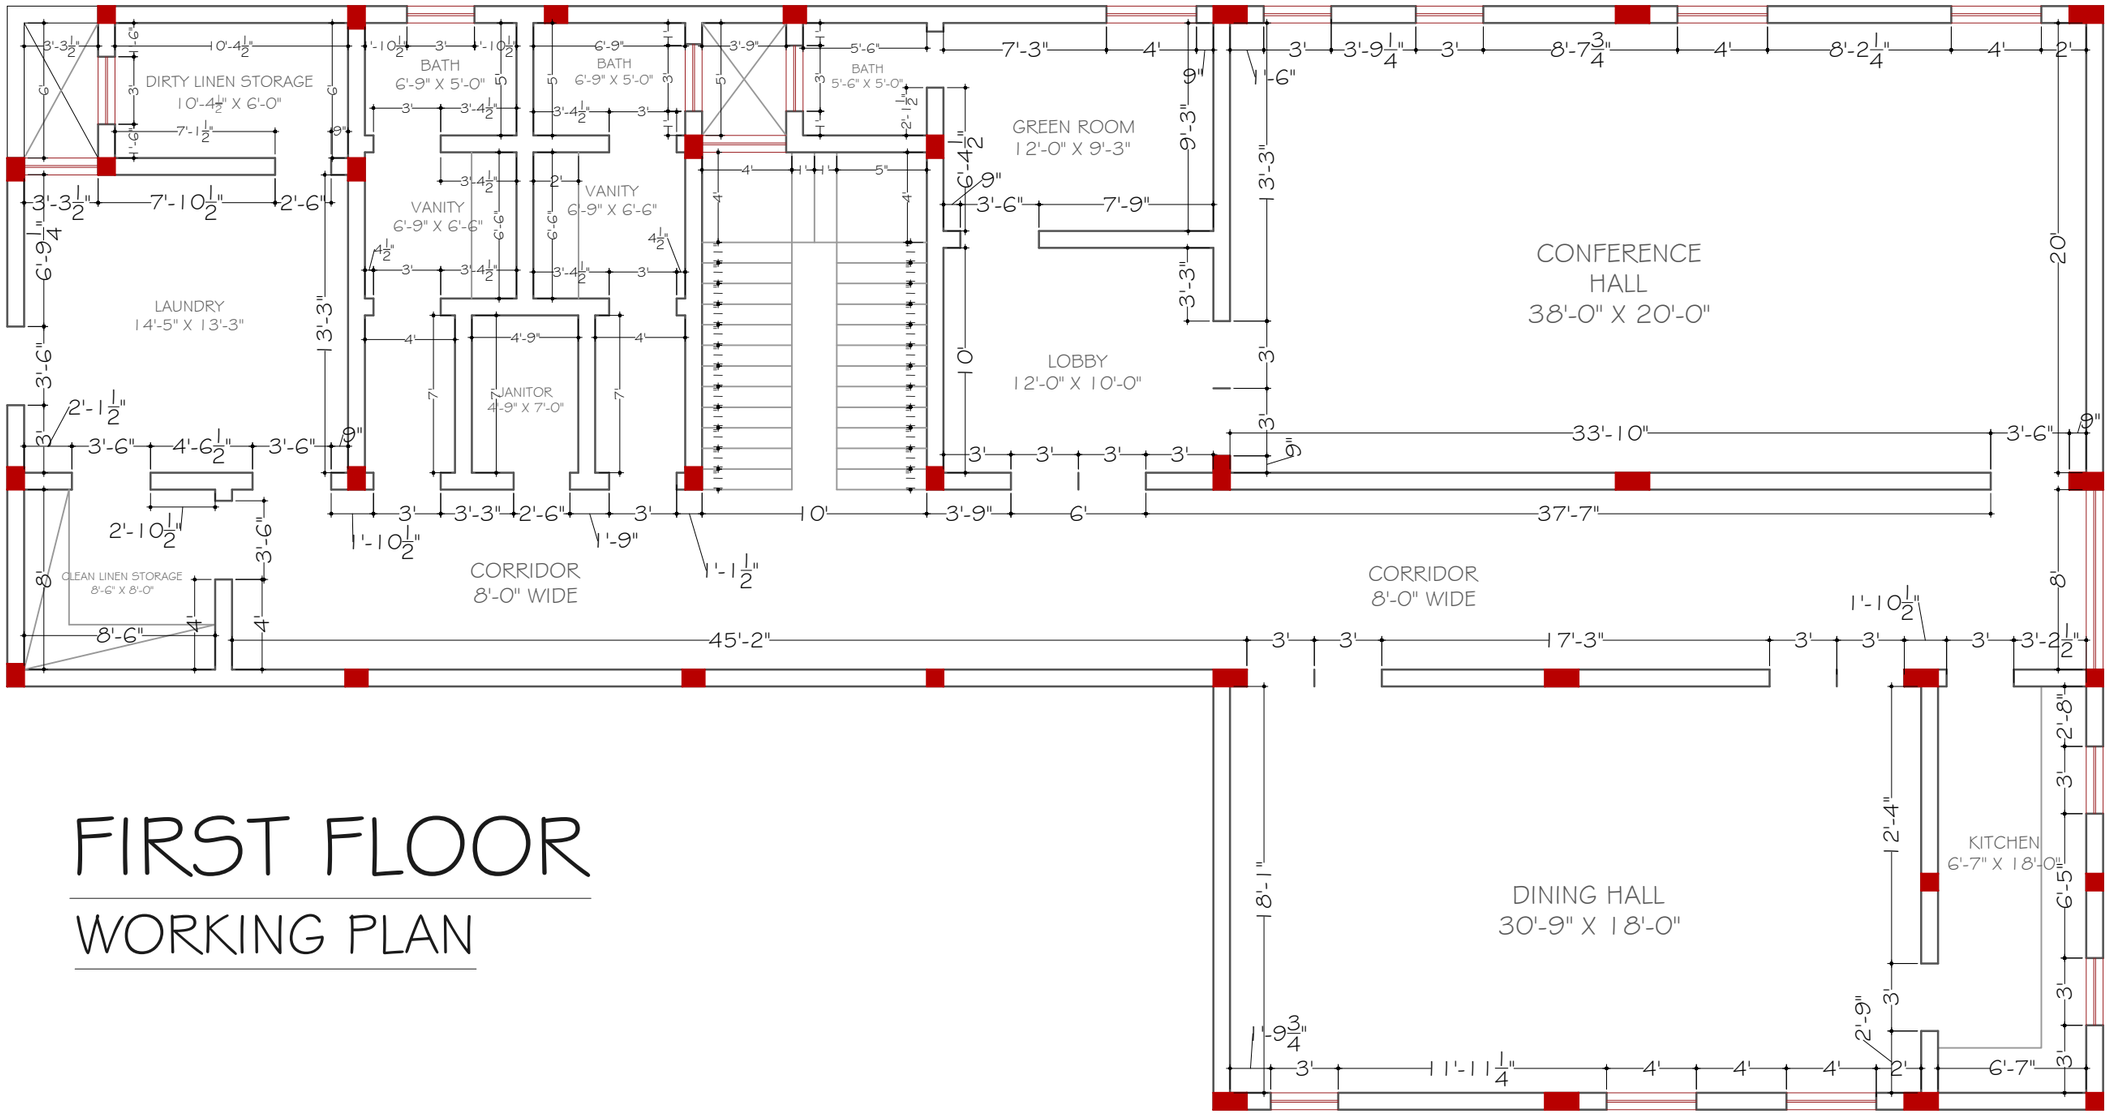

FIRST FLOOR

WORKING PLAN

THE GROUP OF ENGINEERS
(CONSULTANTS, DESIGNERS & PLANNERS)
CONTACT #: 03327969547, 03333392386
thegroupofengineers009@gmail.com
House # 8, Street # 2, Professor colony, Jinnah Town, Quetta.

CARDINAL POINT:

APPROVED FOR CONSTRUCTION

TITLE: MENTIONED IN DRAWING

DATE: NOV 2026

STRUCTURE BY: ENGR. AFRASIAB

CHECKED BY: AR: DANISH WAQAR

DESIGN BY: AR: DANISH WAQAR


DRAWN BY: M. SAMAD
BILAL AHMED

PROJECT: NOKKUNDI HOSPITAL EXTENSION


CLIENT: INDUS HOSPITAL HEALTH NETWORK

GROUND FLOOR

DOOR & WINDOWS LAYOUT PLAN

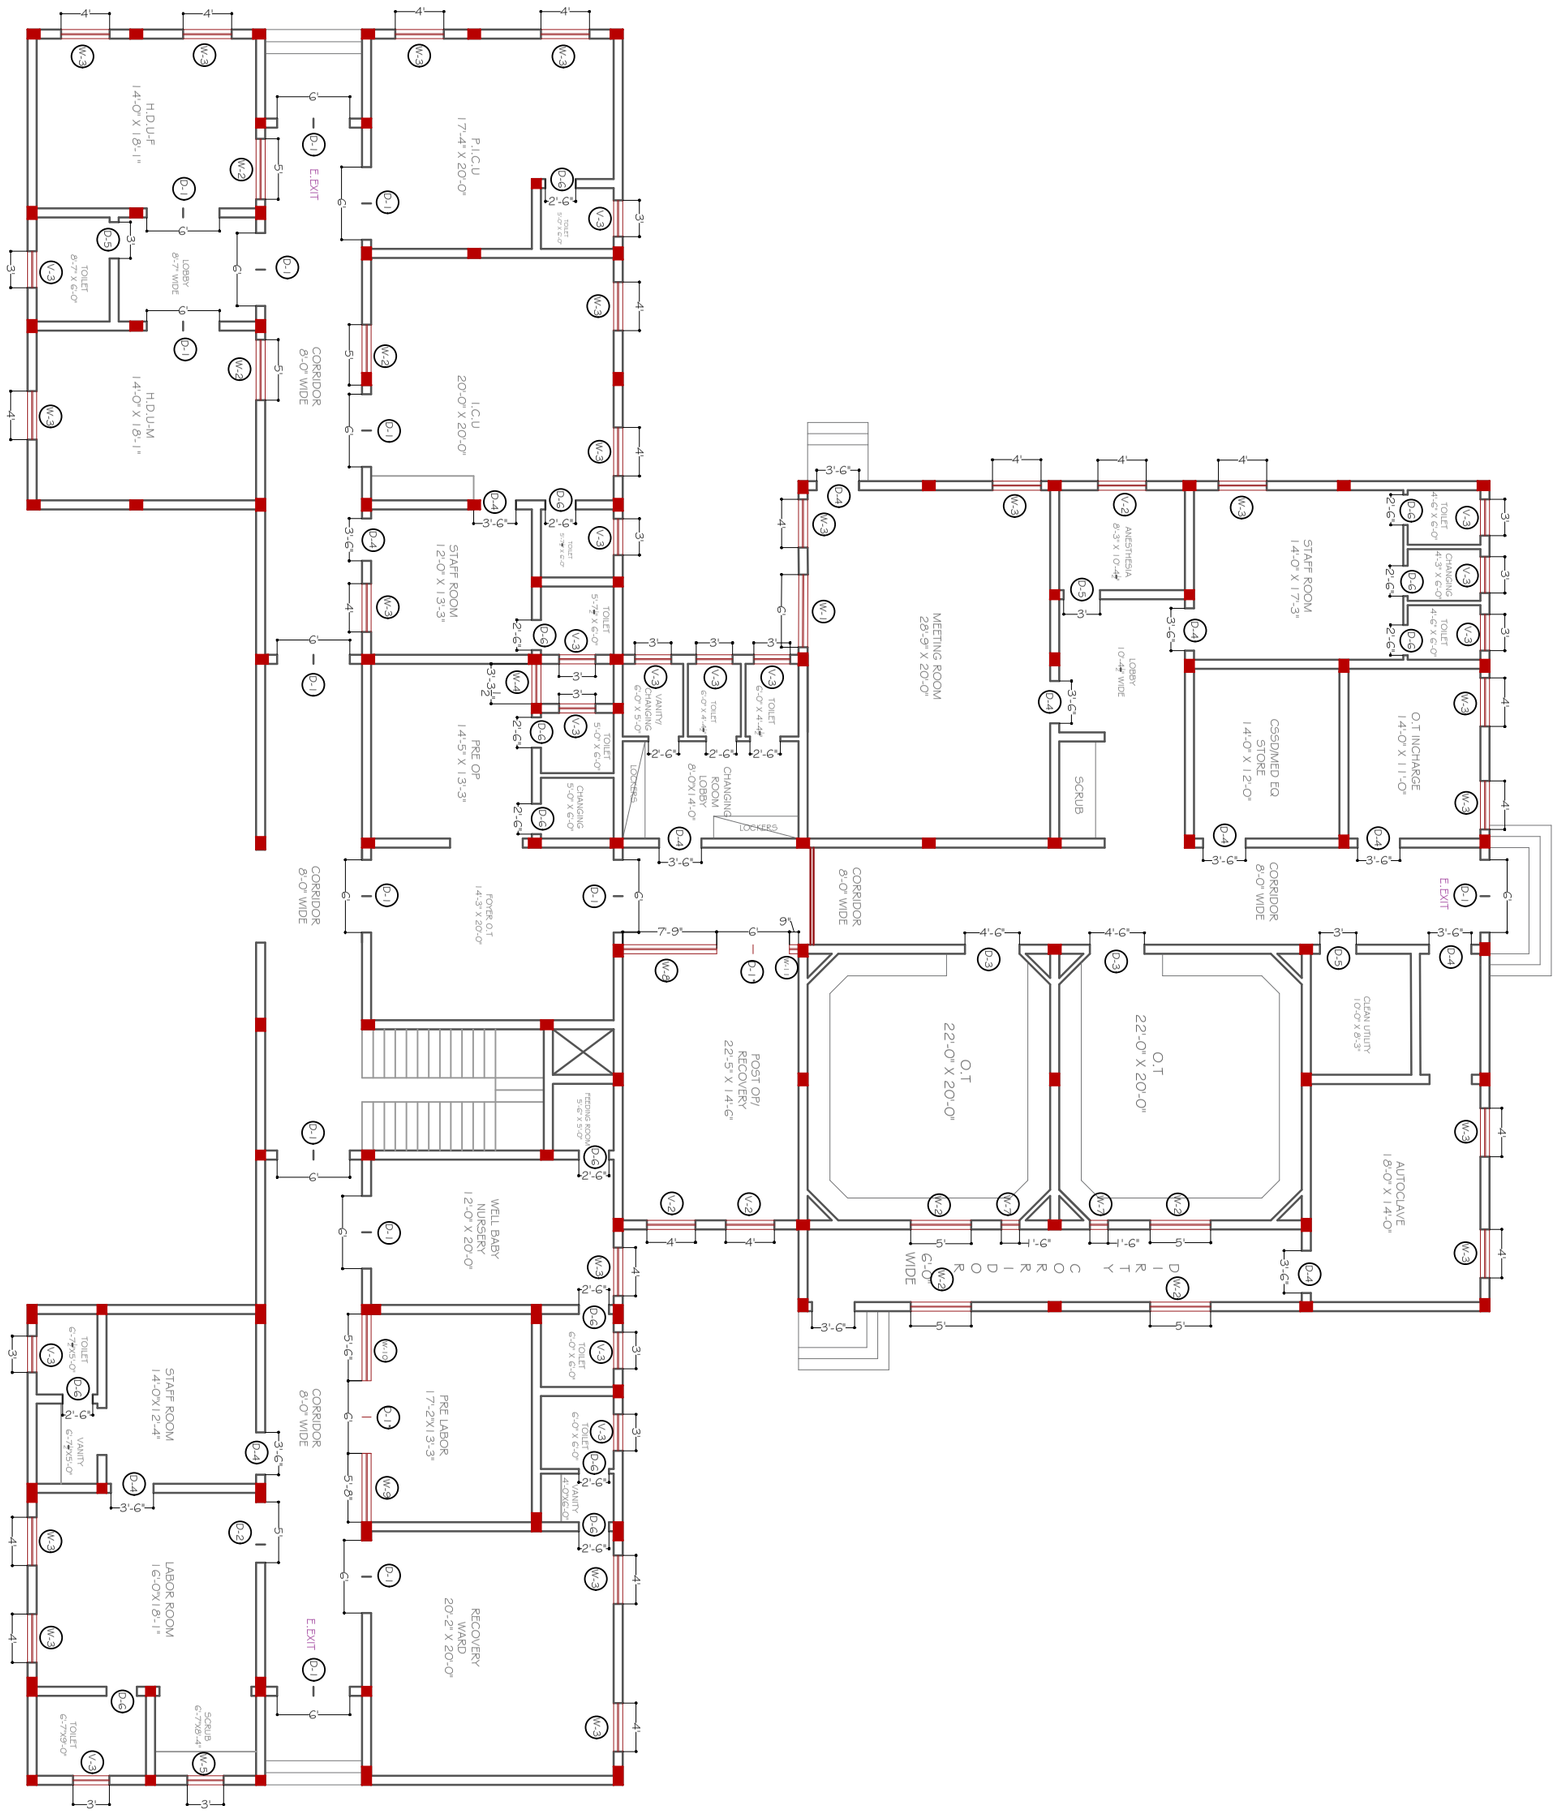

PROJECT:	DESIGN BY:	STRUCTURE BY:	APPROVED FOR CONSTRUCTION	CARDINAL POINT:	THE GROUP OF ENGINEERS (CONSULTANTS, DESIGNERS & PLANNERS)
NOKKUNDI HOSPITAL EXTENSION	AR: DANISH WAQAR	ENGR. AFRASIAB	TITLE: MENTIONED IN DRAWING		CONTACT #: 03327969547, 03333392386 thegroupofengineers009@gmail.com
CLIENT:	DRAWN BY:	CHECKED BY:	DATE:		House # 8, Street # 2, Professor colony, Jinnah Town, Quetta.
INDUS HOSPITAL HEALTH NETWORK	M. SAMAD BILAL AHMED	AR: DANISH WAQAR	NOV 2026		

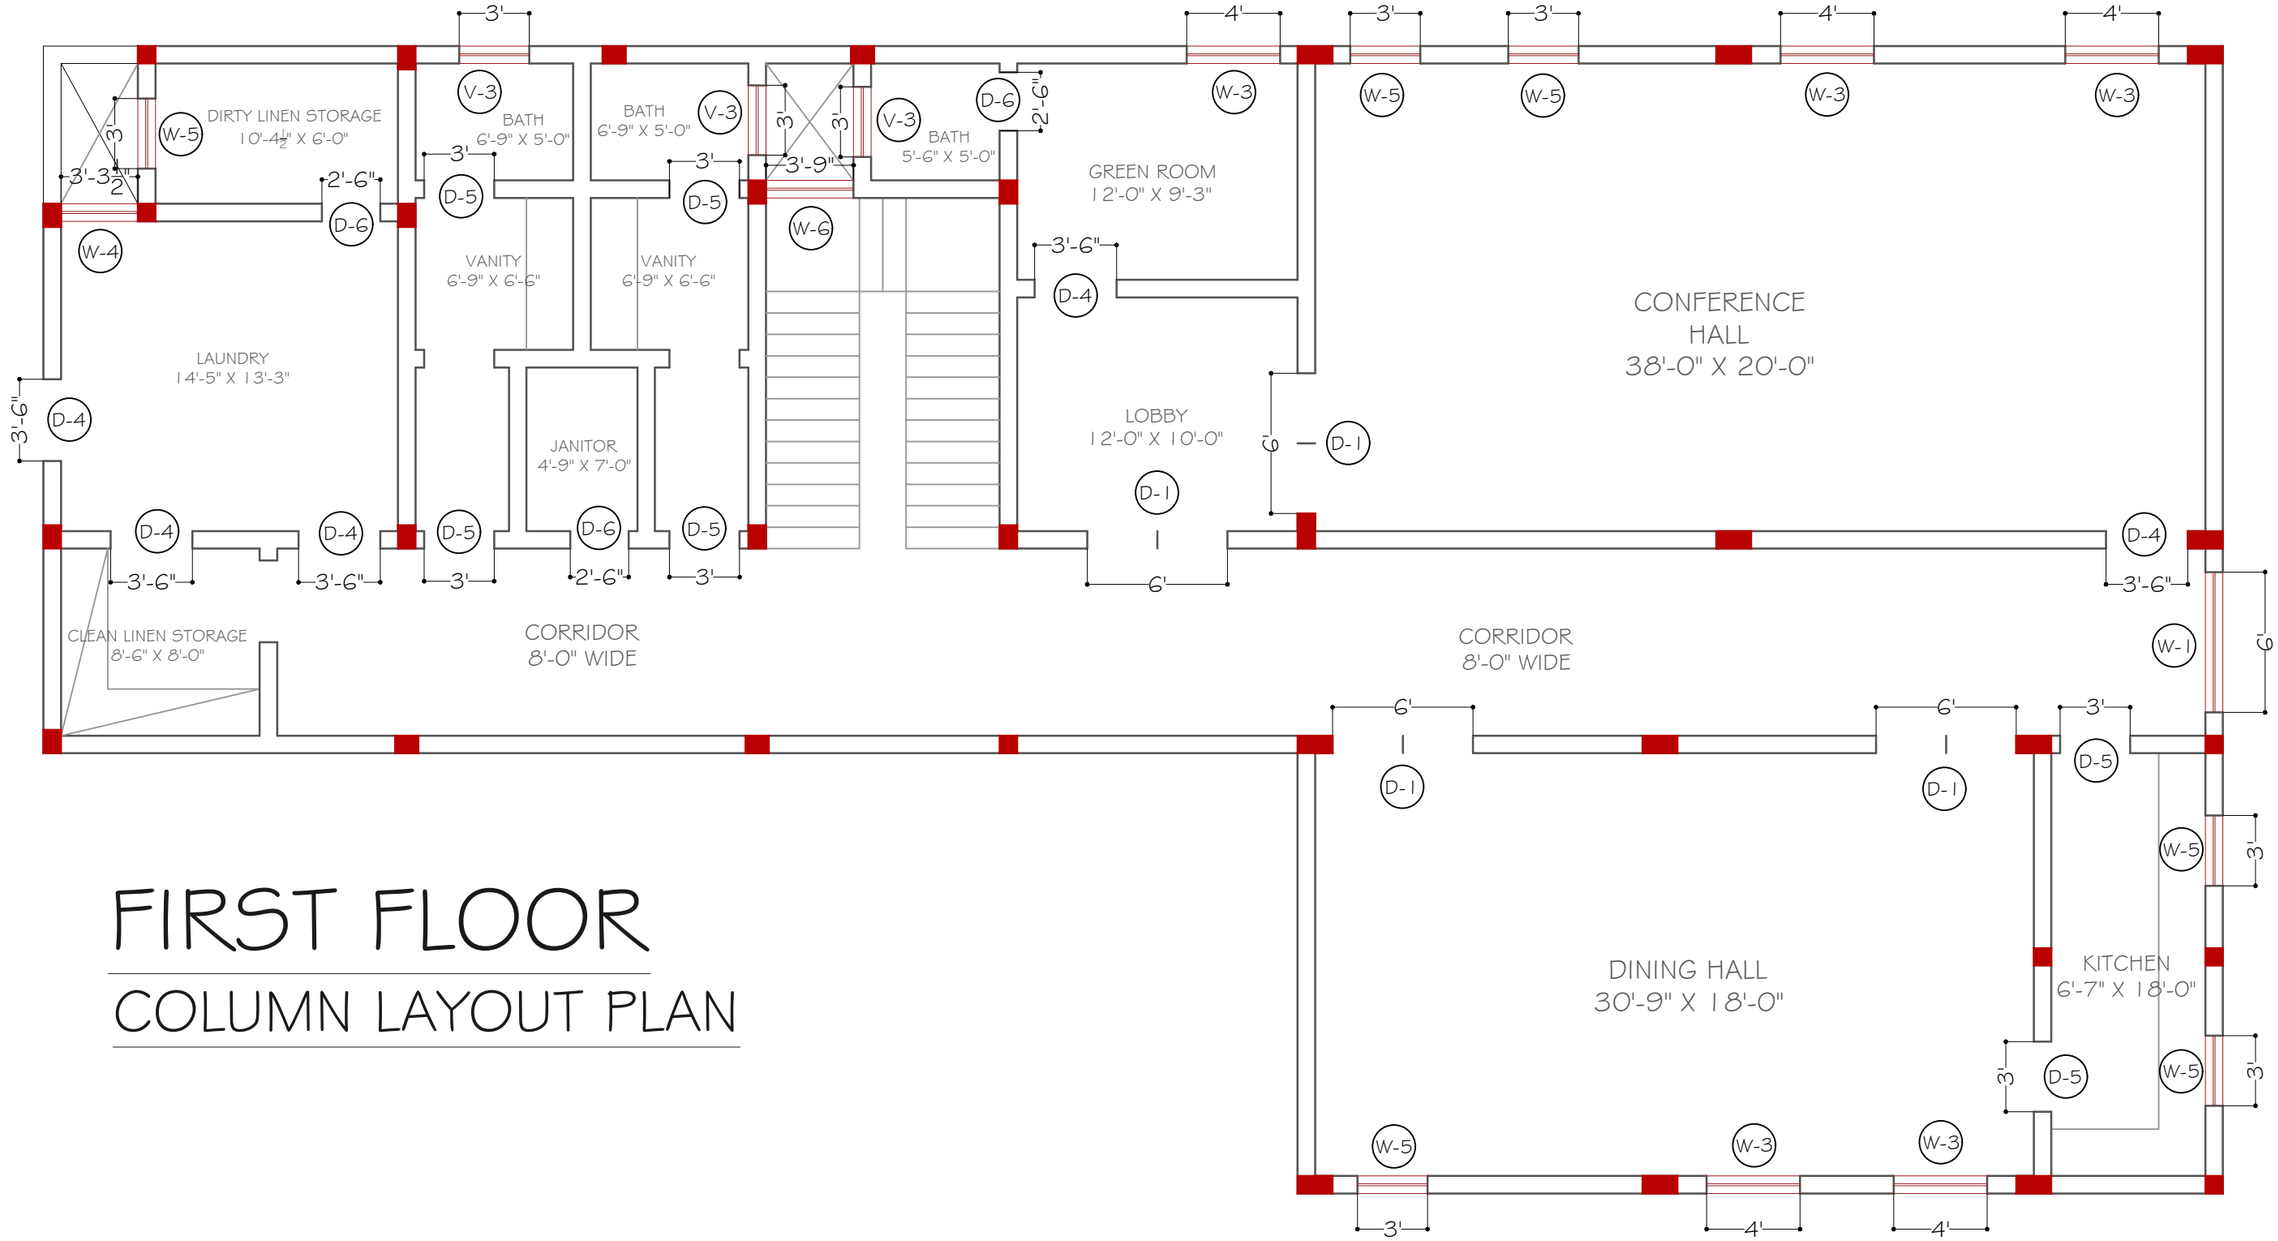

FIRST FLOOR

COLUMN LAYOUT PLAN

THE GROUP OF ENGINEERS
(CONSULTANTS, DESIGNERS & PLANNERS)
CONTACT #: 03327969547, 03333392386
thegroupofengineers009@gmail.com
House # 8, Street # 2, Professor colony, Jinnah Town, Quetta.

CARDINAL POINT:

APPROVED FOR CONSTRUCTION

TITLE: MENTIONED IN DRAWING

DATE: NOV 2026

STRUCTURE BY: ENGR. AFRASIAB

CHECKED BY: AR: DANISH WAQAR

DESIGN BY: AR: DANISH WAQAR

DRAWN BY: M. SAMAD
BILAL AHMED

PROJECT: NOKKUNDI HOSPITAL EXTENSION

CLIENT: INDUS HOSPITAL HEALTH NETWORK

DOOR AND FRAME SCHEDULE

DOOR								FRAME				
MARK	SIZE			MATL	GLAZING	LOUVER		MATL	EL	DETAIL		
	WD	HGT	THK			WD	HGT			HEAD	JAMB	SILL
D-1*	6'-0"	8'-6"		12MM GLASS	--	0	0"	--	--	--	--	--
D-1	6'-0"	8'-6"		WOOD	--	0	0"	--	--	--	--	--
D-2	5'-0"	8'-6"		WOOD	--	0	0"	--	--	--	--	--
D-3	4'-6"	8'-6"		WOOD	--	0	0"	--	--	--	--	--
D-4	3'-6"	8'-6"		WOOD	--	0	0"	--	--	--	--	--
D-5	3'-0"	8'-6"		WOOD	--	0	0"	--	--	--	--	--
D-6	2'-6"	8'-6"		WOOD	--	0	0"	--	--	--	--	--
					--	0	0"	--	--	--	--	--


WINDOW SCHEDULE

MARK	SIZE		TYPE	MATERIAL	NOTES
	Width	HEIGHT			
W-1	6'-0"	5'-6"	--	--	SILL LEVEL AT 3'-0" FROM F.F.L.
W-2	5'-0"	5'-6"	--	--	SILL LEVEL AT 3'-0" FROM F.F.L.
W-3	4'-0"	5'-6"	--	--	SILL LEVEL AT 3'-0" FROM F.F.L.
W-4	3'-3½"	5'-6"	--	--	SILL LEVEL AT 3'-0" FROM F.F.L.
W-5	3'-0"	5'-6"	--	--	SILL LEVEL AT 3'-0" FROM F.F.L.
W-6	3'-9"	5'-6"	--	--	SILL LEVEL AT 3'-0" FROM F.F.L.
W-7	1'-6"	5'-6"	--	--	SILL LEVEL AT 3'-0" FROM F.F.L.
W-8	7'-9"	8'-6"	--	12MM GLASS	SILL LEVEL AT 0'-0" FROM F.F.L.
W-9	5'-8"	8'-6"	--	12MM GLASS	SILL LEVEL AT 0'-0" FROM F.F.L.
W-10	5'-6"	8'-6"	--	12MM GLASS	SILL LEVEL AT 0'-0" FROM F.F.L.
W-11	9"	8'-6"	--	12MM GLASS	SILL LEVEL AT 0'-0" FROM F.F.L.
V-1	5'-0"	3'-0"	--	--	SILL LEVEL AT 5'-6" FROM F.F.L.
V-2	4'-0"	3'-0"	--	--	SILL LEVEL AT 5'-6" FROM F.F.L.
V-3	3'-0"	3'-0"	--	--	SILL LEVEL AT 5'-6" FROM F.F.L.

GROUND & FIRST FLOOR DOOR & WINDOW SCHEDULE DETAILS


PROJECT:	DESIGN BY:	STRUCTURE BY:	APPROVED FOR CONSTRUCTION	CARDINAL POINT:	THE GROUP OF ENGINEERS (CONSULTANTS, DESIGNERS & PLANNERS)
NOKKUNDI HOSPITAL EXTENSION	AR: DANISH WAQAR	ENGR. AFRASIAB	TITLE: MENTIONED IN DRAWING		CONTACT #: 03327969547, 03333392386
CLIENT:	DRAWN BY:	CHECKED BY:	DATE:		thegroupofengineers009@gmail.com
INDUS HOSPITAL HEALTH NETWORK	M. SAMAD BILAL AHMED	AR: DANISH WAQAR	NOV 2026		House # 8, Street # 2, Professor colony, Jinnah Town, Quetta.

SECTION A-A'

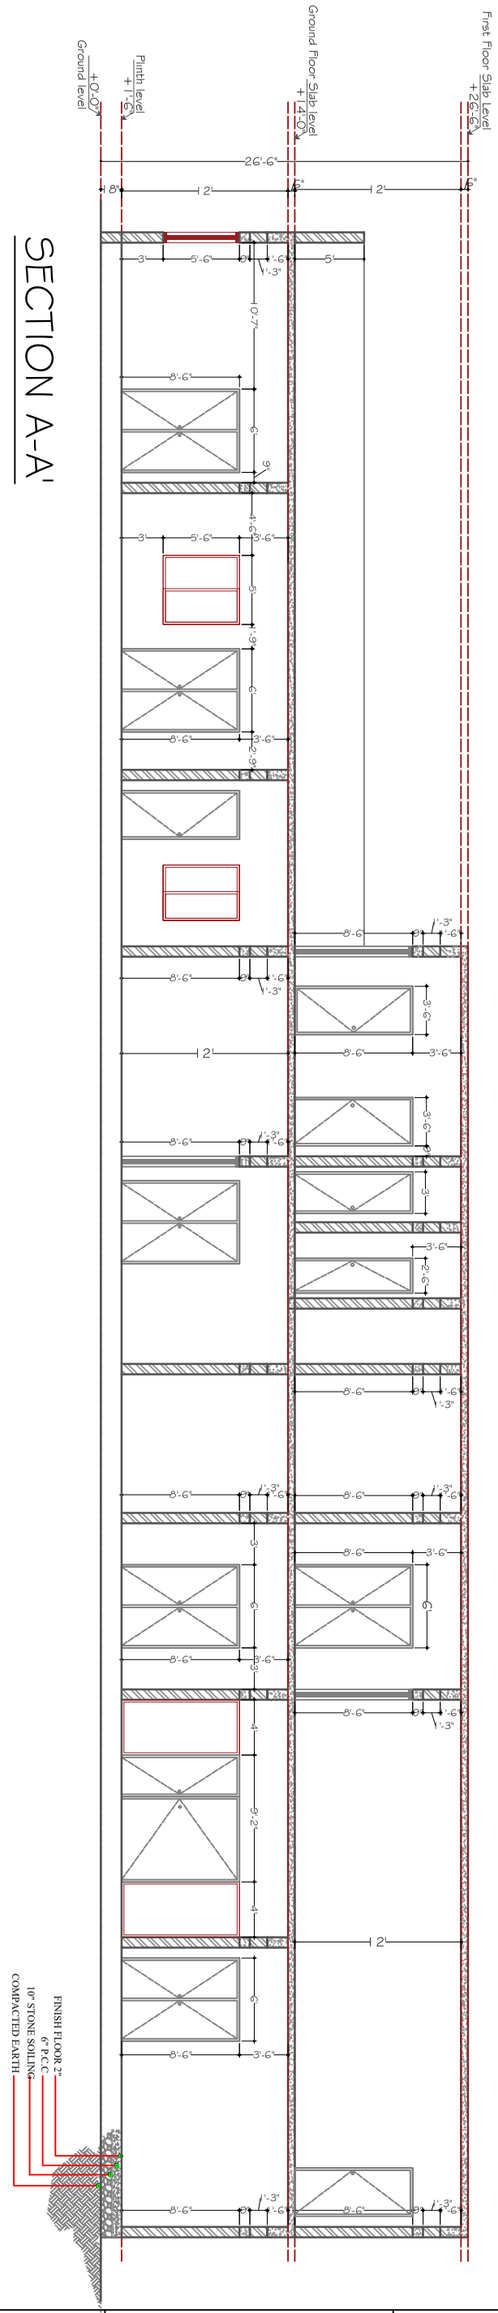


PROJECT:	DESIGN BY:	STRUCTURE BY:	APPROVED FOR CONSTRUCTION	CARDINAL POINT:	THE GROUP OF ENGINEERS (CONSULTANTS, DESIGNERS & PLANNERS)
NOKKUNDI HOSPITAL EXTENSION	AR: DANISH WAQAR	ENGR. AFRASIAB	TITLE: MENTIONED IN DRAWING		CONTACT #: 03327969547, 03333392386 thegroupofengineers009@gmail.com
CLIENT:	DRAWN BY:	CHECKED BY:	DATE:		House # 8, Street # 2, Professor colony, Jinnah Town, Quetta.
INDUS HOSPITAL HEALTH NETWORK	M. SAMAD BILAL AHMED	AR: DANISH WAQAR	NOV 2026		

FRONT ELEVATION
(DETAILS)

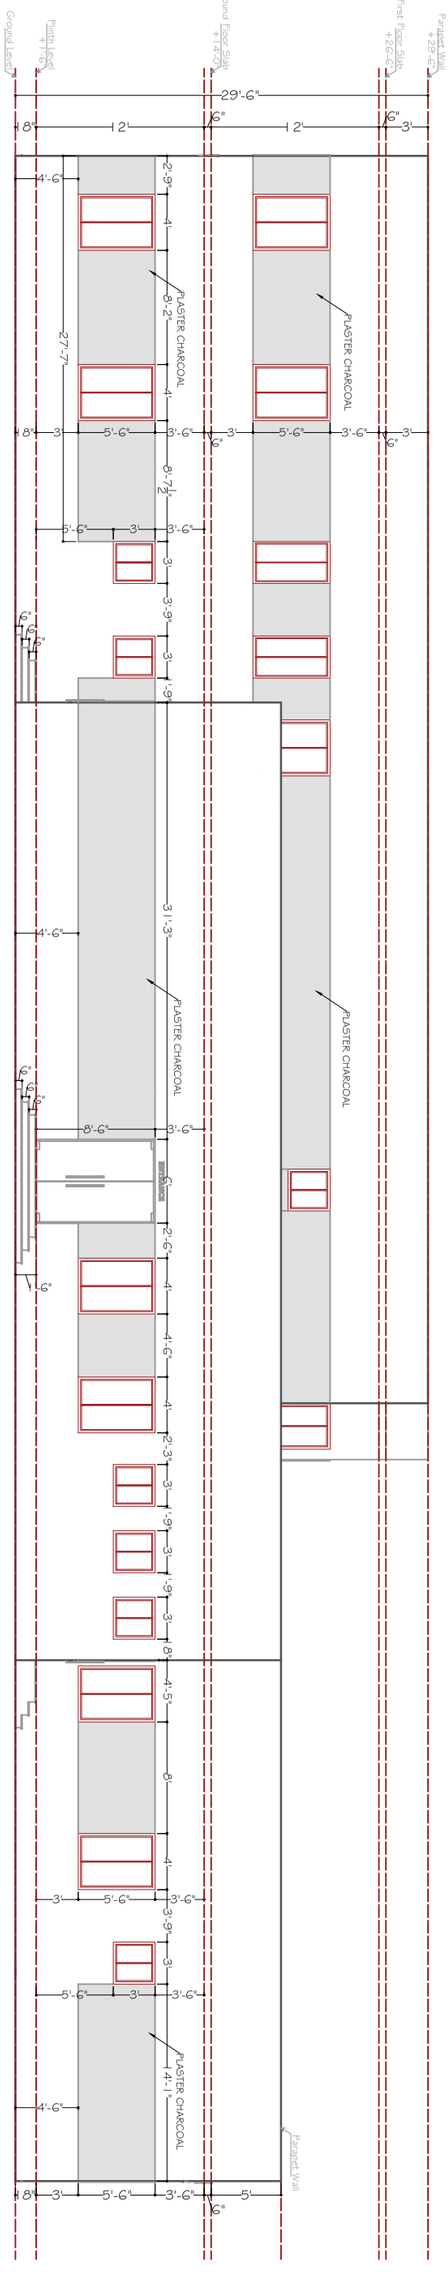


BACK ELEVATION
(DETAILS)

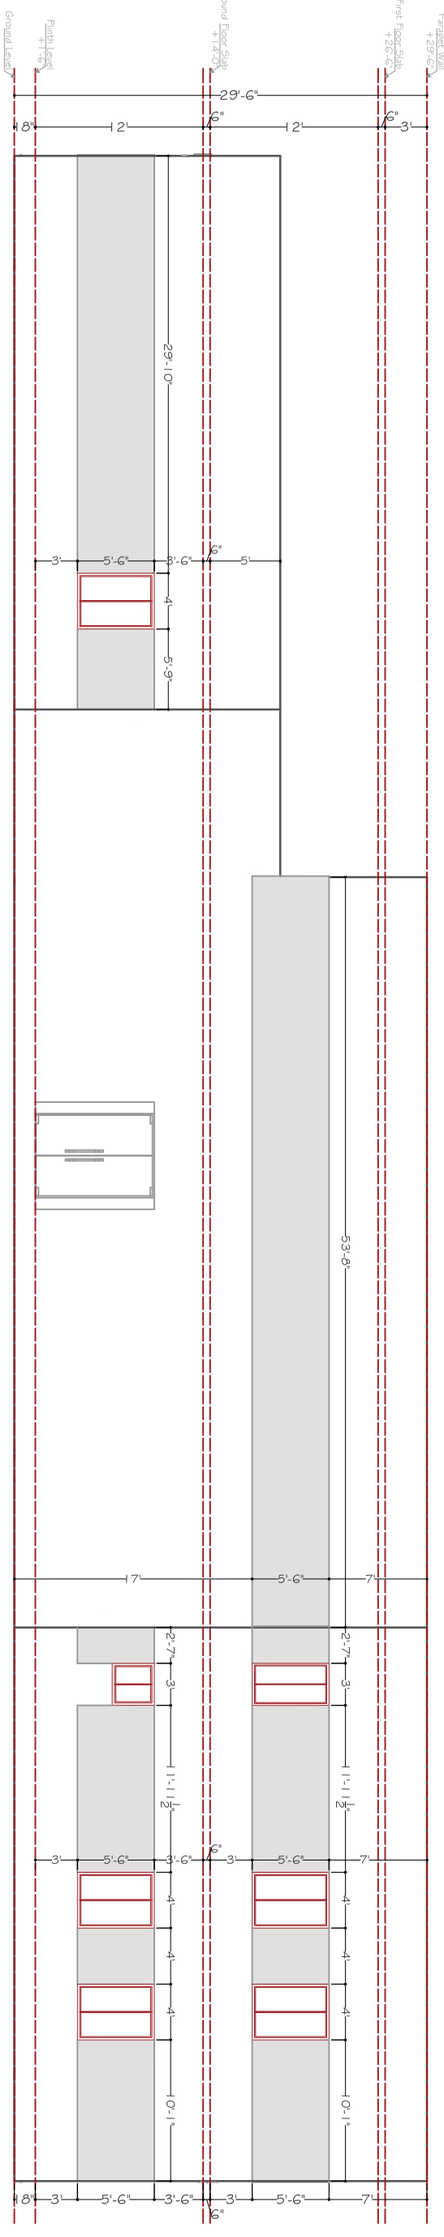


PROJECT:	DESIGN BY:	STRUCTURE BY:	APPROVED FOR CONSTRUCTION	CARDINAL POINT:
NOKKUNDI HOSPITAL EXTENSION	AR: DANISH WAQAR	ENGR. AFRASIAB	TITLE: MENTIONED IN DRAWING	
CLIENT:	DRAWN BY:	CHECKED BY:	DATE:	
INDUS HOSPITAL HEALTH NETWORK	M. SAMAD BILAL AHMED	AR: DANISH WAQAR	NOV 2026	

THE GROUP OF ENGINEERS
(CONSULTANTS, DESIGNERS & PLANNERS)
CONTACT #: 03327969547, 03333392386
thegroupofengineers009@gmail.com
House # 8, Street # 2, Professor colony, Jinnah Town, Quetta.

LEFT ELEVATION
(DETAILS)

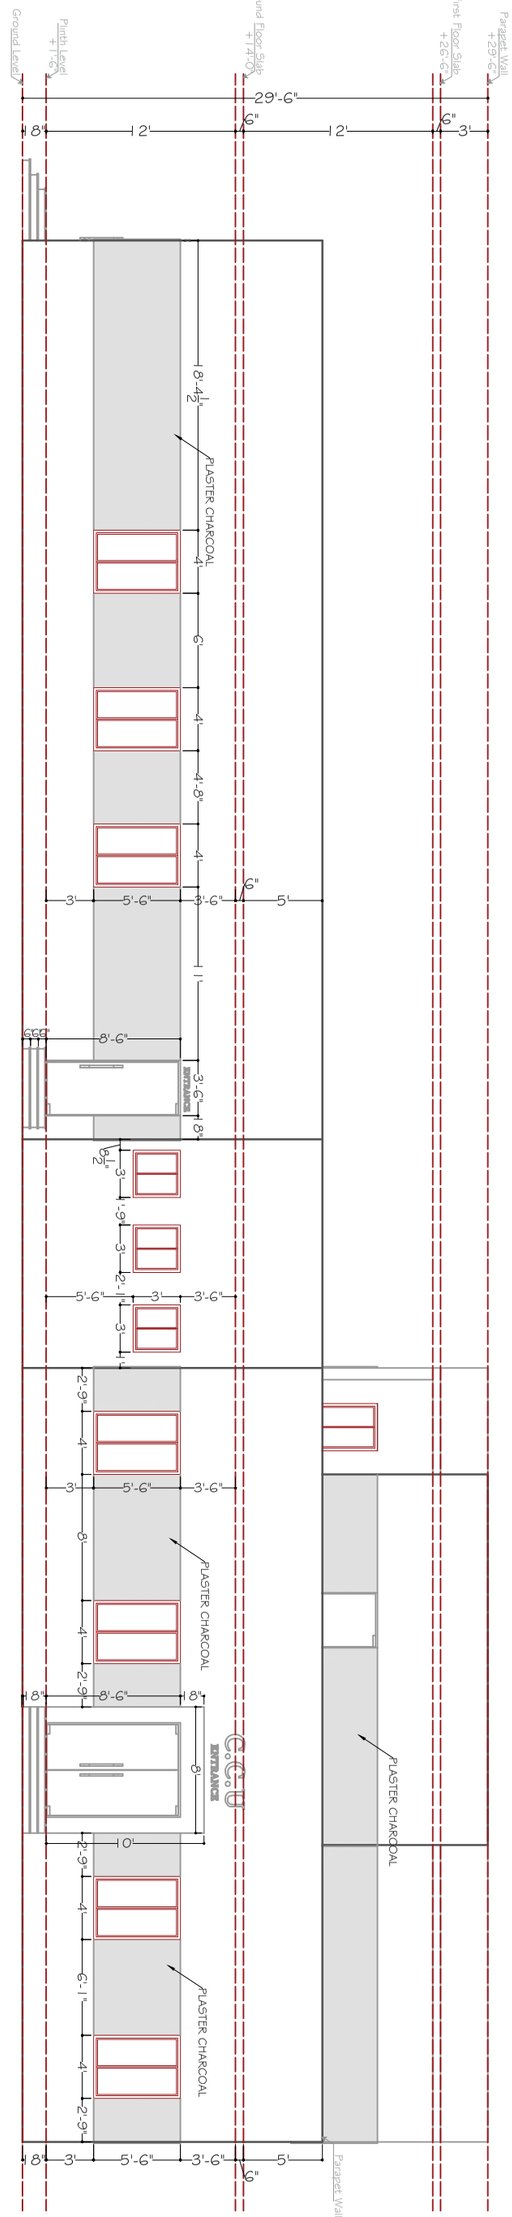


RIGHT ELEVATION
(DETAILS)

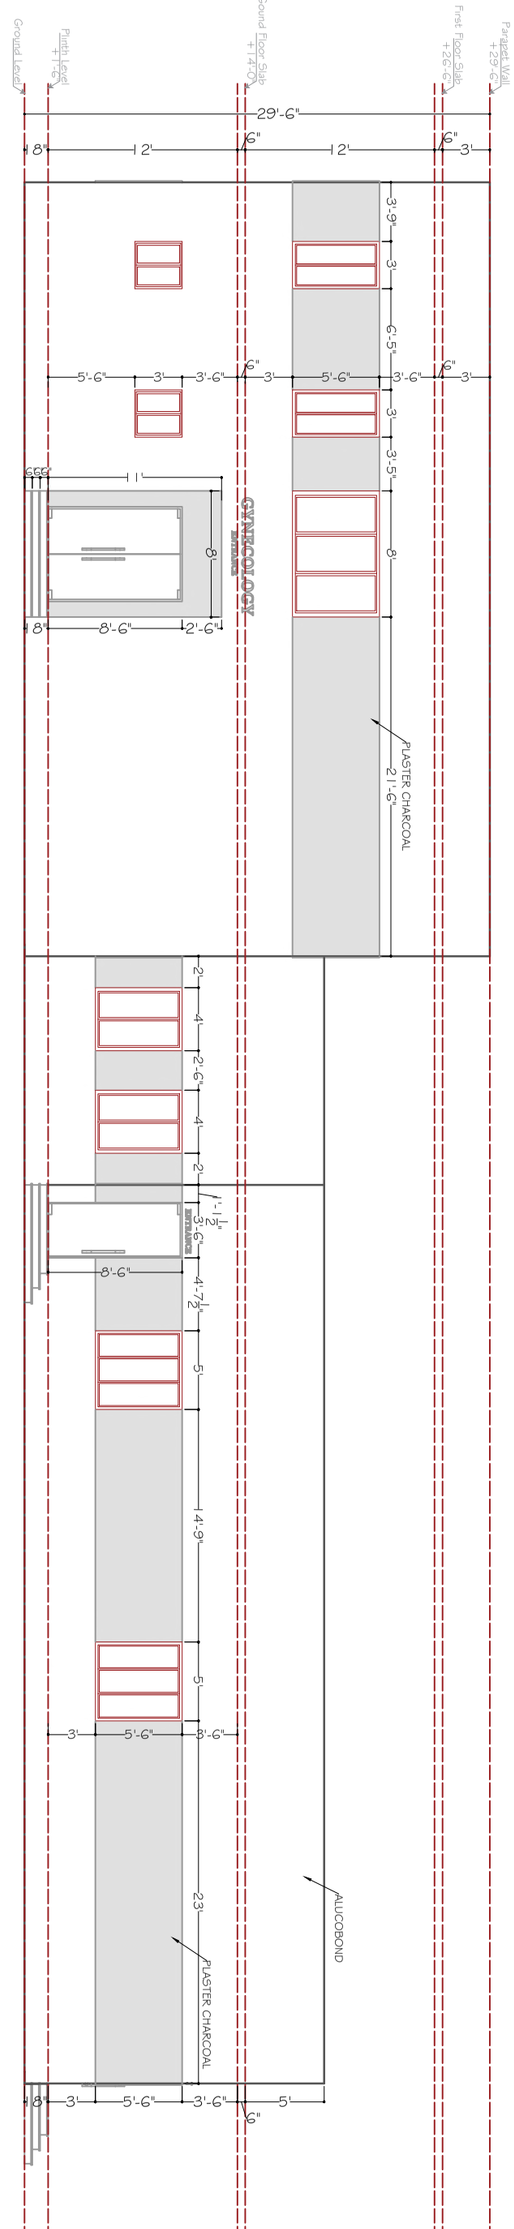


PROJECT:	DESIGN BY:	STRUCTURE BY:	APPROVED FOR CONSTRUCTION	CARDINAL POINT:	THE GROUP OF ENGINEERS (CONSULTANTS, DESIGNERS & PLANNERS)
NOKKUNDI HOSPITAL EXTENSION	AR: DANISH WAQAR	ENGR. AFRASIAB	TITLE: MENTIONED IN DRAWING		CONTACT #: 03327969547, 03333392386 thegroupofengineers009@gmail.com
CLIENT:	DRAWN BY:	CHECKED BY:	DATE:		House # 8, Street # 2, Professor colony, Jinnah Town, Quetta.
INDUS HOSPITAL HEALTH NETWORK	M. SAMAD BILAL AHMED	AR: DANISH WAQAR	NOV 2026		

GROUND FLOOR

COLUMN LAYOUT PLAN

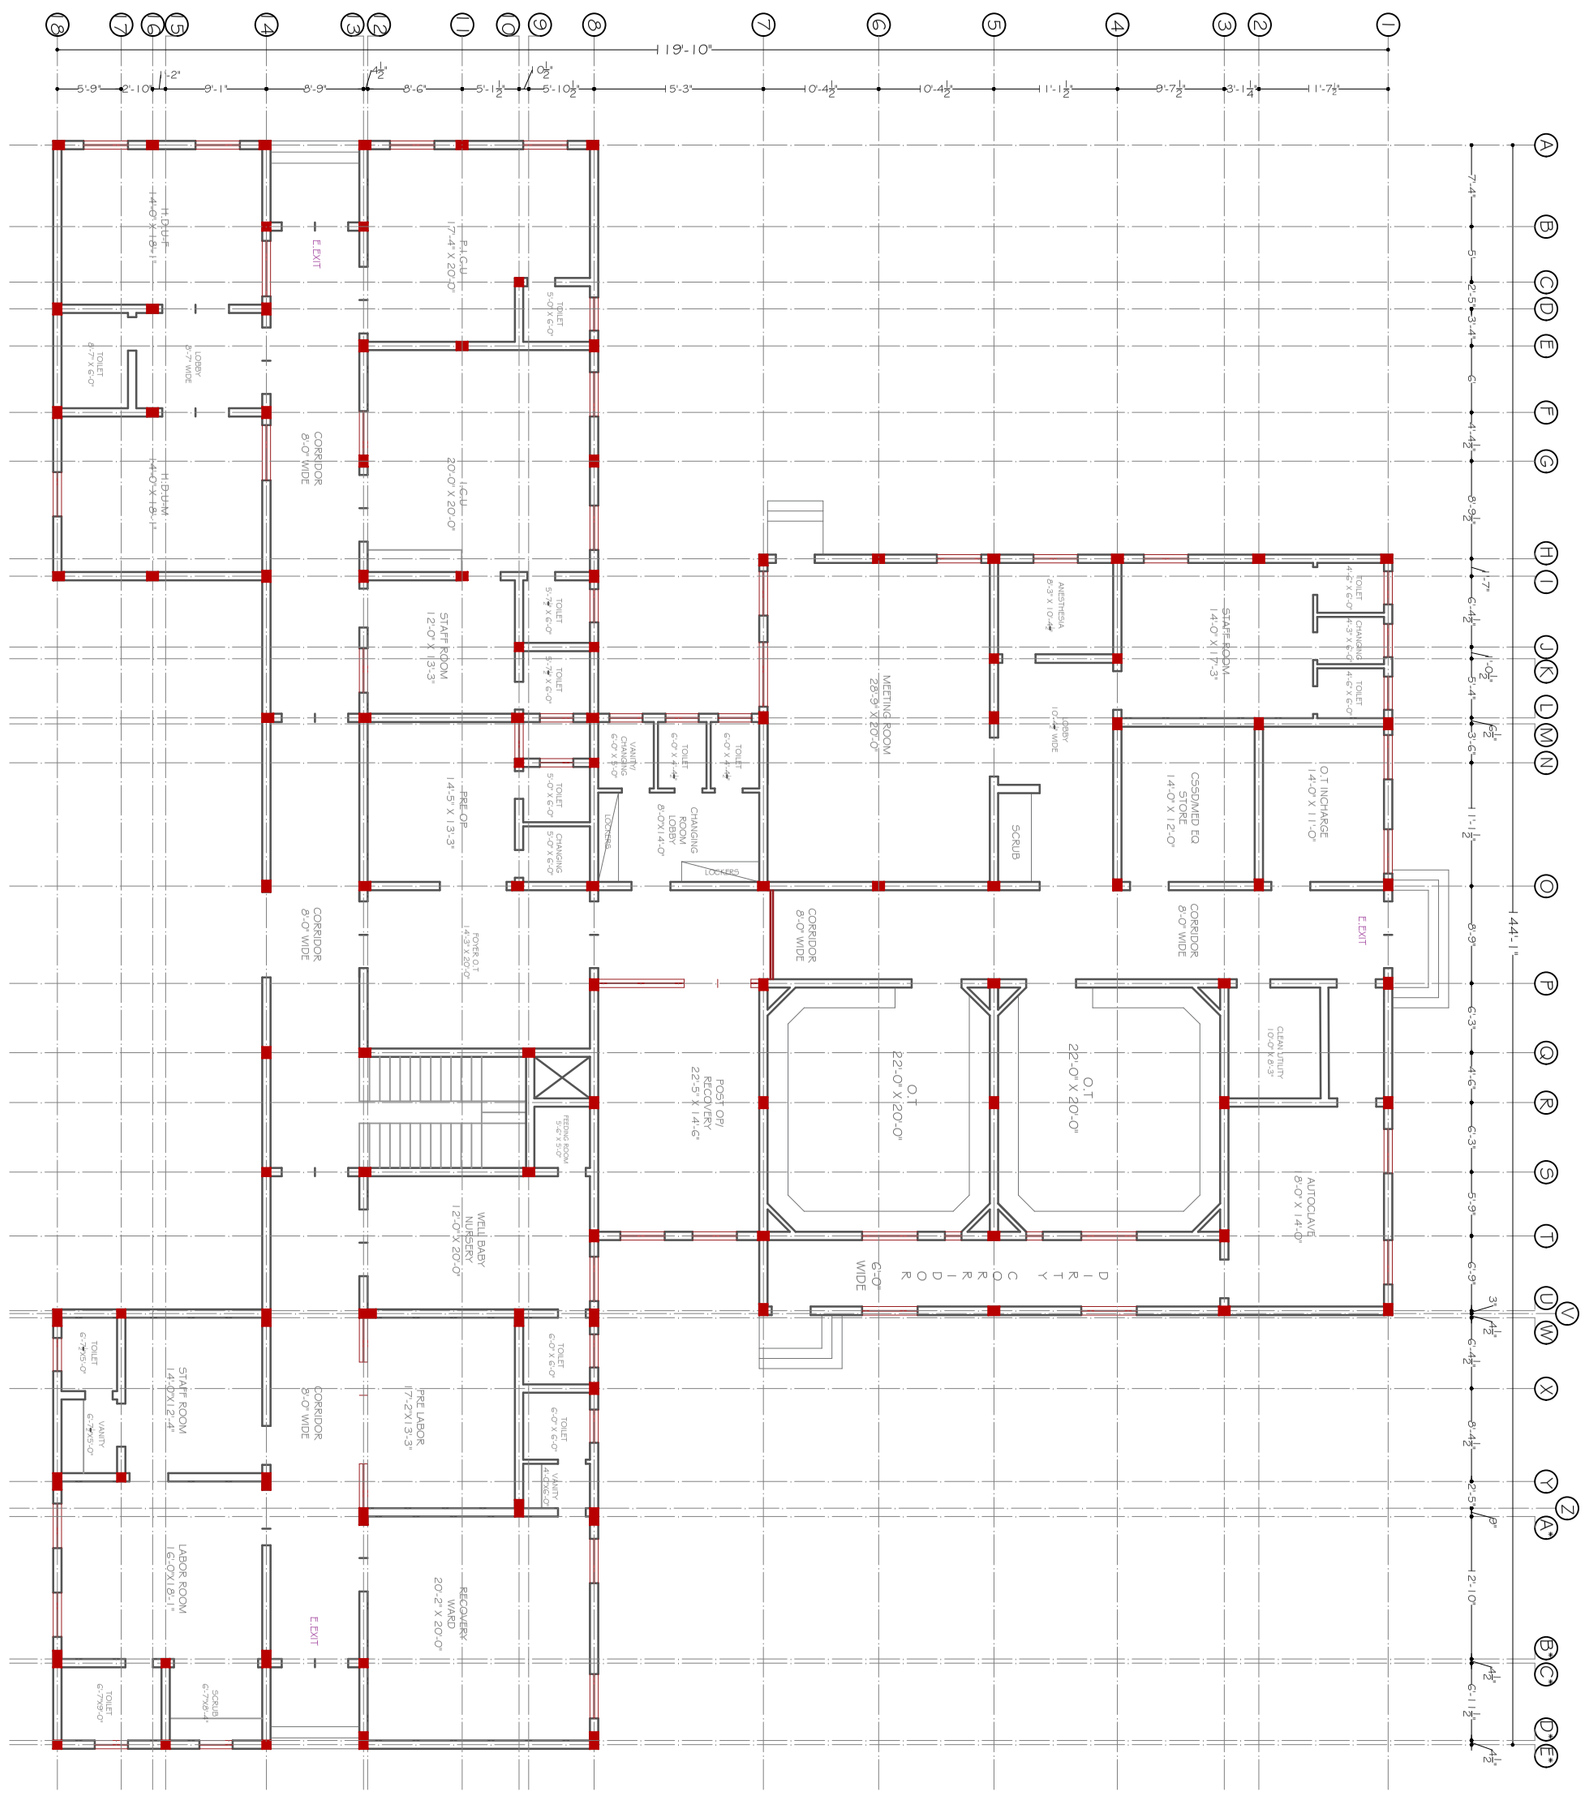

PROJECT:	DESIGN BY:	STRUCTURE BY:	APPROVED FOR CONSTRUCTION	CARDINAL POINT:	THE GROUP OF ENGINEERS (CONSULTANTS, DESIGNERS & PLANNERS)
NOKKUNDI HOSPITAL EXTENSION	AR: DANISH WAQAR	ENGR. AFRASIAB	TITLE: MENTIONED IN DRAWING		CONTACT #: 03327969547, 03333392386 thegroupofengineers009@gmail.com
CLIENT:	DRAWN BY:	CHECKED BY:	DATE:		House # 8, Street # 2, Professor colony, Jinnah Town, Quetta.
INDUS HOSPITAL HEALTH NETWORK	M. SAMAD BILAL AHMED	AR: DANISH WAQAR	NOV 2026		

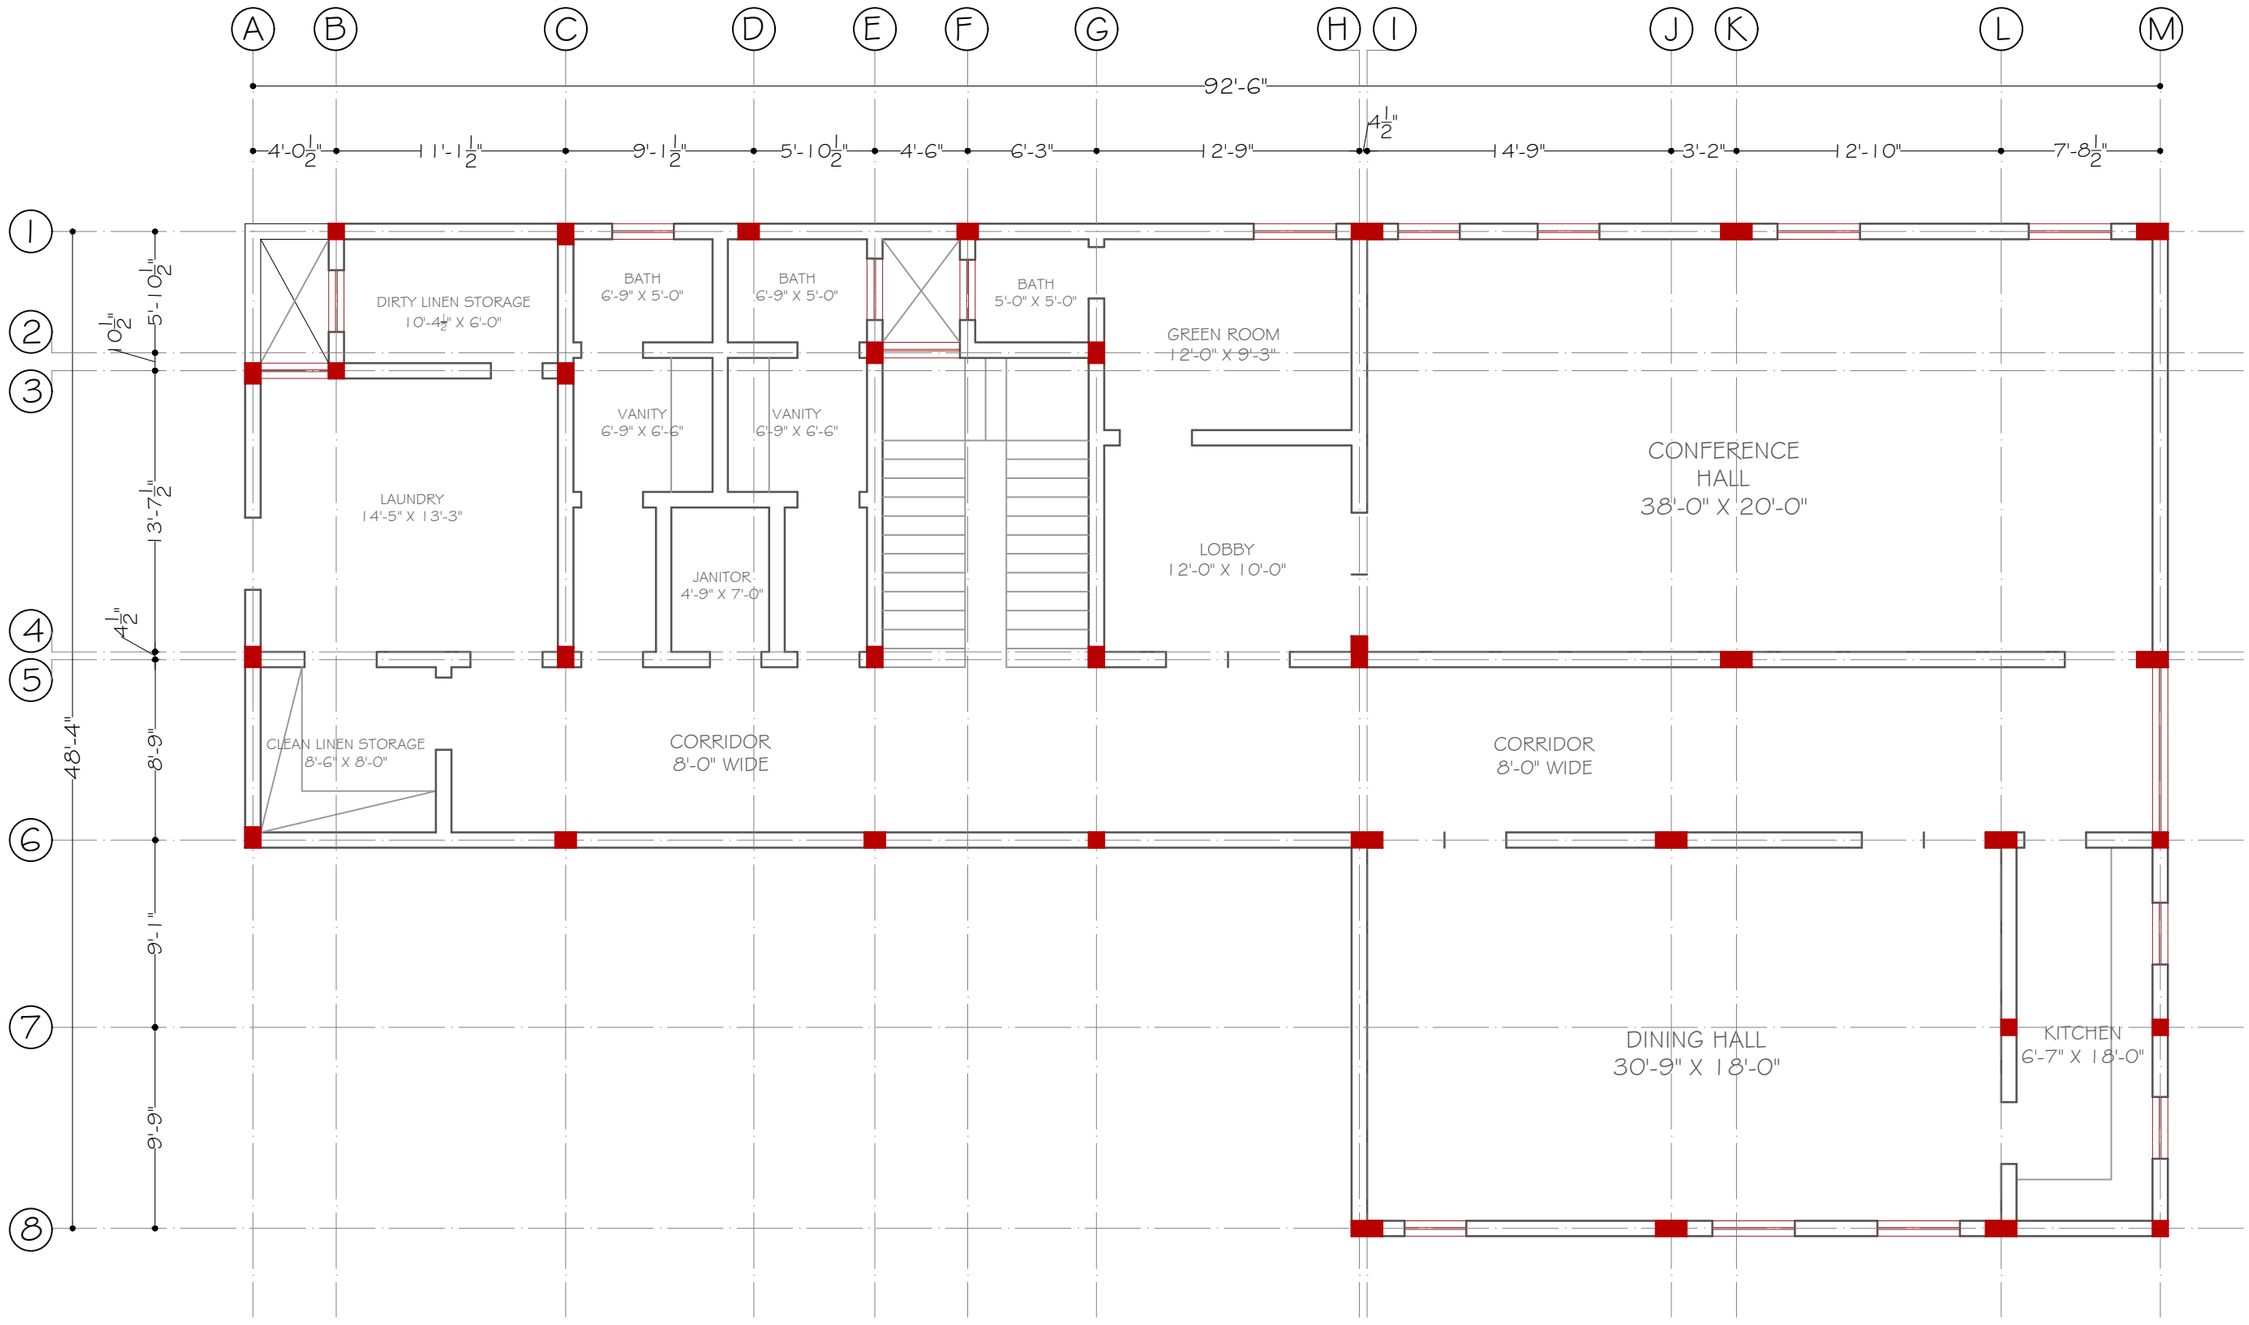

FIRST FLOOR


COLUMN LAYOUT PLAN

THE GROUP OF ENGINEERS
(CONSULTANTS, DESIGNERS & PLANNERS)
CONTACT #: 03327969547, 03333392386
thegroupofengineers009@gmail.com
House # 8, Street # 2, Professor colony, Jinnah Town, Quetta.

CARDINAL POINT:	
APPROVED FOR CONSTRUCTION	
TITLE:	MENTIONED IN DRAWING
DATE:	NOV 2026
STRUCTURE BY:	ENGR. AFRASIAB
DESIGN BY:	AR: DANISH WAQAR
DRAWN BY:	M. SAMAD BILAL AHMED
CHECKED BY:	AR: DANISH WAQAR
PROJECT:	NOKKUNDI HOSPITAL EXTENSION
CLIENT:	INDUS HOSPITAL HEALTH NETWORK

GROUND FLOOR

COLUMN LAYOUT PLAN

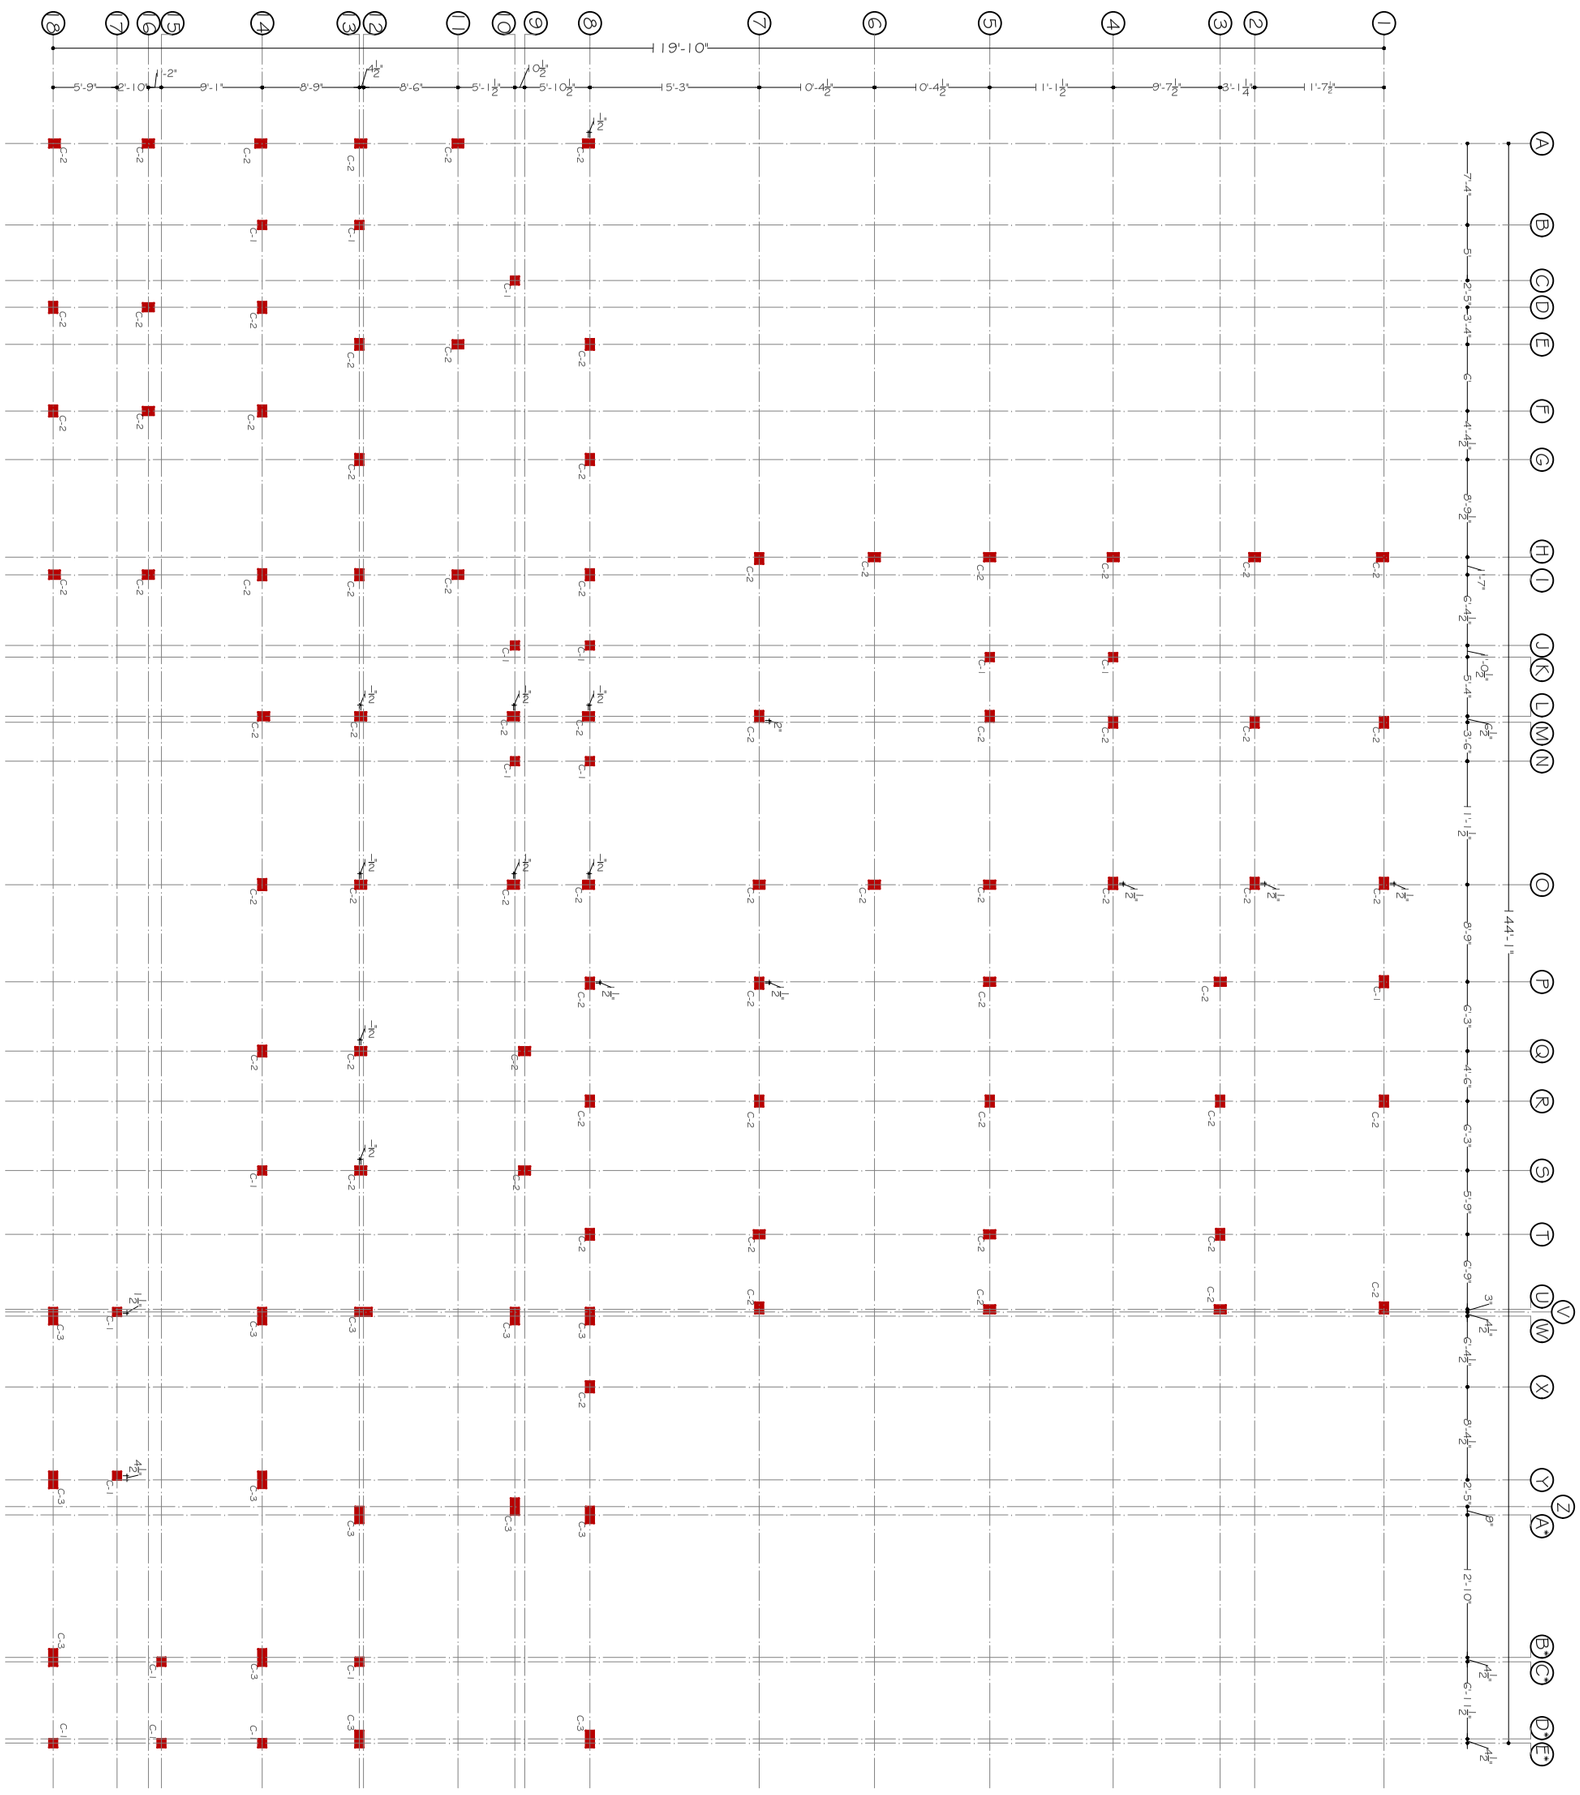


PROJECT:	DESIGN BY:	STRUCTURE BY:	APPROVED FOR CONSTRUCTION	CARDINAL POINT:
NOKKUNDI HOSPITAL EXTENSION	AR: DANISH WAQAR	ENGR. AFRASIAB	TITLE: MENTIONED IN DRAWING	
CLIENT:	DRAWN BY:	CHECKED BY:	DATE:	
INDUS HOSPITAL HEALTH NETWORK	M. SAMAD BILAL AHMED	AR: DANISH WAQAR	NOV 2026	


THE GROUP OF ENGINEERS
(CONSULTANTS, DESIGNERS & PLANNERS)
CONTACT #: 03327969547, 03333392386
thegroupofengineers009@gmail.com
House # 8, Street # 2, Professor colony, Jinnah Town, Quetta.

FIRST FLOOR


COLUMN LAYOUT PLAN

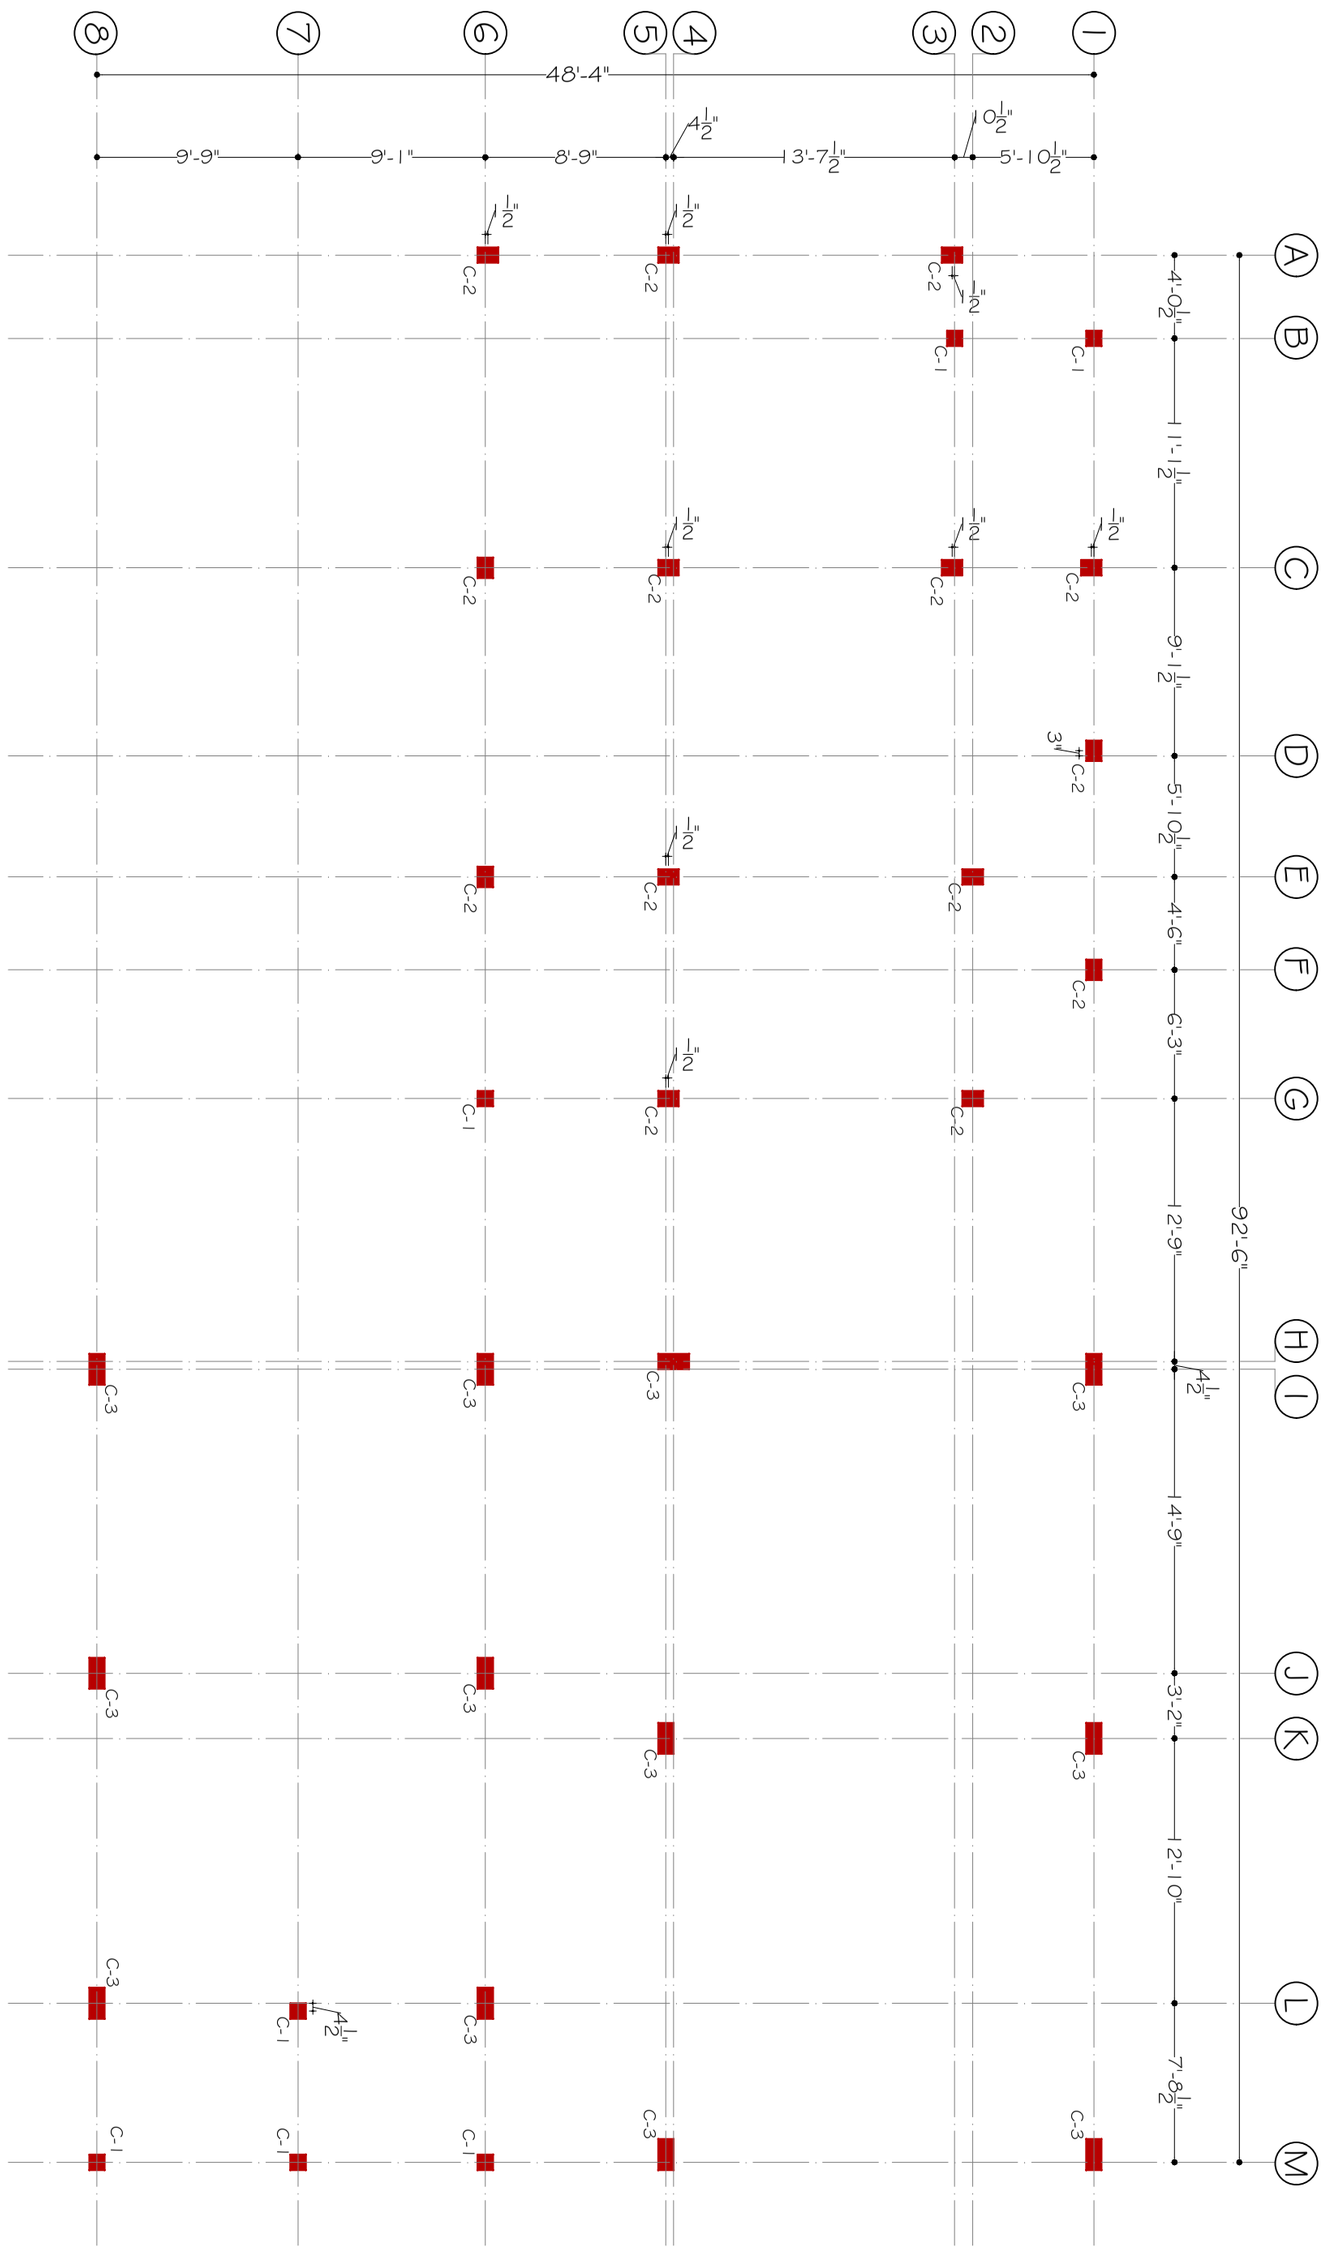


PROJECT:	DESIGN BY:	STRUCTURE BY:	APPROVED FOR CONSTRUCTION	CARDINAL POINT:	THE GROUP OF ENGINEERS (CONSULTANTS, DESIGNERS & PLANNERS)
NOKKUNDI HOSPITAL EXTENSION	AR: DANISH WAQAR	ENGR. AFRASIAB	TITLE: MENTIONED IN DRAWING		CONTACT #: 03327969547, 03333392386 thegroupofengineers009@gmail.com
CLIENT:	DRAWN BY:	CHECKED BY:	DATE:		House # 8, Street # 2, Professor colony, Jinnah Town, Quetta.
INDUS HOSPITAL HEALTH NETWORK	M. SAMAD BILAL AHMED	AR: DANISH WAQAR	NOV 2026		

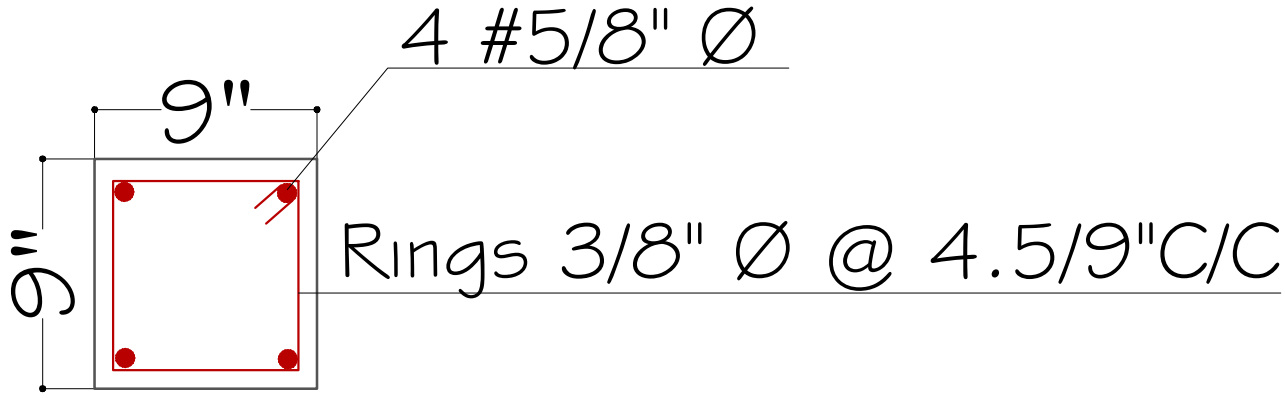

C-1

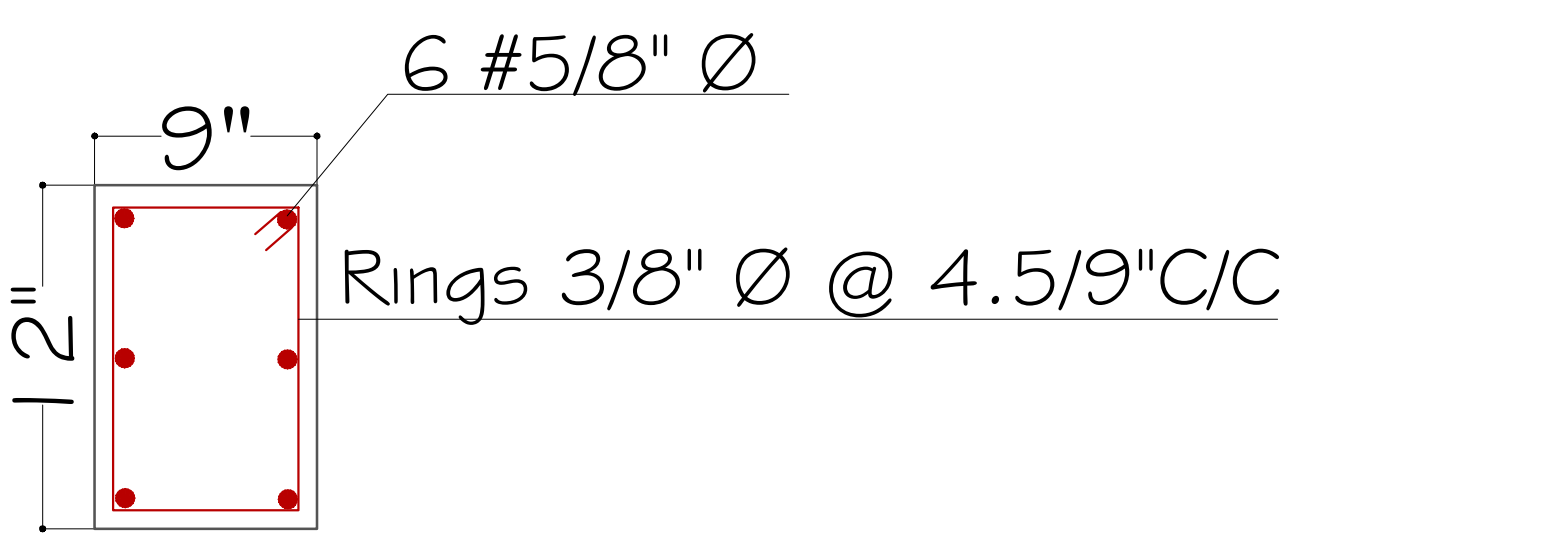

C-2

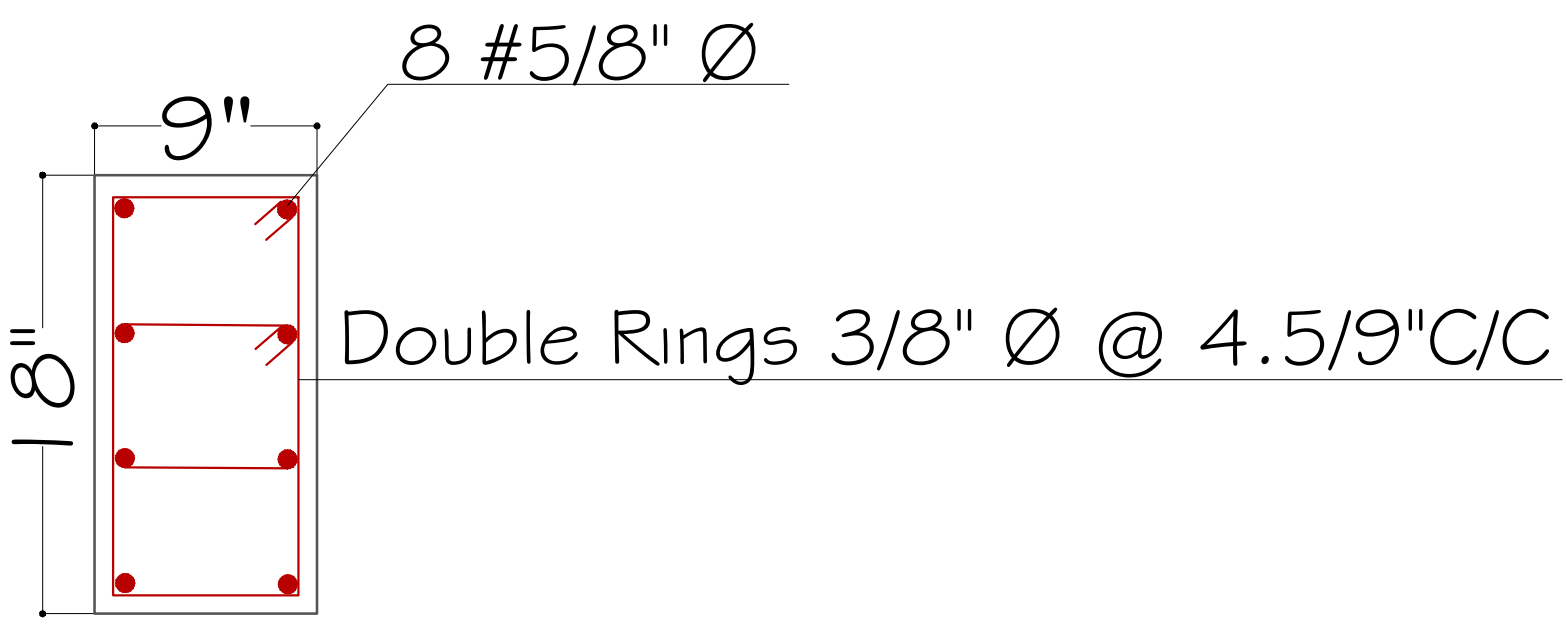


C-3


COLUMN SECTION

PROJECT:	DESIGN BY:	STRUCTURE BY:	APPROVED FOR CONSTRUCTION	CARDINAL POINT:	THE GROUP OF ENGINEERS (CONSULTANTS, DESIGNERS & PLANNERS) CONTACT #: 03327969547, 03333392386 thegroupofengineers009@gmail.com House # 8, Street # 2, Professor colony, Jinnah Town, Quetta.
NOKKUNDI HOSPITAL EXTENSION	AR: DANISH WAQAR	ENGR. AFRASIAB	TITLE: MENTIONED IN DRAWING		
CLIENT:	DRAWN BY:	CHECKED BY:	DATE:		
INDUS HOSPITAL HEALTH NETWORK	M. SAMAD BILAL AHMED	AR: DANISH WAQAR	NOV 2026		

EXCAVATION PLAN

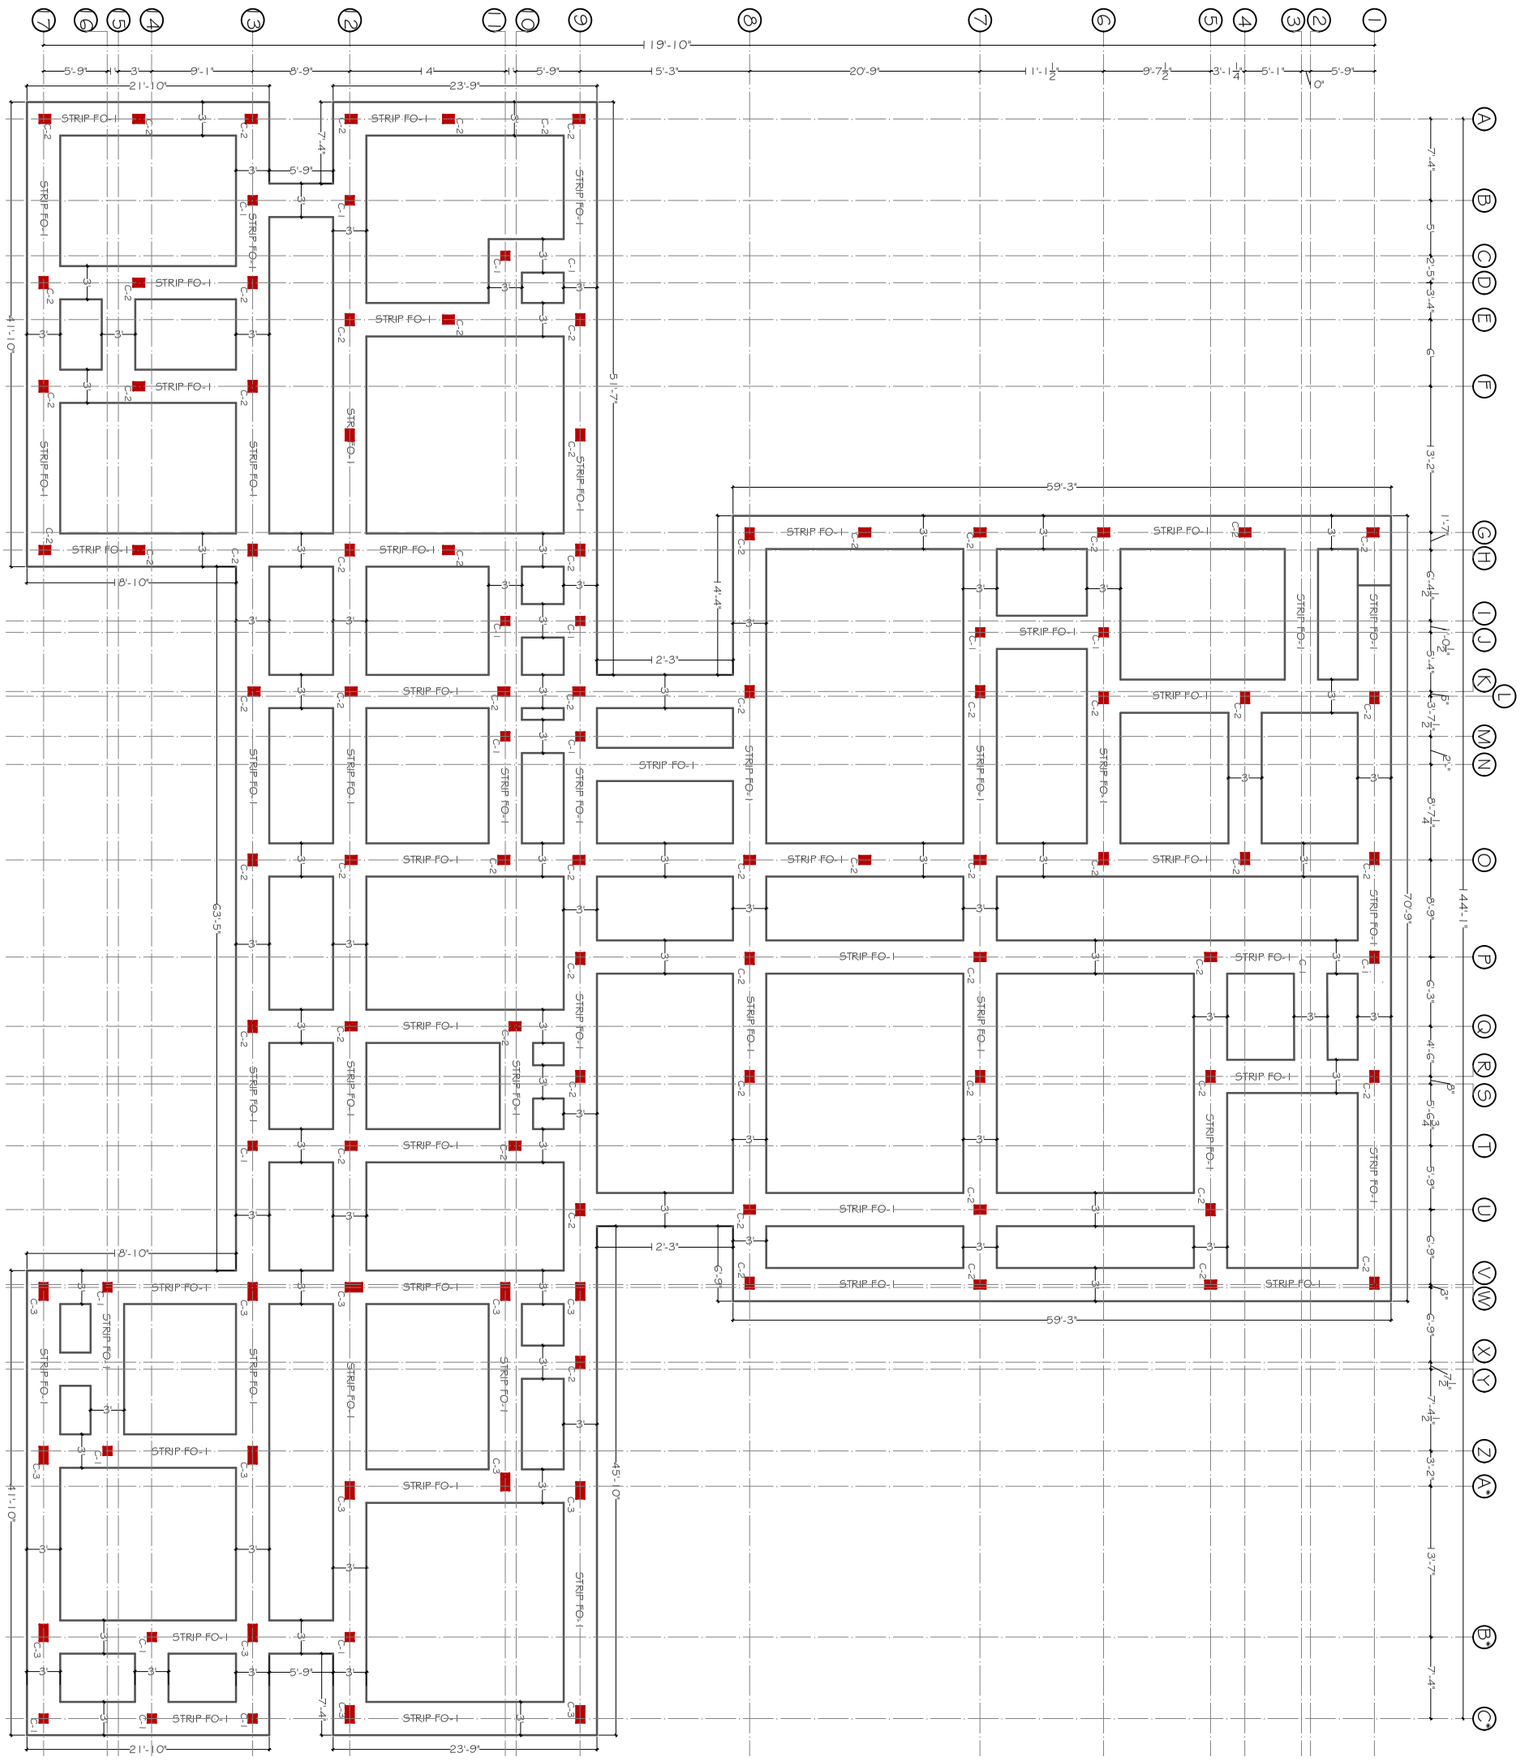


PROJECT:	DESIGN BY:	STRUCTURE BY:	APPROVED FOR CONSTRUCTION	CARDINAL POINT:	THE GROUP OF ENGINEERS (CONSULTANTS, DESIGNERS & PLANNERS)
NOKKUNDI HOSPITAL EXTENSION	AR: DANISH WAQAR	ENGR. AFRASIAB	TITLE: MENTIONED IN DRAWING		CONTACT #: 03327969547, 03333392386 thegroupofengineers009@gmail.com
CLIENT:	DRAWN BY:	CHECKED BY:	DATE:		House # 8, Street # 2, Professor colony, Jinnah Town, Quetta.
INDUS HOSPITAL HEALTH NETWORK	M. SAMAD BILAL AHMED	AR: DANISH WAQAR	NOV 2026		

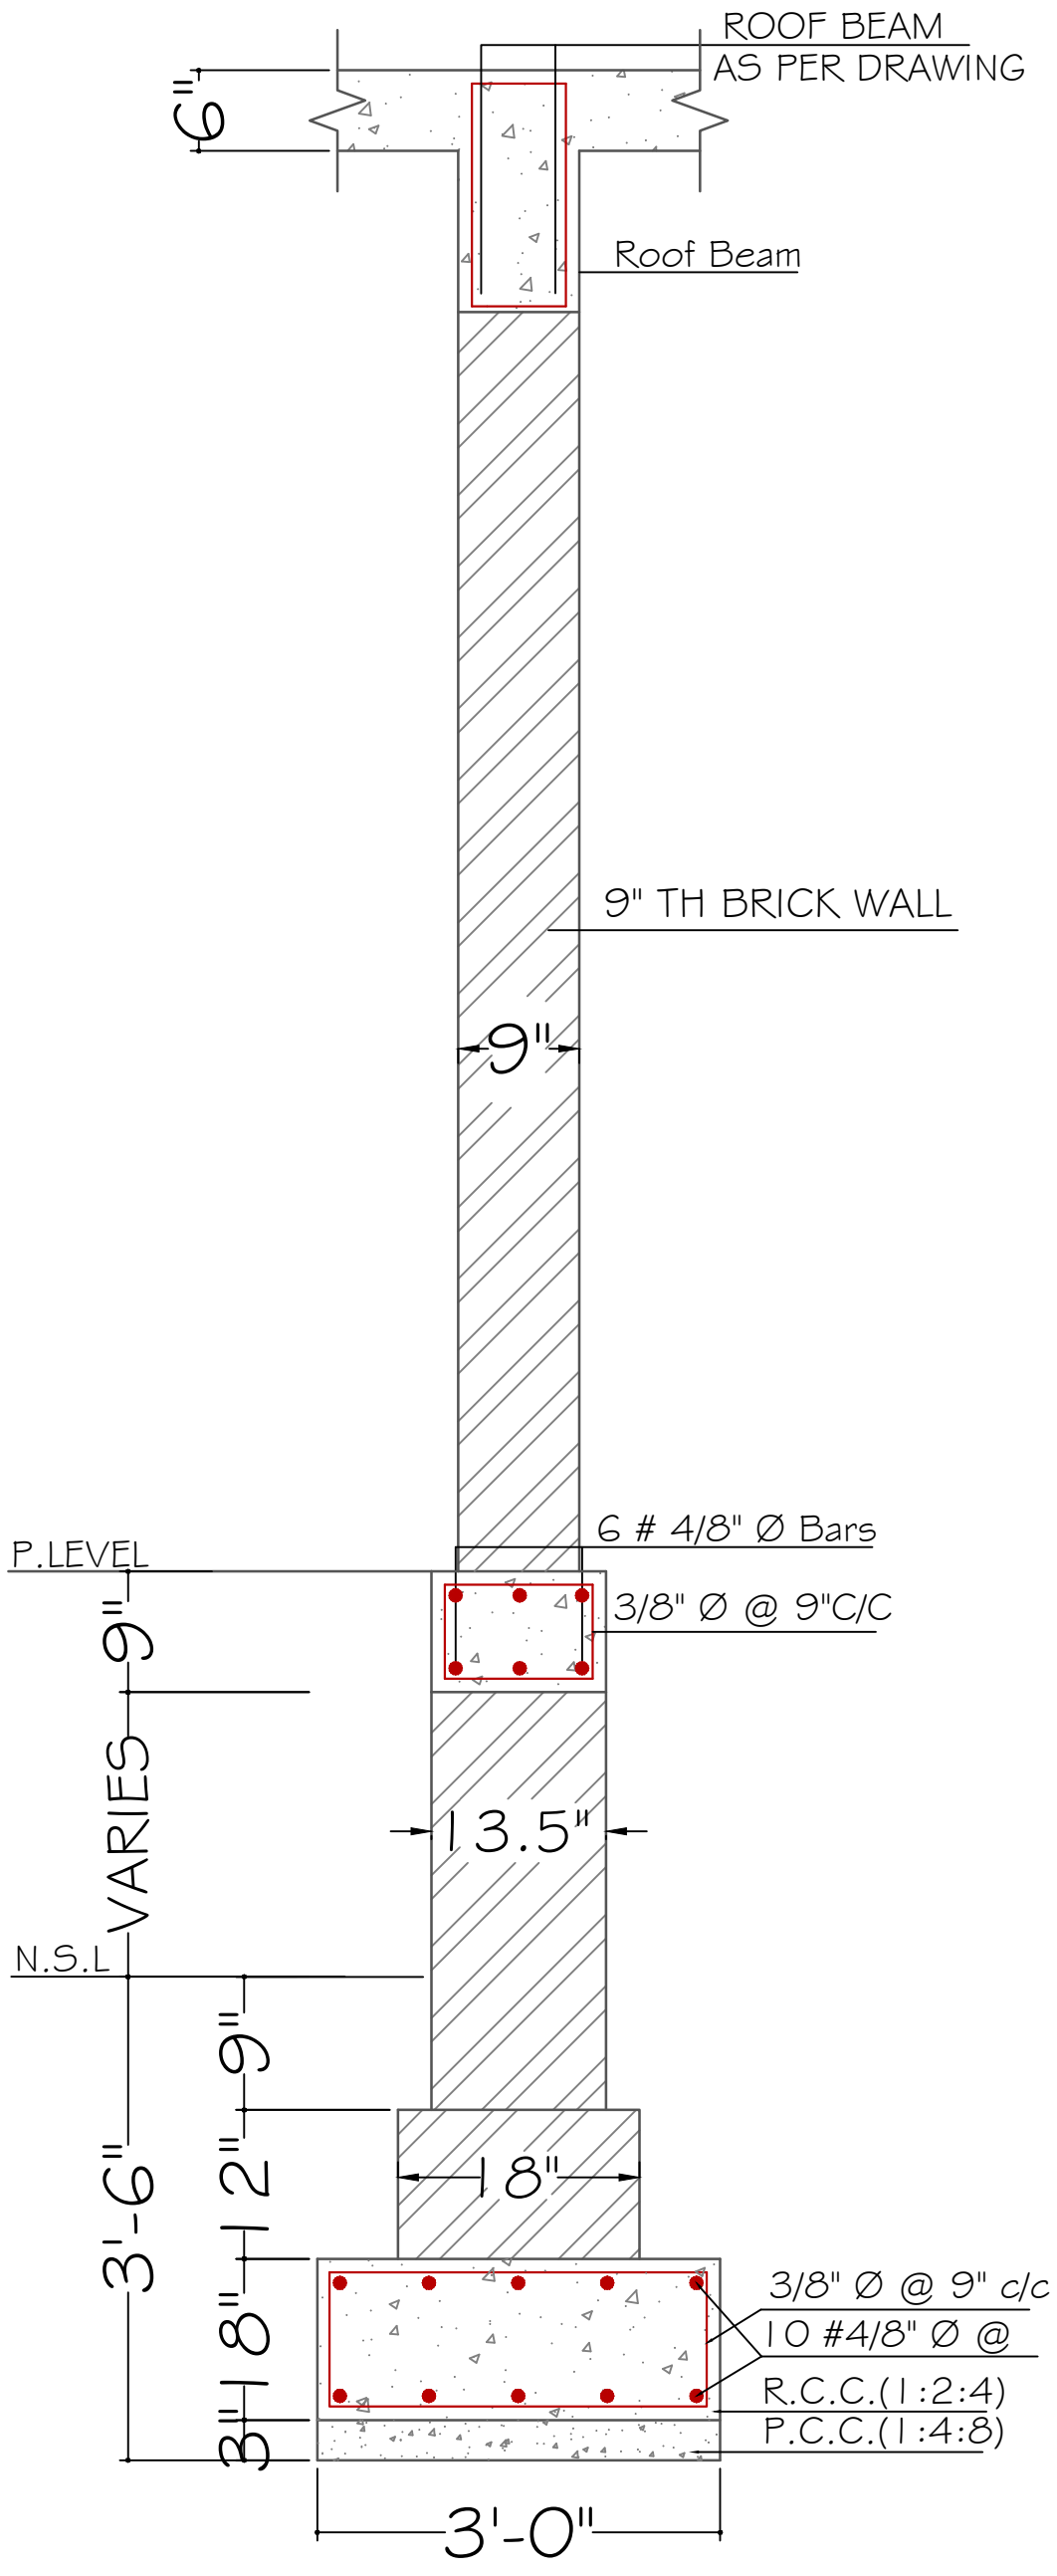


STRIP FO-1

PROJECT:	DESIGN BY:	STRUCTURE BY:	APPROVED FOR CONSTRUCTION	CARDINAL POINT:	THE GROUP OF ENGINEERS (CONSULTANTS, DESIGNERS & PLANNERS)
NOKKUNDI HOSPITAL EXTENSION	AR: DANISH WAQAR	ENGR. AFRASIAB	TITLE: MENTIONED IN DRAWING		CONTACT #: 03327969547, 03333392386 thegroupofengineers009@gmail.com
CLIENT:	DRAWN BY:	CHECKED BY:	DATE:		House # 8, Street # 2, Professor colony, Jinnah Town, Quetta.
INDUS HOSPITAL HEALTH NETWORK	M. SAMAD BILAL AHMED	AR: DANISH WAQAR	NOV 2026		

PLINTH PLAN

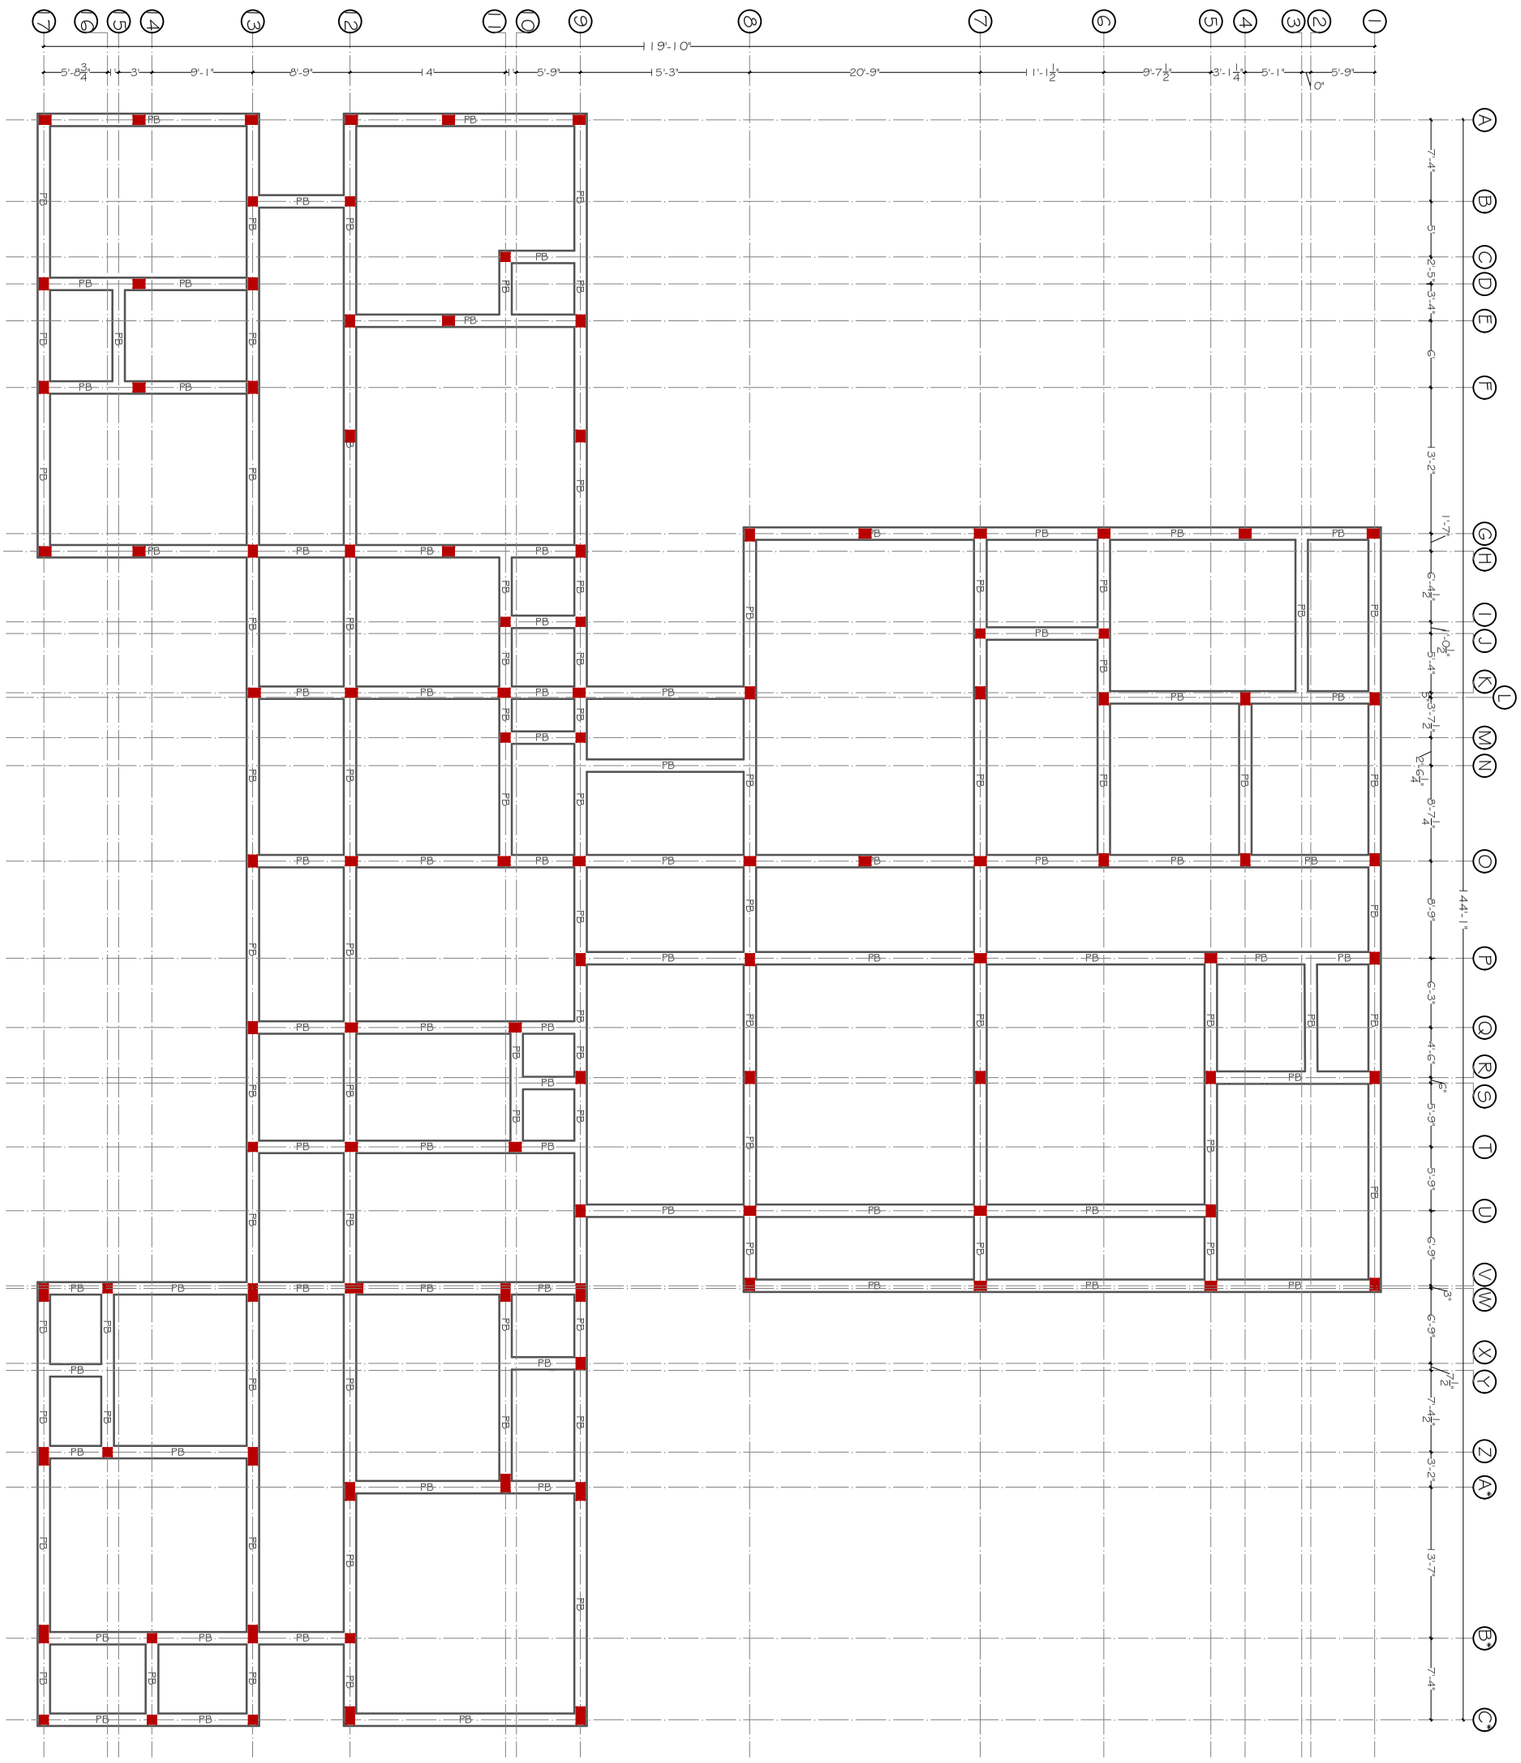


PLINTH BEAM SECTION

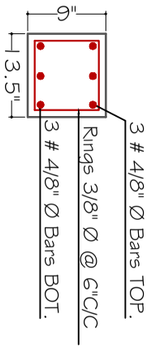

PROJECT:	DESIGN BY:	STRUCTURE BY:	APPROVED FOR CONSTRUCTION	CARDINAL POINT:	THE GROUP OF ENGINEERS (CONSULTANTS, DESIGNERS & PLANNERS)
NOKKUNDI HOSPITAL EXTENSION	AR: DANISH WAQAR	ENGR. AFRASIAB	TITLE: MENTIONED IN DRAWING		CONTACT #: 03327969547, 03333392386 thegroupofengineers009@gmail.com
CLIENT:	DRAWN BY:	CHECKED BY:			House # 8, Street # 2, Professor colony, Jinnah Town, Quetta.
INDUS HOSPITAL HEALTH NETWORK	M. SAMAD BILAL AHMED	AR: DANISH WAQAR	DATE: NOV 2026		


GROUND FLOOR
BEAM PLAN

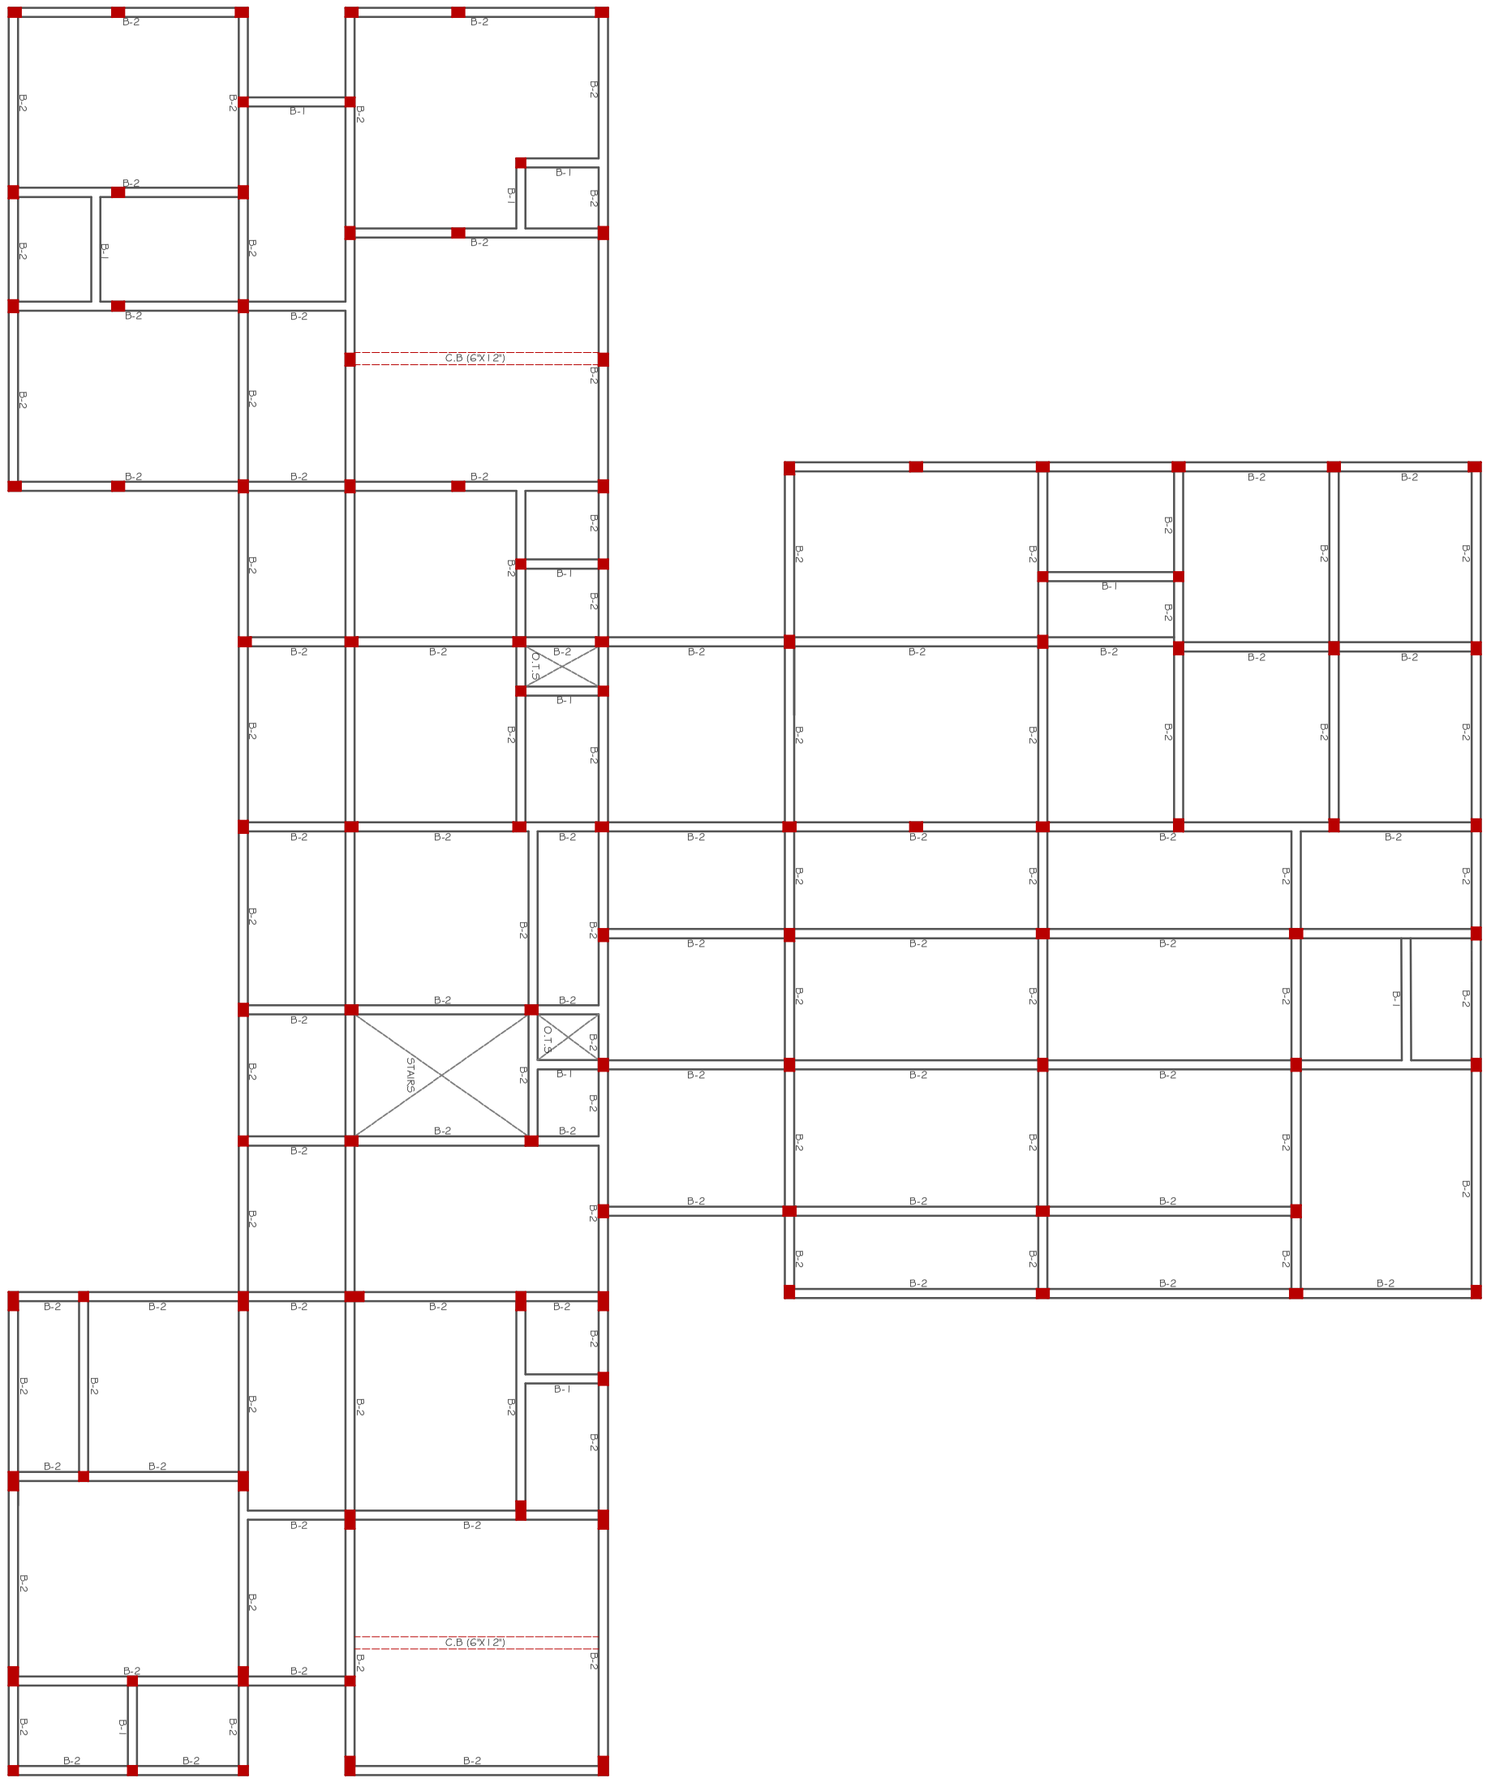


PROJECT:	DESIGN BY:	STRUCTURE BY:	APPROVED FOR CONSTRUCTION	CARDINAL POINT:	THE GROUP OF ENGINEERS (CONSULTANTS, DESIGNERS & PLANNERS)
NOKKUNDI HOSPITAL EXTENSION	AR: DANISH WAQAR	ENGR. AFRASIAB	TITLE: MENTIONED IN DRAWING		CONTACT #: 03327969547, 03333392386 thegroupofengineers009@gmail.com
CLIENT:	DRAWN BY:	CHECKED BY:	DATE:		House # 8, Street # 2, Professor colony, Jinnah Town, Quetta.
INDUS HOSPITAL HEALTH NETWORK	M. SAMAD BILAL AHMED	AR: DANISH WAQAR	NOV 2026		

FIRST FLOOR


BEAM PLAN

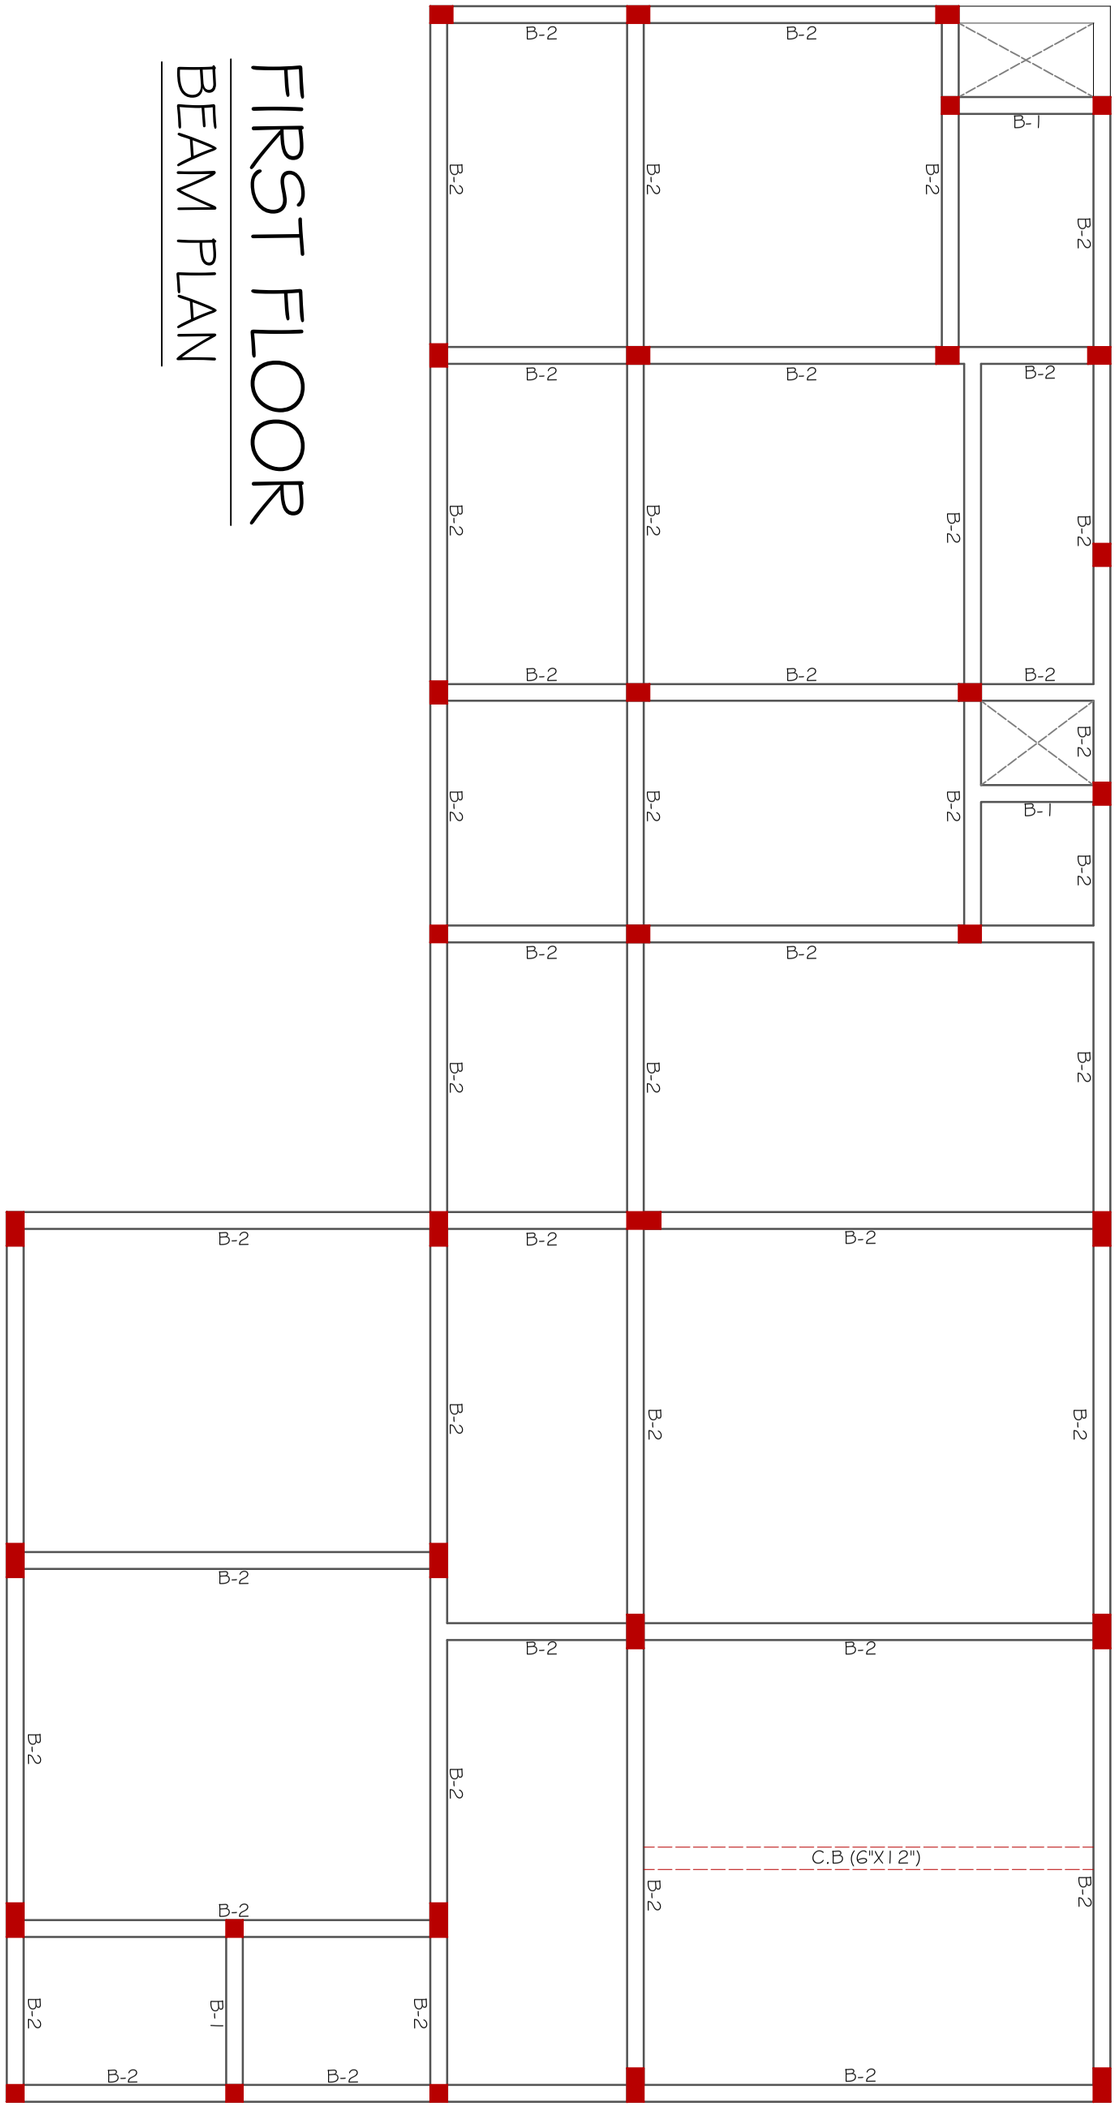


PROJECT:	DESIGN BY:	STRUCTURE BY:	APPROVED FOR CONSTRUCTION	CARDINAL POINT:	THE GROUP OF ENGINEERS (CONSULTANTS, DESIGNERS & PLANNERS)
NOKKUNDI HOSPITAL EXTENSION	AR: DANISH WAQAR	ENGR. AFRASIAB	TITLE: MENTIONED IN DRAWING		CONTACT #: 03327969547, 03333392386 thegroupofengineers009@gmail.com
CLIENT:	DRAWN BY:	CHECKED BY:	DATE:		House # 8, Street # 2, Professor colony, Jinnah Town, Quetta.
INDUS HOSPITAL HEALTH NETWORK	M. SAMAD BILAL AHMED	AR: DANISH WAQAR	NOV 2026		

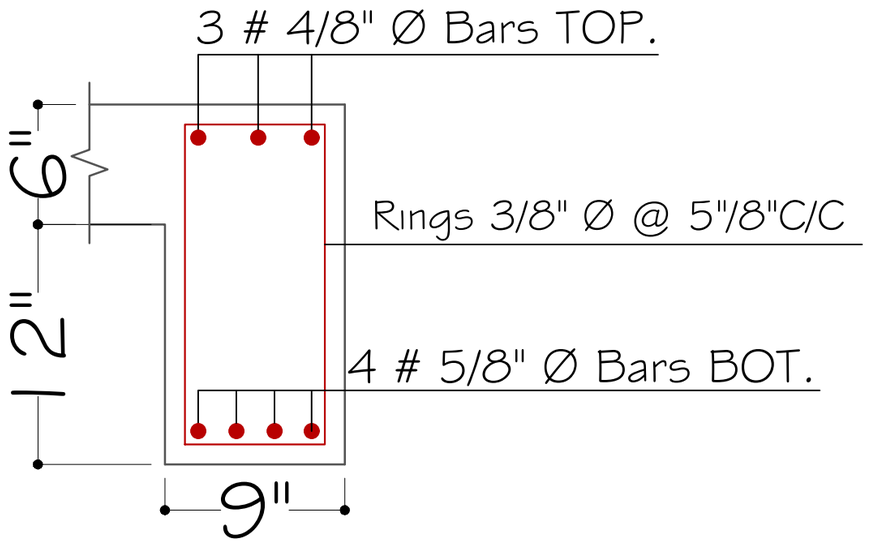


B-1

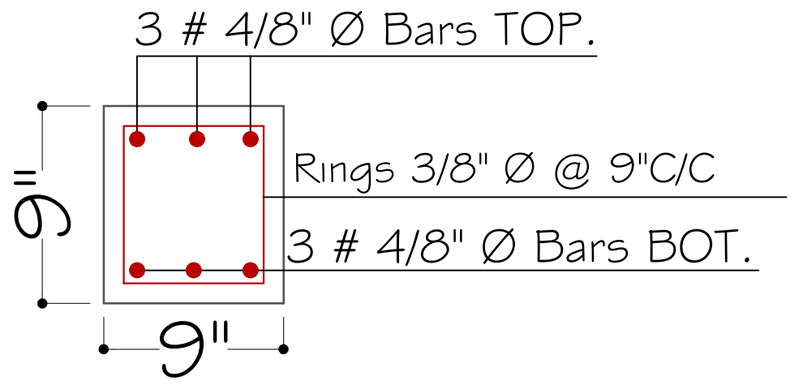

DOOR BAND SECTION

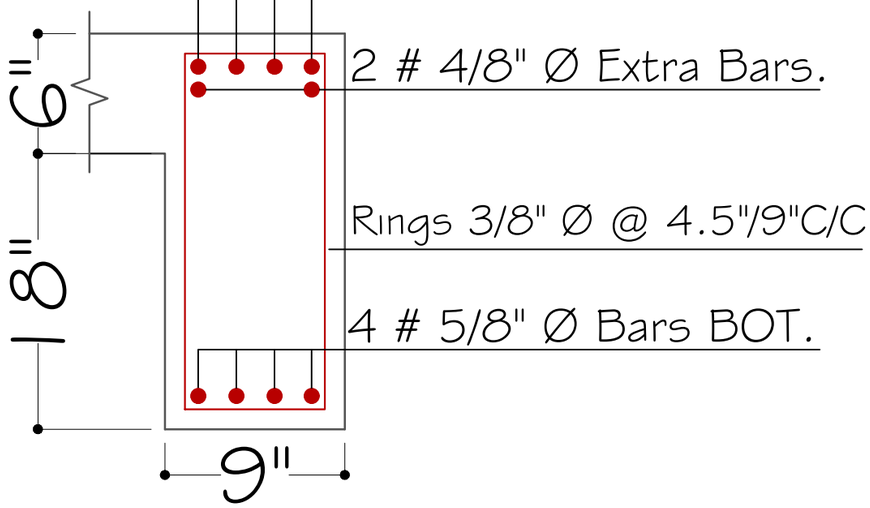

B-2

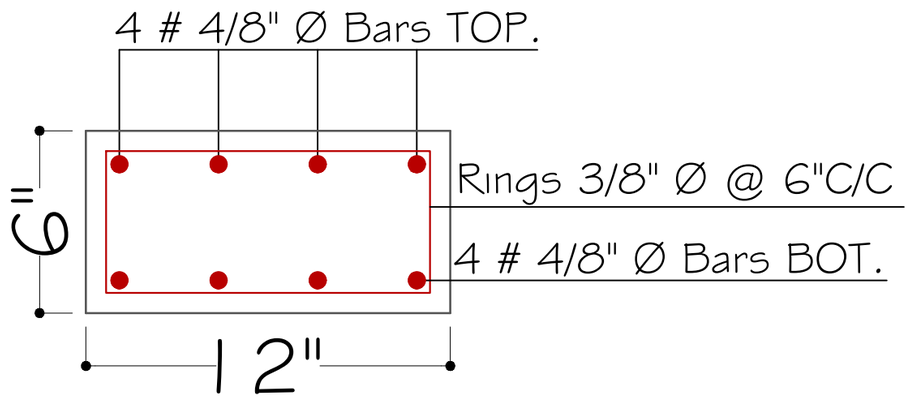

C.BEAM

BEAMS SECTION

THE GROUP OF ENGINEERS
(CONSULTANTS, DESIGNERS & PLANNERS)
CONTACT #: 03327969547, 03333392386
thegroupofengineers009@gmail.com
House # 8, Street # 2, Professor colony, Jinnah Town, Quetta.

CARDINAL POINT:

APPROVED FOR CONSTRUCTION

TITLE: MENTIONED IN DRAWING

DATE: NOV 2026

STRUCTURE BY: ENGR. AFRASIAB

CHECKED BY: AR: DANISH WAQAR


DESIGN BY: AR: DANISH WAQAR

DRAWN BY: M. SAMAD
BILAL AHMED


PROJECT: NOKKUNDI HOSPITAL EXTENSION

CLIENT: INDUS HOSPITAL HEALTH NETWORK

GROUND FLOOR
SLAB PLAN

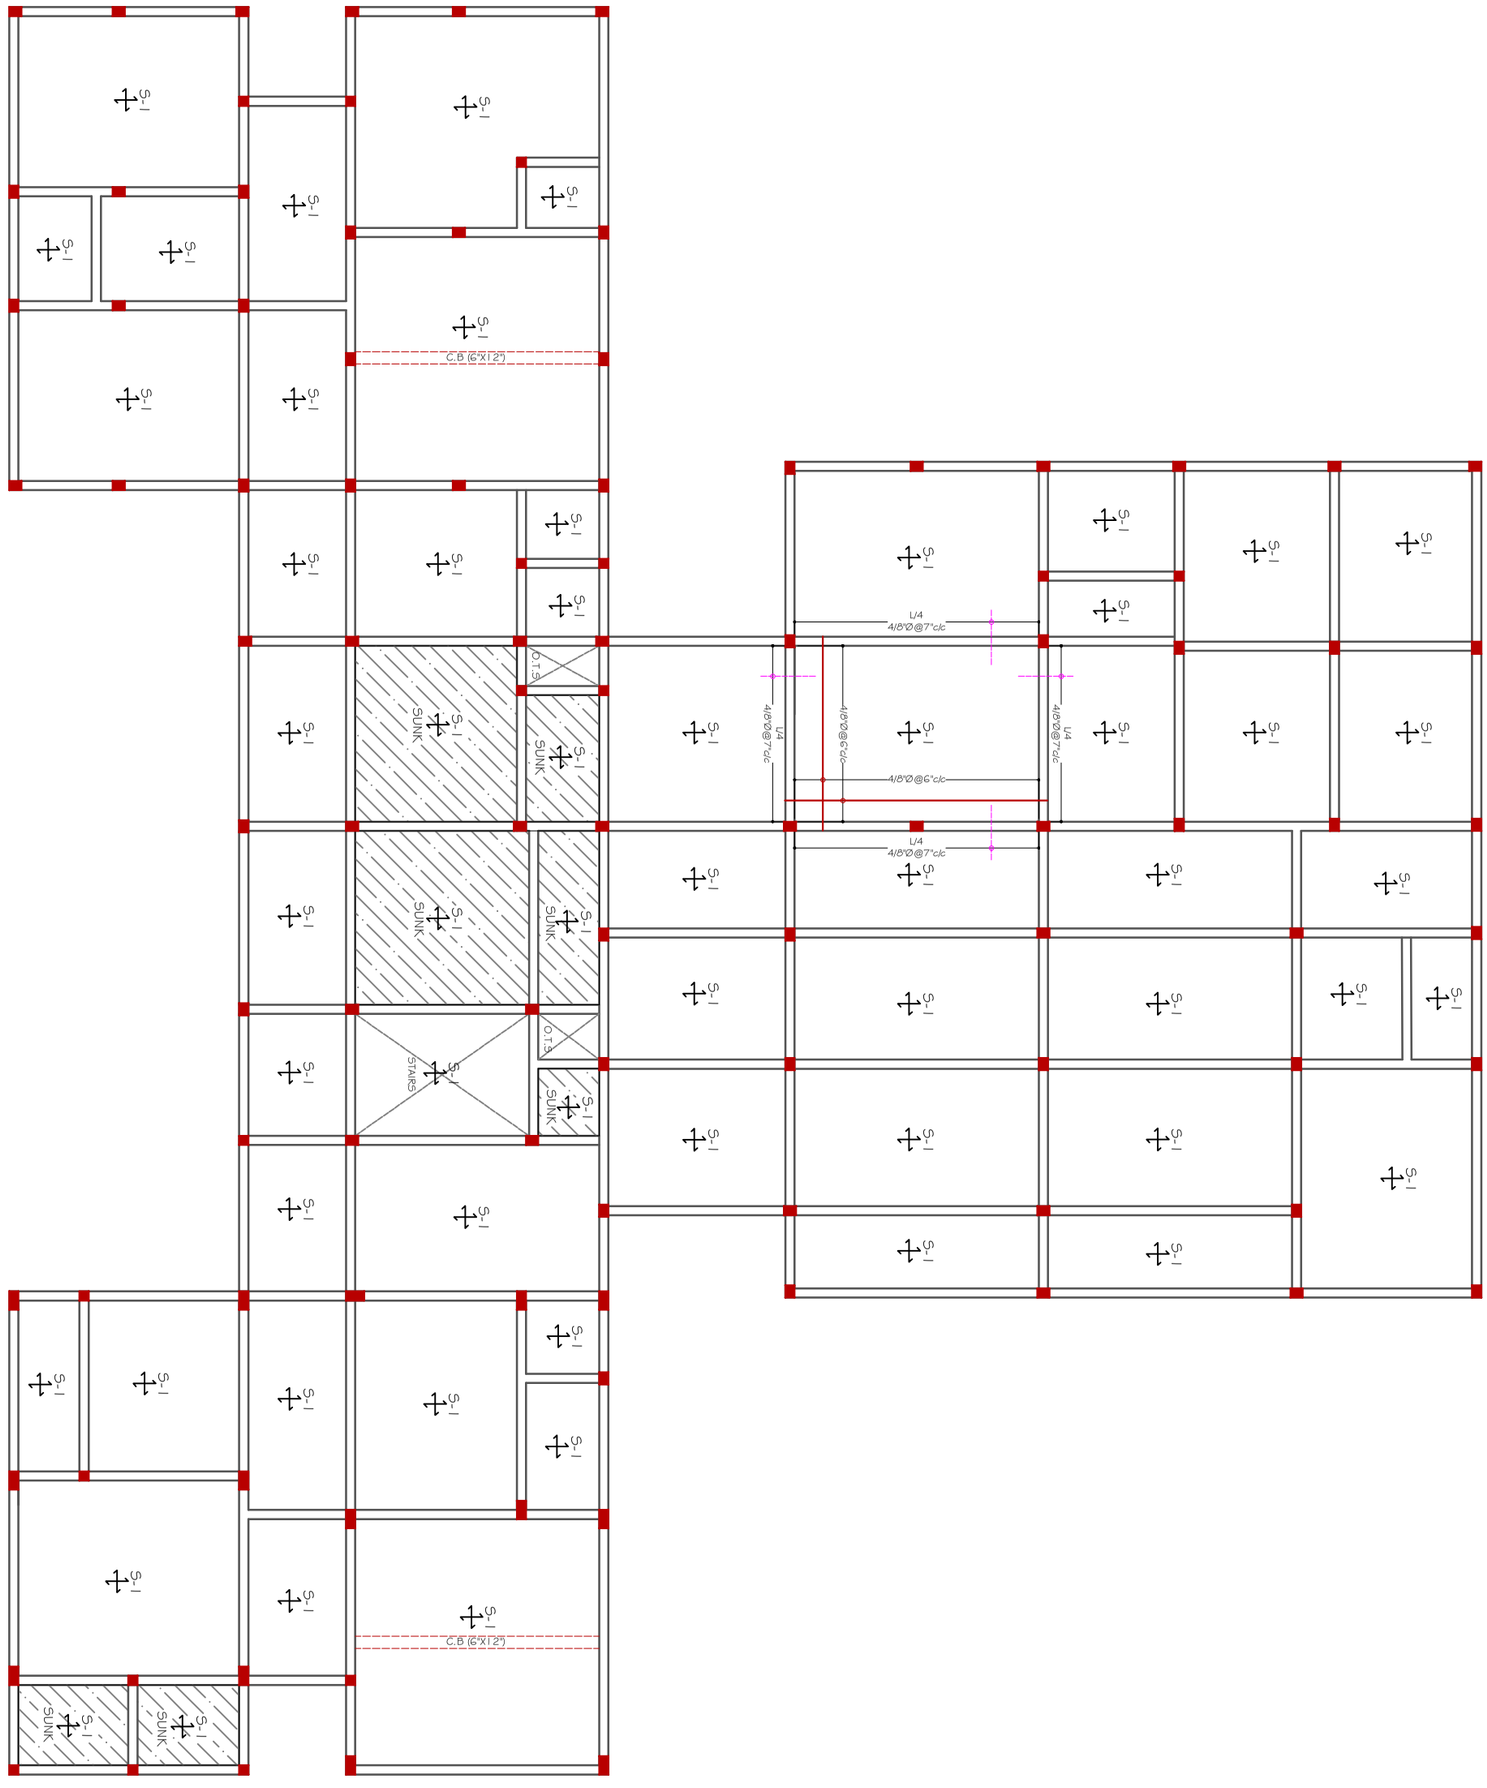


SECTION OF SUNK SLAB

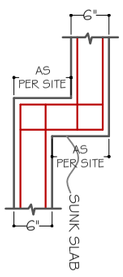

PROJECT:	DESIGN BY:	STRUCTURE BY:	APPROVED FOR CONSTRUCTION	CARDINAL POINT:	THE GROUP OF ENGINEERS (CONSULTANTS, DESIGNERS & PLANNERS)
NOKKUNDI HOSPITAL EXTENSION	AR: DANISH WAQAR	ENGR. AFRASIAB	TITLE: MENTIONED IN DRAWING		CONTACT #: 03327969547, 03333392386 thegroupofengineers009@gmail.com House # 8, Street # 2, Professor colony, Jinnah Town, Quetta.
CLIENT:	DRAWN BY:	CHECKED BY:	DATE:		
INDUS HOSPITAL HEALTH NETWORK	M. SAMAD BILAL AHMED	AR: DANISH WAQAR	NOV 2026		

FIRST FLOOR

SLAB PLAN

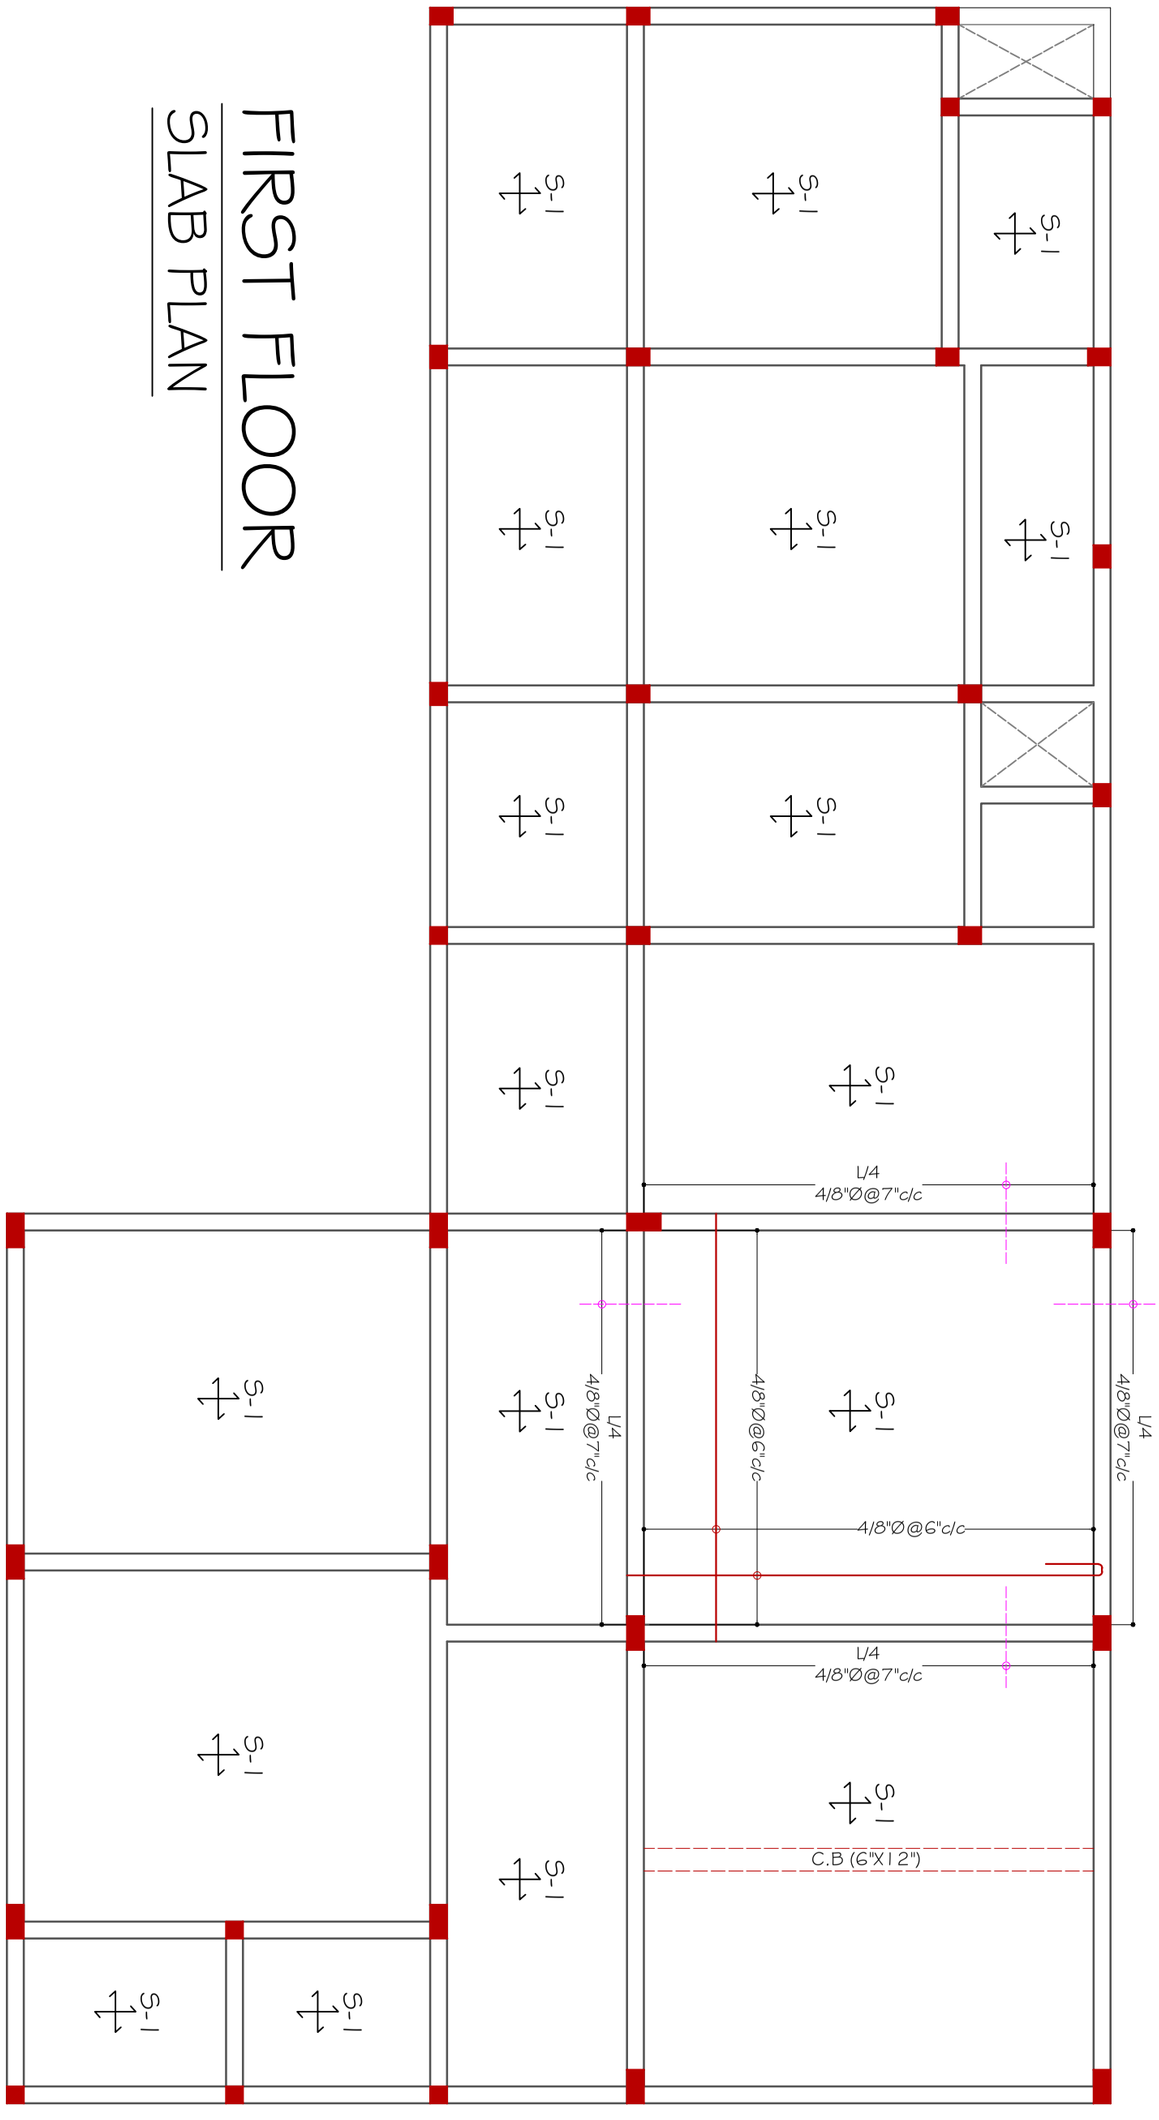

PROJECT:	DESIGN BY:	STRUCTURE BY:	APPROVED FOR CONSTRUCTION	CARDINAL POINT:	THE GROUP OF ENGINEERS (CONSULTANTS, DESIGNERS & PLANNERS)
NOKKUNDI HOSPITAL EXTENSION	AR: DANISH WAQAR	ENGR. AFRASIAB	TITLE: MENTIONED IN DRAWING		CONTACT #: 03327969547, 03333392386 thegroupofengineers009@gmail.com
CLIENT:	DRAWN BY:	CHECKED BY:	DATE:		House # 8, Street # 2, Professor colony, Jinnah Town, Quetta.
INDUS HOSPITAL HEALTH NETWORK	M. SAMAD BILAL AHMED	AR: DANISH WAQAR	NOV 2026		

ELECTRICAL DRAWINGS

FOLLOWING CODES ARE USED IN DESIGN OF PROPOSED LIGHTING:-

- NEC Code

NOTES

* ALL WIRING TO LIGHT FIXTURES SHALL COMPRISE OF APPROVED CEILING ROSE. CONNECTION TO LIGHT FIXTURES SHALL BE BY MEANS OF PVC SHEATHED FLEXIBLE CABLE.
* ALL CONDUITS IN SLAB, WALLS, COLUMNS ETC. SHALL BE PVC UNLESS OTHERWISE NOTED.
* ALL CONDUITS ARE 1"DIA UNLESS AND OTHER WISE NOTED.
* PVC ROUND JUNCTION BOXES TO BE USED AS PULL BOXES FOR 40'-0" OR MORE RUN OF CONDUIT .
* PVC GLUE MUST BE USED TO JOIN PIPES.
* REGULAR BENDS SHALL BE USED UNLESS OTHERWISE PERMITTED.
* PULLING OF WIRES SHALL BE ALLOWED ONLY WHEN THE ENTIRE CONDUIT WORK IS COMPLETED.
* SPECIAL CARE SHALL BE TAKEN FOR ALL THE METALLIC BOXES TO BE EMBEDDED IN THE WALLS AND CEILINGS AGAINST RUSTING ,
  THEY SHALL BE GIVEN A COAT OF ANTIRUST ZINC OXIDE COATING BEFORE PAINTING AND SHOULD BE KEPT CLEAN DURING CONSTRUCTION.
* ALL CONDUITS SHALL BE LAID IN SLAB, WALLS AND LAYING OF CONDUIT IN THE FLOORS SHALL BE AVOIDED UNLESS SPECIALLY ASKED FOR AND APPROVED BY THE ENGINEER ARCHITECT.
* NO SPURS AND TEE JOINTS ALLOWED IN WIRING.
  THE SIZE OF WIRES SHALL BE AS FOLLOWS

(I)	LIGHT POINT	2 x 1.5 Sq mm.
(II)	LIGHT CIRCUIT WIRING	2 x 2.5 Sq mm.
(III)	POWER PLUG 13A	2 x 4.0 Sq mm.

* EARTH CONTINUITY CONDUCTOR OF SIZE 2.5 Sqmm. INSULATED (GREEN OR YELLOW STRIPED GREEN) WILL RUN THROUGHOUT THE WIRING.
* FOLLOWING HEIGHTS ABOVE FLOOR OR AS DIRECTED BY THE ARCHITECT WILL BE FOLLOWED.

(I)	LIGHT / POWER PLUGS OUTLETS	0'-9" FROM FINISHED FLOOR LEVEL TO CENTER OF THE OUTLET
(II)	SWITCH BOARDS AND DISTRIBUTION BOARDS 4'-6"	=

* POWER CONDUITS AND SYSTEM CONDUIT TO BE KEPT 300mm APART AND IN CASE OF PARALLEL RUN IT SHOULD BE LONGER THAN A FEW METERS. WHERE POWER CABLES ARE CROSSING SYSTEM CABLES IT SHOULD BE DONE AT RIGHT ANGLES.

* ELECTRICAL OUTLETS IN BATHROOMS SHOULD BE DESIGNED AS GFCI.

ALL ELECTRICAL COMPONENTS MUST BE (UL or CE) CERTIFIED
ALL ELECTRICAL COMPONENTS SHOULD BE GROUNDED
ALL ELECTRICAL OUTLETS IN BATHROOMS ARE DESIGNED AS GFCI.

THE GROUP OF ENGINEERS
(CONSULTANTS, DESIGNERS & PLANNERS)
CONTACT #: 03327969547, 03333392386
thegroupofengineers009@gmail.com
House # 8, Street # 2, Professor colony, Jinnah Town, Quetta.

CARDINAL POINT:

APPROVED FOR CONSTRUCTION

TITLE: MENTIONED IN DRAWING

DATE: NOV 2026

PROJECT:	NOKKUNDI HOSPITAL EXTENSION	STRUCTURE BY:	ENGR. AFRASIAB
DESIGN BY:	AR: DANISH WAQAR	CHECKED BY:	AR: DANISH WAQAR
DRAWN BY:	M. SAMAD BILAL AHMED		
CLIENT:	INDUS HOSPITAL HEALTH NETWORK		

FOLLOWING CODES ARE USED IN DESIGN OF PROPOSED POWER PLUG DATA POINT:-

- Power Receptacles, TelephoneTV Cables & Outlets: BS - British Standard

NOTES

* ALL CONDUITS ON SLAB, WALLS, COLUMNS ETC. SHALL BE PVC UNLESS OTHERWISE NOTED.
* ALL CONDUITS ARE 1"DIA UNLESS AND OTHER WISE NOTED.
* INSTALL PVC ROUND JUNCTION BOXES TO BE USED AS PULL BOXES FOR 40'-0"OR MORE RUN OF CONDUIT.
* PVC GLUE MUST BE USED TO JOIN PIPES.
* REGULAR BENDS SHALL BE USED UNLESS OTHERWISE PERMITTED.
* PULLING OF WIRES SHALL BE ALLOWED ONLY WHEN THE ENTIRE CONDUIT WORK IS COMPLETED.
* SPECIAL CARE SHALL BE TAKEN FOR ALL THE METALLIC BOXES TO BE EMBEDDED IN THE WALLS AND CEILINGS AGAINST RUSTING , THEY SHALL BE GIVEN A COAT OF ANTIRUST ZINC OXIDE COATING BEFORE PAINTING AND SHOULD BE KEPT CLEAN DURING CONSTRUCTION.
* ALL CONDUITS SHALL BE LAID IN SLAB, WALLS AND LAYING OF CONDUIT IN THE FLOORS SHALL BE AVOIDED UNLESS SPECIALLY ASKED FOR AND APPROVED BY THE ENGINEER ARCHITECT.
* NO SPURS AND TEE JOINTS ALLOWED IN WIRING.
* THE SIZE OF WIRES SHALL BE AS FOLLOWS

(i) 13 AMPS SOCKET POINT 1Cx2x4 Sq mm+1x2.5 Sq mm CPC
(ii)20 AMPS POWER SOCKET 1Cx2x6 Sq mm+1x4.0 Sq mm CPC

* EARTH CONTINUITY CONDUCTOR OF SIZE 2.5 Sqmm. INSULATED (GREEN OR YELLOW STRIPED GREEN) WILL RUN THROUGHOUT THE WIRING.

* FOLLOWING HEIGHTS ABOVE FLOOR OR AS DIRECTED BY THE ARCHITECT WILL BE FOLLOWED.
(i)5 15 20 AMPS SOCKETS 0'-6" FROM FINISH FLOOR LEVEL TO CENTER OF THE SOCKET OUTLET

(ii)SOCKETS IN WET AREAS 5'-0" =
(iii)DISTRIBUTION BOARD 4'-6" =

* POWER CONDUITS AND SYSTEM CONDUIT TO BE KEPT 300 mm APART AND IN CASE OF PARALLEL RUN IT SHOULD BE LONGER THAN A FEW METERS.
* WHERE POWER CABLES ARE CROSSING SYSTEM CABLES IT SHOULD BE DONE AT RIGHT ANGLES.

ALL ELECTRICAL COMPONENTS MUST BE (UL or CE)
CERTIFIED ALL ELECTRICAL COMPONENTS SHOULD BE GROUNDED
CERTIFIED THAT ALL ELECTRICAL OUTLETS IN BATHROOMS ARE DESIGNED AS GFCI.

THE GROUP OF ENGINEERS
(CONSULTANTS, DESIGNERS & PLANNERS)
CONTACT #: 03327969547, 03333392386
thegroupofengineers009@gmail.com
House # 8, Street # 2, Professor colony, Jinnah Town, Quetta.

CARDINAL POINT:

APPROVED FOR CONSTRUCTION

TITLE: MENTIONED IN DRAWING

DATE: NOV 2026

STRUCTURE BY: ENGR. AFRASIAB

CHECKED BY: AR: DANISH WAQAR

DESIGN BY: AR: DANISH WAQAR


DRAWN BY: M. SAMAD
BILAL AHMED

PROJECT: NOKKUNDI HOSPITAL EXTENSION


CLIENT: INDUS HOSPITAL HEALTH NETWORK

GROUND FLOOR

ELECTRICAL PLAN

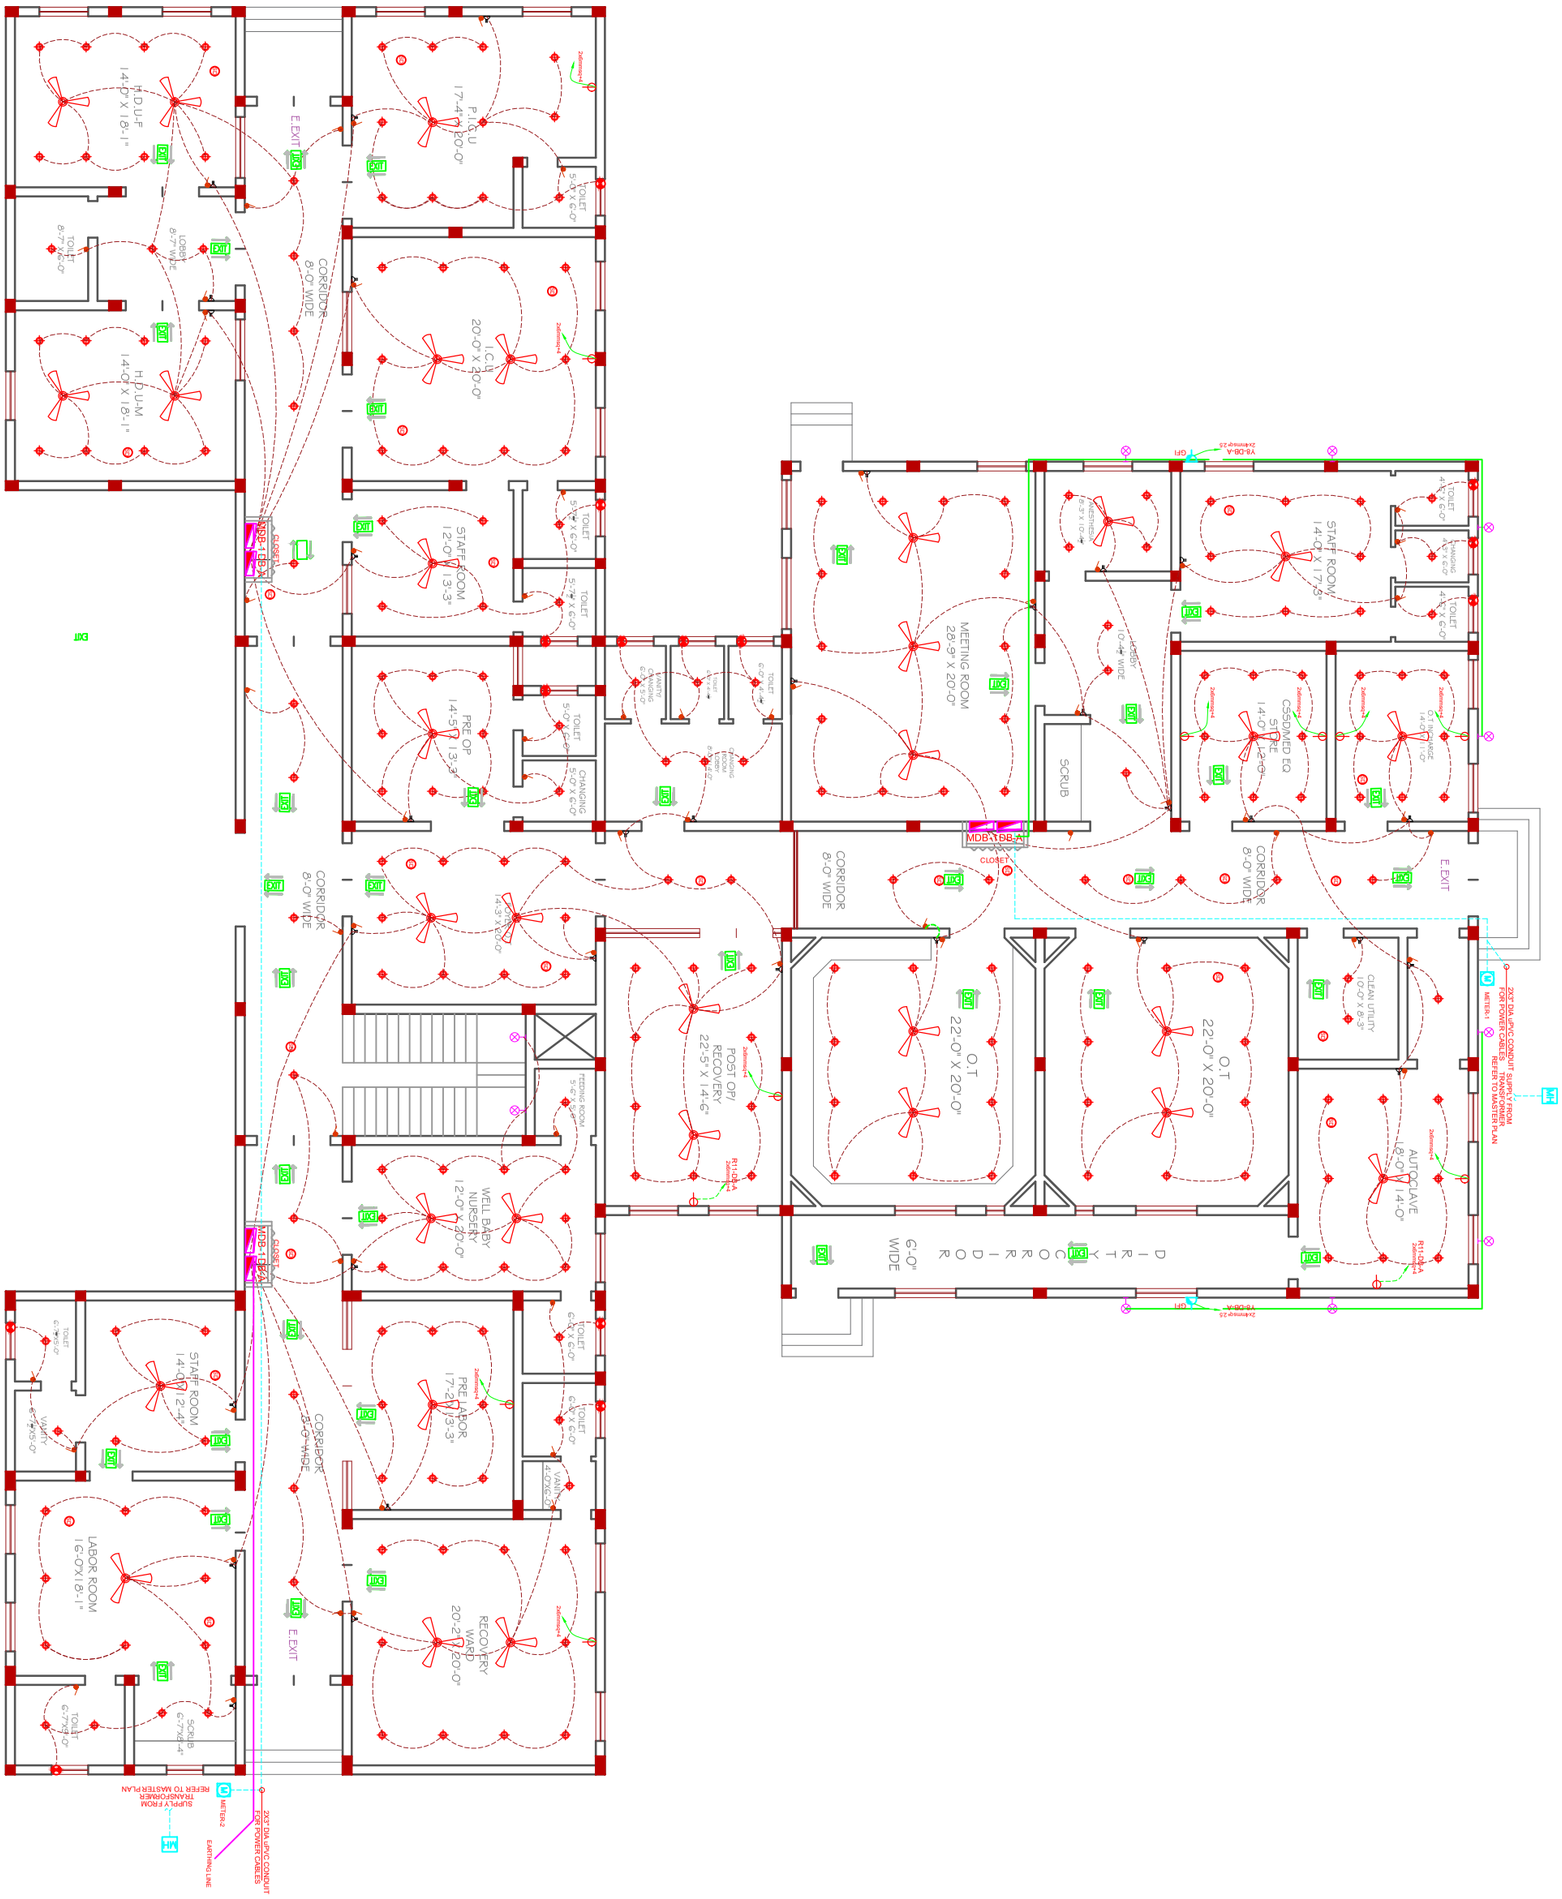

PROJECT:	DESIGN BY:	STRUCTURE BY:	APPROVED FOR CONSTRUCTION	CARDINAL POINT:	THE GROUP OF ENGINEERS (CONSULTANTS, DESIGNERS & PLANNERS)
NOKKUNDI HOSPITAL EXTENSION	AR: DANISH WAQAR	ENGR. AFRASIAB	TITLE: MENTIONED IN DRAWING		CONTACT #: 03327969547, 03333392386 thegroupofengineers009@gmail.com
CLIENT:	DRAWN BY:	CHECKED BY:	DATE:		House # 8, Street # 2, Professor colony, Jinnah Town, Quetta.
INDUS HOSPITAL HEALTH NETWORK	M. SAMAD BILAL AHMED	AR: DANISH WAQAR	NOV 2026		

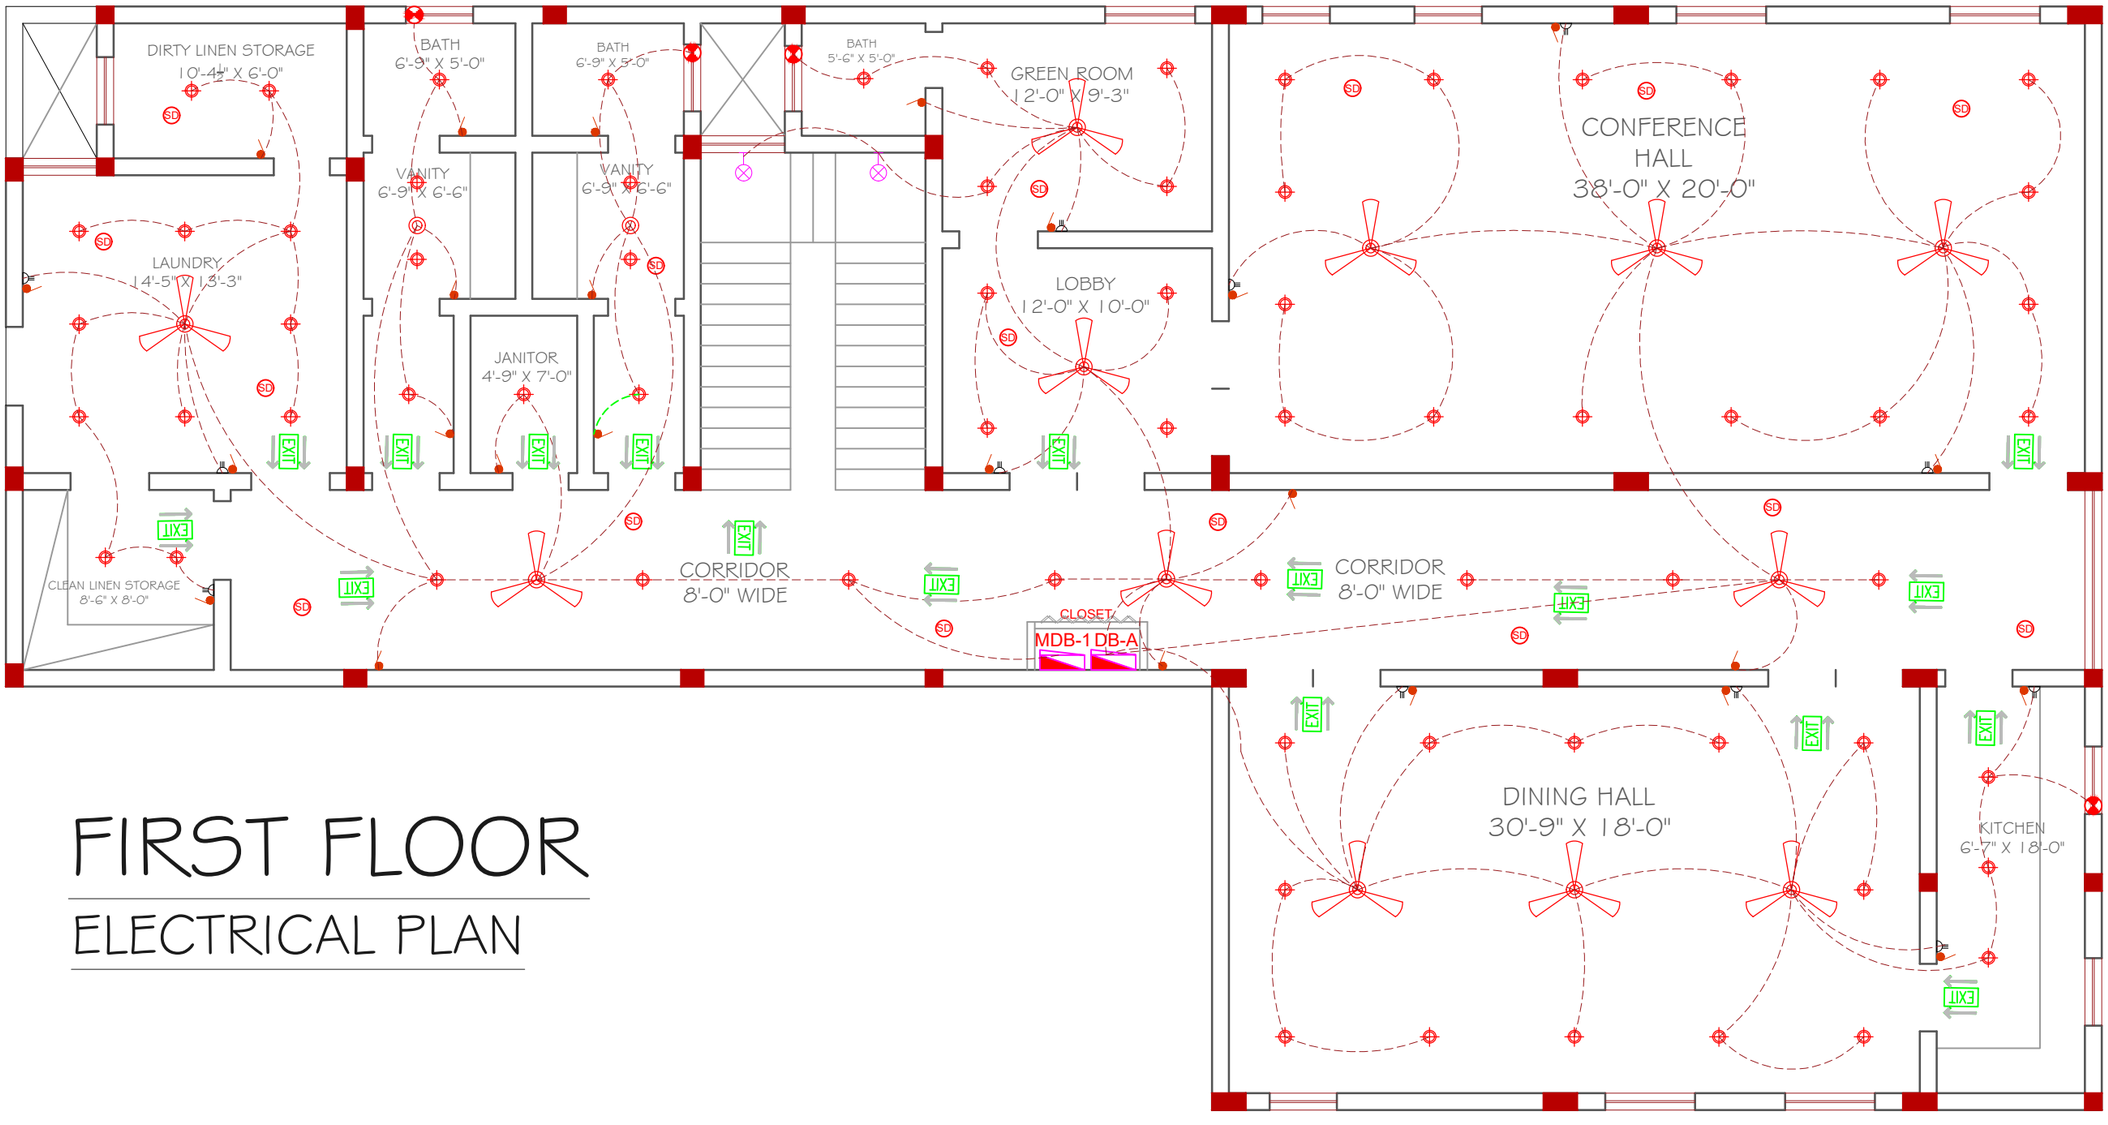


FIRST FLOOR

ELECTRICAL PLAN

THE GROUP OF ENGINEERS
(CONSULTANTS, DESIGNERS & PLANNERS)
CONTACT #: 03327969547, 03333392386
thegroupofengineers009@gmail.com
House # 8, Street # 2, Professor colony, Jinnah Town, Quetta.

CARDINAL POINT:	
APPROVED FOR CONSTRUCTION	
TITLE:	MENTIONED IN DRAWING
DATE:	NOV 2026
STRUCTURE BY:	ENGR. AFRASIAB
DESIGN BY:	AR: DANISH WAQAR
CHECKED BY:	AR: DANISH WAQAR
DRAWN BY:	M. SAMAD BILAL AHMED
PROJECT:	NOKKUNDI HOSPITAL EXTENSION
CLIENT:	INDUS HOSPITAL HEALTH NETWORK

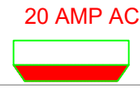S.NO	SYMBOLS	DESCRIPTION	MOUNTING HIEGHT
1		48" CEILING FAN	SLAB MOUNTED
2		EXHAUST FAN	WALL MOUNTED 5'-6" F.F.L
3		10A SWITCH 5A,2PIN SOCKET OUTLET-2NOS	1200 mm From FFL
4		CEILING LED PANEL LIGHT	SLAB MONTED
5		13 AMP DUPLEX GANG INTERNATIONAL SWITCHED SOCKET OUTLET	AT 450/1000/1450mm ABOVE FFL
6		20 AMP DUPLEX GANG INTERNATIONAL SWITCHED SOCKET OUTLET	
7		BULKHED LIGHT 1 x 15 WATT PLC LAMP	SURFACE LOCATION : EXTERIOR WALL
8		GROUND FAULT INTERRUPTER TWIN GANG OUTLET	TOP FLOOR HOT WATER HEATER AND KITCHEN
9		SPLIT AC	2400mm AFFL
10		DISTRIBUTION BOARD WITH CLOSET	1200mm From FFL
11		ENERGY METER	1500mm From FFL
12	A	AMMETER	
13	V	VOLTMETER	
14		FAN BOX	SLAB MOUNTED

THE GROUP OF ENGINEERS
(CONSULTANTS, DESIGNERS & PLANNERS)
CONTACT #: 03327969547, 03333392386
thegroupofengineers009@gmail.com
House # 8, Street # 2, Professor colony, Jinnah Town, Quetta.

CARDINAL POINT:

APPROVED FOR CONSTRUCTION

TITLE: MENTIONED IN DRAWING

DATE: NOV 2026

STRUCTURE BY: ENGR. AFRASIAB

DESIGN BY: AR: DANISH WAQAR


CHECKED BY: AR: DANISH WAQAR

DRAWN BY: M. SAMAD
BILAL AHMED

PROJECT: NOKKUNDI HOSPITAL EXTENSION

CLIENT: INDUS HOSPITAL HEALTH NETWORK

70 mm sq. STANDARD COPPER CONDUCTOR RUN
(IN 1.5" DIA G.I. PIPE CONDUIT RECESSED IN FLOOR WALL
UP TO DISTRIBUTION BOARDMAIN SWITCH) AND CLAMPED
TO 14" THICK 18" x 18" COPPER EARTH ELECTRODE
THAT IS BURIED IN 3'x3'x3' MIX OF COKE BREEZE AND
ROCK SOLT IN EQUAL QUANTITY.

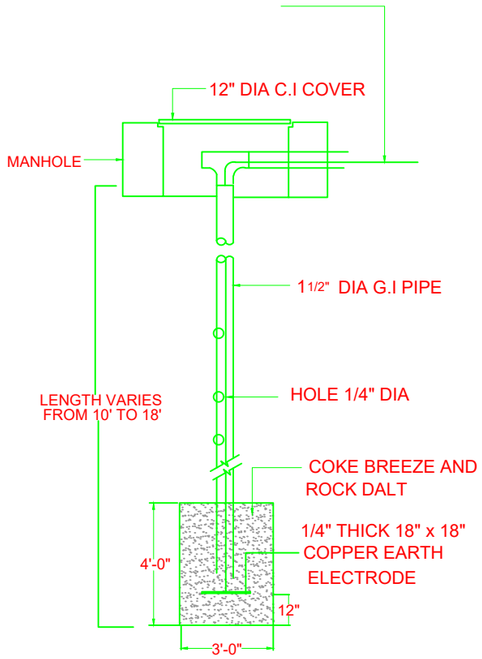

PIPE ELECTRODE ASSEMBLY


ELECTRICAL PANEL BOARD CLOSET DETAILS.
1. ALL DIMENSIONS ARE IN mm.
2. ENCLOSURE - 2mm THICK CRCA SHEET.
3. DEGREE OF PROTECTION FOR ENCLOSERE - IP:65
4. GLAND PLATE - 3mm THICK MS (UNDRILLED)
   REMOVBLE BOLTED TYPE , PROVIDED AT
   BOTTOM FOR CABLE ENTRY.
5. DOOR - CONCEALED HINGED WITH LOCK.
6. PAINTING - POWDER COATED,
   COLOUR SHADE - RAL 7035.
7. FOR EARTHING NUTS & BOLTS WILL BE PROVIDED AT
   BOTH SIDE WALL OF THE ENCLOSURE.
8. NAMEPLATE - ANODISED ALUMINIUM.

NOTE: FLUORESCENT PLCE LAMPS SHALL BE PHILIPS COLOR 84.
LED COLOR TEMPERATURE SHALL BE 2700-3500K
ALL ELECTRICAL COMPONENTS MUST BE (UL or CE)
CERTIFIED ALL ELECTRICAL COMPONENTS SHOULD BE GROUNDED

LEGEND

	EXIT	LED EMERGENCY LIGHT WITH DIRECTIONAL EXIT SIGN	3 WATT LED LAMP	CEILING / WALL MOUNTED	SINGLE SIDED EMERGENCY EXIT LIGHT LOCATION : LOBBY & EMERGENCY EXIT
	e	RECESSED CEILING LED EMERGENCY LIGHT (PIERLITE LED FIREFLY)	3 WATT LED LAMPS	CEILING RECESSED	LOCATION : ROOMS, OFFICES & LOBBY

EARTHING BORE DETAIL

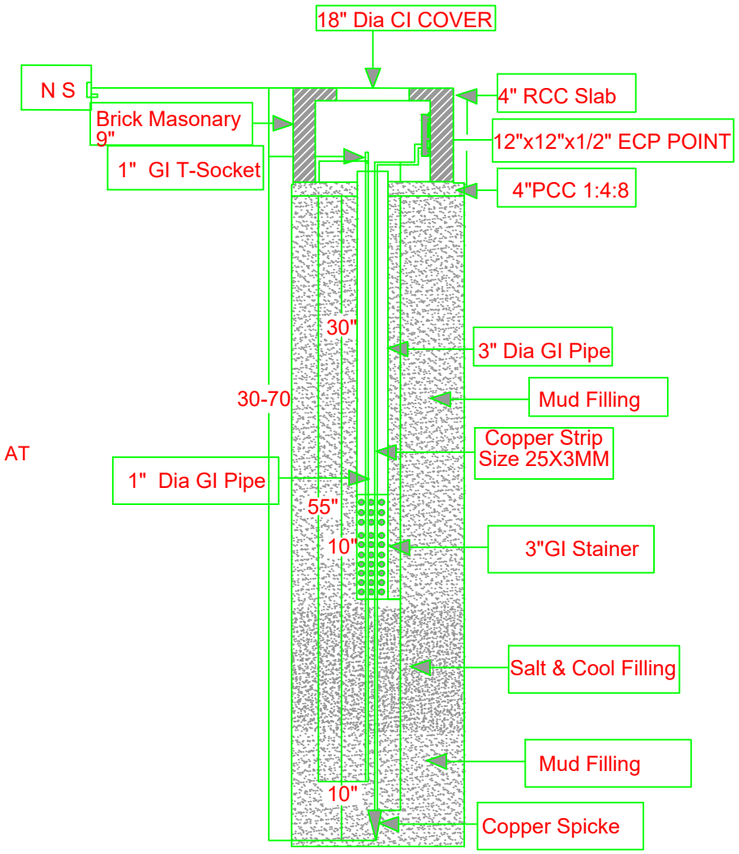

EARTHING BORE DETAIL

THE GROUP OF ENGINEERS
(CONSULTANTS, DESIGNERS & PLANNERS)
CONTACT #: 03327969547, 03333392386
thegroupofengineers009@gmail.com
House # 8, Street # 2, Professor colony, Jinnah Town, Quetta.

CARDINAL POINT:

APPROVED FOR CONSTRUCTION

TITLE: MENTIONED IN DRAWING

DATE: NOV 2026

STRUCTURE BY: ENGR. AFRASIAB


CHECKED BY: AR: DANISH WAQAR

DESIGN BY: AR: DANISH WAQAR


DRAWN BY: M. SAMAD
BILAL AHMED

PROJECT: NOKKUNDI HOSPITAL EXTENSION

CLIENT: INDUS HOSPITAL HEALTH NETWORK

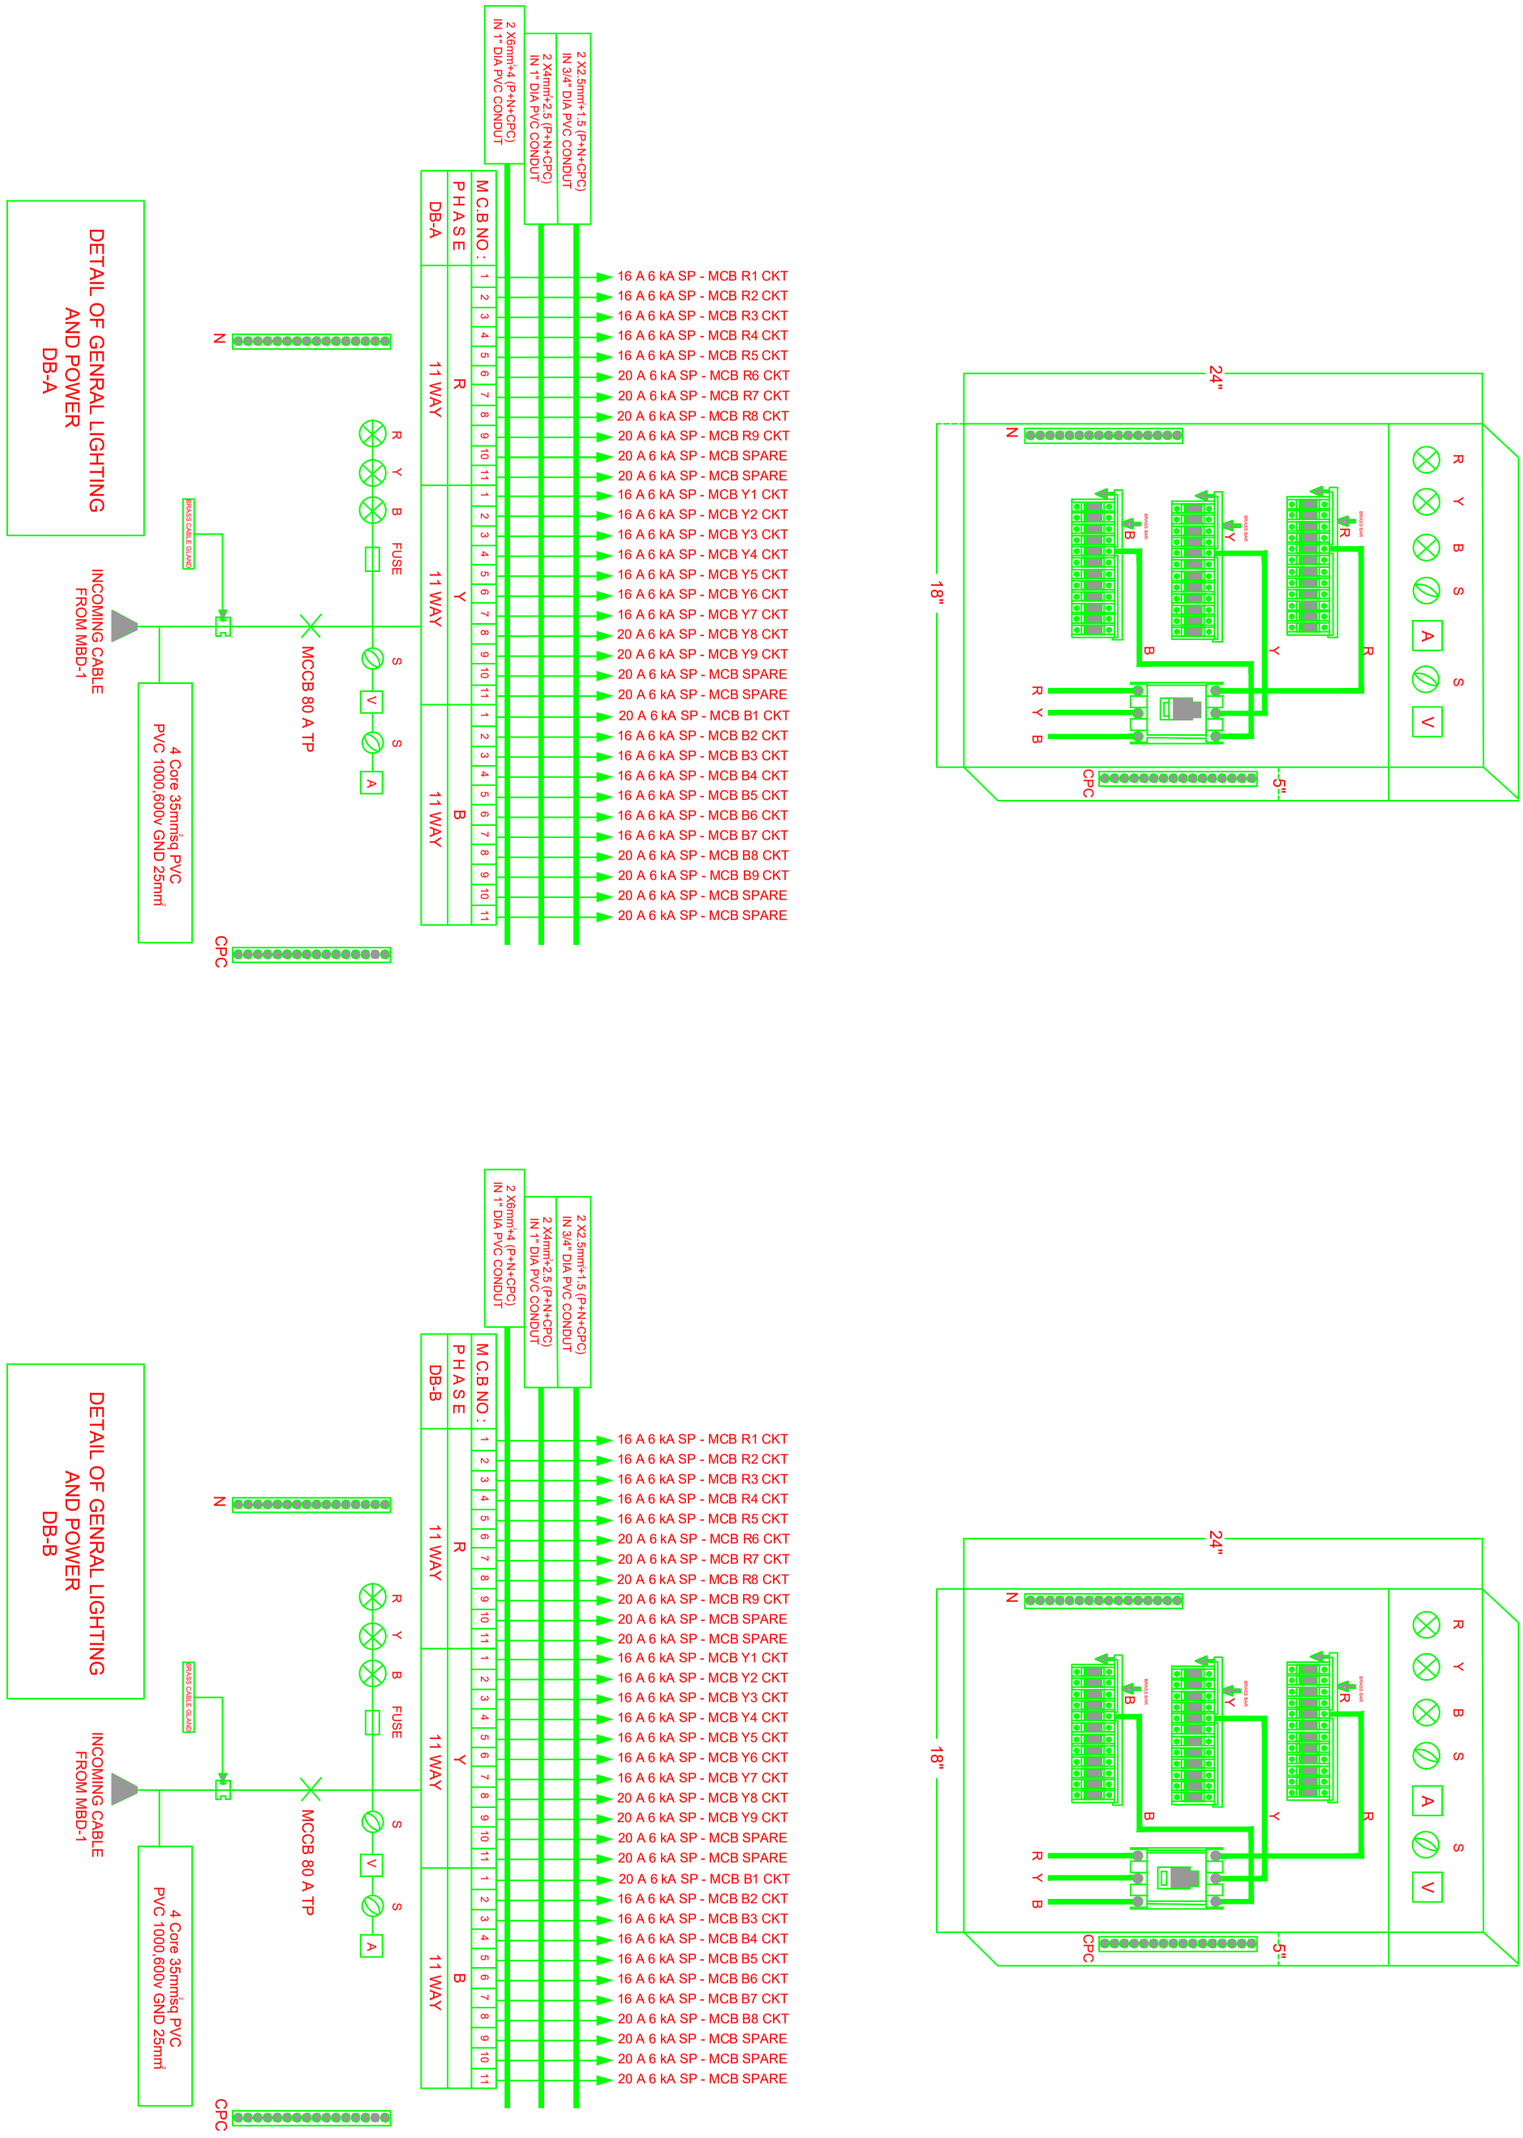

PROJECT: NOKKUNDI HOSPITAL EXTENSION	DESIGN BY: AR: DANISH WAQAR	STRUCTURE BY: ENGR. AFRASIAB	APPROVED FOR CONSTRUCTION	CARDINAL POINT:	THE GROUP OF ENGINEERS (CONSULTANTS, DESIGNERS & PLANNERS) CONTACT #: 03327969547, 03333392386 thegroupofengineers009@gmail.com House # 8, Street # 2, Professor colony, Jinnah Town, Quetta.
CLIENT: INDUS HOSPITAL HEALTH NETWORK	DRAWN BY: M. SAMAD BILAL AHMED	CHECKED BY: AR: DANISH WAQAR	TITLE: MENTIONED IN DRAWING		
			DATE: NOV 2026		

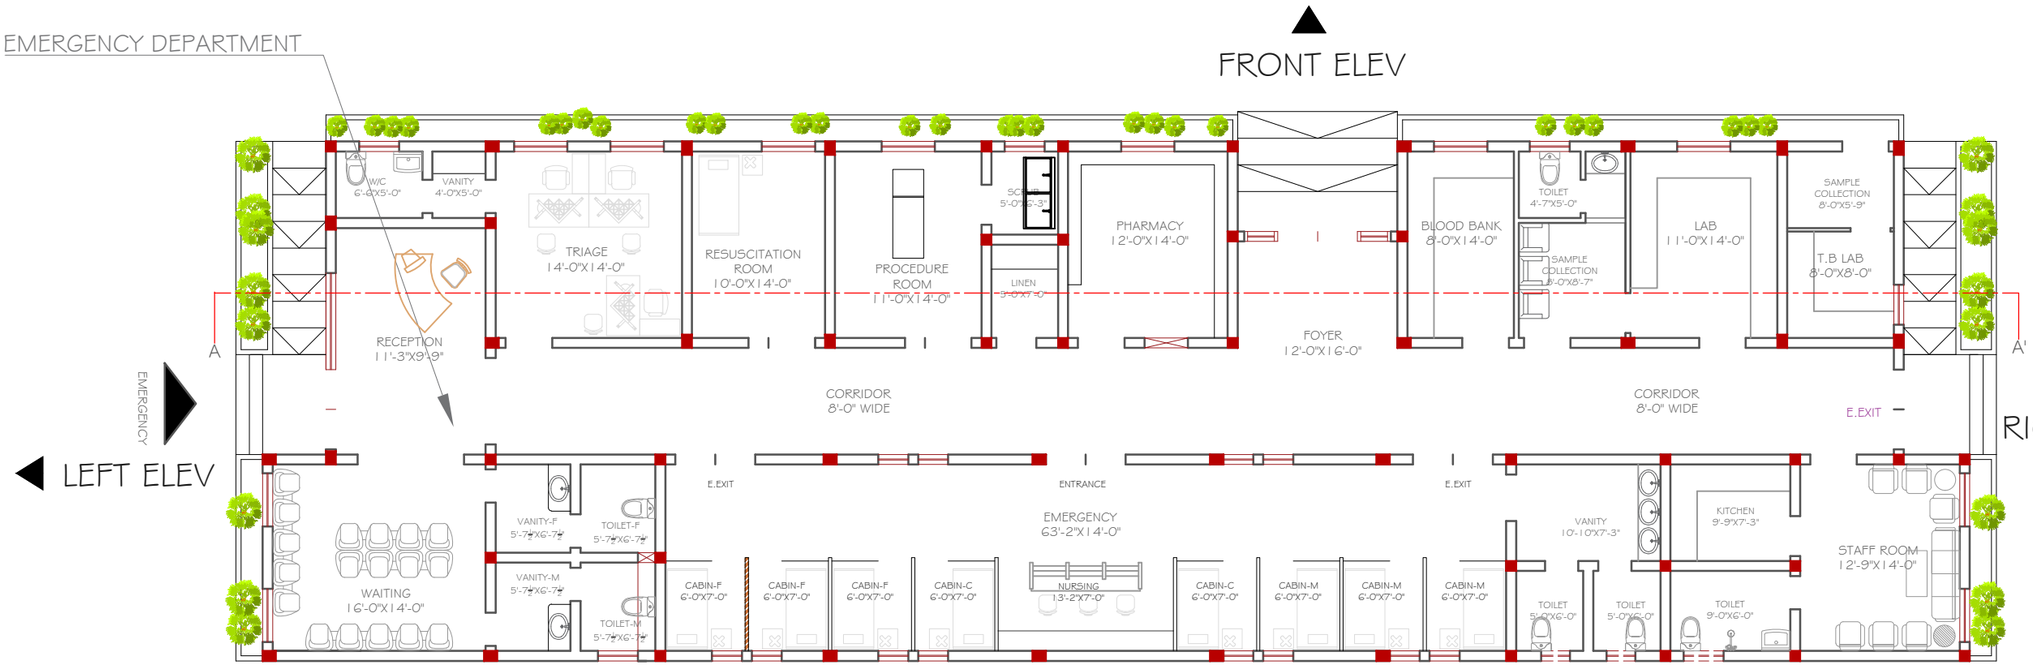

GROUND FLOOR
FURNITURE PLAN

THE GROUP OF ENGINEERS
(CONSULTANTS, DESIGNERS & PLANNERS)
CONTACT #: 03327969547, 03333392386
thegroupofengineers009@gmail.com
House # 8, Street # 2, Professor colony, Jinnah Town, Quetta.

CARDINAL POINT:

APPROVED FOR CONSTRUCTION

TITLE: MENTIONED IN DRAWING

DATE: NOV 2026

STRUCTURE BY: ENGR. AFRASIAB

CHECKED BY: AR: DANISH WAQAR

DESIGN BY: AR: DANISH WAQAR


DRAWN BY: M. SAMAD
BILAL AHMED

PROJECT: NOKKUNDI HOSPITAL EXTENSION

CLIENT: INDUS HOSPITAL HEALTH NETWORK

GROUND FLOOR


WORKING PLAN

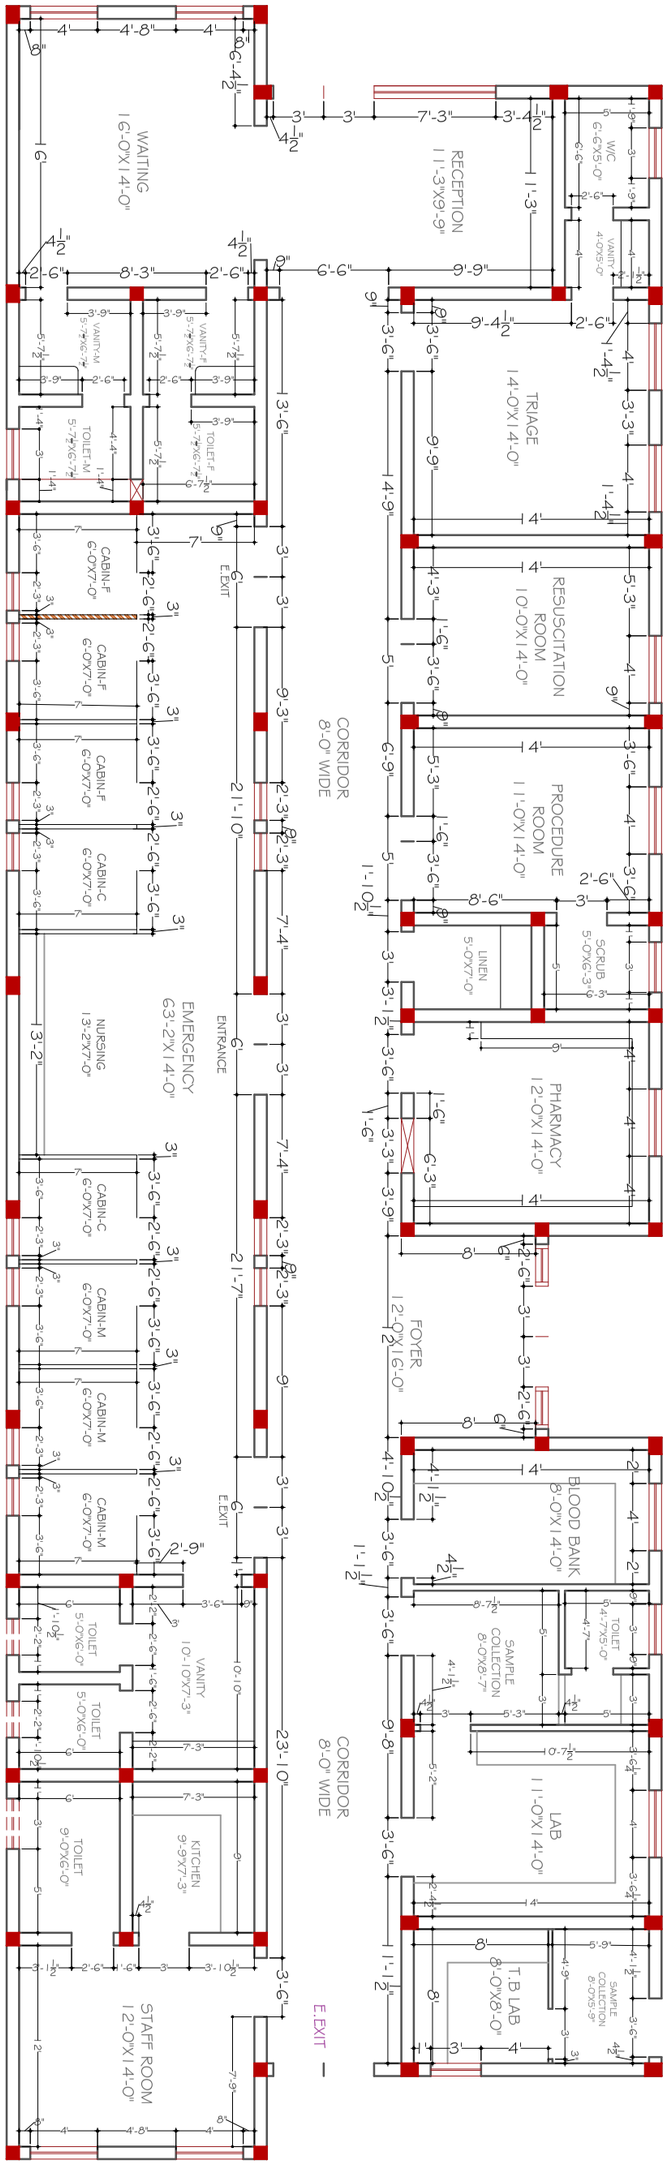

PROJECT:	DESIGN BY:	STRUCTURE BY:	APPROVED FOR CONSTRUCTION	CARDINAL POINT:
NOKKUNDI HOSPITAL EXTENSION	AR: DANISH WAQAR	ENGR. AFRASIAB	TITLE: MENTIONED IN DRAWING	
CLIENT:	DRAWN BY:	CHECKED BY:	DATE:	
INDUS HOSPITAL HEALTH NETWORK	M. SAMAD BILAL AHMED	AR: DANISH WAQAR	NOV 2026	

THE GROUP OF ENGINEERS
(CONSULTANTS, DESIGNERS & PLANNERS)
CONTACT #: 03327969547, 03333392386
thegroupofengineers009@gmail.com
House # 8, Street # 2, Professor colony, Jinnah Town, Quetta.

GROUND FLOOR
DOOR & WINDOW PLAN

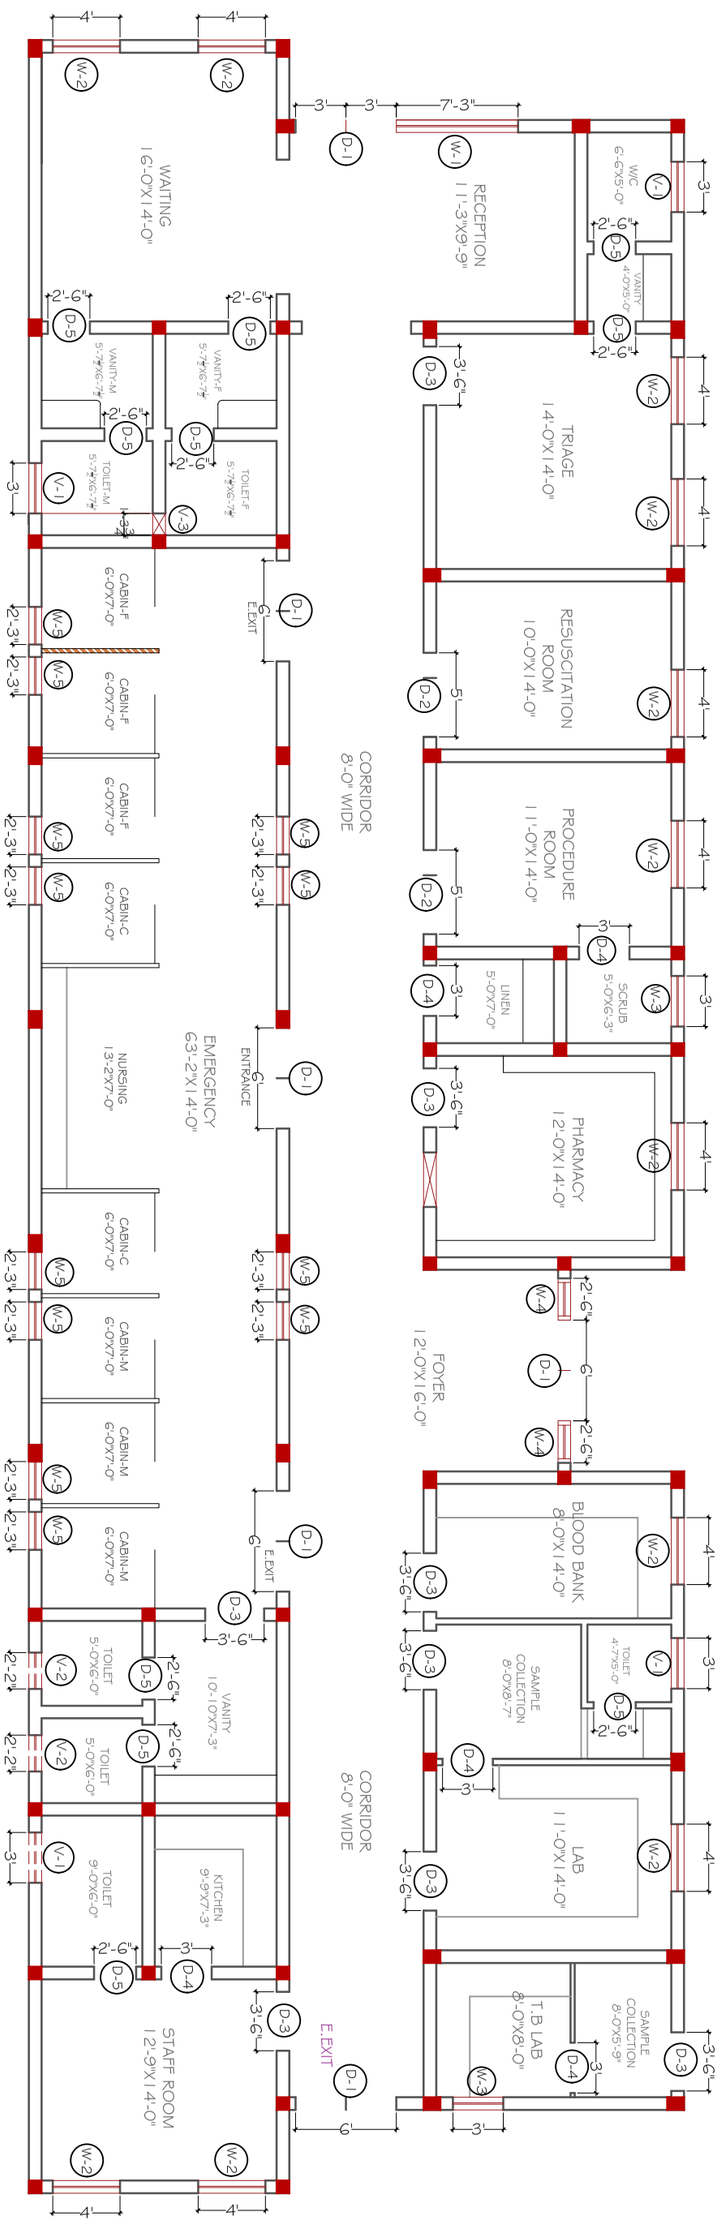

PROJECT:	DESIGN BY:	STRUCTURE BY:	APPROVED FOR CONSTRUCTION	CARDINAL POINT:	THE GROUP OF ENGINEERS (CONSULTANTS, DESIGNERS & PLANNERS)
NOKKUNDI HOSPITAL EXTENSION	AR: DANISH WAQAR	ENGR. AFRASIAB	TITLE: MENTIONED IN DRAWING		CONTACT #: 03327969547, 03333392386 thegroupofengineers009@gmail.com
CLIENT:	DRAWN BY:	CHECKED BY:	DATE:		House # 8, Street # 2, Professor colony, Jinnah Town, Quetta.
INDUS HOSPITAL HEALTH NETWORK	M. SAMAD BILAL AHMED	AR: DANISH WAQAR	NOV 2026		

DOOR AND FRAME SCHEDULE

DOOR								FRAME				
	SIZE					LOUVER				DETAIL		
MARK	WD	HGT	THK	MATL	GLAZING	WD	HGT	MATL	EL	HEAD	JAMB	SILL
D-1	6'-0"	8'-6"		WOOD	--	0	0"	--	--	--	--	--
D-2	5'-0"	8'-6"		WOOD	--	0	0"	--	--	--	--	--
D-3	3'-6"	8'-6"		WOOD	--	0	0"	--	--	--	--	--
D-4	3'-0"	8'-6"		WOOD	--	0	0"	--	--	--	--	--
D-5	2'-6"	8'-6"		WOOD	--	0	0"	--	--	--	--	--

WINDOW SCHEDULE

MARK	SIZE		TYPE	MATERIAL	NOTES
	Width	HEIGHT			
W-1	7'-3"	8'-6"	--	--	SILL LEVEL AT 0'-0" FROM F.F.L.
W-2	4'-0"	5'-6"	--	--	SILL LEVEL AT 3'-0" FROM F.F.L.
W-3	3'-0"	5'-6"	--	--	SILL LEVEL AT 3'-0" FROM F.F.L.
W-4	2'-6"	8'-6"	--	--	SILL LEVEL AT 0'-0" FROM F.F.L.
W-5	2'-3"	5'-6"	--	--	SILL LEVEL AT 3'-0" FROM F.F.L.
V-1	3'-0"	3'-0"	--	--	SILL LEVEL AT 5'-6" FROM F.F.L.
V-2	2'-2"	3'-0"	--	--	SILL LEVEL AT 5'-6" FROM F.F.L.
V-3	1'-4"	3'-0"	--	--	SILL LEVEL AT 5'-6" FROM F.F.L.

GROUND FLOOR DOOR & WINDOW SCHEDULE DETAILS

THE GROUP OF ENGINEERS
(CONSULTANTS, DESIGNERS & PLANNERS)
CONTACT #: 03327969547, 03333392386
thegroupofengineers009@gmail.com
House # 8, Street # 2, Professor colony, Jinnah Town, Quetta.

CARDINAL POINT:

APPROVED FOR CONSTRUCTION

TITLE: MENTIONED IN DRAWING

DATE: NOV 2026

STRUCTURE BY: ENGR. AFRASIAB


DESIGN BY: AR: DANISH WAQAR

CHECKED BY: AR: DANISH WAQAR

DRAWN BY: M. SAMAD
BILAL AHMED

PROJECT: NOKKUNDI HOSPITAL EXTENSION


CLIENT: INDUS HOSPITAL HEALTH NETWORK

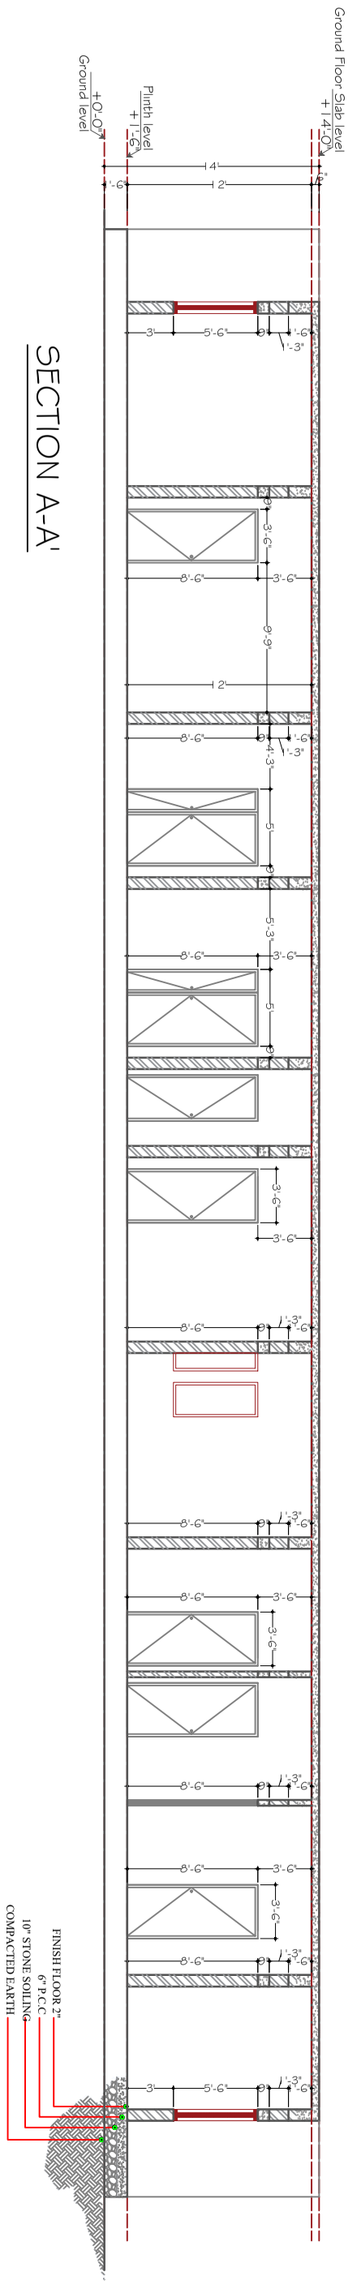


SECTION A-A'

PROJECT:	DESIGN BY:	STRUCTURE BY:	APPROVED FOR CONSTRUCTION	CARDINAL POINT:	THE GROUP OF ENGINEERS (CONSULTANTS, DESIGNERS & PLANNERS)
NOKKUNDI HOSPITAL EXTENSION	AR: DANISH WAQAR	ENGR. AFRASIAB	TITLE: MENTIONED IN DRAWING		CONTACT #: 03327969547, 03333392386 thegroupofengineers009@gmail.com
CLIENT:	DRAWN BY:	CHECKED BY:	DATE:		House # 8, Street # 2, Professor colony, Jinnah Town, Quetta.
INDUS HOSPITAL HEALTH NETWORK	M. SAMAD BILAL AHMED	AR: DANISH WAQAR	NOV 2026		


FRONT ELEVATION
(DETAILS)

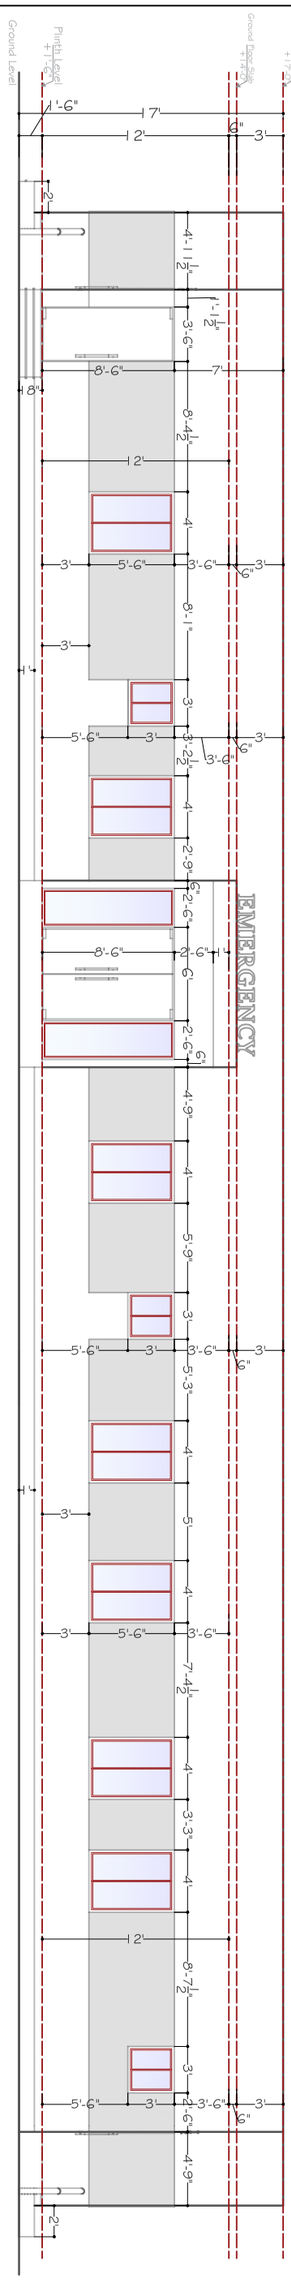


BACK ELEVATION
(DETAILS)

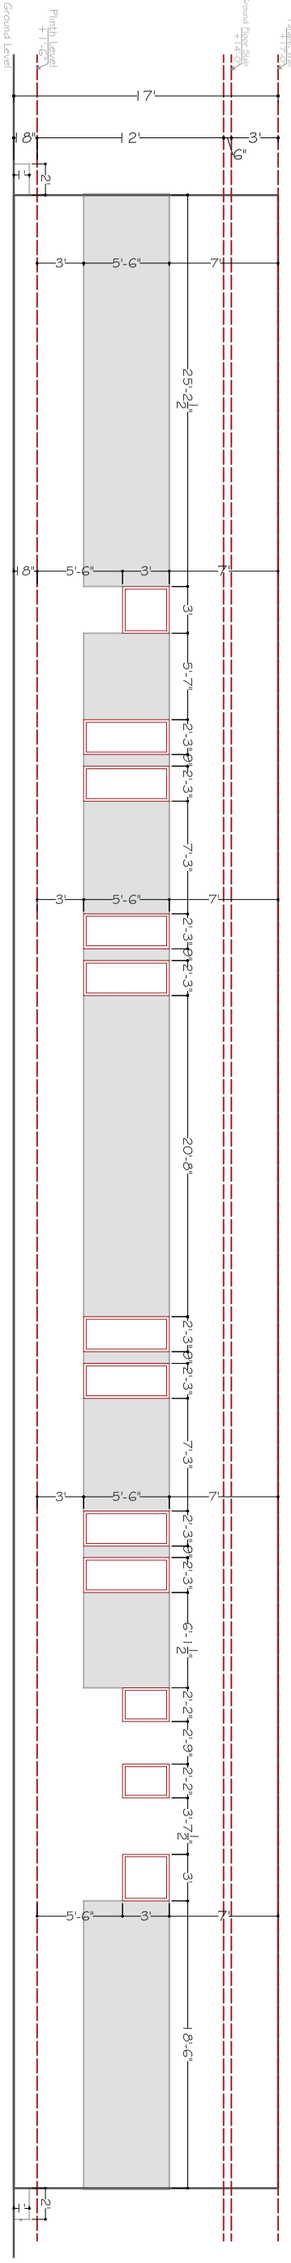

PROJECT:	DESIGN BY:	STRUCTURE BY:	APPROVED FOR CONSTRUCTION	CARDINAL POINT:	THE GROUP OF ENGINEERS (CONSULTANTS, DESIGNERS & PLANNERS)
NOKKUNDI HOSPITAL EXTENSION	AR: DANISH WAQAR	ENGR. AFRASIAB	TITLE: MENTIONED IN DRAWING		CONTACT #: 03327969547, 03333392386 thegroupofengineers009@gmail.com
CLIENT:	DRAWN BY:	CHECKED BY:	DATE:		House # 8, Street # 2, Professor colony, Jinnah Town, Quetta.
INDUS HOSPITAL HEALTH NETWORK	M. SAMAD BILAL AHMED	AR: DANISH WAQAR	NOV 2026		

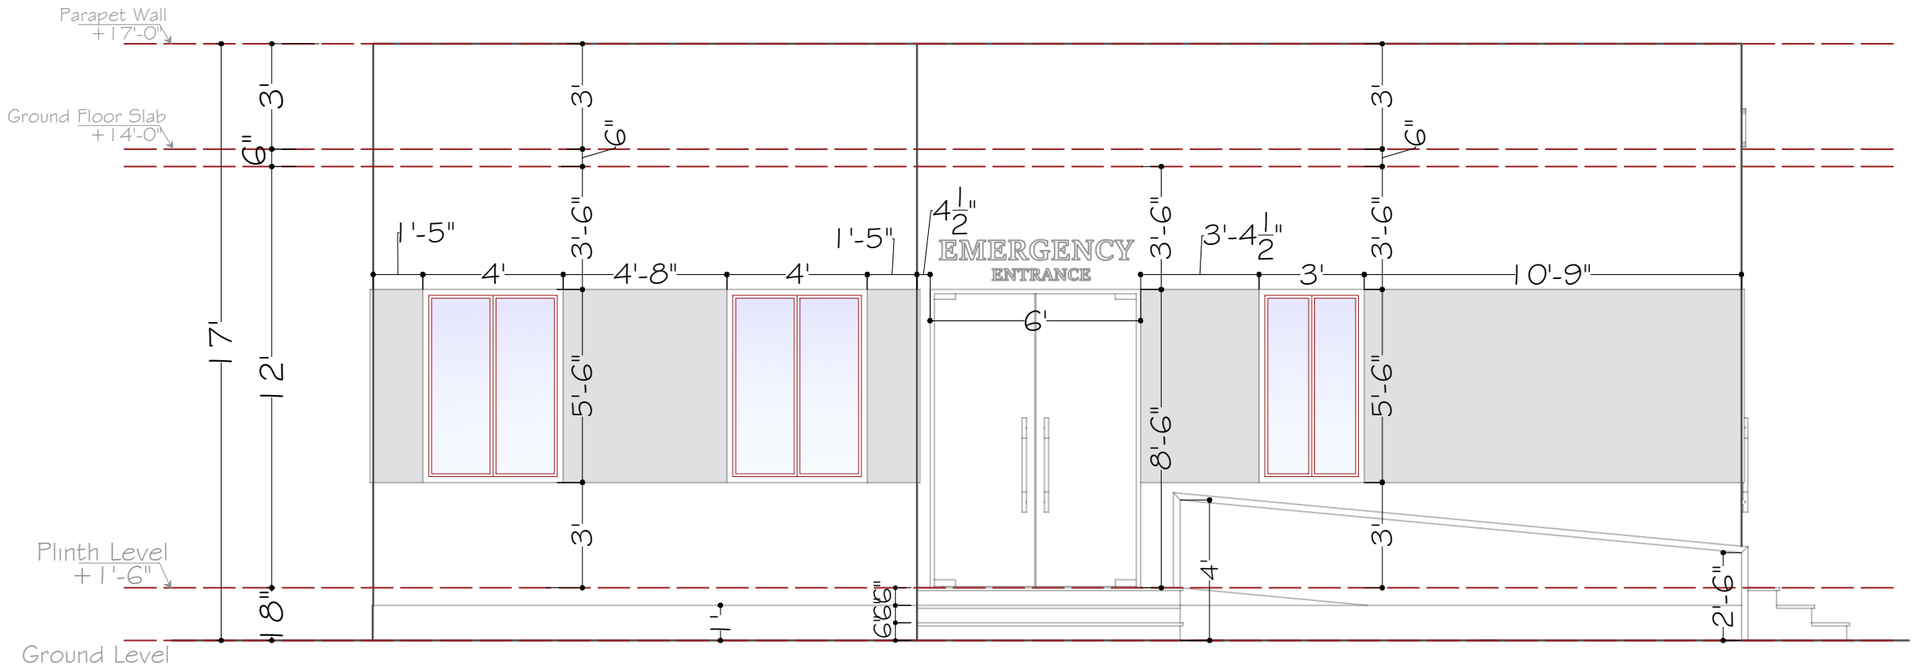

RIGHT ELEVATION (DETAILS)

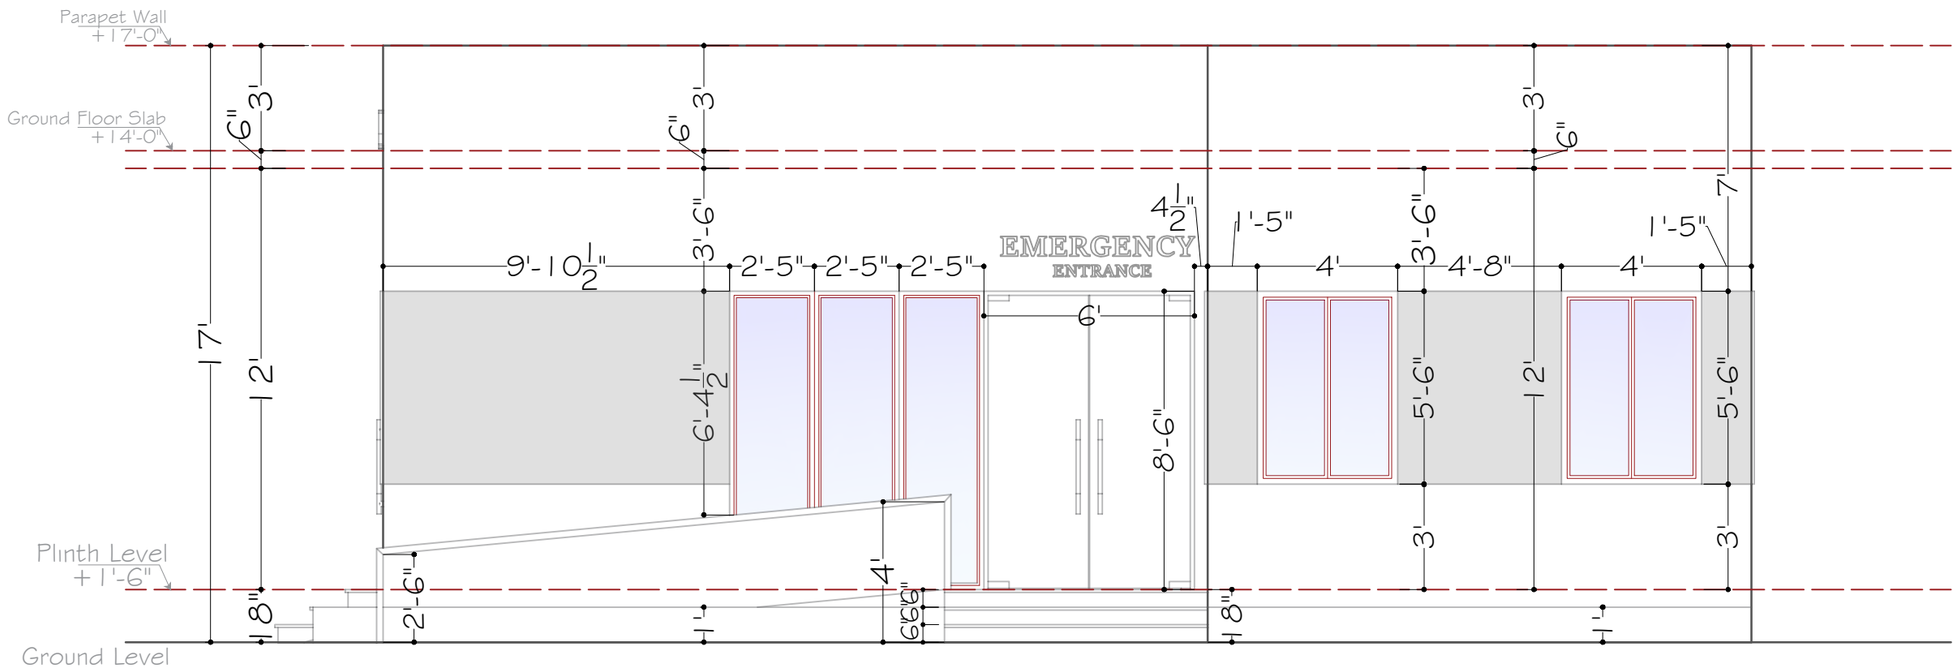

LEFT ELEVATION (DETAILS)

THE GROUP OF ENGINEERS
(CONSULTANTS, DESIGNERS & PLANNERS)
CONTACT #: 03327969547, 03333392386
thegroupofengineers009@gmail.com
House # 8, Street # 2, Professor colony, Jinnah Town, Quetta.

CARDINAL POINT:

APPROVED FOR CONSTRUCTION

TITLE: MENTIONED IN DRAWING

DATE: NOV 2026

STRUCTURE BY: ENGR. AFRASIAB

DESIGN BY: AR: DANISH WAQAR

DRAWN BY: M. SAMAD
BILAL AHMED


CHECKED BY: AR: DANISH WAQAR

PROJECT: NOKKUNDI HOSPITAL EXTENSION

CLIENT: INDUS HOSPITAL HEALTH NETWORK

GROUND FLOOR


COLUMN LAYOUT PLAN

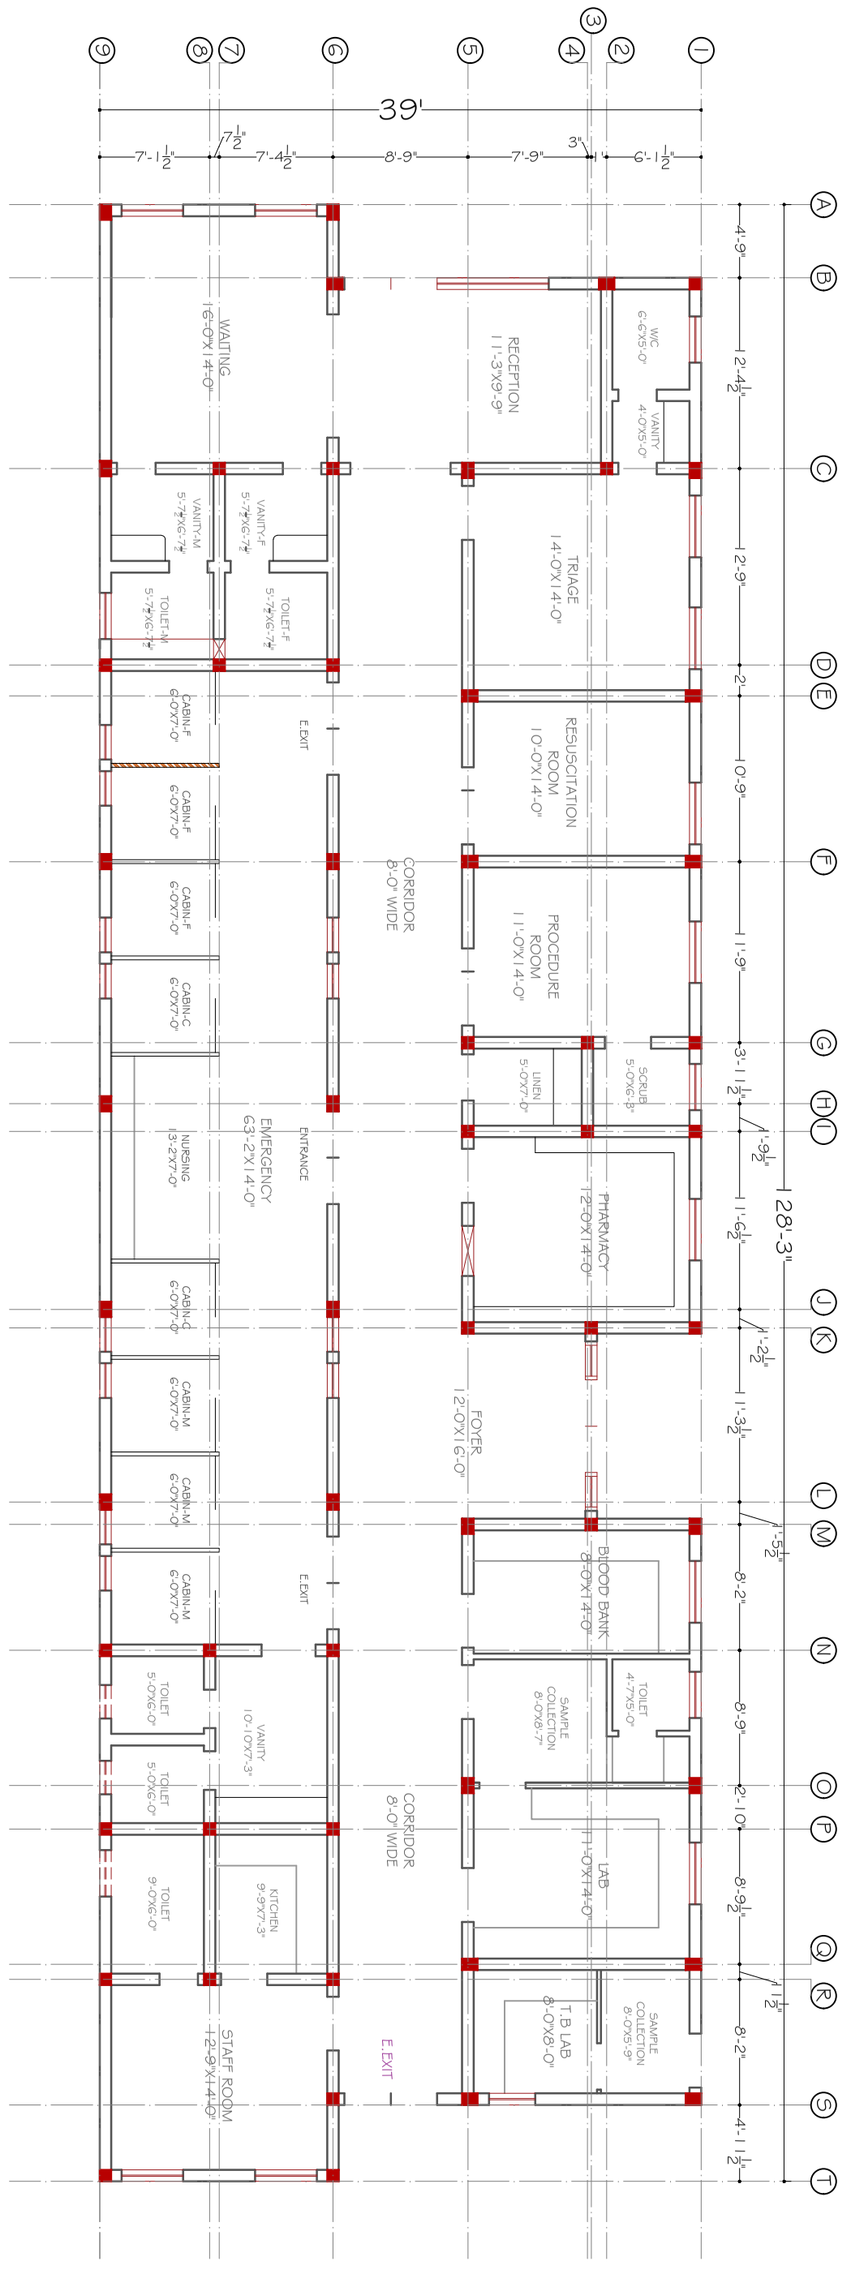


PROJECT:	DESIGN BY:	STRUCTURE BY:	APPROVED FOR CONSTRUCTION	CARDINAL POINT:	THE GROUP OF ENGINEERS (CONSULTANTS, DESIGNERS & PLANNERS)
NOKKUNDI HOSPITAL EXTENSION	AR: DANISH WAQAR	ENGR. AFRASIAB	TITLE: MENTIONED IN DRAWING		CONTACT #: 03327969547, 03333392386 thegroupofengineers009@gmail.com
CLIENT:	DRAWN BY:	CHECKED BY:	DATE:		House # 8, Street # 2, Professor colony, Jinnah Town, Quetta.
INDUS HOSPITAL HEALTH NETWORK	M. SAMAD BILAL AHMED	AR: DANISH WAQAR	NOV 2026		

GROUND FLOOR

COLUMN LAYOUT PLAN

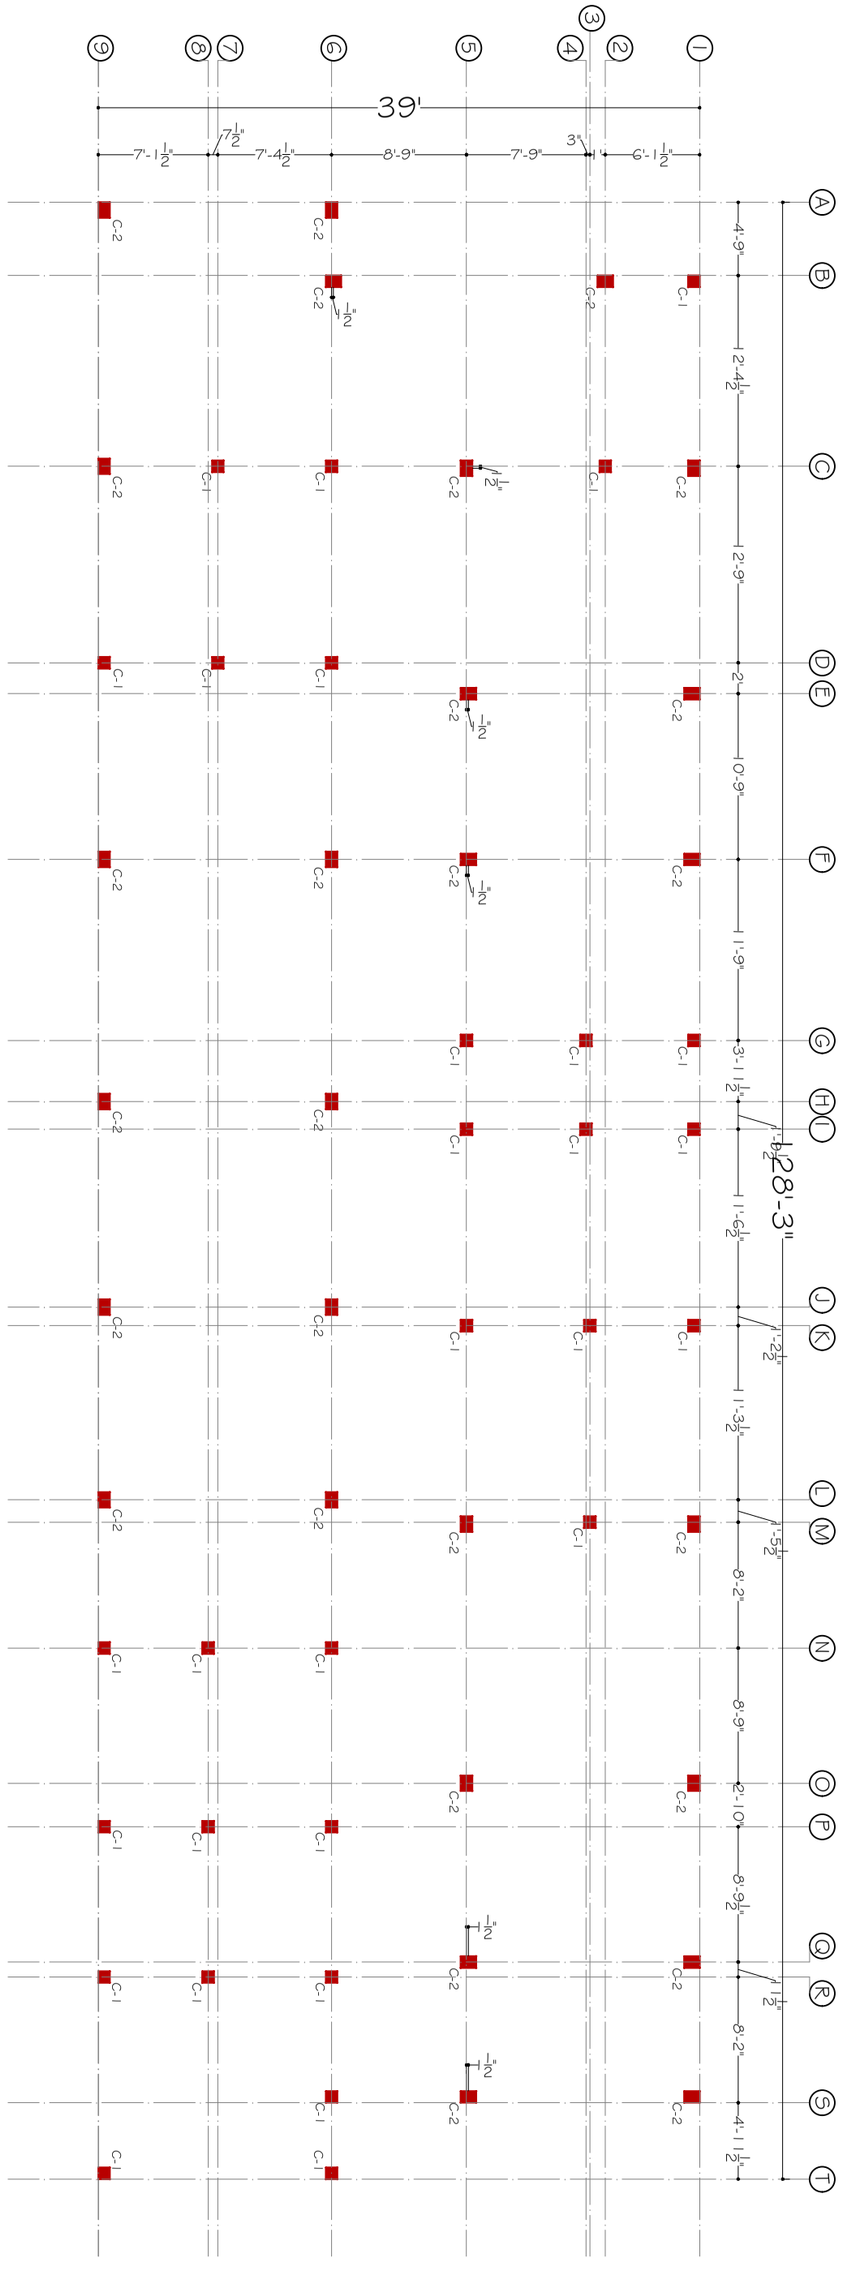


COLUMN SECTION

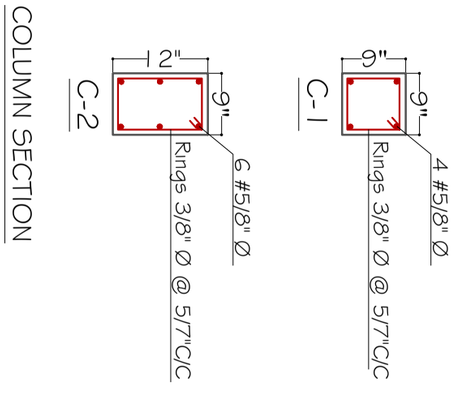


PROJECT:	DESIGN BY:	STRUCTURE BY:	APPROVED FOR CONSTRUCTION	CARDINAL POINT:	THE GROUP OF ENGINEERS (CONSULTANTS, DESIGNERS & PLANNERS)
NOKKUNDI HOSPITAL EXTENSION	AR: DANISH WAQAR	ENGR. AFRASIAB	TITLE: MENTIONED IN DRAWING		CONTACT #: 03327969547, 03333392386 thegroupofengineers009@gmail.com
CLIENT:	DRAWN BY:	CHECKED BY:	DATE:		House # 8, Street # 2, Professor colony, Jinnah Town, Quetta.
INDUS HOSPITAL HEALTH NETWORK	M. SAMAD BILAL AHMED	AR: DANISH WAQAR	NOV 2026		

EXCAVATION PLAN

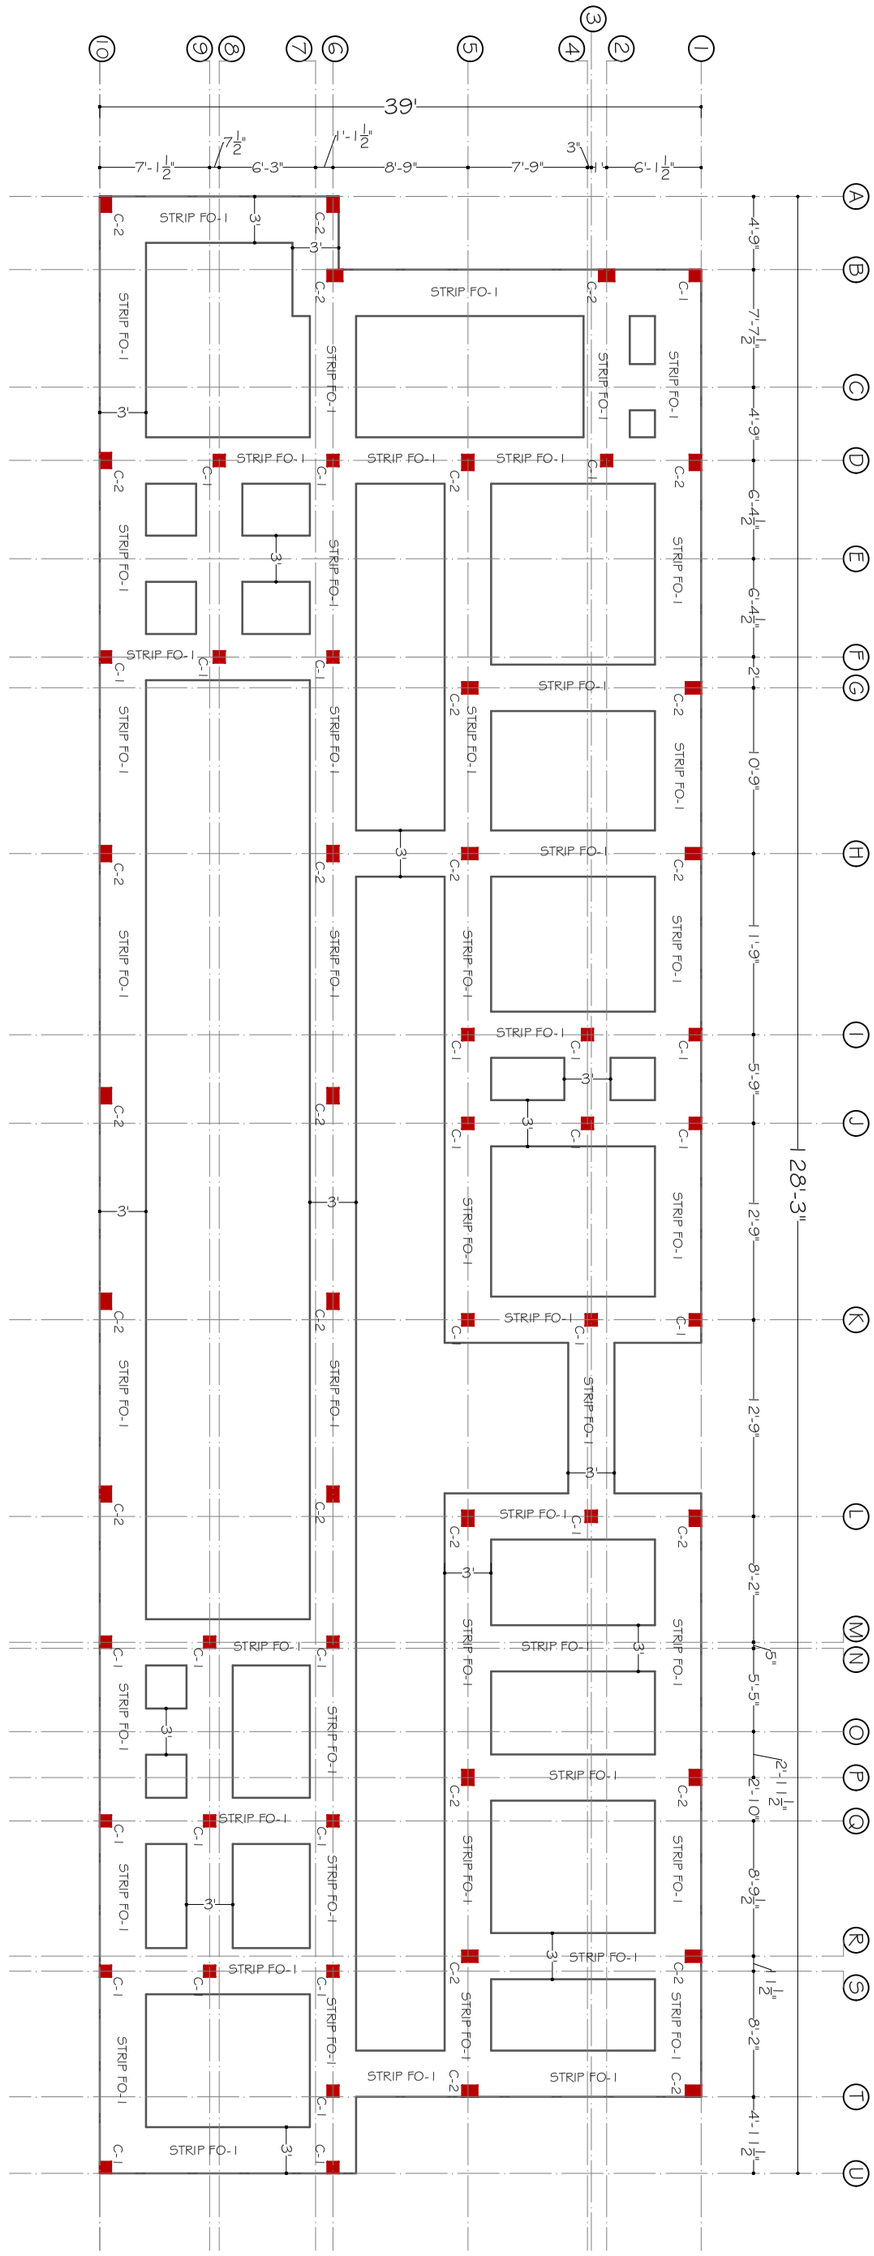

PROJECT: NOKKUNDI HOSPITAL EXTENSION	DESIGN BY: AR: DANISH WAQAR	STRUCTURE BY: ENGR. AFRASIAB	APPROVED FOR CONSTRUCTION TITLE: MENTIONED IN DRAWING	CARDINAL POINT:
CLIENT: INDUS HOSPITAL HEALTH NETWORK	DRAWN BY: M. SAMAD BILAL AHMED	CHECKED BY: AR: DANISH WAQAR	DATE: NOV 2026	


THE GROUP OF ENGINEERS
(CONSULTANTS, DESIGNERS & PLANNERS)
CONTACT #: 03327969547, 03333392386
thegroupofengineers009@gmail.com
House # 8, Street # 2, Professor colony, Jinnah Town, Quetta.

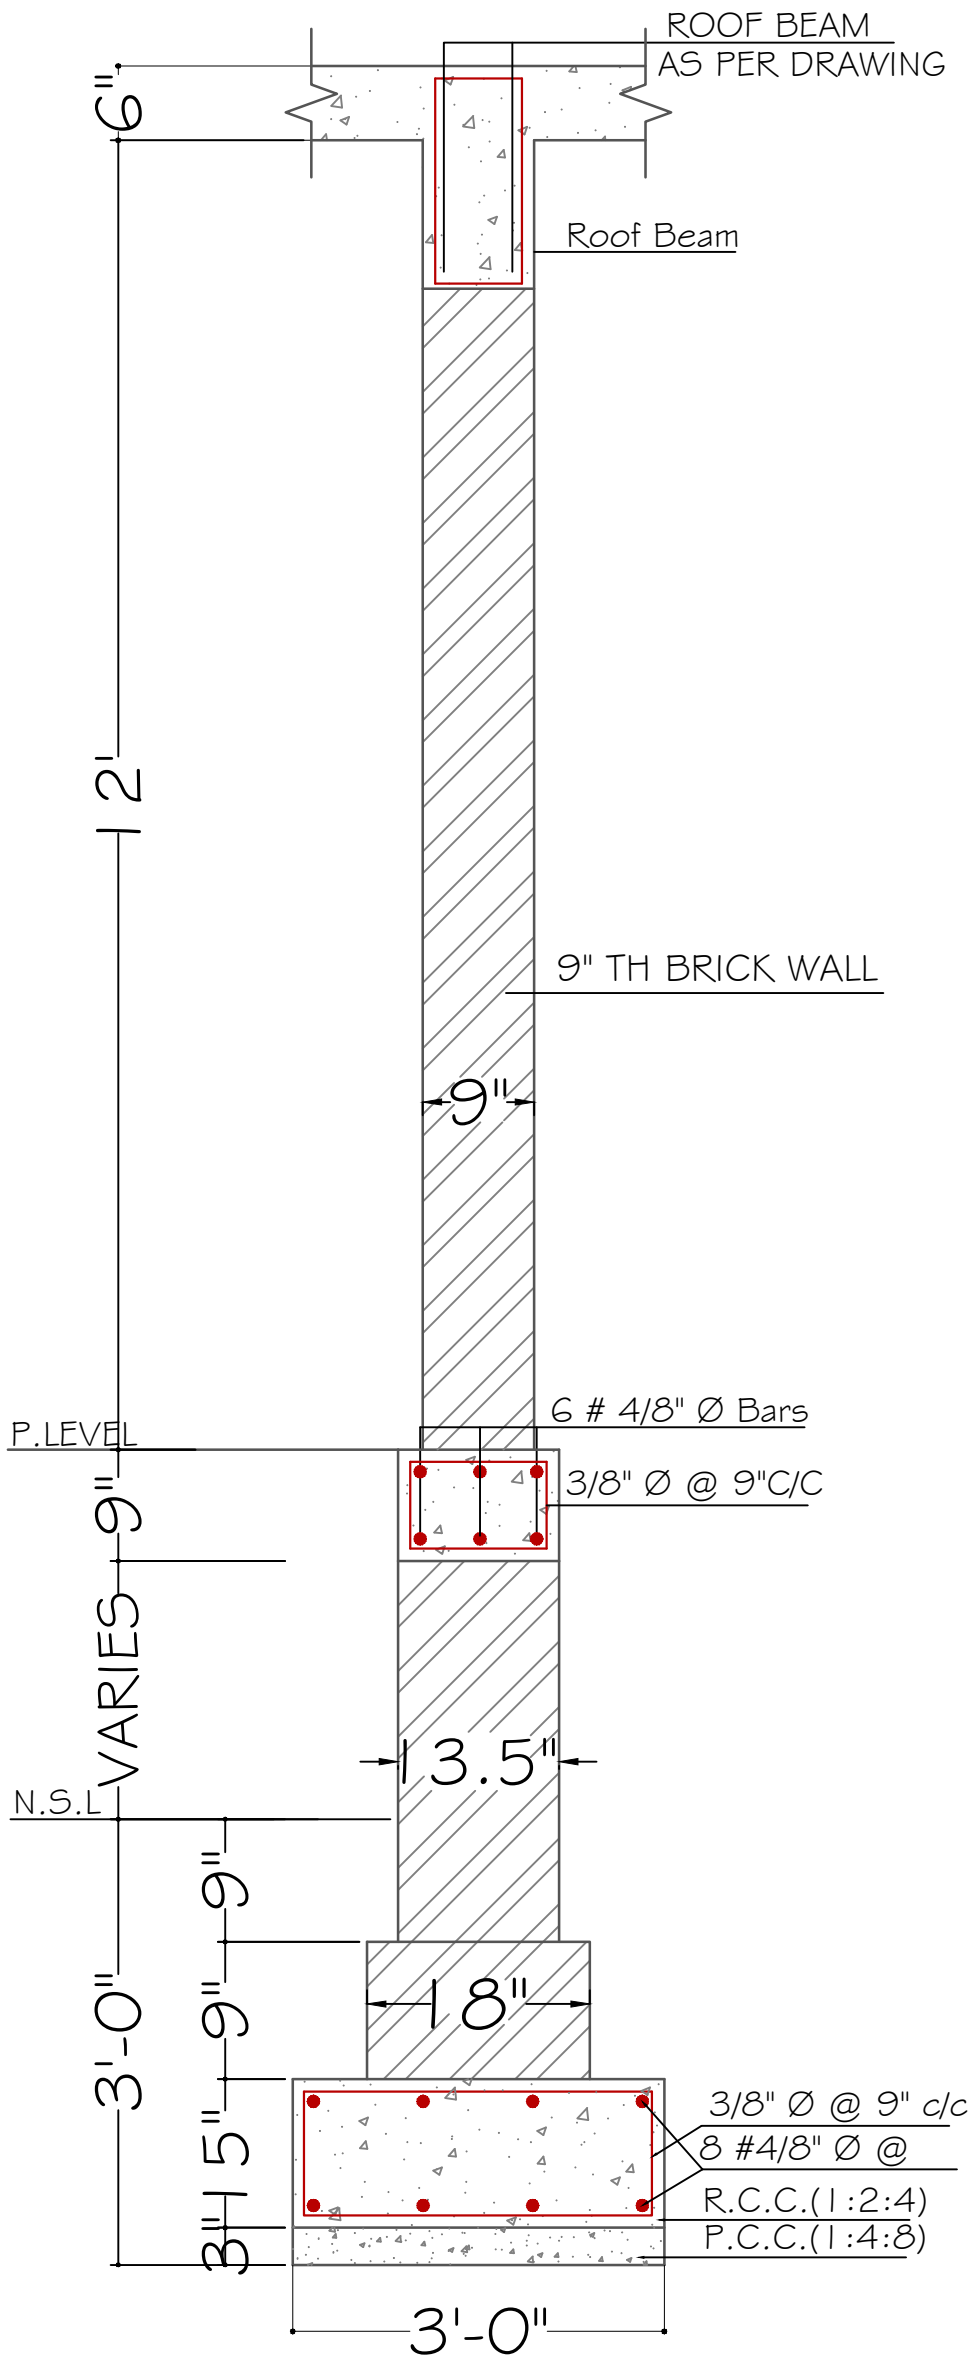


STRIP FO-1

FOOTING DETAILS

PROJECT:	DESIGN BY:	STRUCTURE BY:	APPROVED FOR CONSTRUCTION	CARDINAL POINT:	THE GROUP OF ENGINEERS (CONSULTANTS, DESIGNERS & PLANNERS)
NOKKUNDI HOSPITAL EXTENSION	AR: DANISH WAQAR	ENGR. AFRASIAB	TITLE: MENTIONED IN DRAWING		CONTACT #: 03327969547, 03333392386 thegroupofengineers009@gmail.com
CLIENT:	DRAWN BY:	CHECKED BY:	DATE:		House # 8, Street # 2, Professor colony, Jinnah Town, Quetta.
INDUS HOSPITAL HEALTH NETWORK	M. SAMAD BILAL AHMED	AR: DANISH WAQAR	NOV 2026		

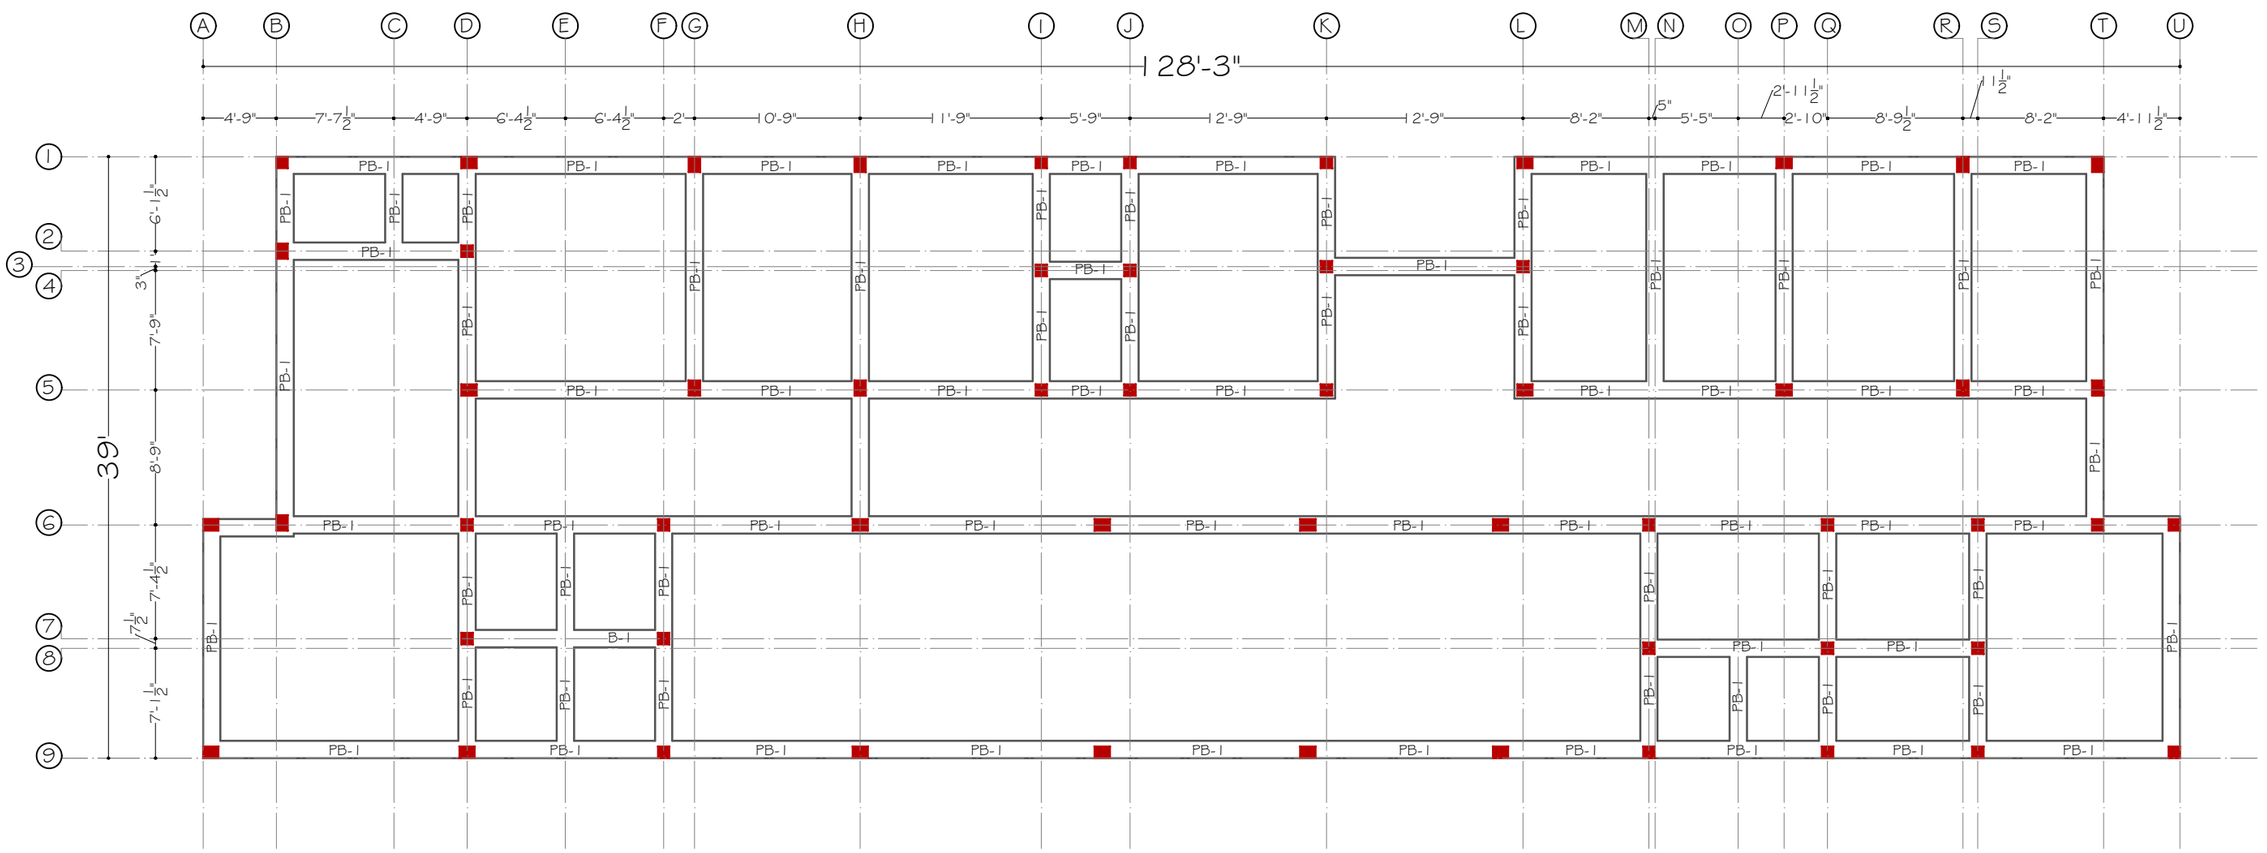

PLINTH BEAM PLAN

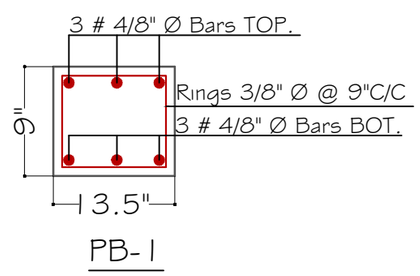

PLINTH BEAM SECTION

THE GROUP OF ENGINEERS
(CONSULTANTS, DESIGNERS & PLANNERS)
CONTACT #: 03327969547, 03333392386
thegroupofengineers009@gmail.com
House # 8, Street # 2, Professor colony, Jinnah Town, Quetta.

CARDINAL POINT:

APPROVED FOR CONSTRUCTION

TITLE: MENTIONED IN DRAWING

DATE: NOV 2026

STRUCTURE BY: ENGR. AFRASIAB


CHECKED BY: AR: DANISH WAQAR

DESIGN BY: AR: DANISH WAQAR


DRAWN BY: M. SAMAD, BILAL AHMED

PROJECT: NOKKUNDI HOSPITAL EXTENSION


CLIENT: INDUS HOSPITAL HEALTH NETWORK

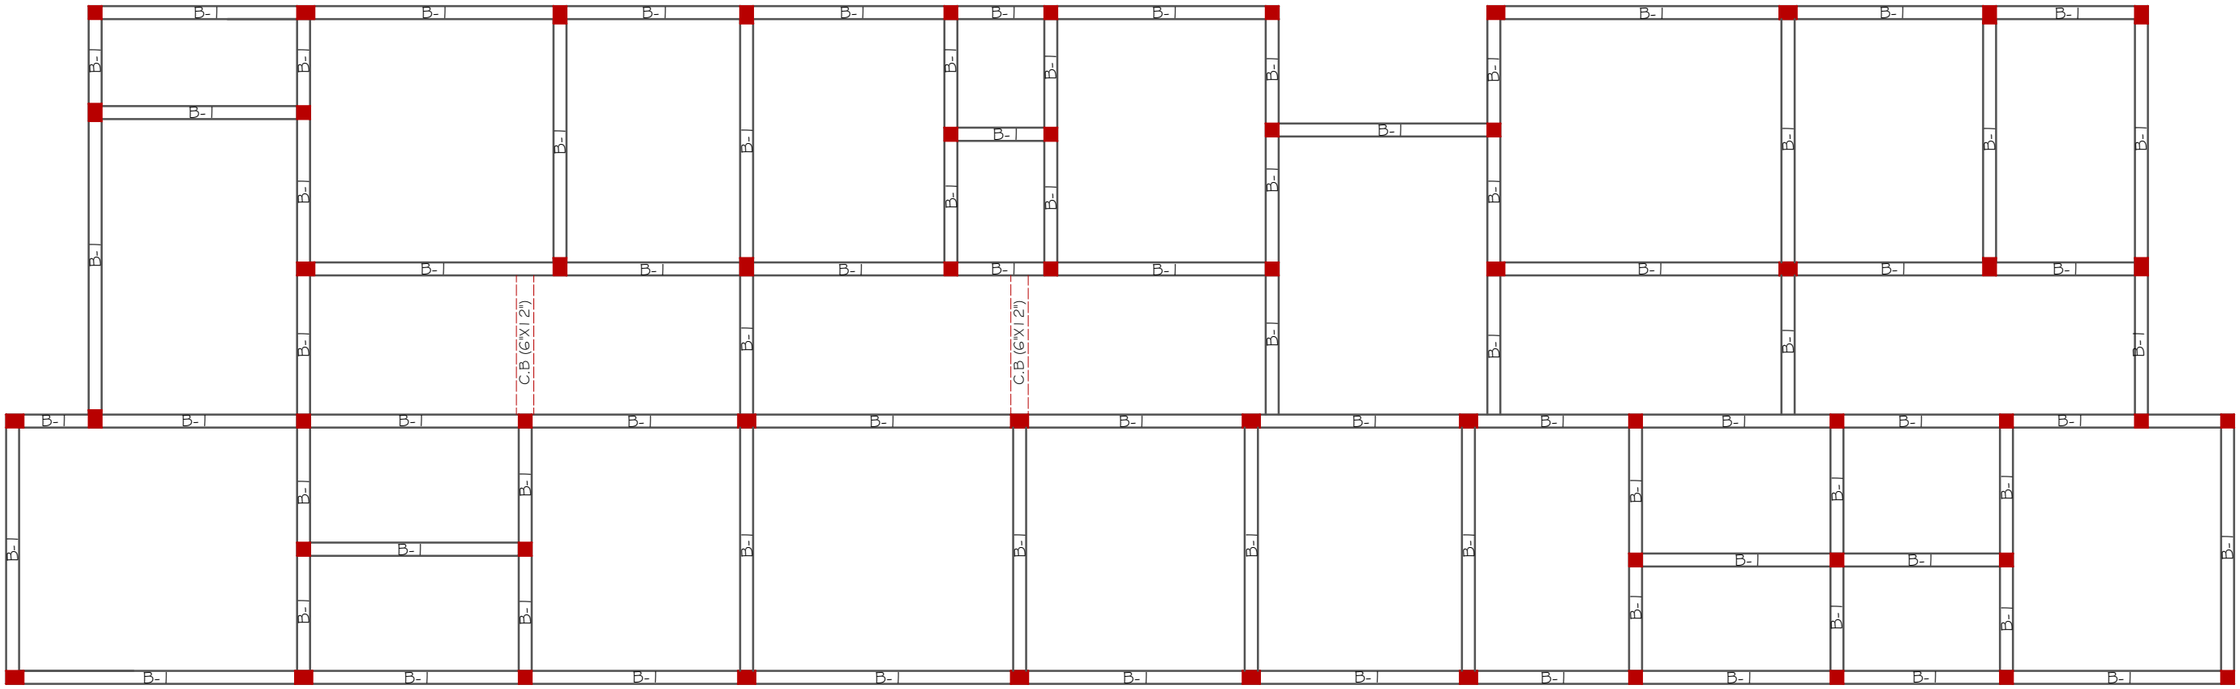


GROUND FLOOR
BEAM PLAN

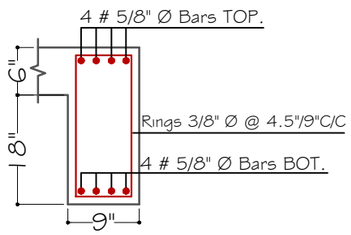

B-1

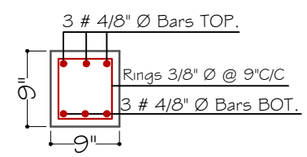

DOOR BAND SECTION

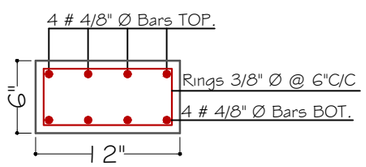


C.BEAM

ROOF BEAM SECTION

THE GROUP OF ENGINEERS
(CONSULTANTS, DESIGNERS & PLANNERS)
CONTACT #: 03327969547, 03333392386
thegroupofengineers009@gmail.com
House # 8, Street # 2, Professor colony, Jinnah Town, Quetta.


CARDINAL POINT:	
APPROVED FOR CONSTRUCTION	
TITLE:	MENTIONED IN DRAWING
DATE:	NOV 2026
STRUCTURE BY:	ENGR. AFRASIAB
DESIGN BY:	AR: DANISH WAQAR
DRAWN BY:	M. SAMAD BILAL AHMED
CHECKED BY:	AR: DANISH WAQAR
PROJECT:	NOKKUNDI HOSPITAL EXTENSION
CLIENT:	INDUS HOSPITAL HEALTH NETWORK

GROUND FLOOR
SLAB PLAN

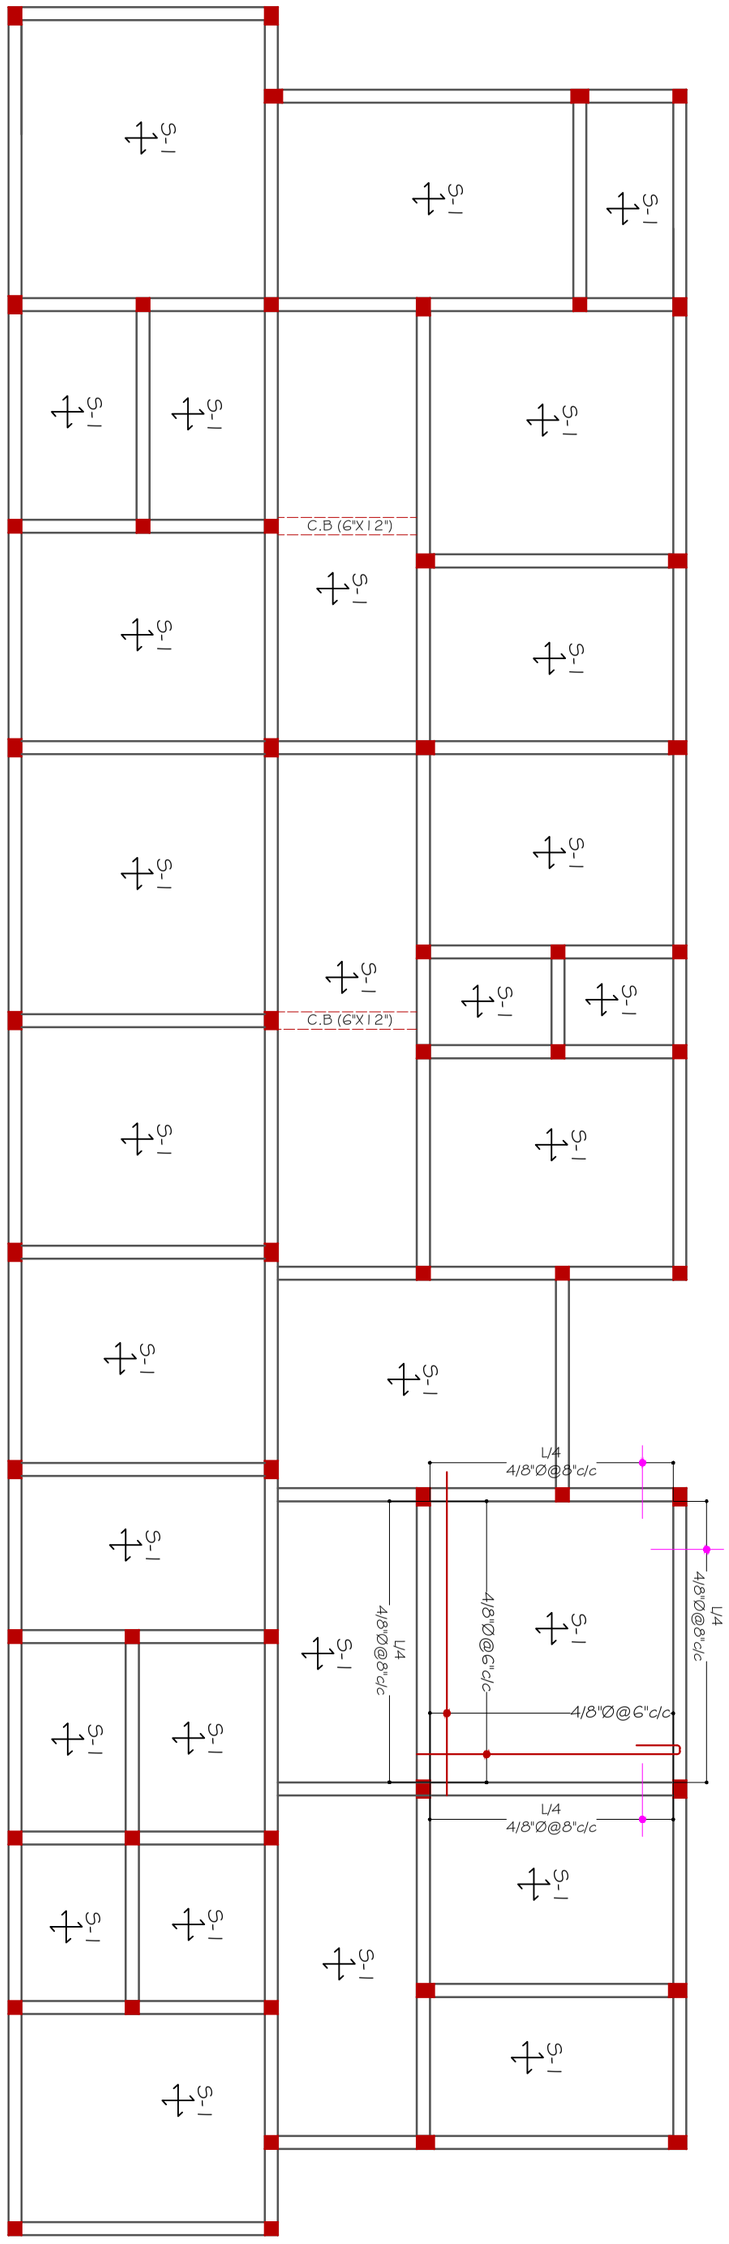

PROJECT:	DESIGN BY:	STRUCTURE BY:	APPROVED FOR CONSTRUCTION	CARDINAL POINT:	THE GROUP OF ENGINEERS (CONSULTANTS, DESIGNERS & PLANNERS)
NOKKUNDI HOSPITAL EXTENSION	AR: DANISH WAQAR	ENGR. AFRASIAB	TITLE: MENTIONED IN DRAWING		CONTACT #: 03327969547, 03333392386 thegroupofengineers009@gmail.com
CLIENT:	DRAWN BY:	CHECKED BY:	DATE:		House # 8, Street # 2, Professor colony, Jinnah Town, Quetta.
INDUS HOSPITAL HEALTH NETWORK	M. SAMAD BILAL AHMED	AR: DANISH WAQAR	NOV 2026		


ELECTRICAL DRAWINGS

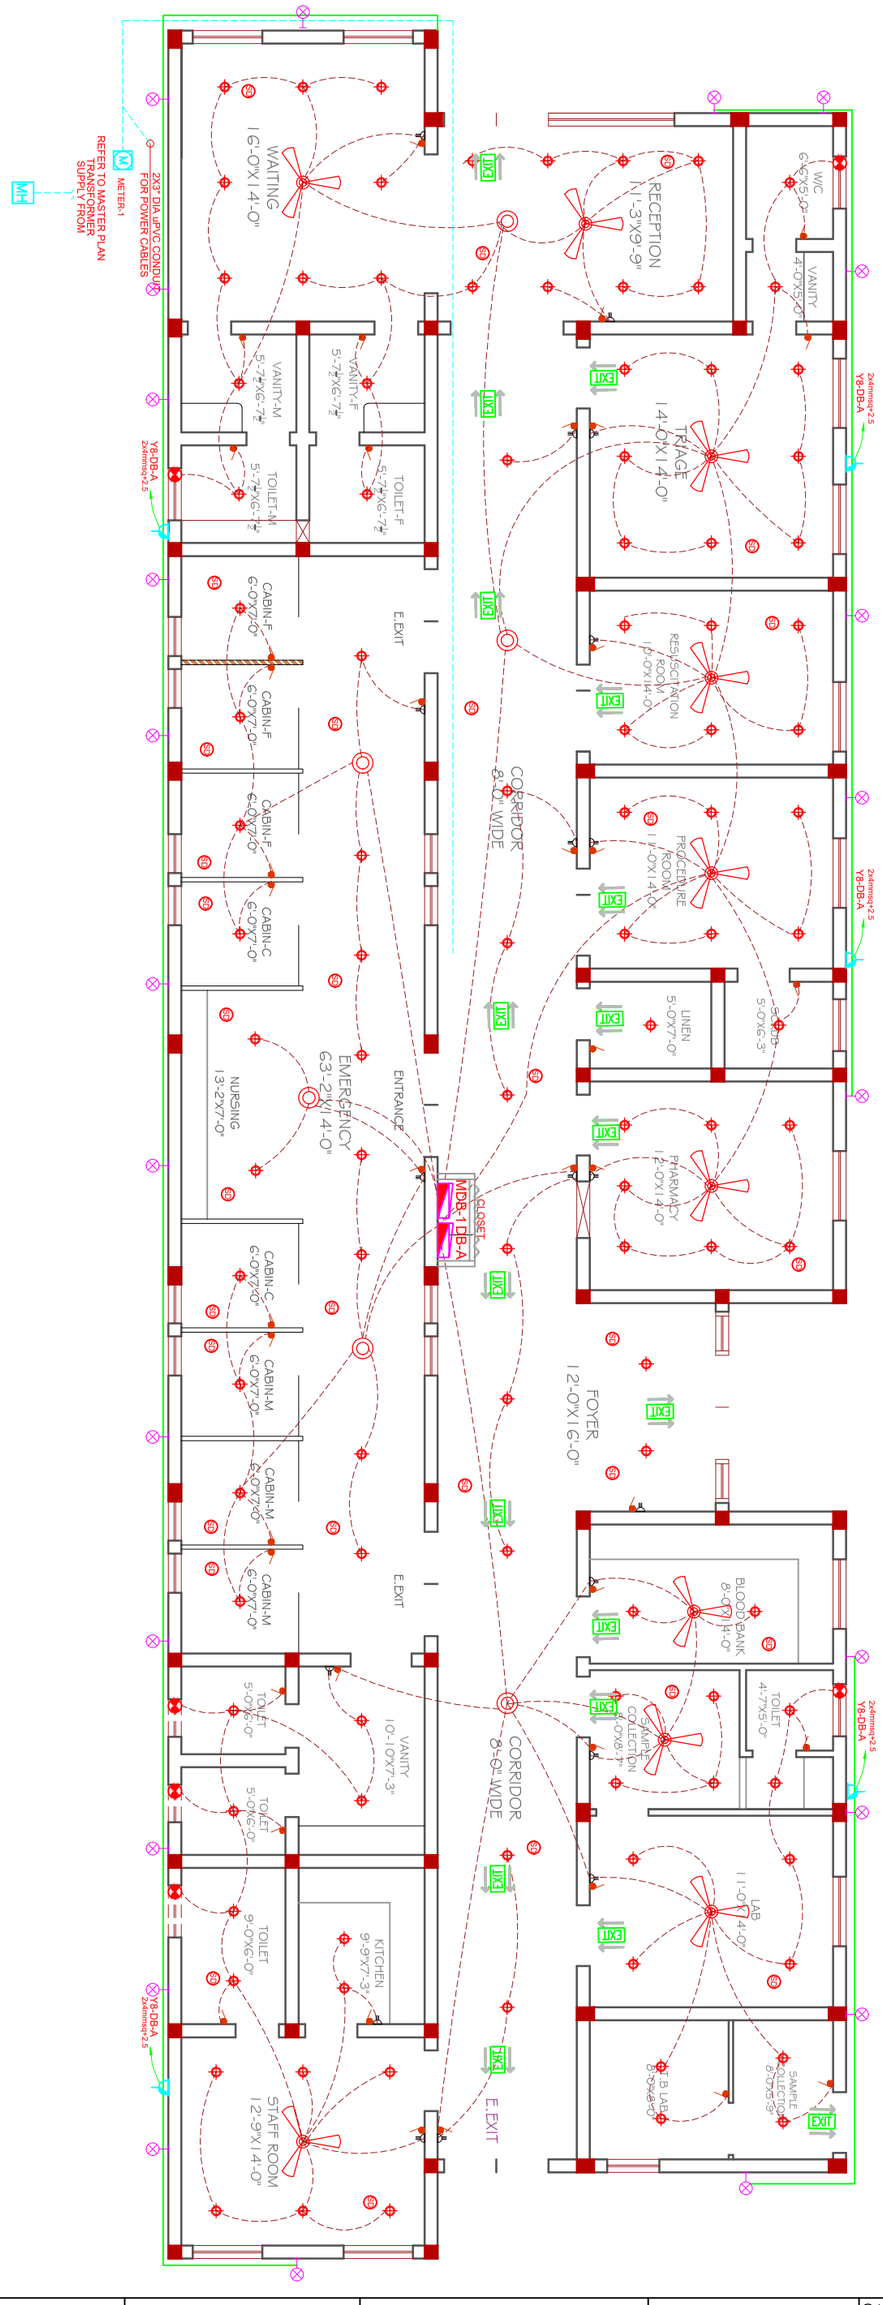

GROUND FLOOR PLAN

ELECTRICAL PLAN

PROJECT:	DESIGN BY:	STRUCTURE BY:	APPROVED FOR CONSTRUCTION	CARDINAL POINT:	THE GROUP OF ENGINEERS (CONSULTANTS, DESIGNERS & PLANNERS)
NOKKUNDI HOSPITAL EXTENSION	AR: DANISH WAQAR	ENGR. AFRASIAB	TITLE: MENTIONED IN DRAWING		CONTACT #: 03327969547, 03333392386 thegroupofengineers009@gmail.com
CLIENT:	DRAWN BY:	CHECKED BY:	DATE:		House # 8, Street # 2, Professor colony, Jinnah Town, Quetta.
INDUS HOSPITAL HEALTH NETWORK	M. SAMAD BILAL AHMED	AR: DANISH WAQAR	NOV 2026		

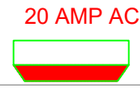S.NO	SYMBOLS	DESCRIPTION	MOUNTING HIEGHT
1		48" CEILING FAN	SLAB MOUNTED
2		EXHAUST FAN	WALL MOUNTED 5'-6" F.F.L
3		10A SWITCH 5A,2PIN SOCKET OUTLET-2NOS	1200 mm From FFL
4		CEILING LED PANEL LIGHT	SLAB MONTED
5		13 AMP DUPLEX GANG INTERNATIONAL SWITCHED SOCKET OUTLET	AT 450/1000/1450mm ABOVE FFL
6		20 AMP DUPLEX GANG INTERNATIONAL SWITCHED SOCKET OUTLET	
7		BULKHED LIGHT 1 x 15 WATT PLC LAMP	SURFACE LOCATION : EXTERIOR WALL
8		GROUND FAULT INTERRUPTER TWIN GANG OUTLET	TOP FLOOR HOT WATER HEATER AND KITCHEN
9		SPLIT AC	2400mm AFFL
10		DISTRIBUTION BOARD WITH CLOSET	1200mm From FFL
11		ENERGY METER	1500mm From FFL
12	A	AMMETER	
13	V	VOLTMETER	
14		FAN BOX	SLAB MOUNTED

THE GROUP OF ENGINEERS
(CONSULTANTS, DESIGNERS & PLANNERS)
CONTACT #: 03327969547, 03333392386
thegroupofengineers009@gmail.com
House # 8, Street # 2, Professor colony, Jinnah Town, Quetta.

CARDINAL POINT:

APPROVED FOR CONSTRUCTION

TITLE: MENTIONED IN DRAWING

DATE: NOV 2026

STRUCTURE BY: ENGR. AFRASIAB


DESIGN BY: AR: DANISH WAQAR

DRAWN BY: M. SAMAD
BILAL AHMED

CHECKED BY: AR: DANISH WAQAR


PROJECT: NOKKUNDI HOSPITAL EXTENSION

CLIENT: INDUS HOSPITAL HEALTH NETWORK

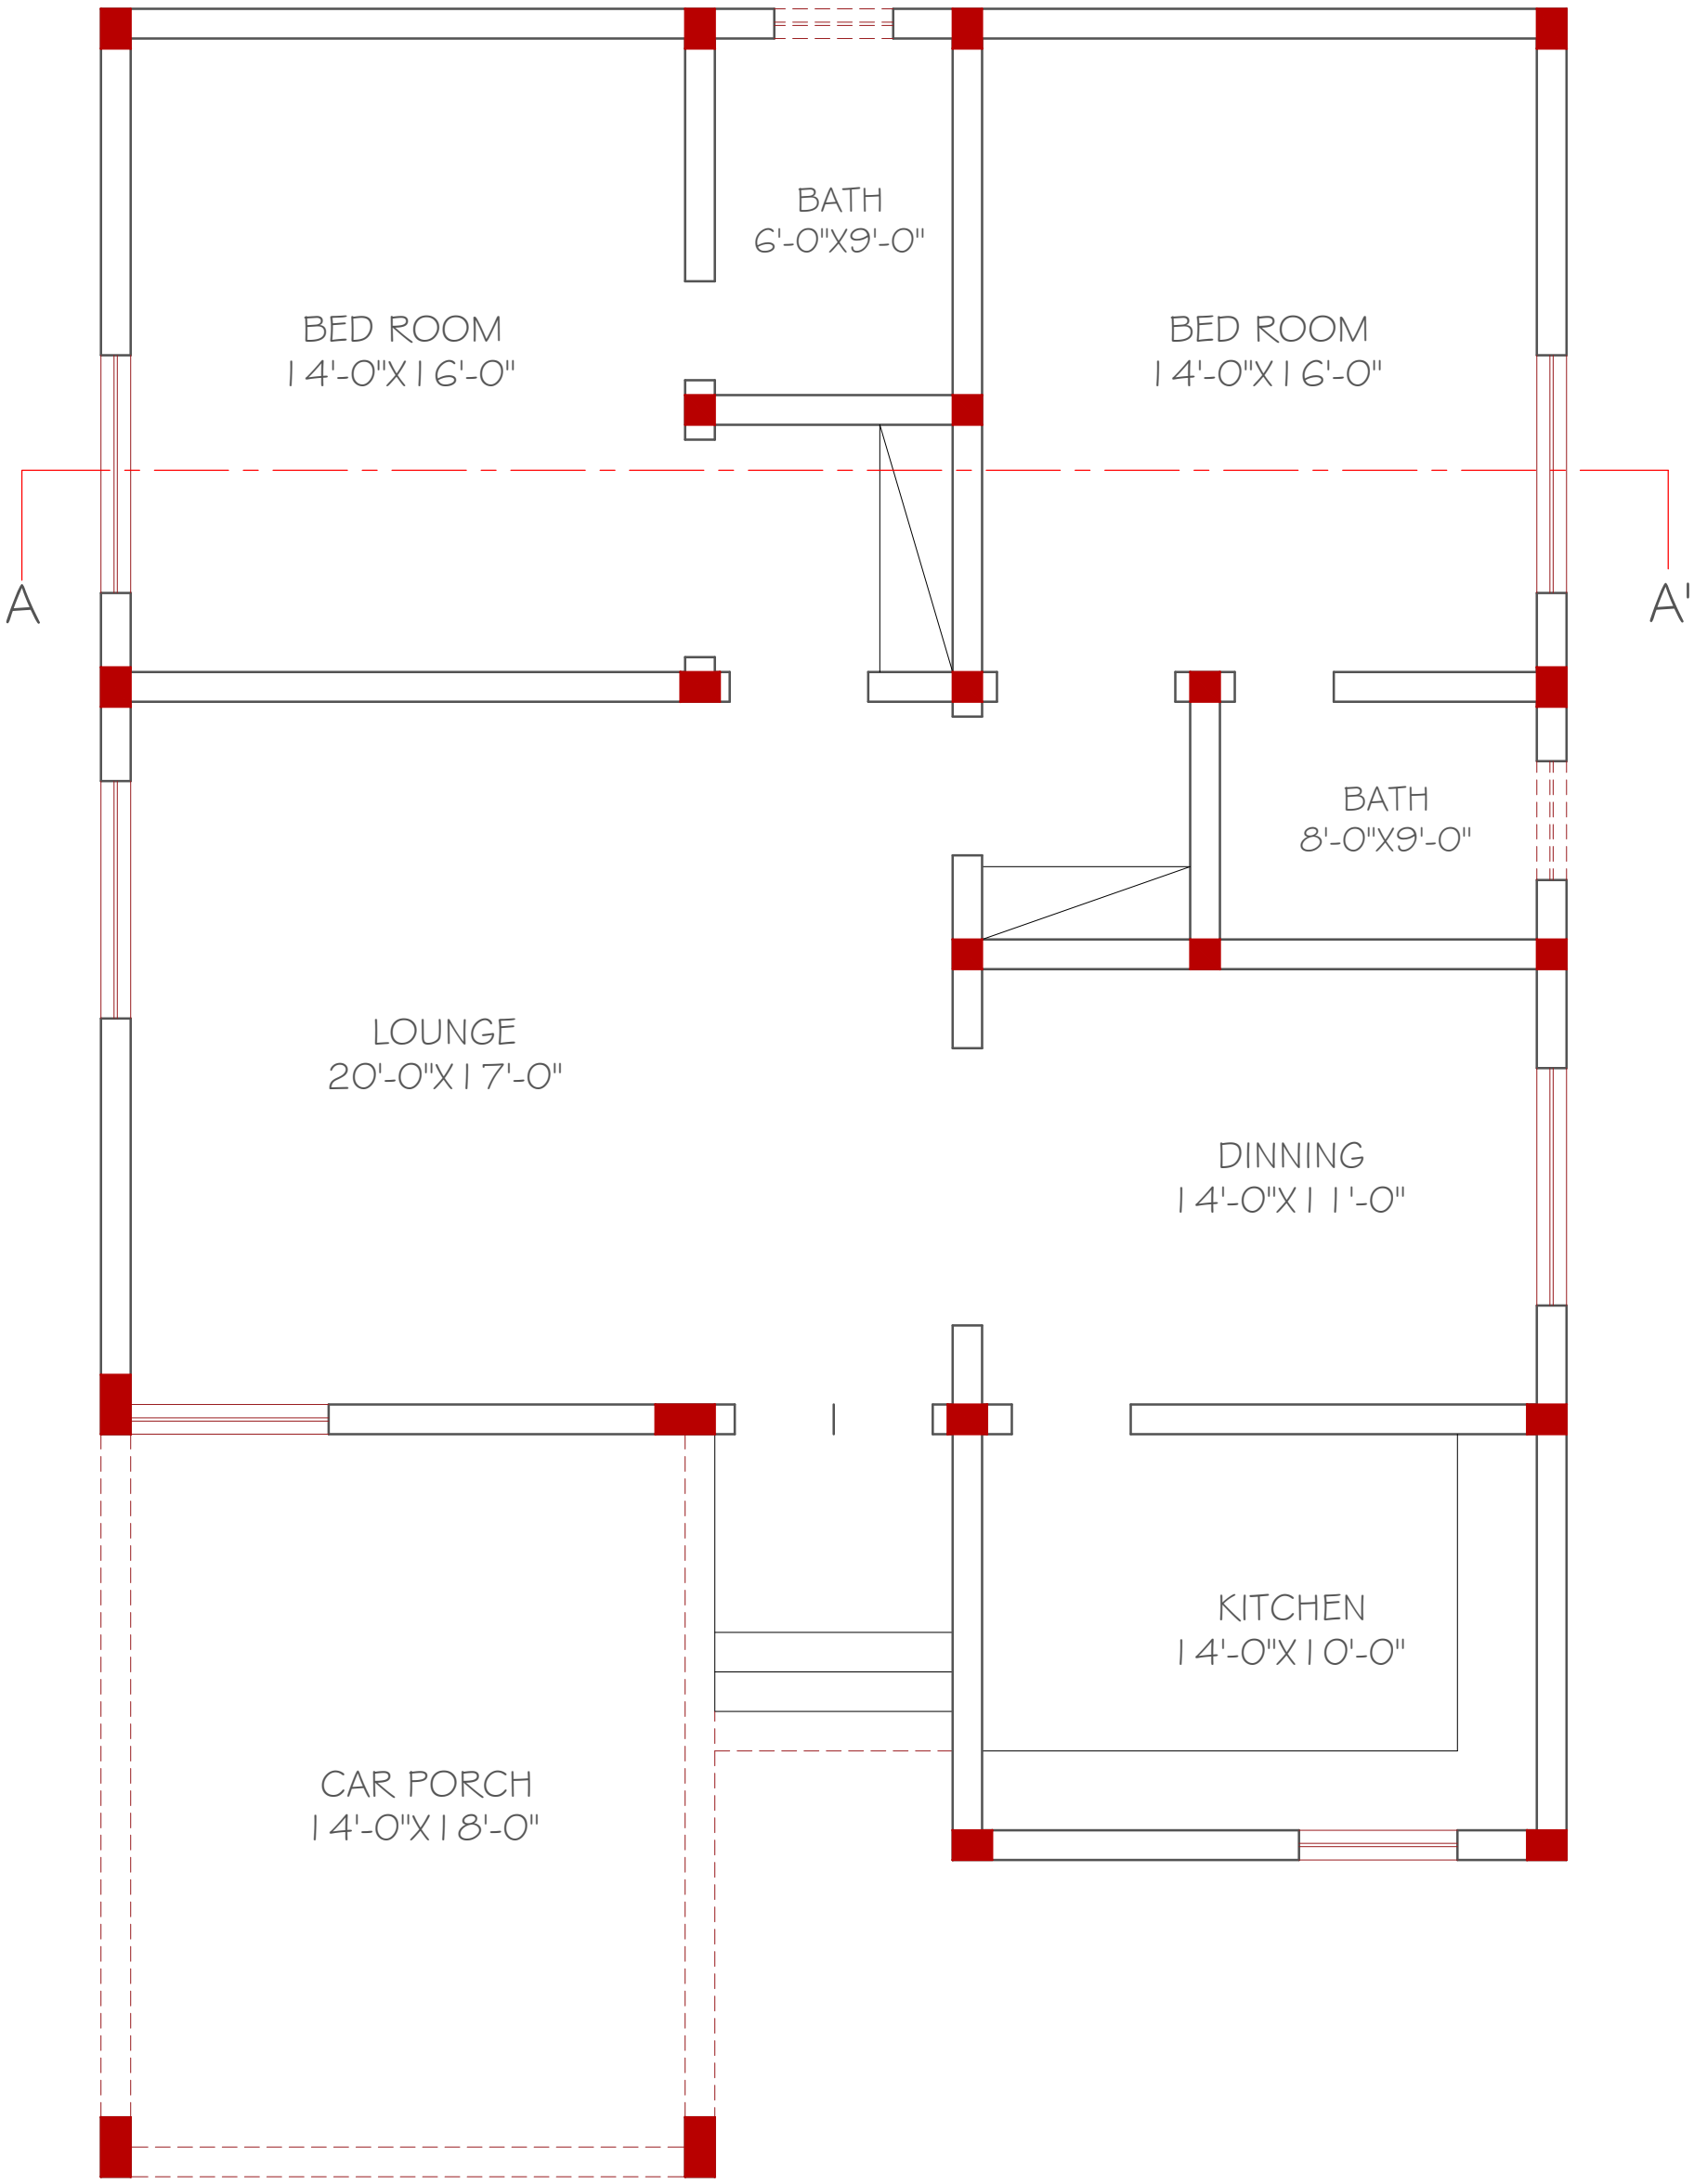

GROUND FLOOR


PROJECT:	DESIGN BY:	STRUCTURE BY:	APPROVED FOR CONSTRUCTION	CARDINAL POINT:	THE GROUP OF ENGINEERS (CONSULTANTS, DESIGNERS & PLANNERS) CONTACT #: 03327969547, 03333392386 thegroupofengineers009@gmail.com House # 8, Street # 2, Professor colony, Jinnah Town, Quetta.
NOKKUNDI HOSPITAL EXTENSION	AR: DANISH WAQAR	ENGR. AFRASIAB	TITLE: MENTIONED IN DRAWING		
CLIENT:	DRAWN BY:	CHECKED BY:	DATE:		
INDUS HOSPITAL HEALTH NETWORK	M. SAMAD BILAL AHMED	AR: DANISH WAQAR	NOV 2026		

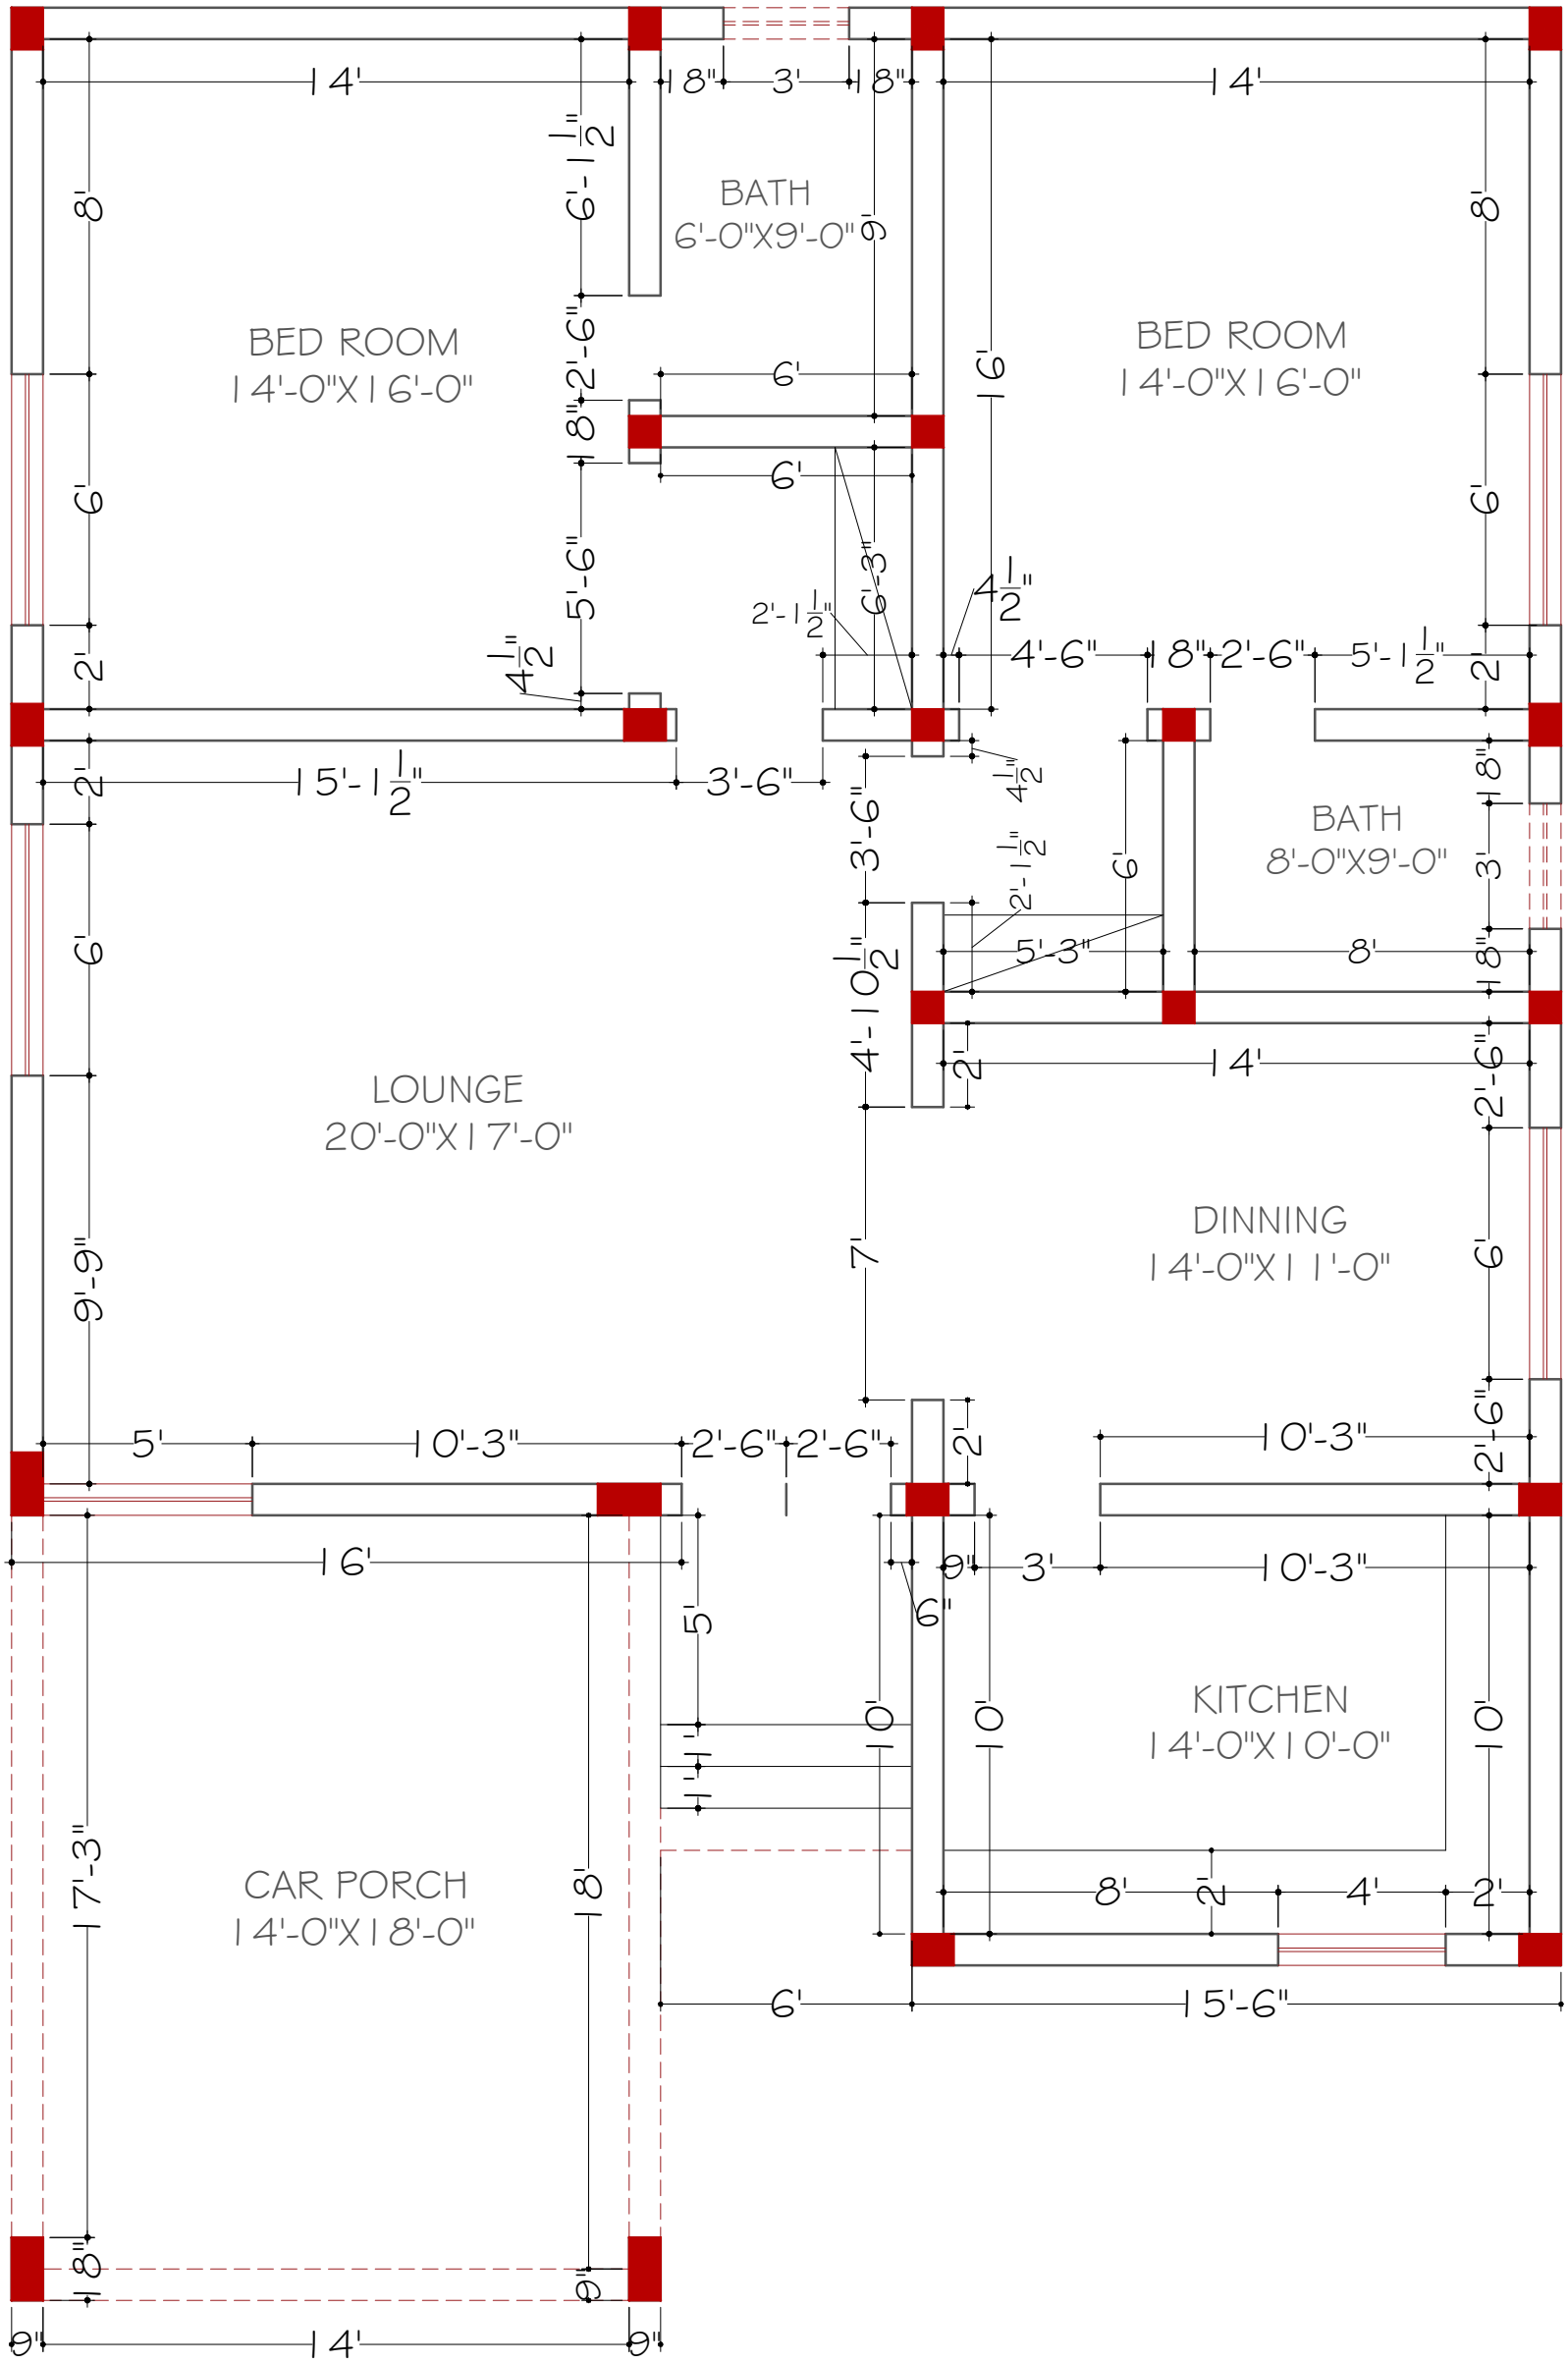

GROUND FLOOR

WORKING PLAN

PROJECT:	DESIGN BY:	STRUCTURE BY:	APPROVED FOR CONSTRUCTION	CARDINAL POINT:	THE GROUP OF ENGINEERS (CONSULTANTS, DESIGNERS & PLANNERS)
NOKKUNDI HOSPITAL EXTENSION	AR: DANISH WAQAR	ENGR. AFRASIAB	TITLE: MENTIONED IN DRAWING		CONTACT #: 03327969547, 03333392386 thegroupofengineers009@gmail.com
CLIENT:	DRAWN BY:	CHECKED BY:	DATE:		House # 8, Street # 2, Professor colony, Jinnah Town, Quetta.
INDUS HOSPITAL HEALTH NETWORK	M. SAMAD BILAL AHMED	AR: DANISH WAQAR	NOV 2026		

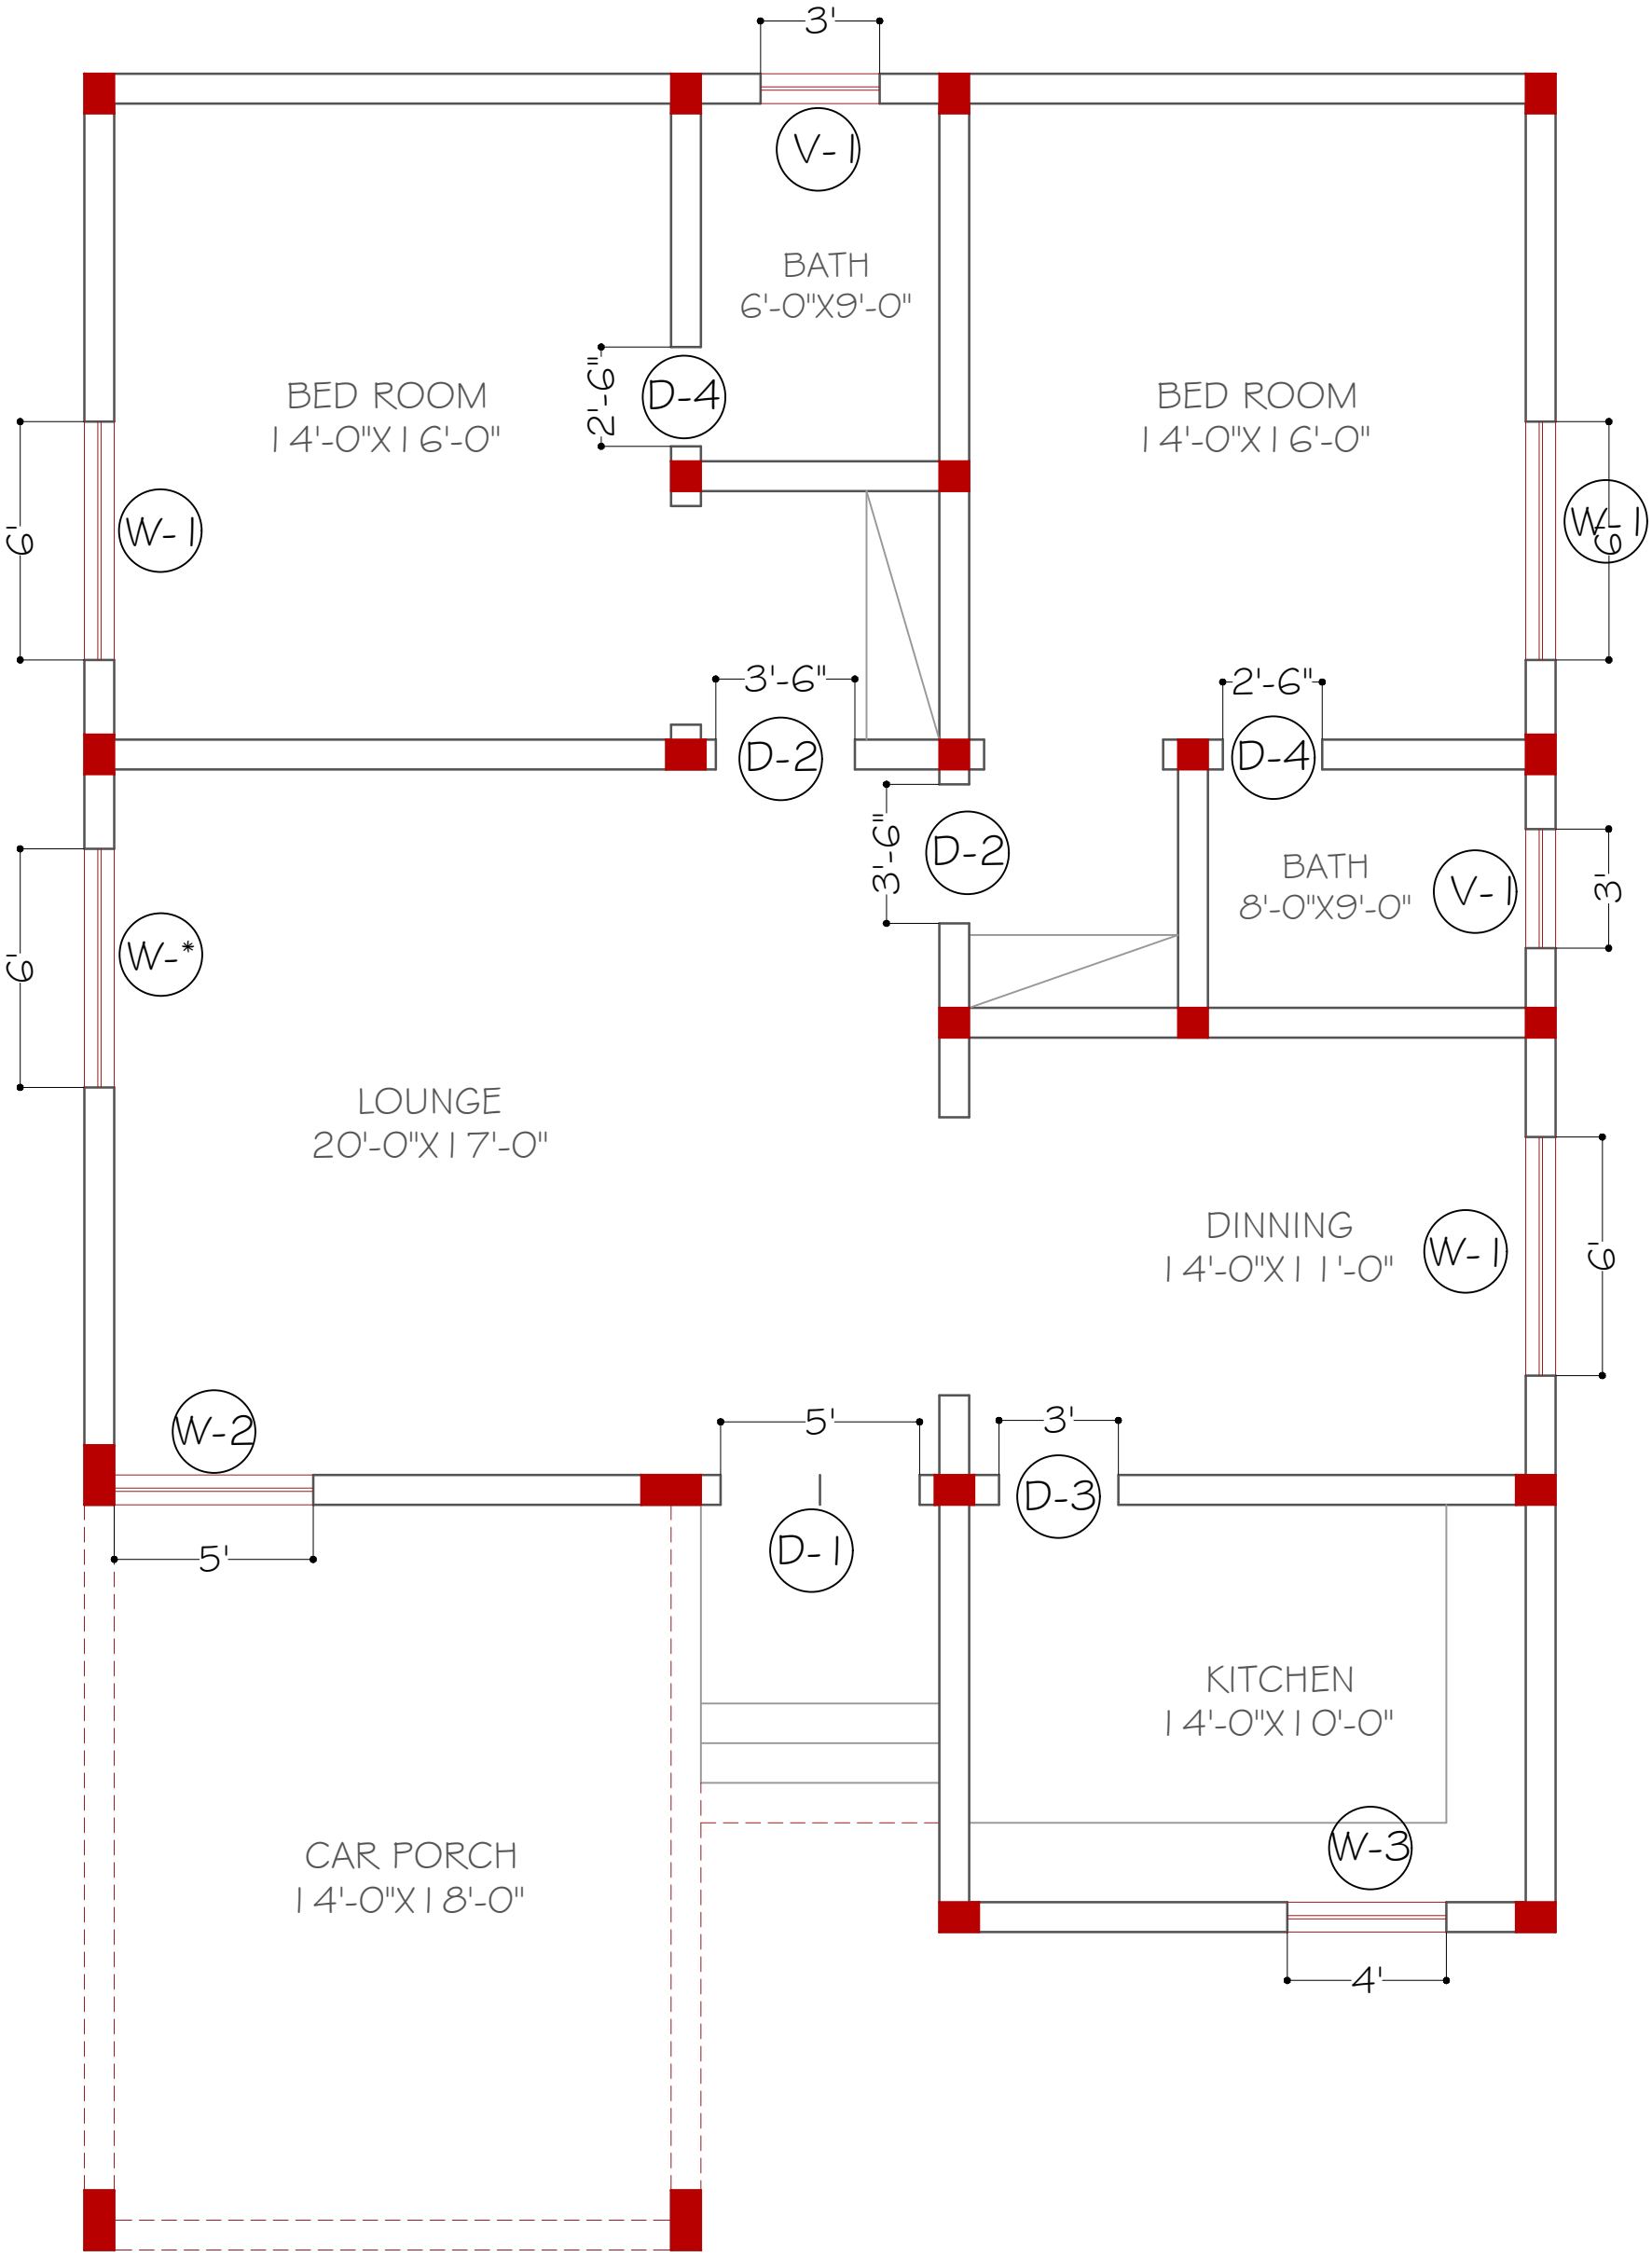

GROUND FLOOR

DOOR WINDOW

PROJECT:	DESIGN BY:	STRUCTURE BY:	APPROVED FOR CONSTRUCTION	CARDINAL POINT:	THE GROUP OF ENGINEERS (CONSULTANTS, DESIGNERS & PLANNERS)
NOKKUNDI HOSPITAL EXTENSION	AR: DANISH WAQAR	ENGR. AFRASIAB	TITLE: MENTIONED IN DRAWING		CONTACT #: 03327969547, 03333392386 thegroupofengineers009@gmail.com
CLIENT:	DRAWN BY:	CHECKED BY:	DATE:		House # 8, Street # 2, Professor colony, Jinnah Town, Quetta.
INDUS HOSPITAL HEALTH NETWORK	M. SAMAD BILAL AHMED	AR: DANISH WAQAR	NOV 2026		

DOOR AND FRAME SCHEDULE

DOOR									FRAME			
MARK	SIZE			MATL	GLAZING	LOUVER		MATL	EL	DETAIL		
	WD	HGT	THK			WD	HGT			HEAD	JAMB	SILL
D-1	5'-0"	8'-6"		WOOD	--	0	0"	--	--	--	--	--
D-2	3'-6"	8'-6"		WOOD	--	0	0"	--	--	--	--	--
D-3	3'-0"	8'-6"		WOOD	--	0	0"	--	--	--	--	--
D-4	2'-6"	8'-6"		WOOD	--	0	0"	--	--	--	--	--

WINDOW SCHEDULE

MARK	SIZE		TYPE	MATERIAL	NOTES
	Width	HEIGHT			
W-*	6'-0"	7'-6"	--	--	SILL LEVEL AT 1'-0" FROM F.F.L.
W-1	6'-0"	5'-6"	--	--	SILL LEVEL AT 3'-0" FROM F.F.L.
W-2	5'-0"	7'-6"	--	--	SILL LEVEL AT 1'-0" FROM F.F.L.
W-3	4'-0"	5'-6"	--	--	SILL LEVEL AT 3'-0" FROM F.F.L.
V-1	3'-0"	3'-0"	--	--	SILL LEVEL AT 5'-6" FROM F.F.L.

GROUND FLOOR DOOR & WINDOW SCHEDULE DETAILS

THE GROUP OF ENGINEERS
(CONSULTANTS, DESIGNERS & PLANNERS)
CONTACT #: 03327969547, 03333392386
thegroupofengineers009@gmail.com
House # 8, Street # 2, Professor colony, Jinnah Town, Quetta.

CARDINAL POINT:

APPROVED FOR CONSTRUCTION

TITLE: MENTIONED IN DRAWING

DATE: NOV 2026

STRUCTURE BY: ENGR. AFRASIAB


DESIGN BY: AR: DANISH WAQAR

CHECKED BY: AR: DANISH WAQAR

DRAWN BY: M. SAMAD
BILAL AHMED

PROJECT: NOKKUNDI HOSPITAL EXTENSION

CLIENT: INDUS HOSPITAL HEALTH NETWORK

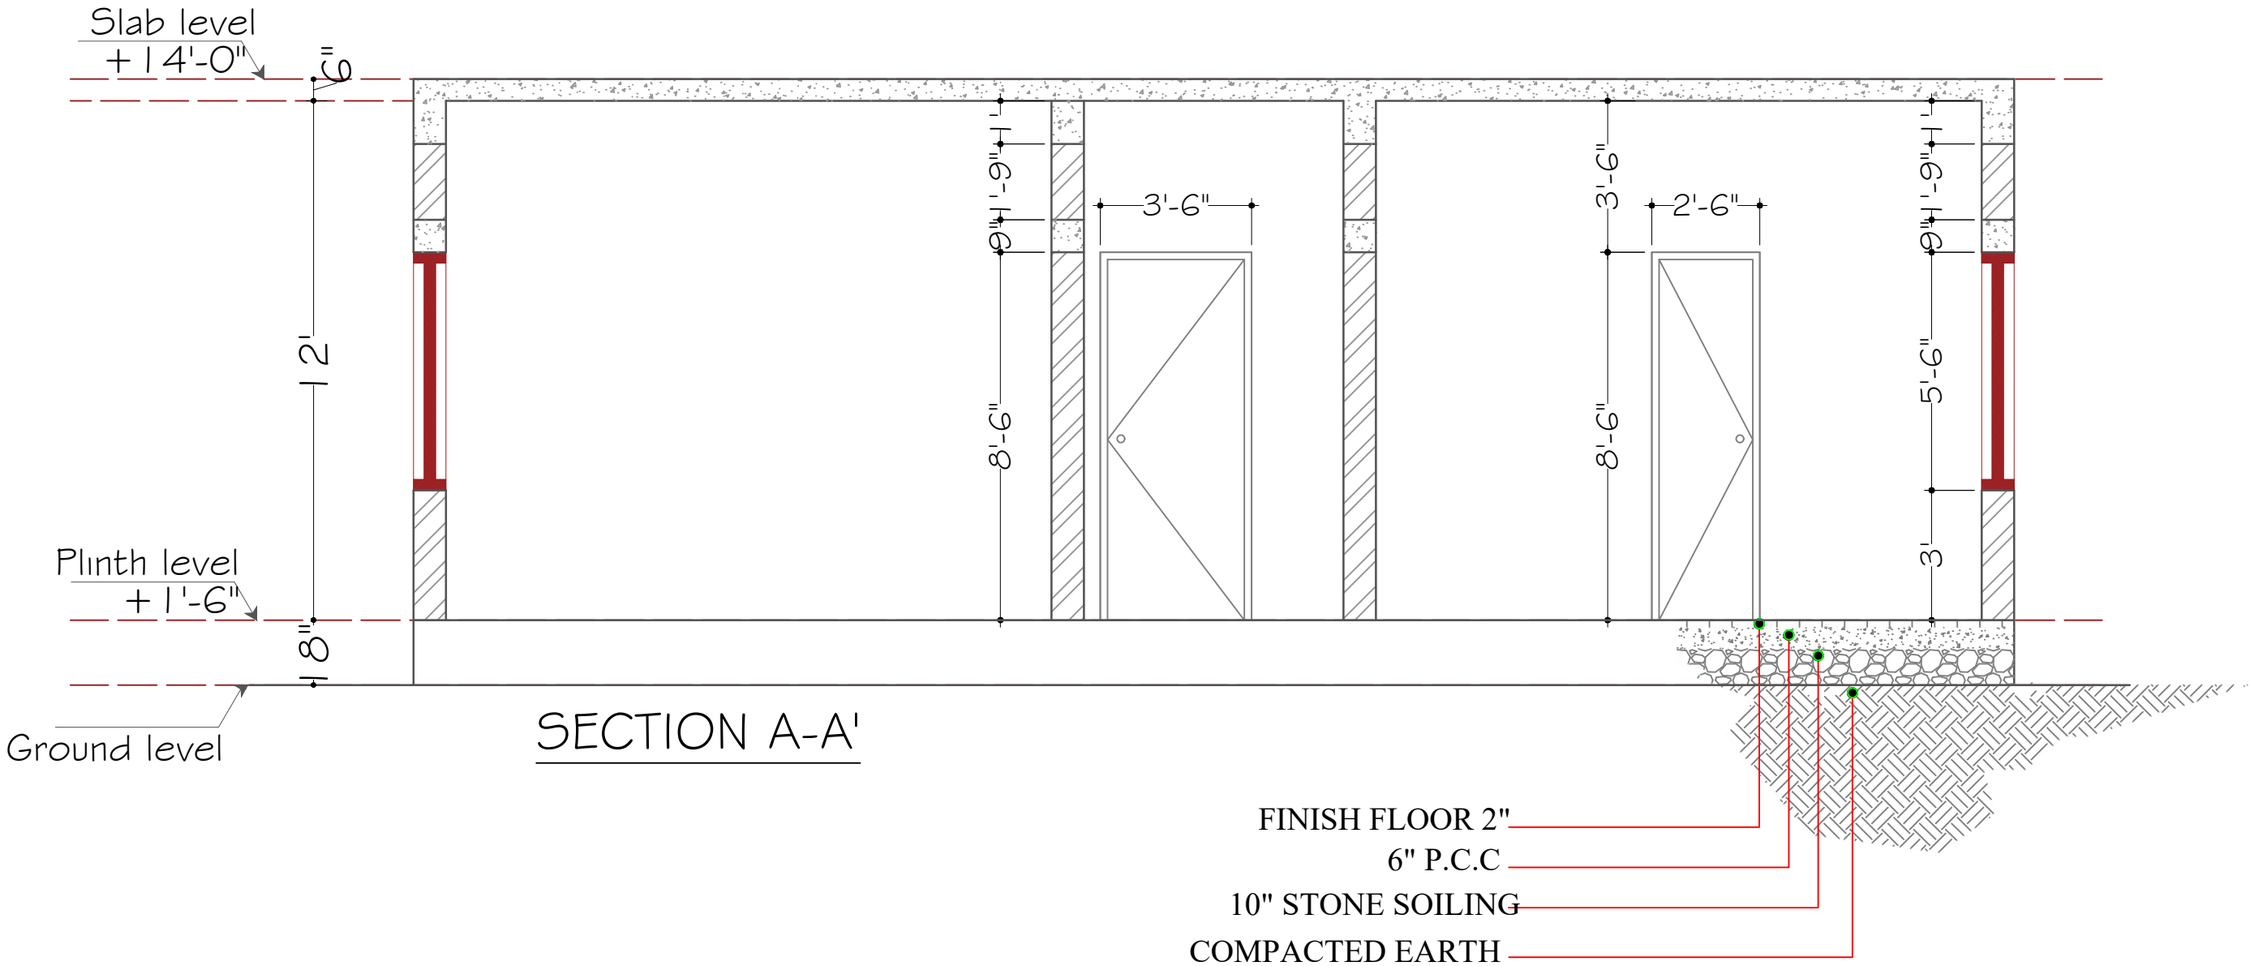


SECTION A-A'

THE GROUP OF ENGINEERS
(CONSULTANTS, DESIGNERS & PLANNERS)
CONTACT #: 03327969547, 03333392386
thegroupofengineers009@gmail.com
House # 8, Street # 2, Professor colony, Jinnah Town, Quetta.


CARDINAL POINT:	
	APPROVED FOR CONSTRUCTION
TITLE:	MENTIONED IN DRAWING
DATE:	NOV 2026
STRUCTURE BY:	ENGR. AFRASIAB
DESIGN BY:	AR: DANISH WAQAR
CHECKED BY:	AR: DANISH WAQAR
DRAWN BY:	M. SAMAD BILAL AHMED
CLIENT:	INDUS HOSPITAL HEALTH NETWORK
PROJECT:	NOKKUNDI HOSPITAL EXTENSION

SIDE ELEVATION
(DETAILS)

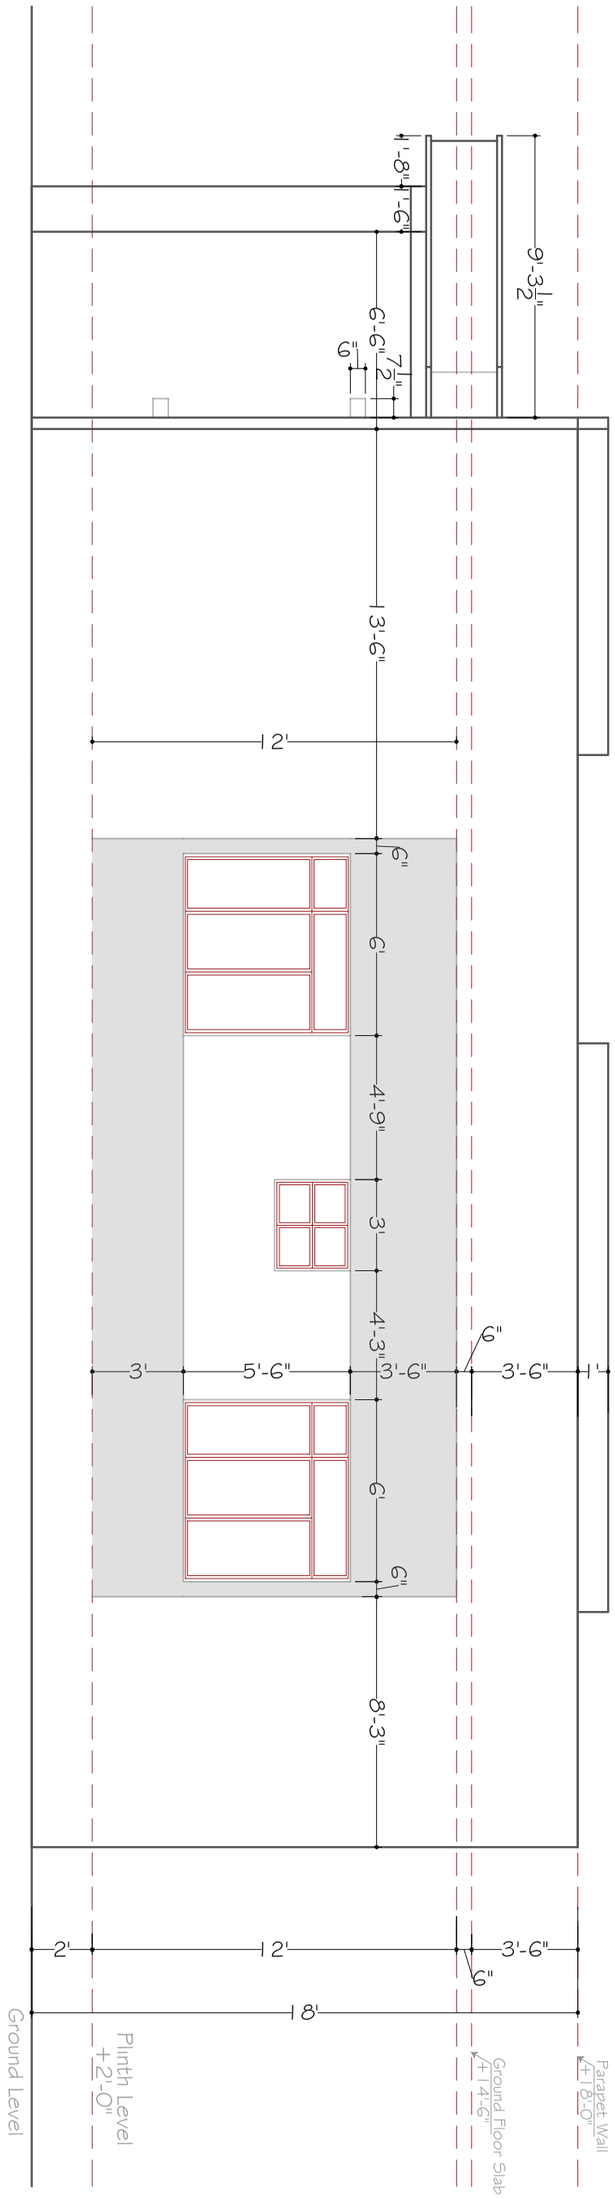


PROJECT:	DESIGN BY:	STRUCTURE BY:	APPROVED FOR CONSTRUCTION	CARDINAL POINT:	THE GROUP OF ENGINEERS (CONSULTANTS, DESIGNERS & PLANNERS)
NOKKUNDI HOSPITAL EXTENSION	AR: DANISH WAQAR	ENGR. AFRASIAB	TITLE: MENTIONED IN DRAWING		CONTACT #: 03327969547, 03333392386 thegroupofengineers009@gmail.com
CLIENT:	DRAWN BY:	CHECKED BY:	DATE:		House # 8, Street # 2, Professor colony, Jinnah Town, Quetta.
INDUS HOSPITAL HEALTH NETWORK	M. SAMAD BILAL AHMED	AR: DANISH WAQAR	NOV 2026		

SIDE ELEVATION
(DETAILS)

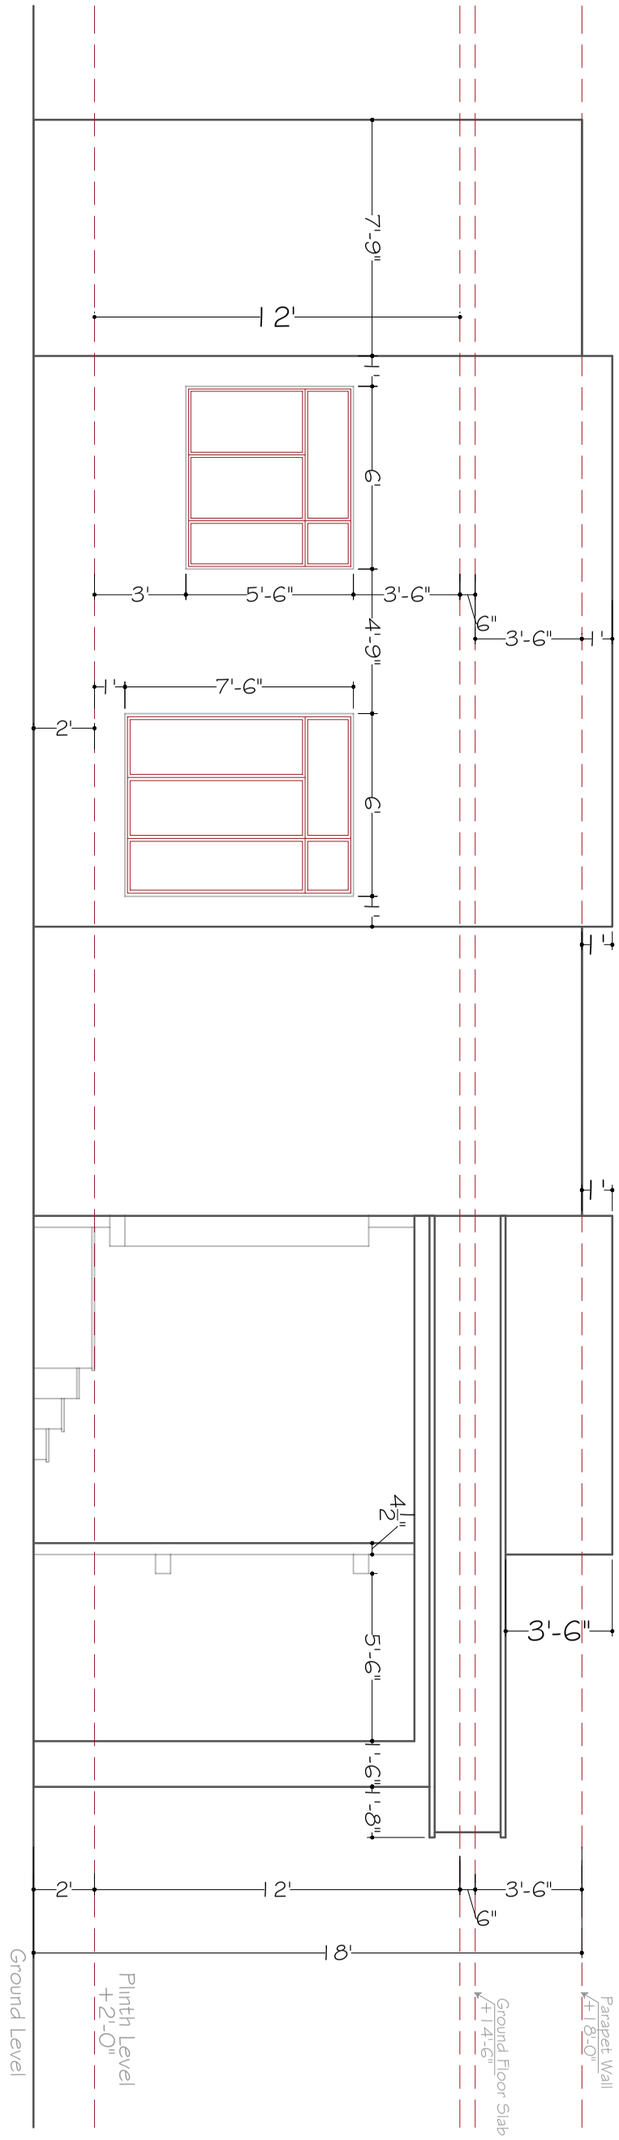


PROJECT:	DESIGN BY:	STRUCTURE BY:	APPROVED FOR CONSTRUCTION	CARDINAL POINT:	THE GROUP OF ENGINEERS (CONSULTANTS, DESIGNERS & PLANNERS)
NOKKUNDI HOSPITAL EXTENSION	AR: DANISH WAQAR	ENGR. AFRASIAB	TITLE: MENTIONED IN DRAWING		CONTACT #: 03327969547, 03333392386 thegroupofengineers009@gmail.com
CLIENT:	DRAWN BY:	CHECKED BY:	DATE:		House # 8, Street # 2, Professor colony, Jinnah Town, Quetta.
INDUS HOSPITAL HEALTH NETWORK	M. SAMAD BILAL AHMED	AR: DANISH WAQAR	NOV 2026		

FRONT ELEVATION
(DETAILS)

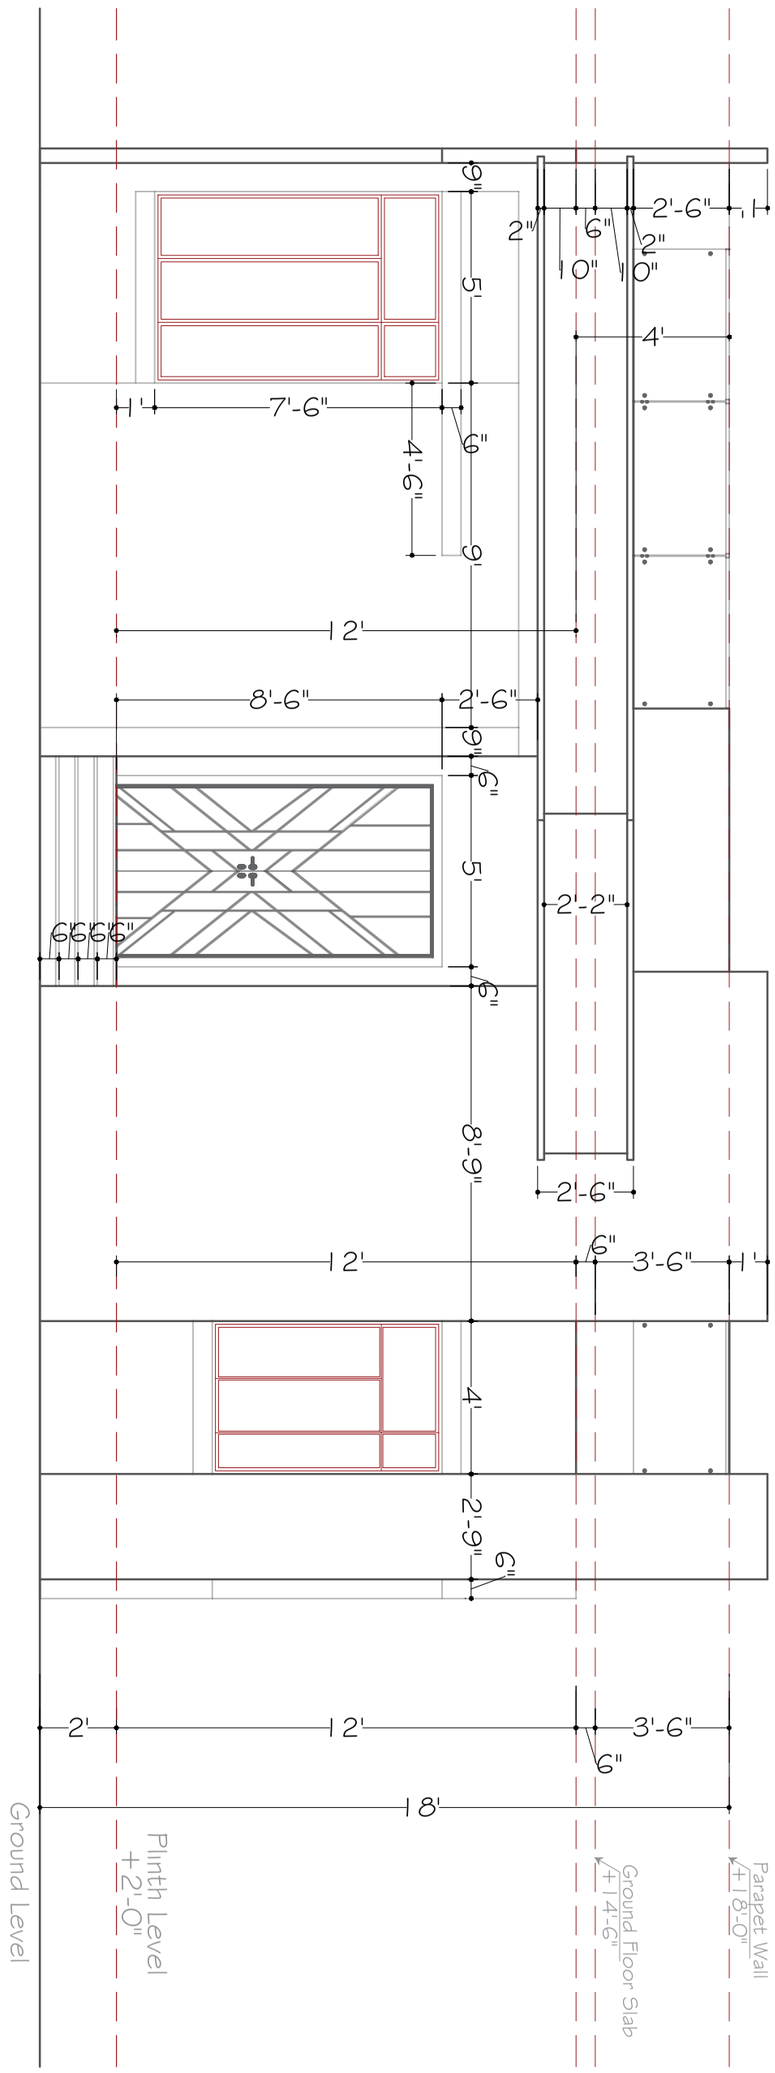


PROJECT:	DESIGN BY:	STRUCTURE BY:	APPROVED FOR CONSTRUCTION	CARDINAL POINT:	THE GROUP OF ENGINEERS (CONSULTANTS, DESIGNERS & PLANNERS)
NOKKUNDI HOSPITAL EXTENSION	AR: DANISH WAQAR	ENGR. AFRASIAB	TITLE: MENTIONED IN DRAWING		CONTACT #: 03327969547, 03333392386 thegroupofengineers009@gmail.com
CLIENT:	DRAWN BY:	CHECKED BY:			House # 8, Street # 2, Professor colony, Jinnah Town, Quetta.
INDUS HOSPITAL HEALTH NETWORK	M. SAMAD BILAL AHMED	AR: DANISH WAQAR	DATE: NOV 2026		

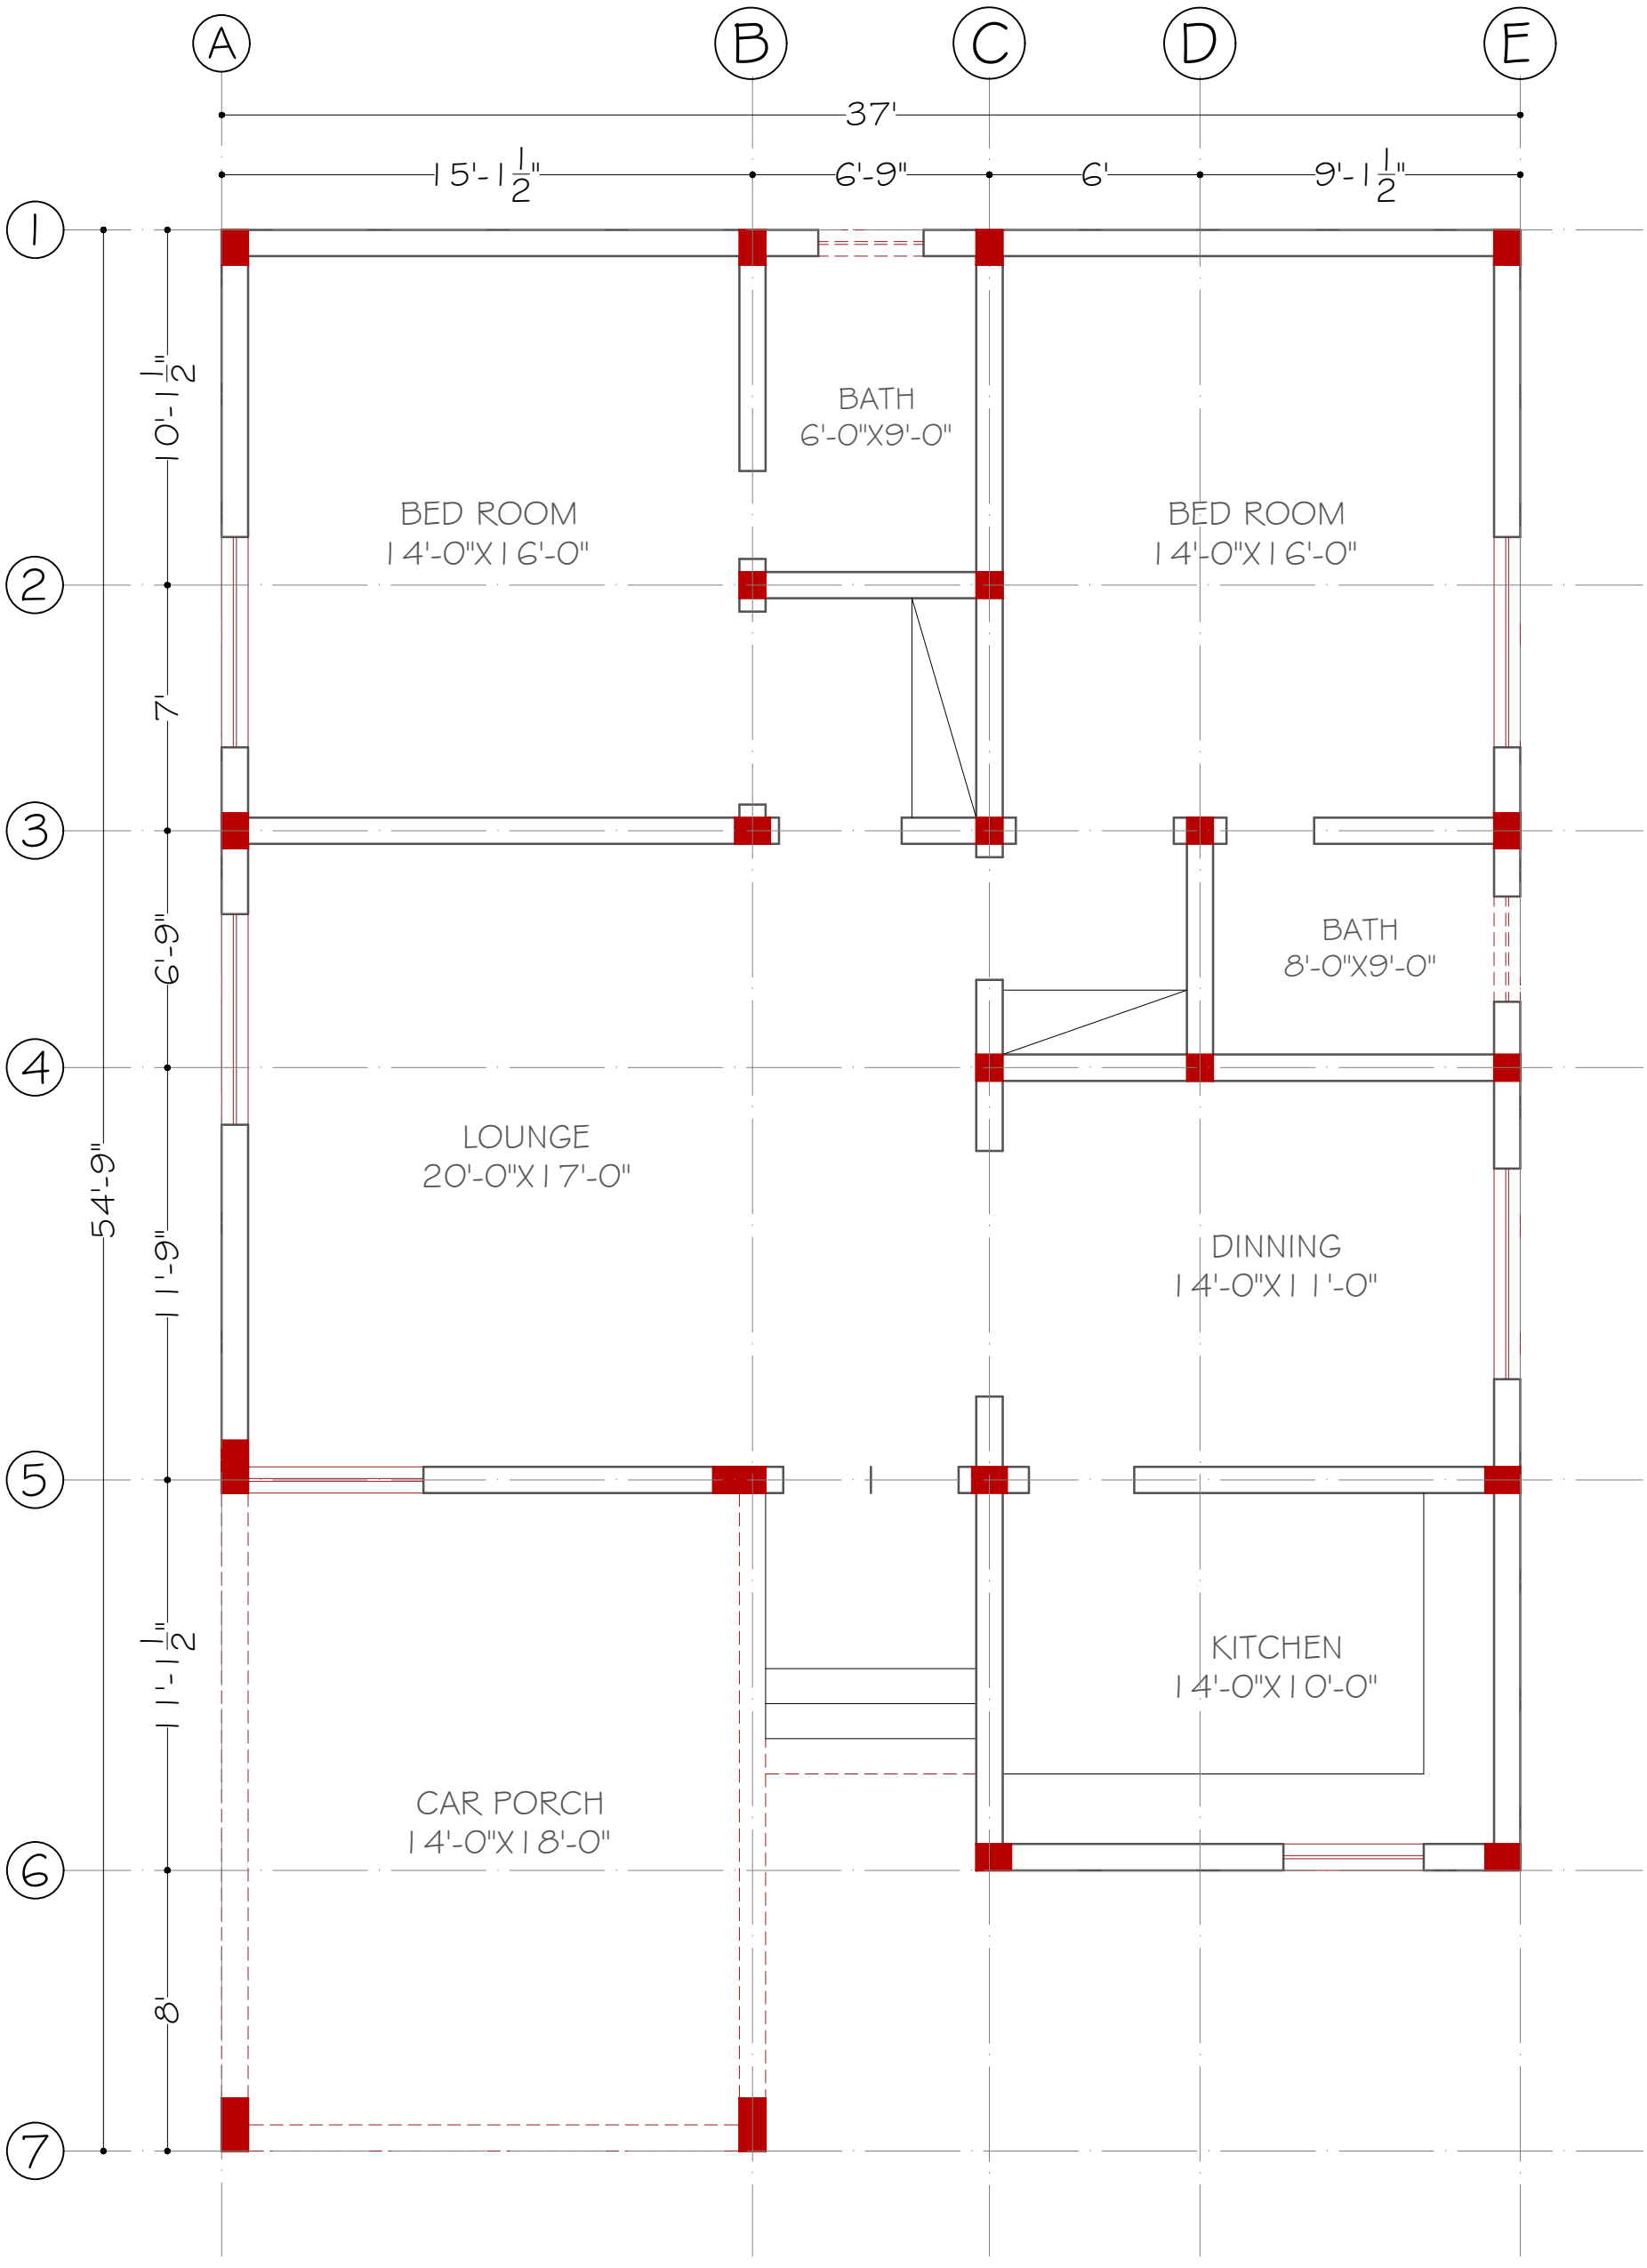

GROUND FLOOR

COLUMN LAYOUT PLAN


PROJECT:	DESIGN BY:	STRUCTURE BY:	APPROVED FOR CONSTRUCTION	CARDINAL POINT:	THE GROUP OF ENGINEERS (CONSULTANTS, DESIGNERS & PLANNERS) CONTACT #: 03327969547, 03333392386 thegroupofengineers009@gmail.com House # 8, Street # 2, Professor colony, Jinnah Town, Quetta.
NOKKUNDI HOSPITAL EXTENSION	AR: DANISH WAQAR	ENGR. AFRASIAB	TITLE: MENTIONED IN DRAWING		
CLIENT:	DRAWN BY:	CHECKED BY:	DATE:		
INDUS HOSPITAL HEALTH NETWORK	M. SAMAD BILAL AHMED	AR: DANISH WAQAR	NOV 2026		

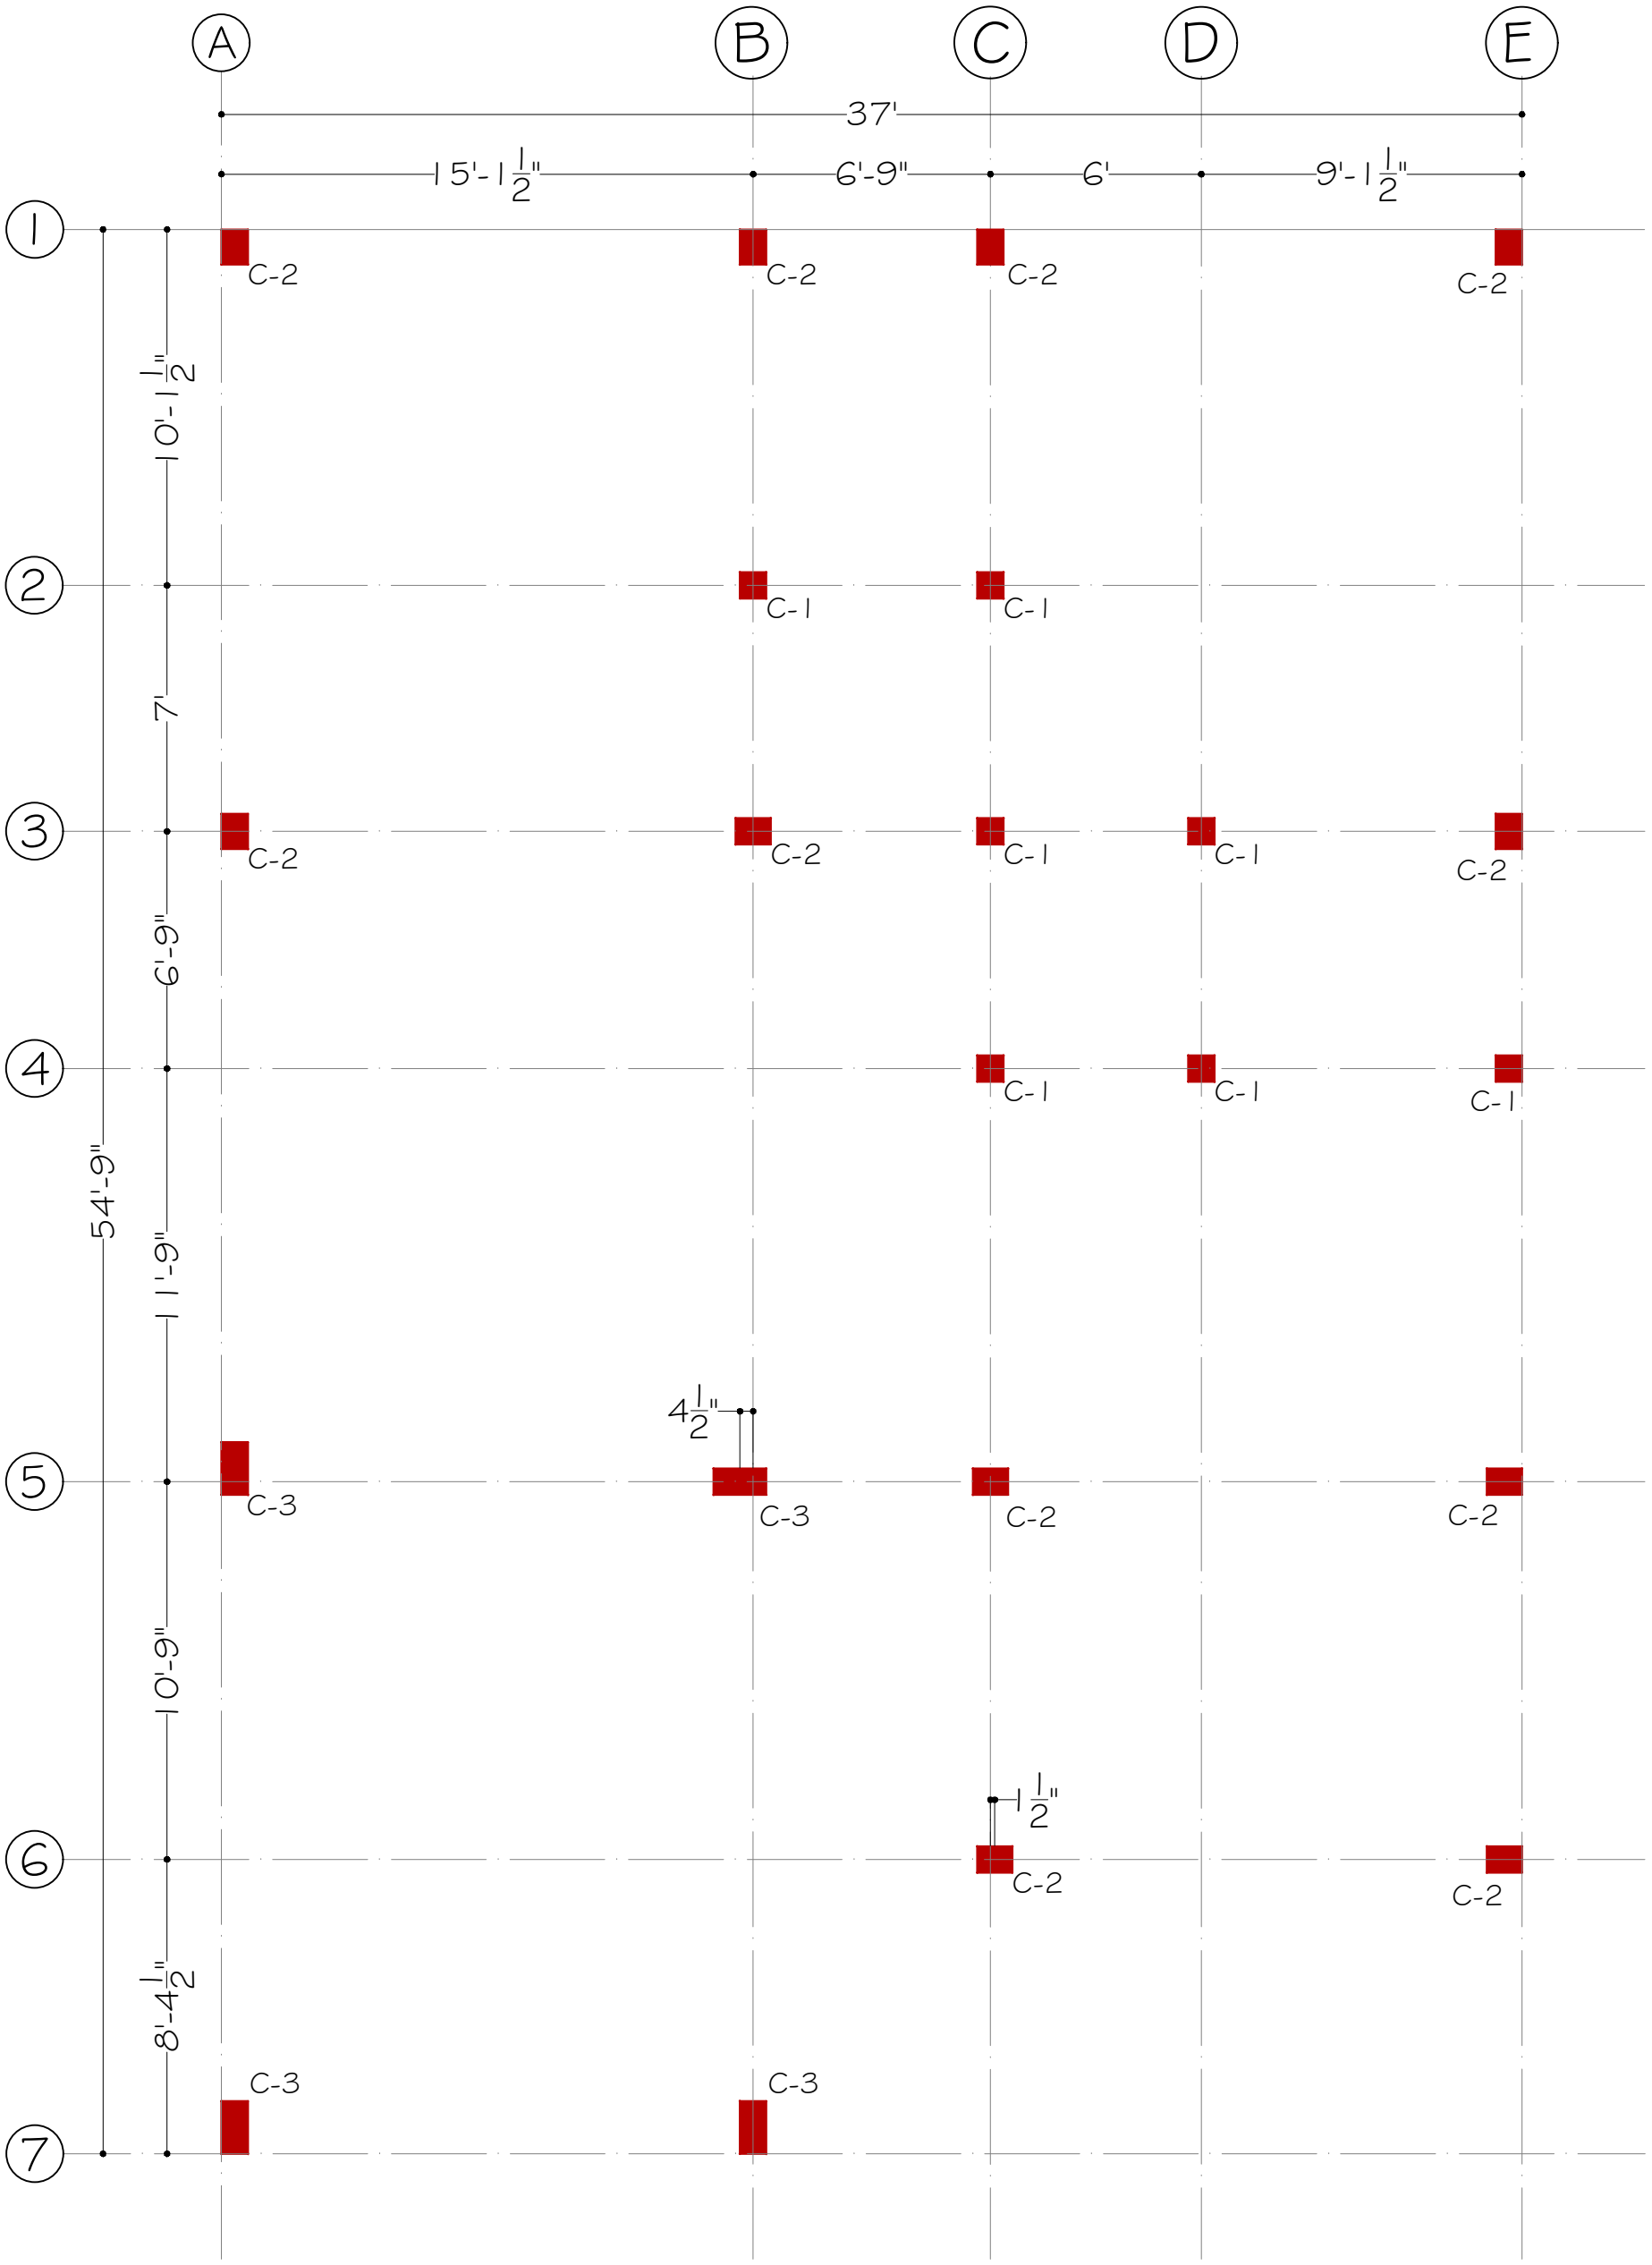


GROUND FLOOR

COLUMN LAYOUT PLAN


PROJECT:	DESIGN BY:	STRUCTURE BY:	APPROVED FOR CONSTRUCTION	CARDINAL POINT:	THE GROUP OF ENGINEERS (CONSULTANTS, DESIGNERS & PLANNERS)
NOKKUNDI HOSPITAL EXTENSION	AR: DANISH WAQAR	ENGR. AFRASIAB	TITLE: MENTIONED IN DRAWING		CONTACT #: 03327969547, 03333392386 thegroupofengineers009@gmail.com
CLIENT:	DRAWN BY:	CHECKED BY:	DATE:		House # 8, Street # 2, Professor colony, Jinnah Town, Quetta.
INDUS HOSPITAL HEALTH NETWORK	M. SAMAD BILAL AHMED	AR: DANISH WAQAR	NOV 2026		

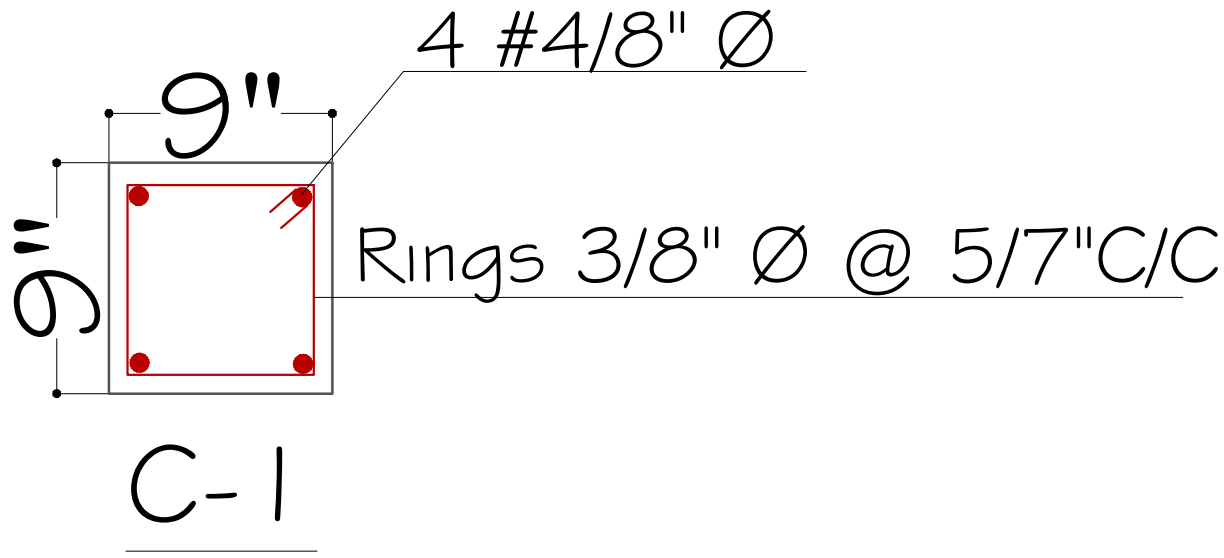

C-1

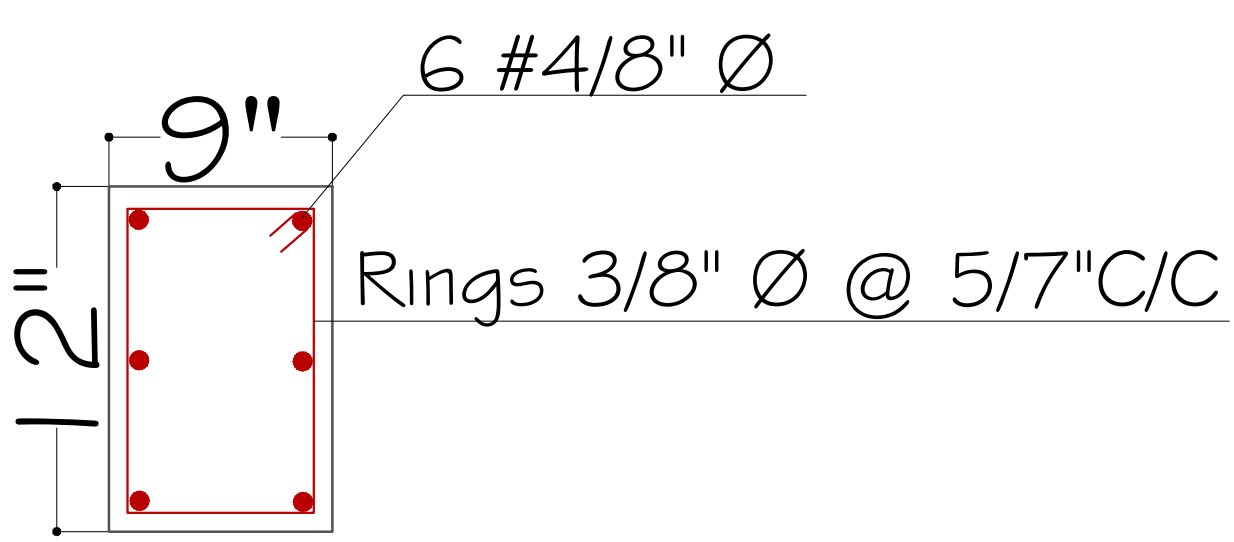


C-2

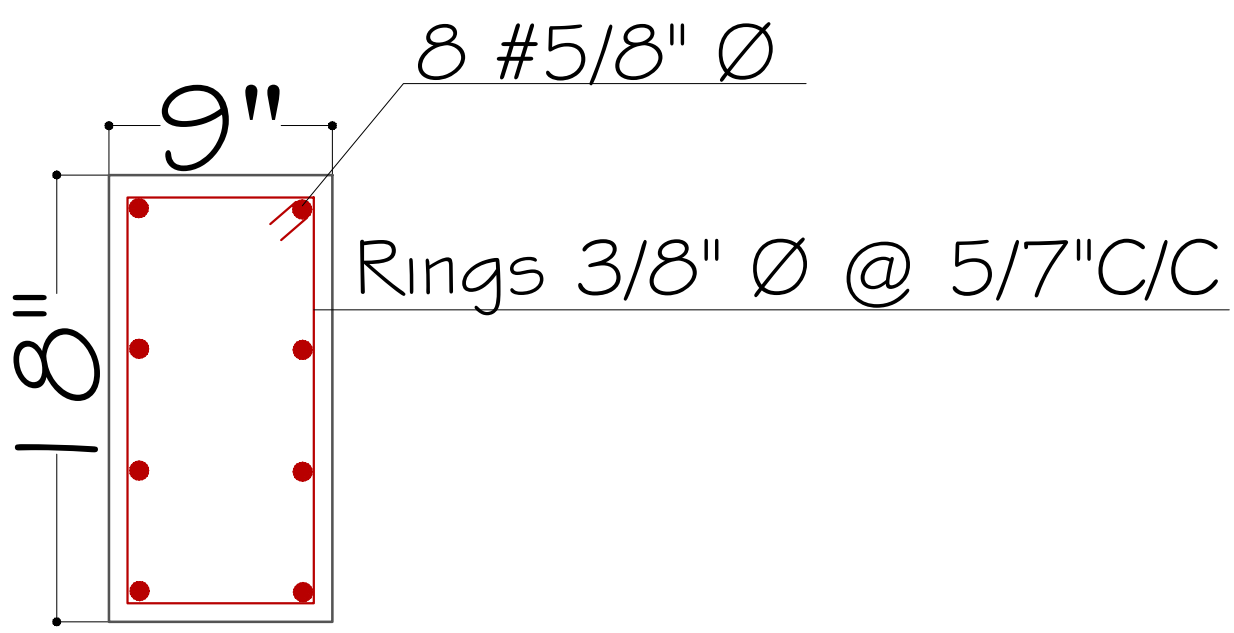

C-3


COLUMN SECTION

PROJECT:	DESIGN BY:	STRUCTURE BY:	APPROVED FOR CONSTRUCTION	CARDINAL POINT:	THE GROUP OF ENGINEERS (CONSULTANTS, DESIGNERS & PLANNERS) CONTACT #: 03327969547, 03333392386 thegroupofengineers009@gmail.com House # 8, Street # 2, Professor colony, Jinnah Town, Quetta.
NOKKUNDI HOSPITAL EXTENSION	AR: DANISH WAQAR	ENGR. AFRASIAB	TITLE: MENTIONED IN DRAWING		
CLIENT:	DRAWN BY:	CHECKED BY:	DATE:		
INDUS HOSPITAL HEALTH NETWORK	M. SAMAD BILAL AHMED	AR: DANISH WAQAR	NOV 2026		

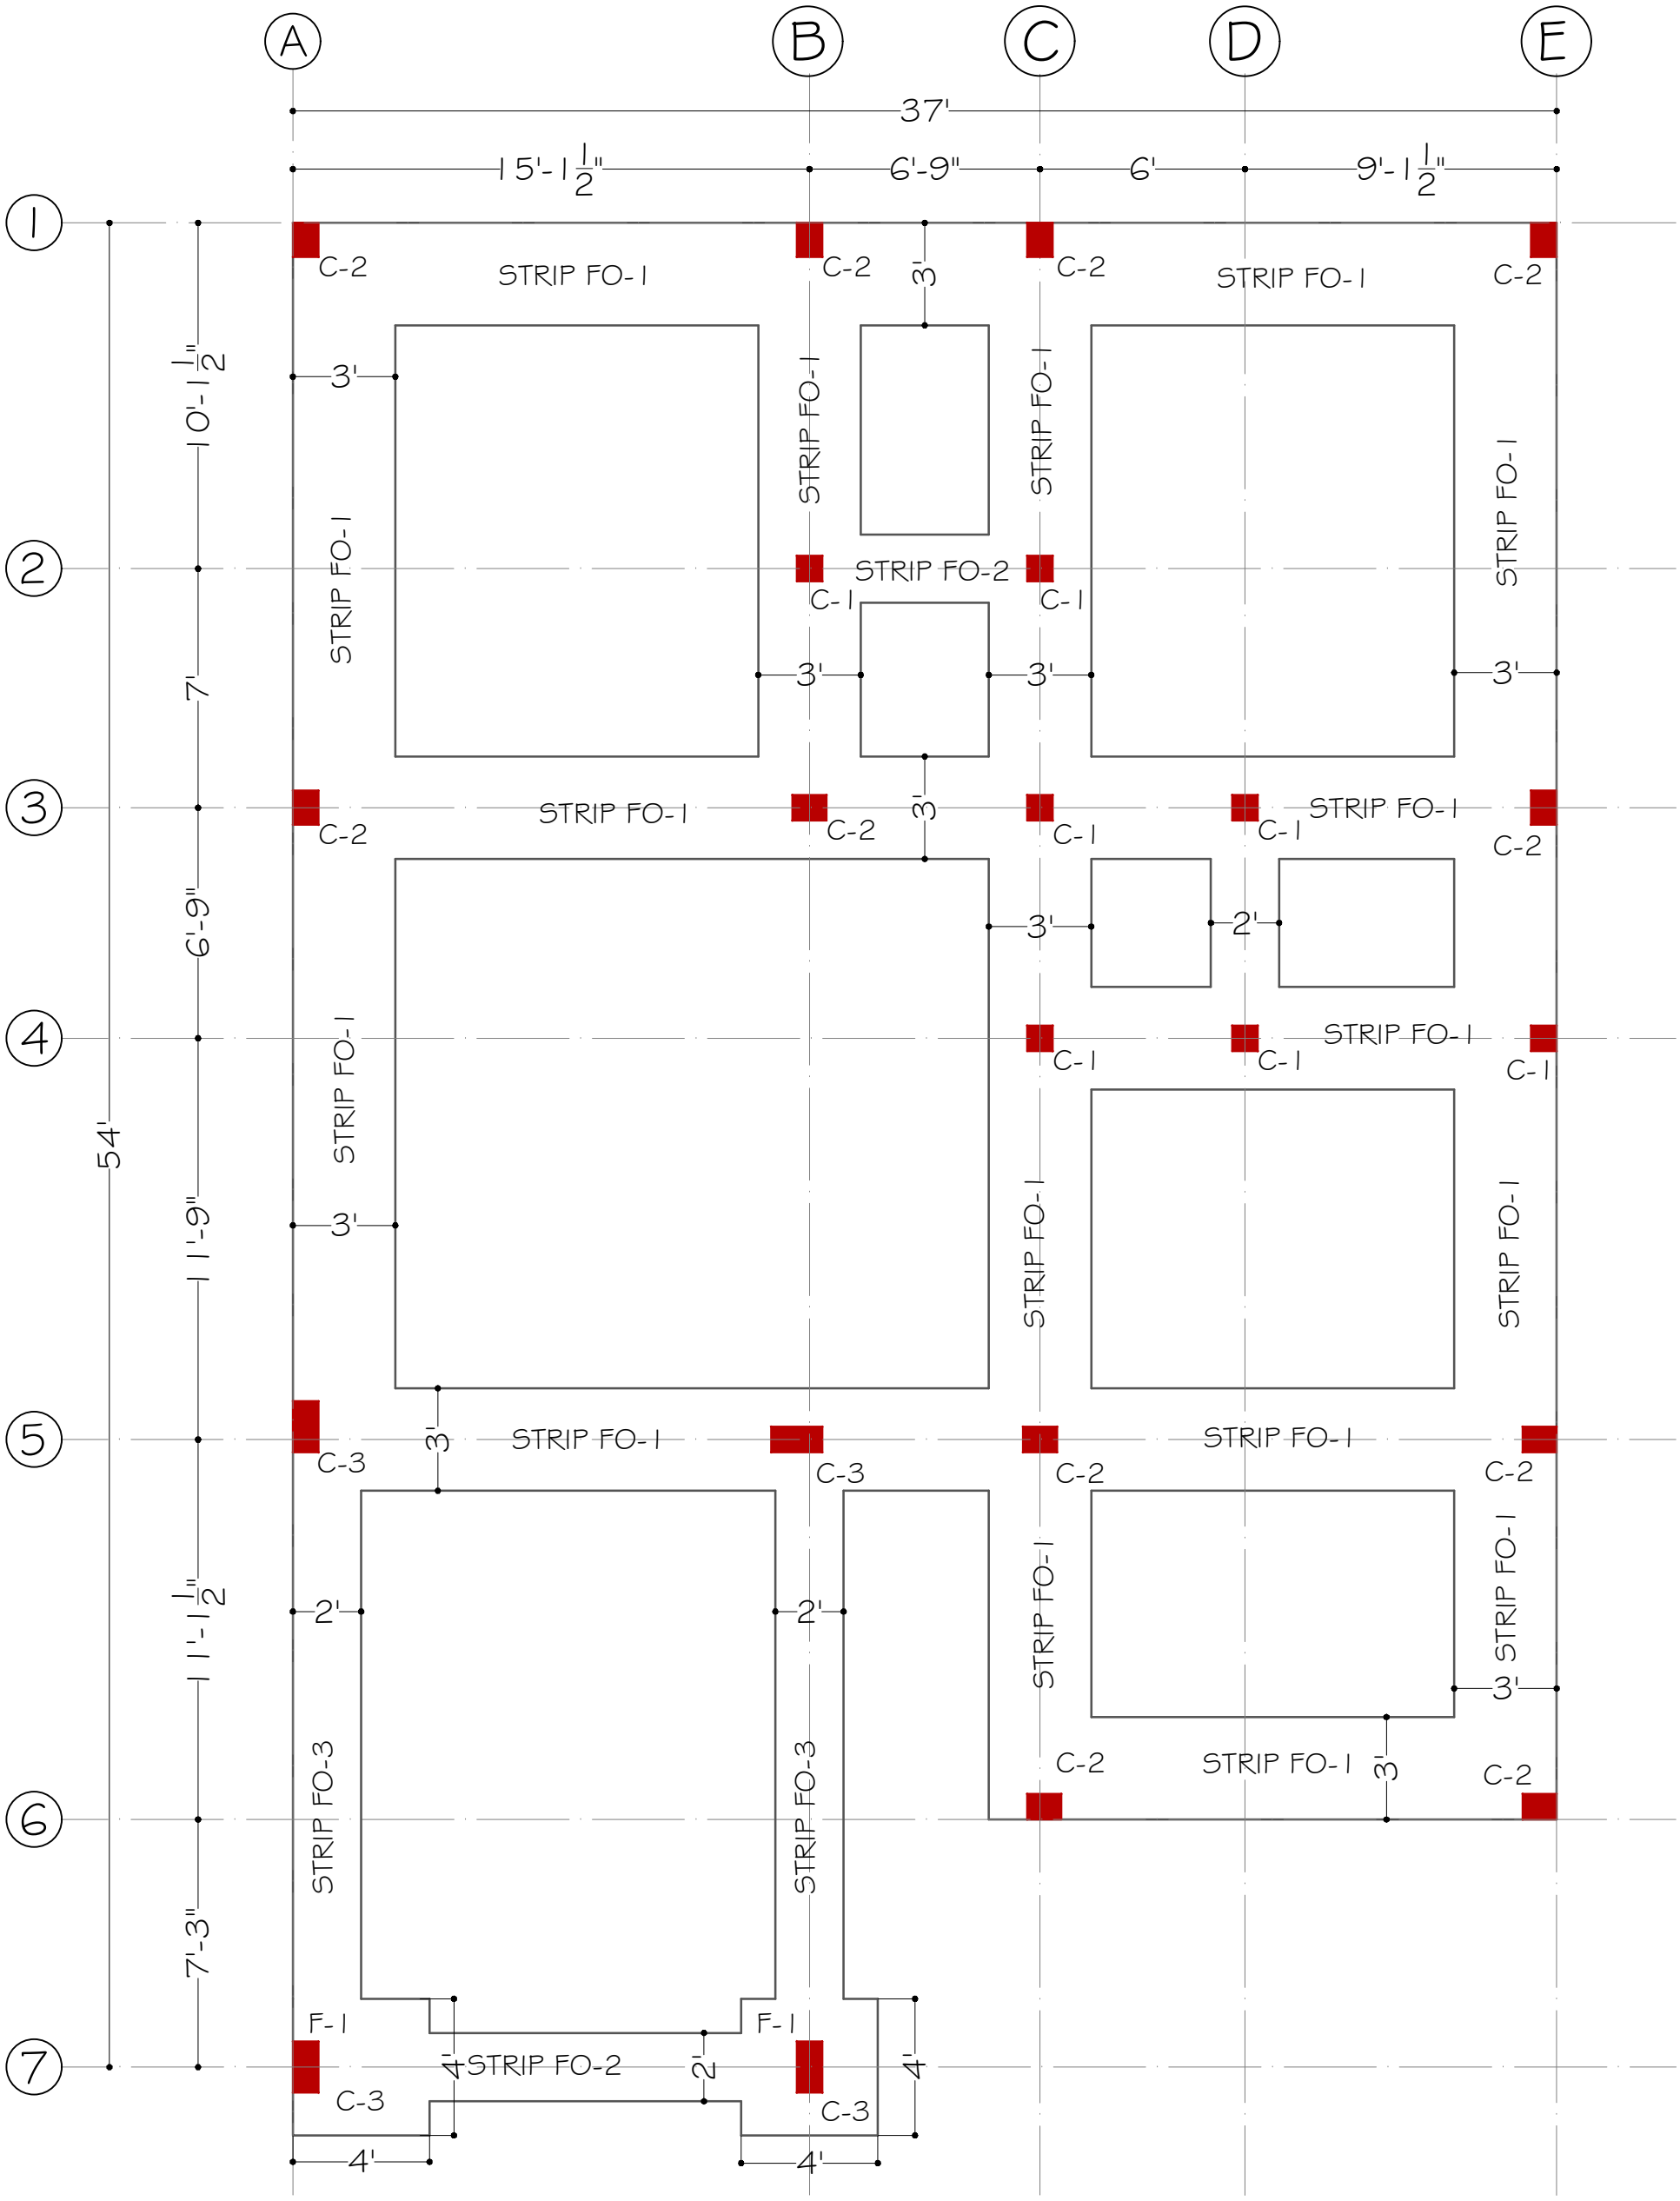


EXCAVATION PLAN

PROJECT:	DESIGN BY:	STRUCTURE BY:	APPROVED FOR CONSTRUCTION	CARDINAL POINT:	THE GROUP OF ENGINEERS (CONSULTANTS, DESIGNERS & PLANNERS)
NOKKUNDI HOSPITAL EXTENSION	AR: DANISH WAQAR	ENGR. AFRASIAB	TITLE: MENTIONED IN DRAWING		CONTACT #: 03327969547, 03333392386 thegroupofengineers009@gmail.com
CLIENT:	DRAWN BY:	CHECKED BY:	DATE:		House # 8, Street # 2, Professor colony, Jinnah Town, Quetta.
INDUS HOSPITAL HEALTH NETWORK	M. SAMAD BILAL AHMED	AR: DANISH WAQAR	NOV 2026		

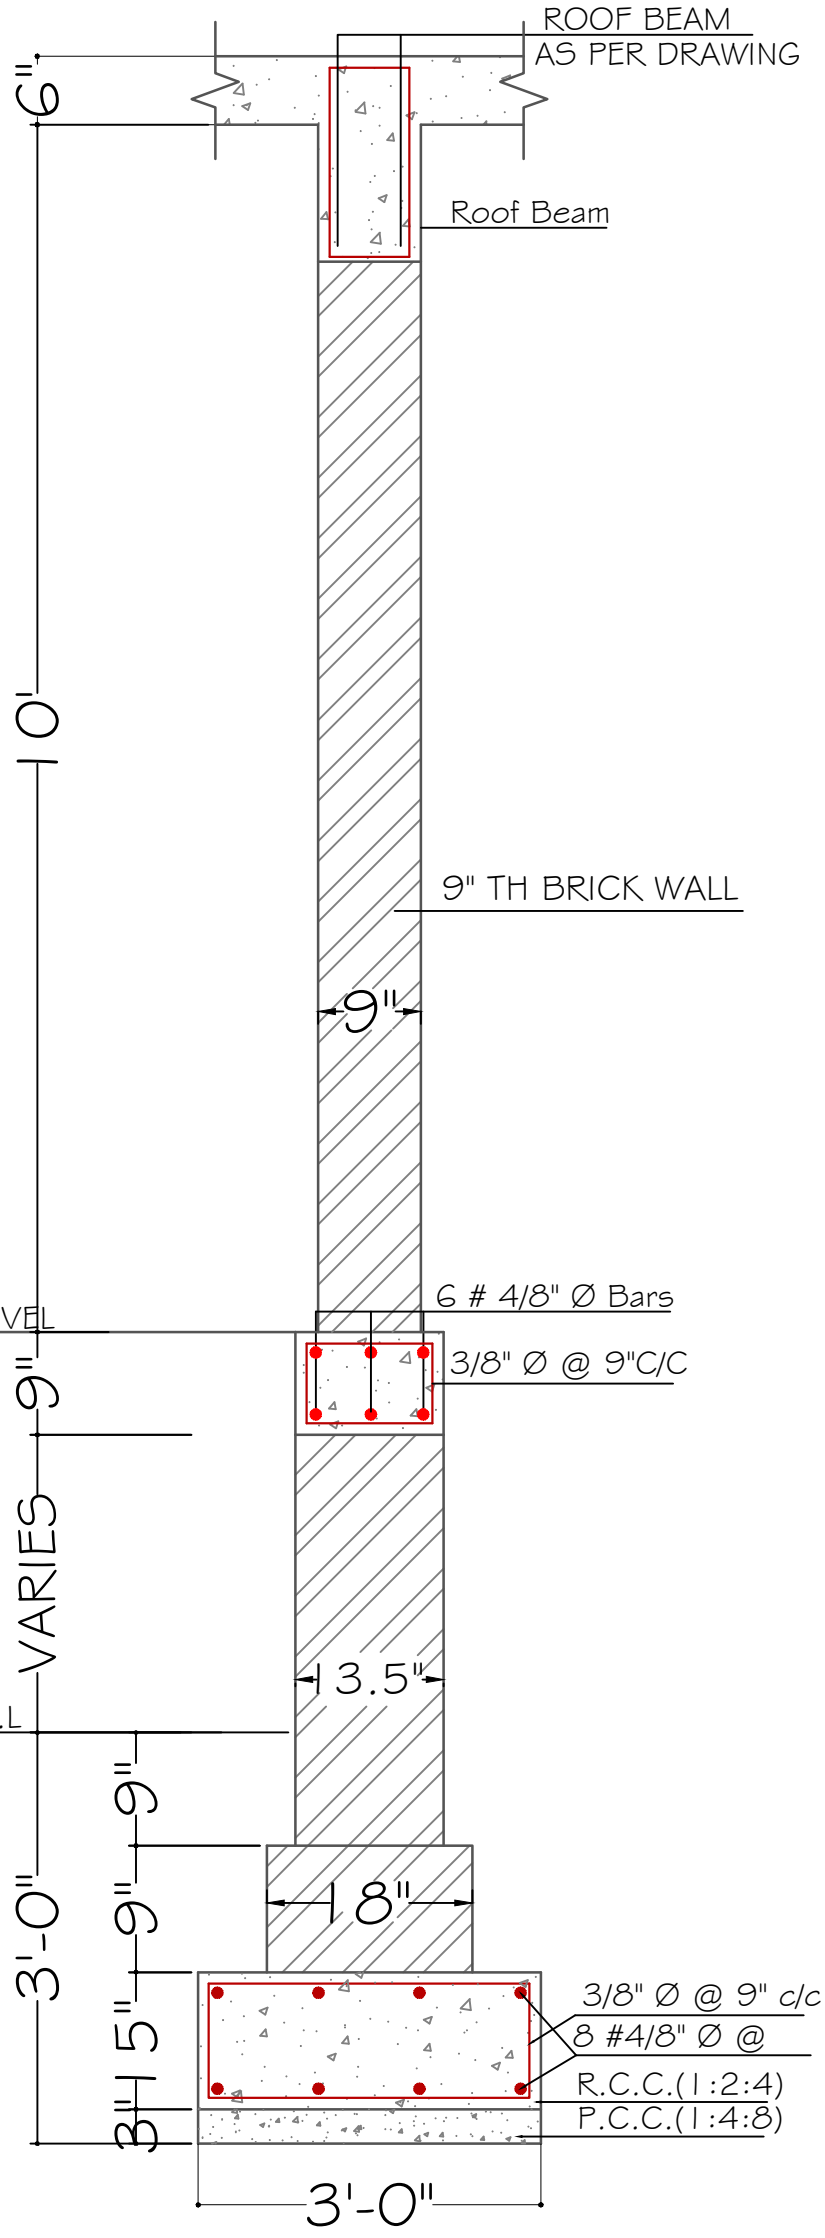


STRIP FO-1

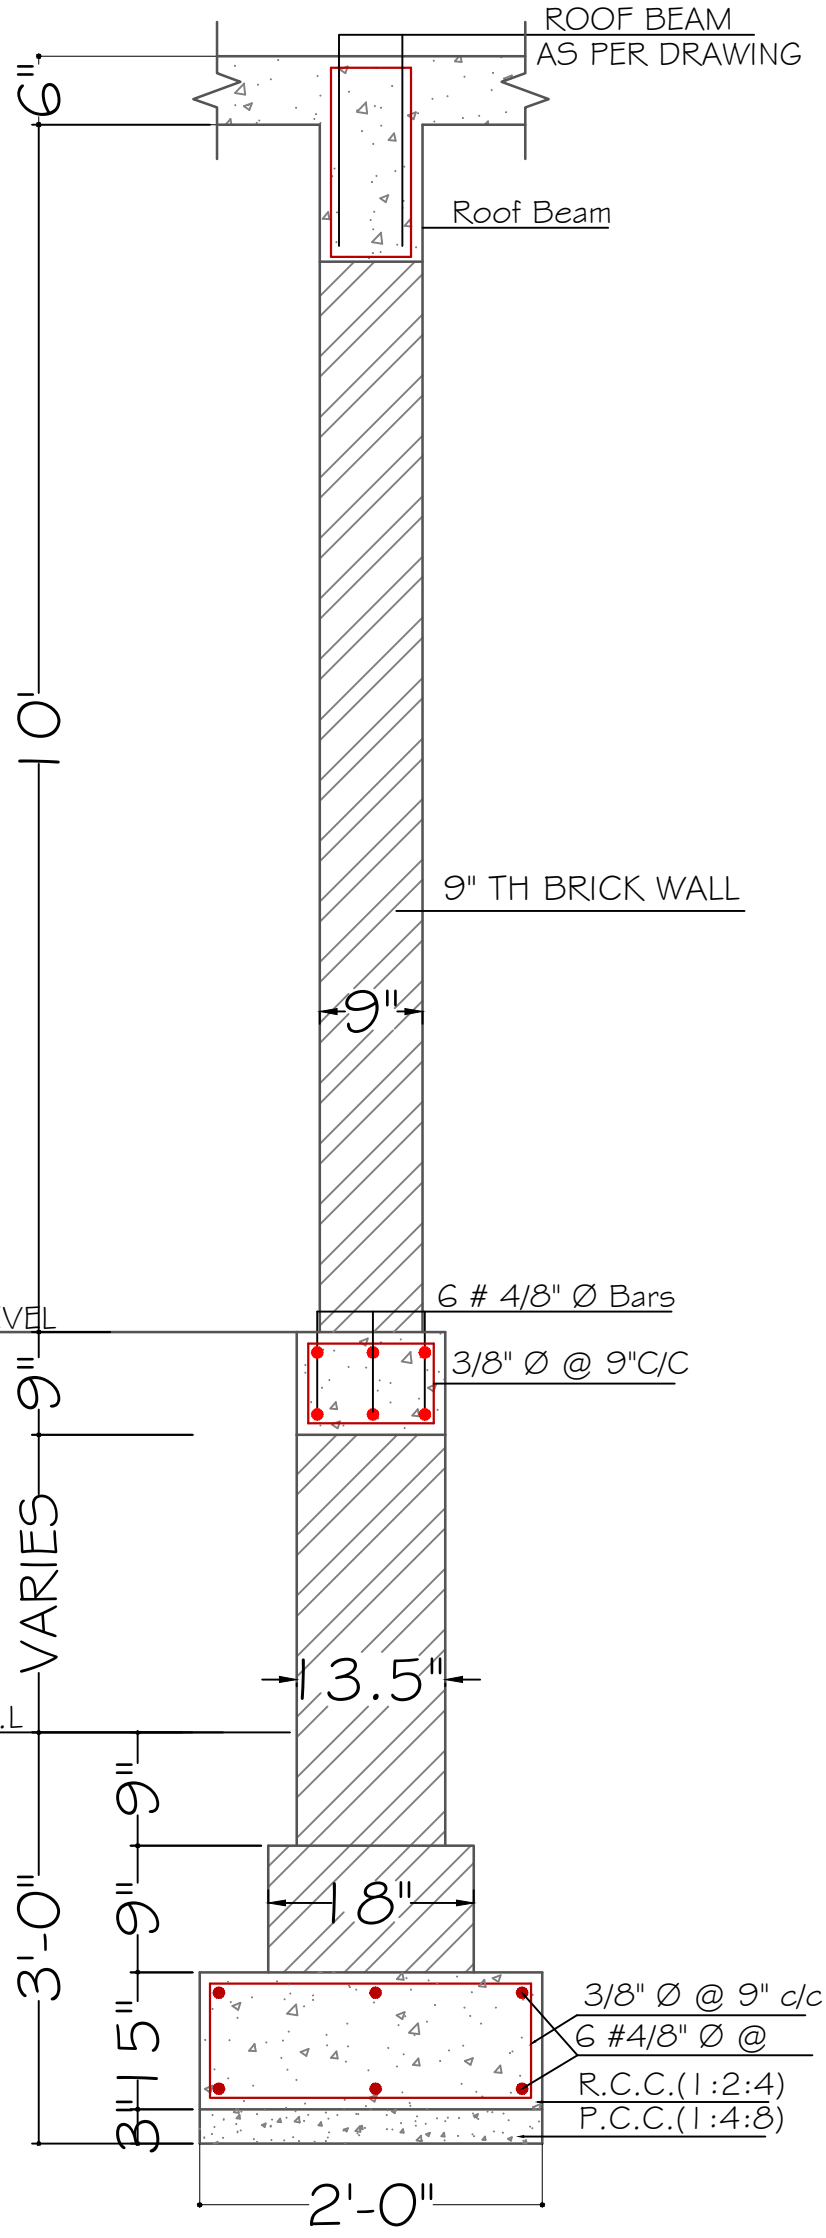


STRIP FO-2

FOOTING DETAILS


PROJECT:	DESIGN BY:	STRUCTURE BY:	APPROVED FOR CONSTRUCTION	CARDINAL POINT:	THE GROUP OF ENGINEERS (CONSULTANTS, DESIGNERS & PLANNERS)
NOKKUNDI HOSPITAL EXTENSION	AR: DANISH WAQAR	ENGR. AFRASIAB	TITLE: MENTIONED IN DRAWING		CONTACT #: 03327969547, 03333392386 thegroupofengineers009@gmail.com
CLIENT:	DRAWN BY:	CHECKED BY:	DATE:		House # 8, Street # 2, Professor colony, Jinnah Town, Quetta.
INDUS HOSPITAL HEALTH NETWORK	M. SAMAD BILAL AHMED	AR: DANISH WAQAR	NOV 2026		

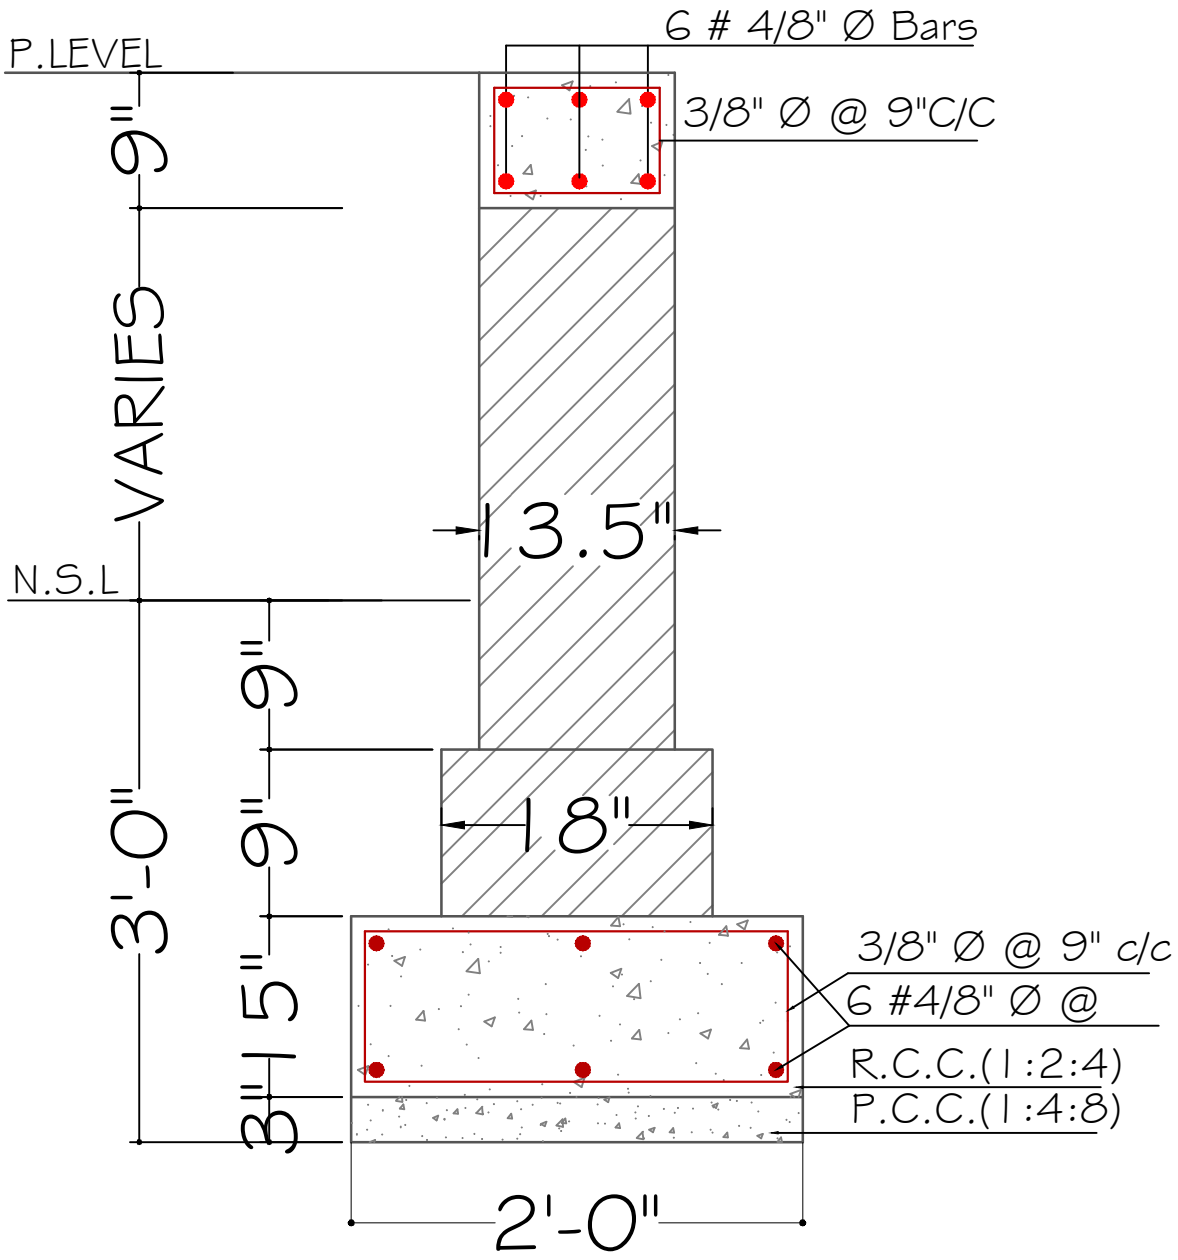

STRIP FO-3

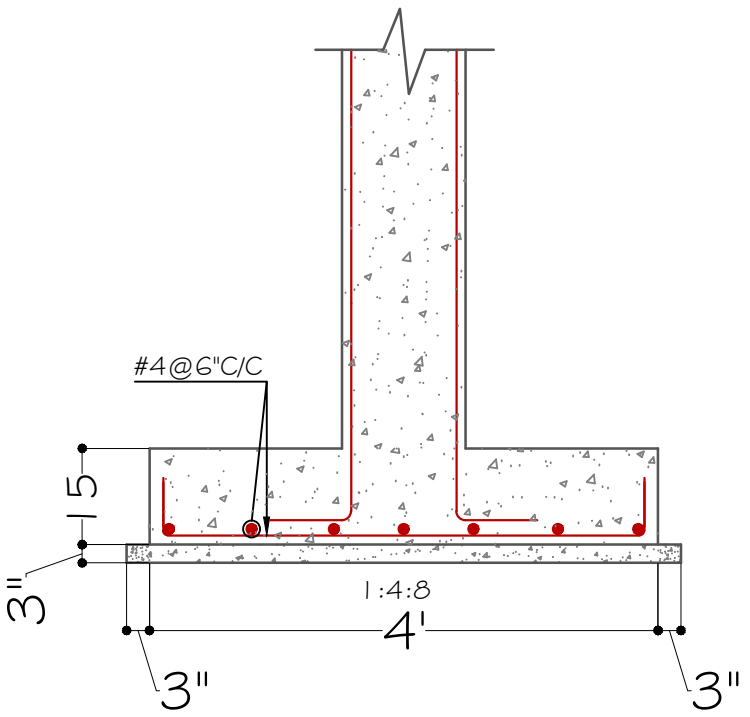


SECTION FO-1

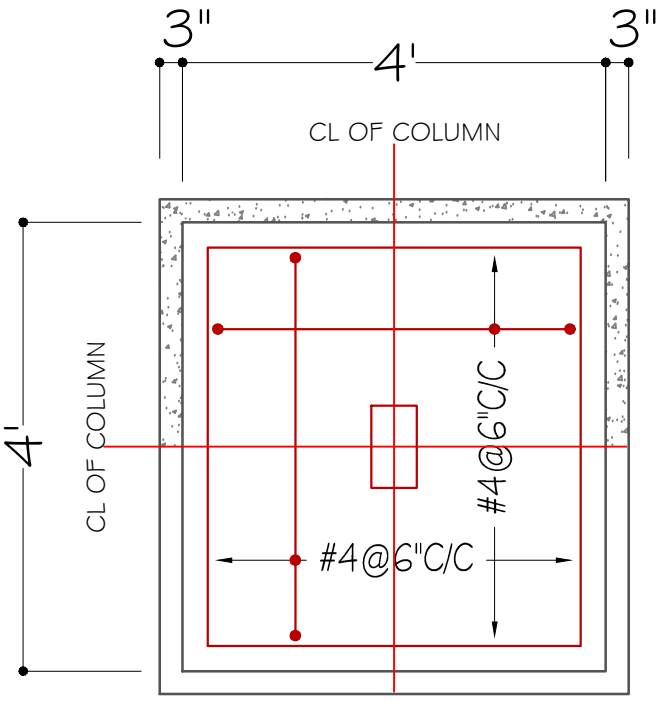


FO-1

FOOTING DETAILS

PROJECT:	DESIGN BY:	STRUCTURE BY:	APPROVED FOR CONSTRUCTION	CARDINAL POINT:	THE GROUP OF ENGINEERS (CONSULTANTS, DESIGNERS & PLANNERS)
NOKKUNDI HOSPITAL EXTENSION	AR: DANISH WAQAR	ENGR. AFRASIAB	TITLE: MENTIONED IN DRAWING		CONTACT #: 03327969547, 03333392386
CLIENT:	DRAWN BY:	CHECKED BY:			thegroupofengineers009@gmail.com
INDUS HOSPITAL HEALTH NETWORK	M. SAMAD BILAL AHMED	AR: DANISH WAQAR	DATE: NOV 2026		House # 8, Street # 2, Professor colony, Jinnah Town, Quetta.

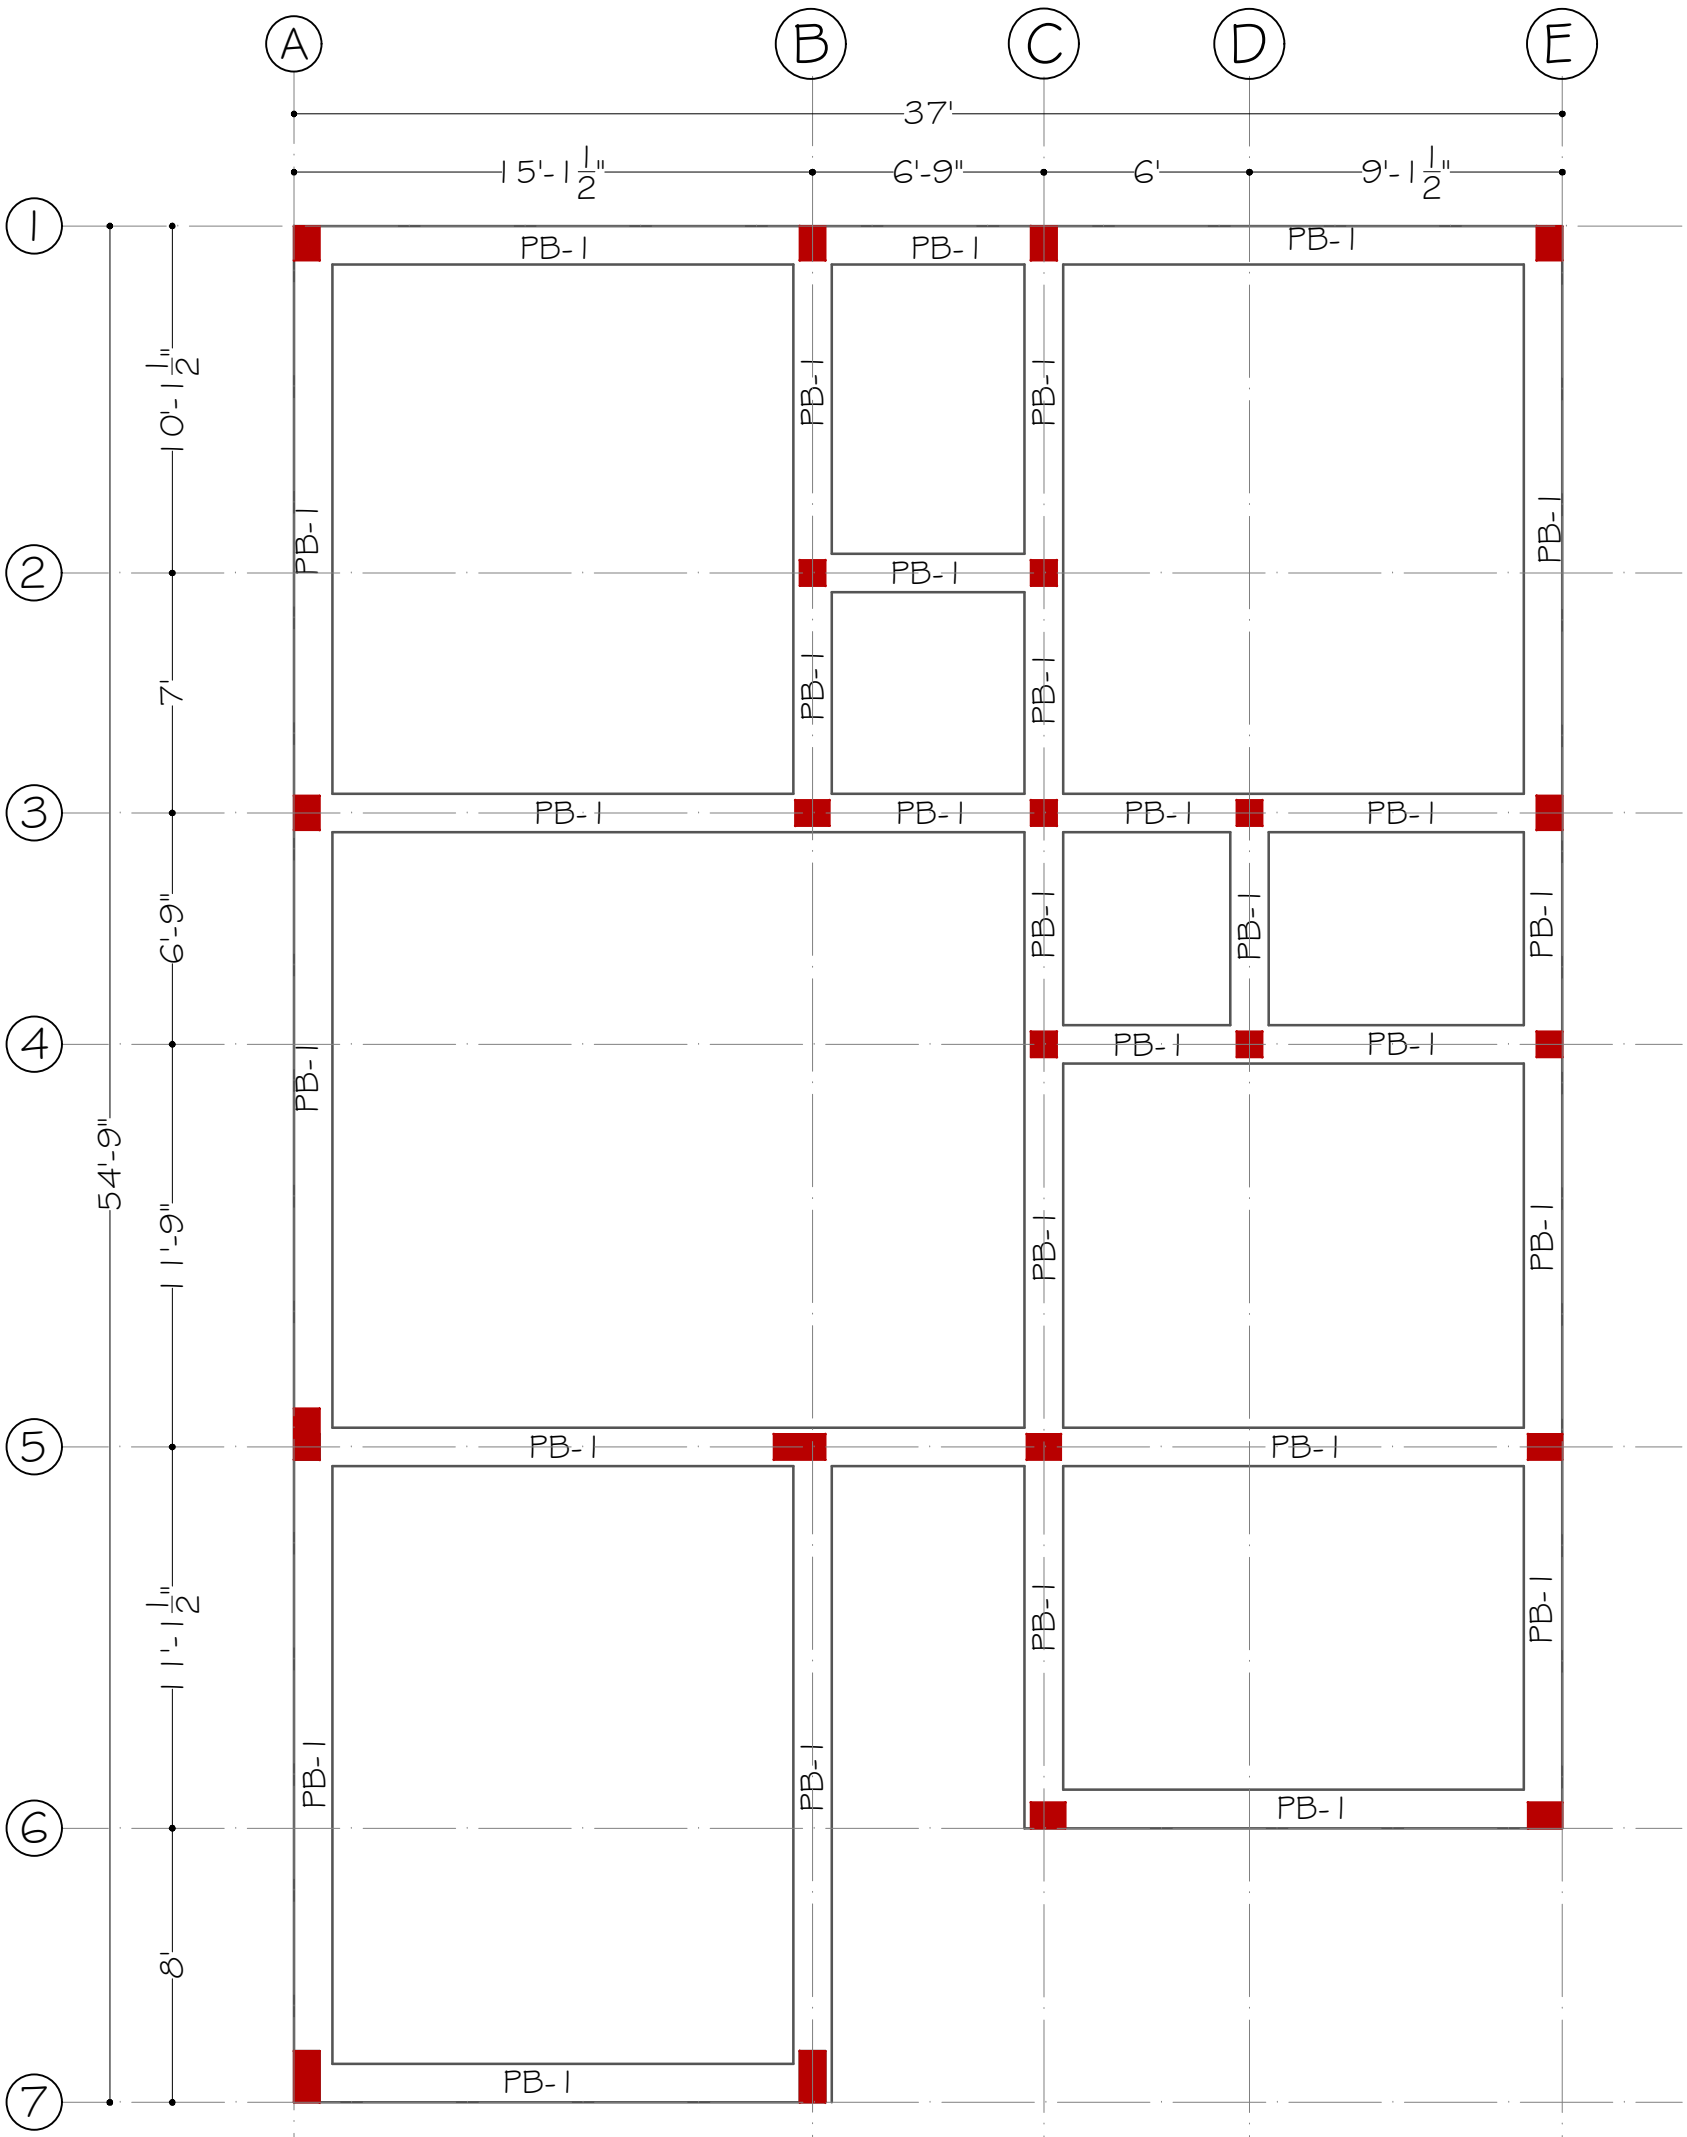


PLINTH BEAM PLAN

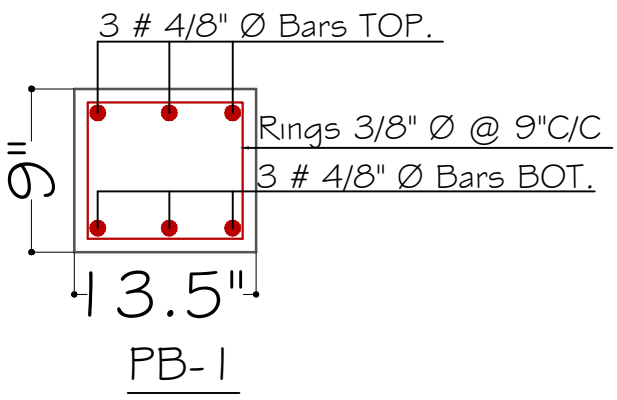


PB-1

PLINTH BEAM SECTION


PROJECT:	DESIGN BY:	STRUCTURE BY:	APPROVED FOR CONSTRUCTION	CARDINAL POINT:	THE GROUP OF ENGINEERS (CONSULTANTS, DESIGNERS & PLANNERS) CONTACT #: 03327969547, 03333392386 thegroupofengineers009@gmail.com House # 8, Street # 2, Professor colony, Jinnah Town, Quetta.
NOKKUNDI HOSPITAL EXTENSION	AR: DANISH WAQAR	ENGR. AFRASIAB	TITLE: MENTIONED IN DRAWING		
CLIENT:	DRAWN BY:	CHECKED BY:	DATE:		
INDUS HOSPITAL HEALTH NETWORK	M. SAMAD BILAL AHMED	AR: DANISH WAQAR	NOV 2026		

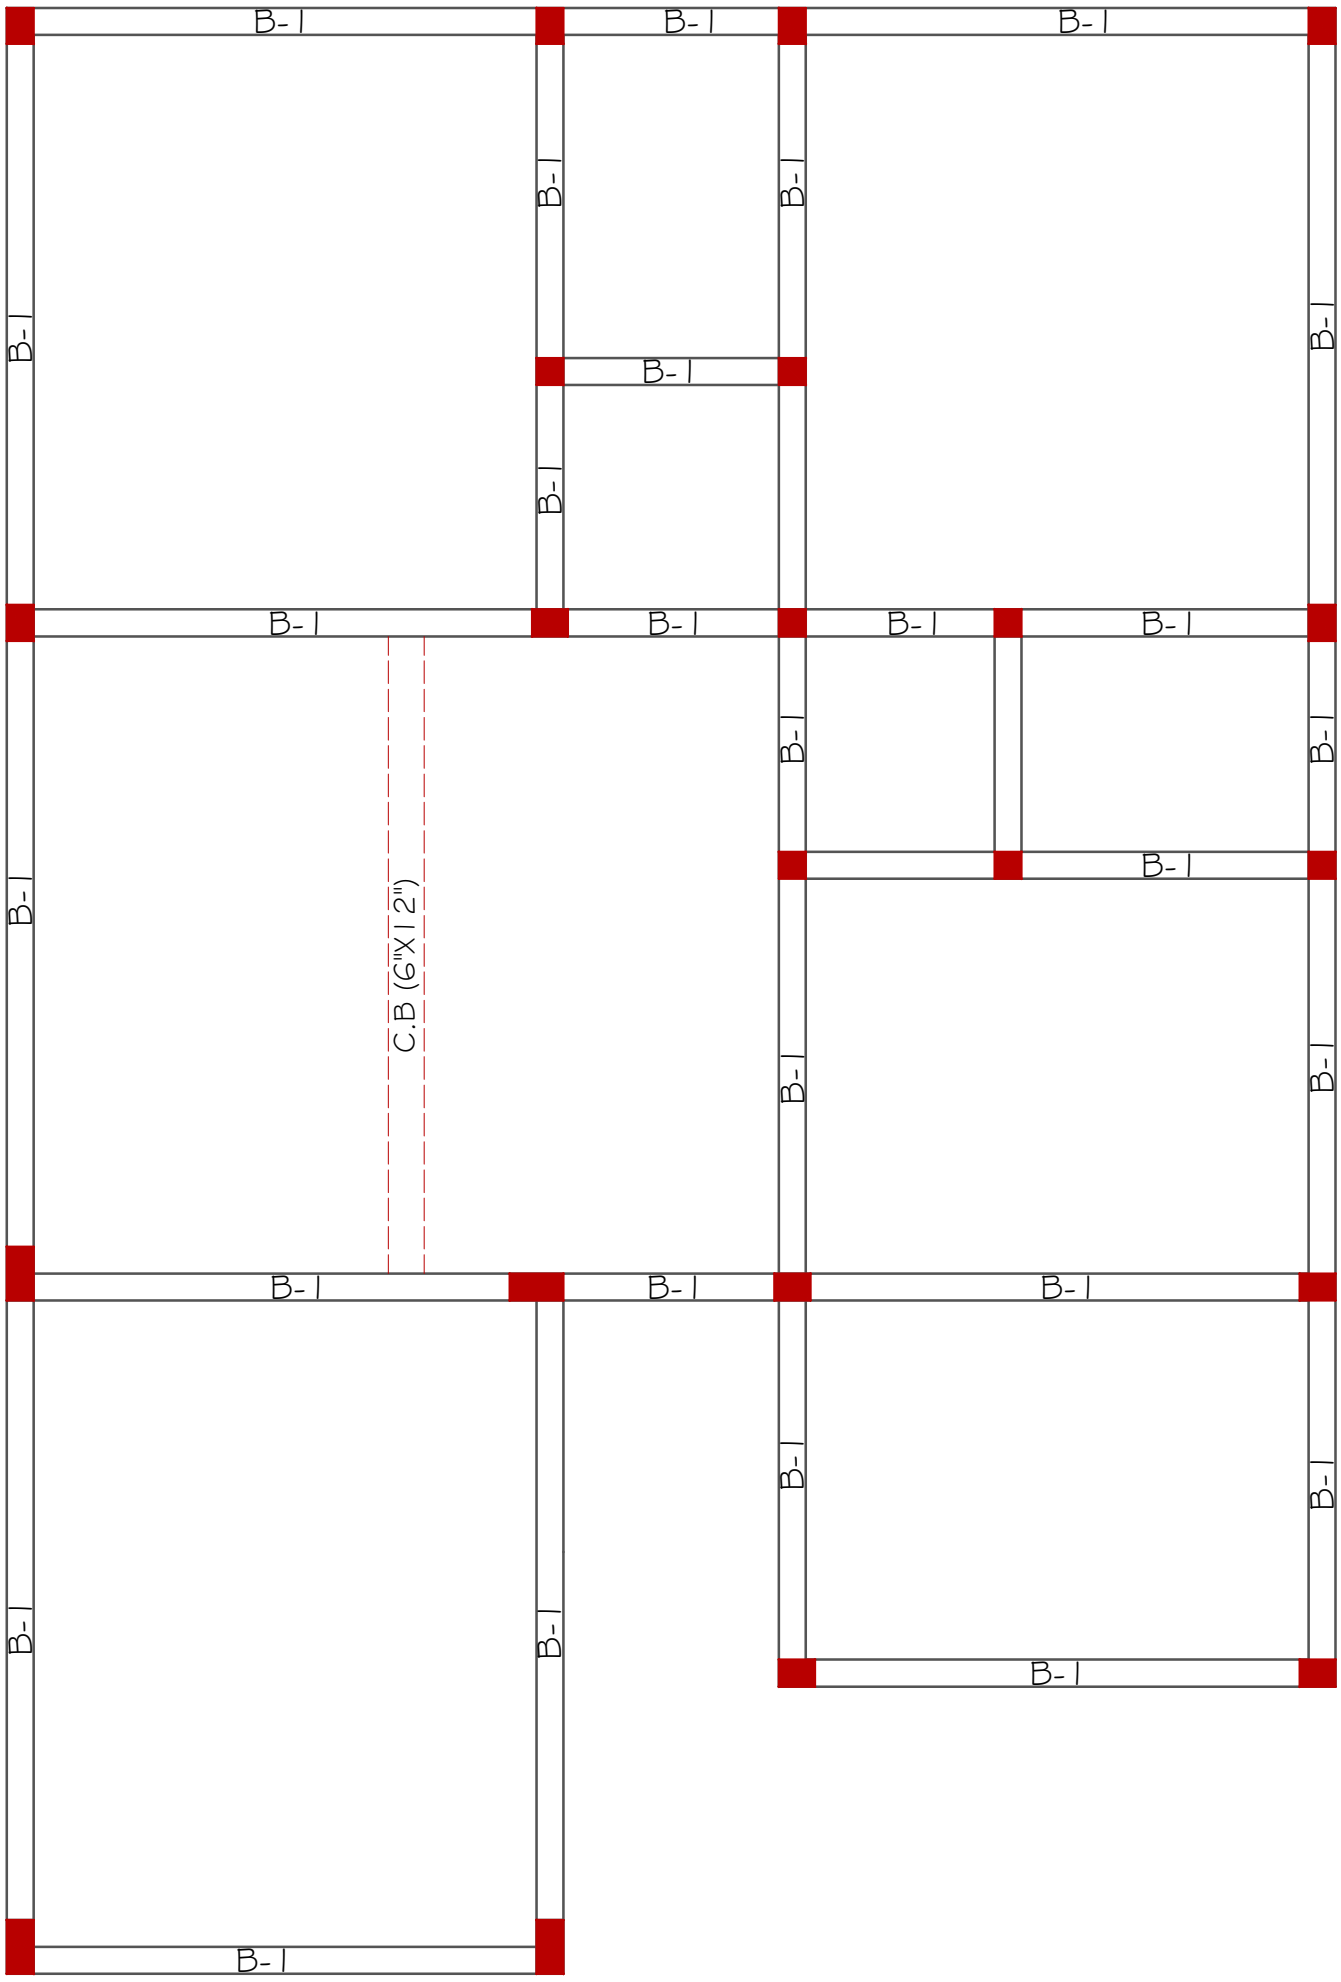


GROUND FLOOR
BEAM PLAN

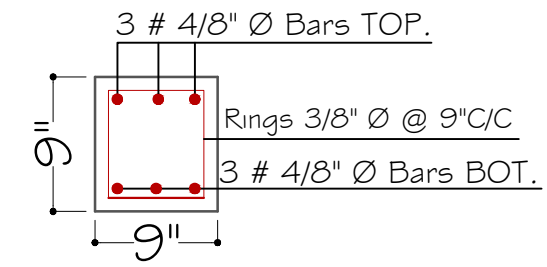

DOOR BAND SECTION

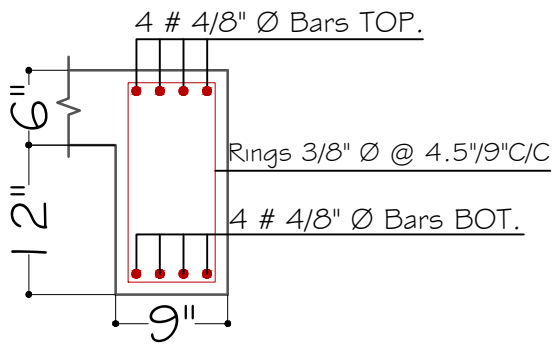

B-1

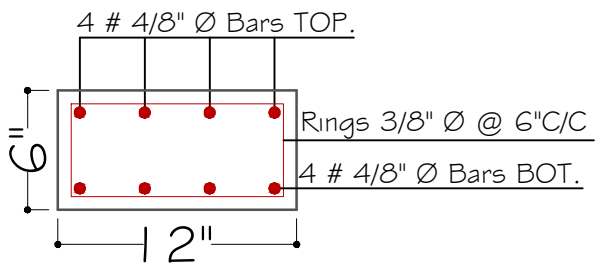


C.BEAM

ROOF BEAM SECTION


PROJECT:	DESIGN BY:	STRUCTURE BY:	APPROVED FOR CONSTRUCTION	CARDINAL POINT:
NOKKUNDI HOSPITAL EXTENSION	AR: DANISH WAQAR	ENGR. AFRASIAB	TITLE: MENTIONED IN DRAWING	
CLIENT:	DRAWN BY:	CHECKED BY:	DATE:	
INDUS HOSPITAL HEALTH NETWORK	M. SAMAD BILAL AHMED	AR: DANISH WAQAR	NOV 2026	

THE GROUP OF ENGINEERS
(CONSULTANTS, DESIGNERS & PLANNERS)
CONTACT #: 03327969547, 03333392386
thegroupofengineers009@gmail.com
House # 8, Street # 2, Professor colony, Jinnah Town, Quetta.

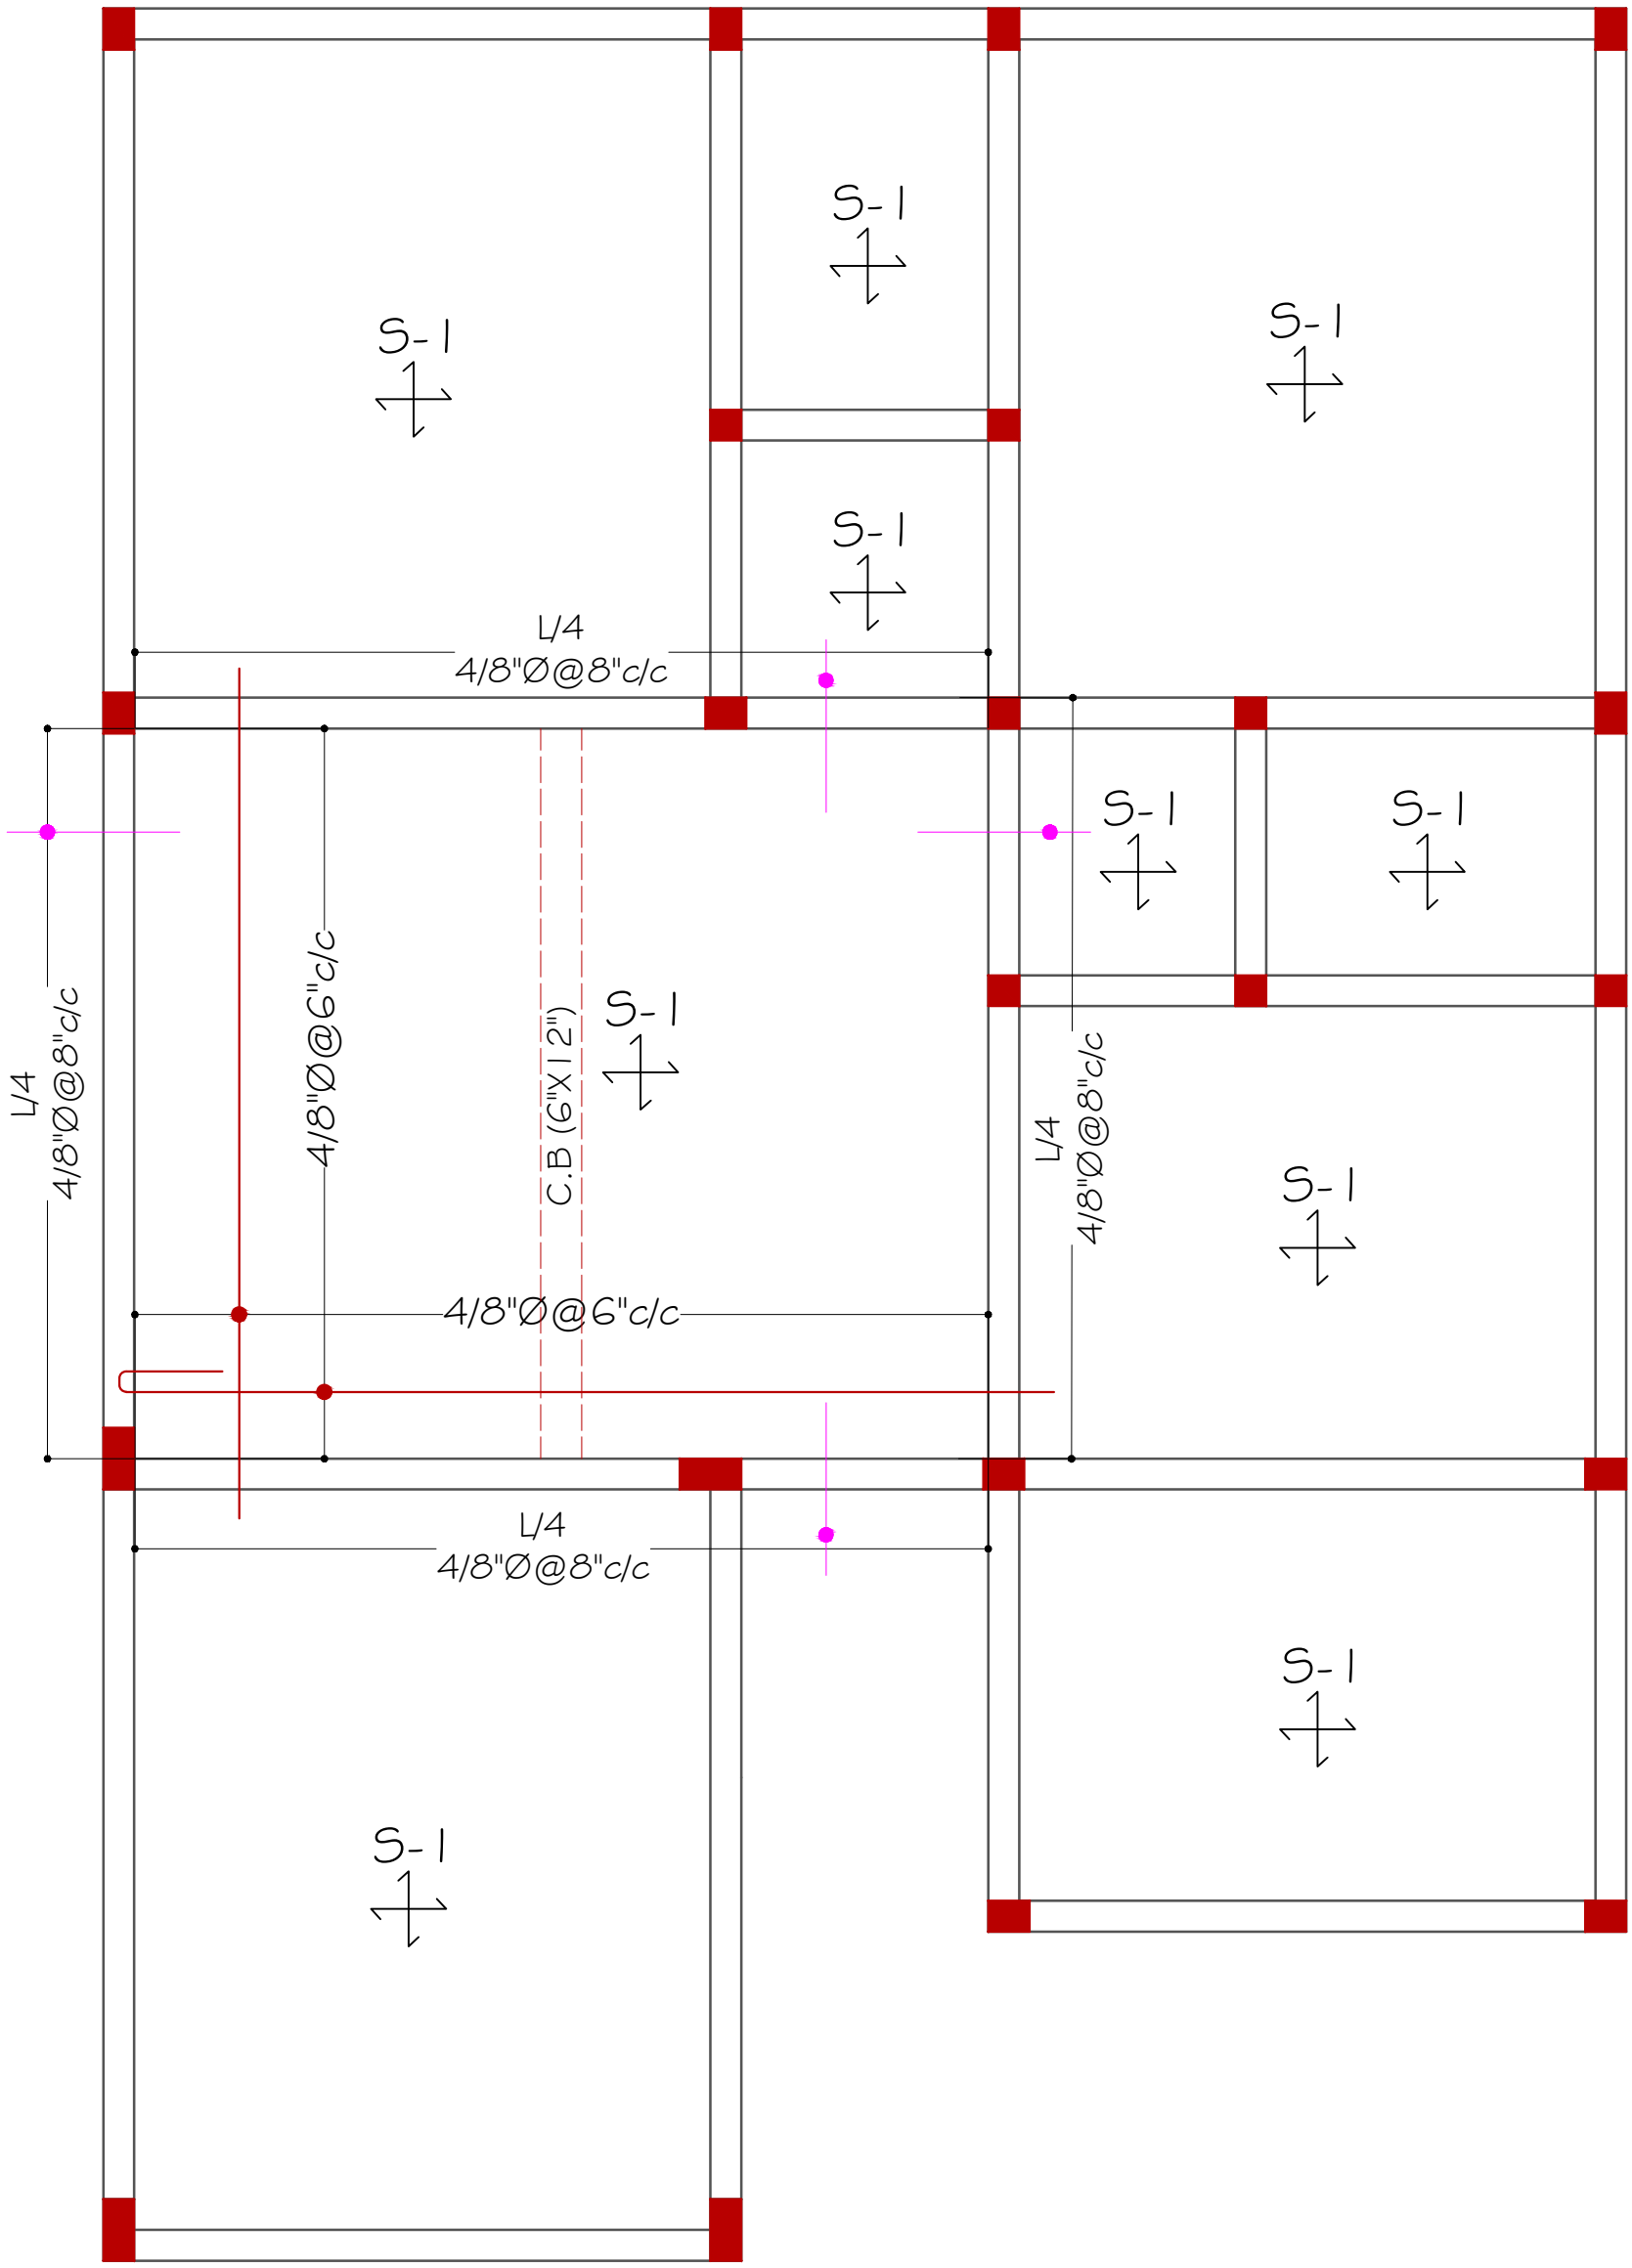

GROUND FLOOR
SLAB PLAN

PROJECT:	DESIGN BY:	STRUCTURE BY:	APPROVED FOR CONSTRUCTION	CARDINAL POINT:	THE GROUP OF ENGINEERS (CONSULTANTS, DESIGNERS & PLANNERS)
NOKKUNDI HOSPITAL EXTENSION	AR: DANISH WAQAR	ENGR. AFRASIAB	TITLE: MENTIONED IN DRAWING		CONTACT #: 03327969547, 03333392386 thegroupofengineers009@gmail.com
CLIENT:	DRAWN BY:	CHECKED BY:	DATE:		House # 8, Street # 2, Professor colony, Jinnah Town, Quetta.
INDUS HOSPITAL HEALTH NETWORK	M. SAMAD BILAL AHMED	AR: DANISH WAQAR	NOV 2026		



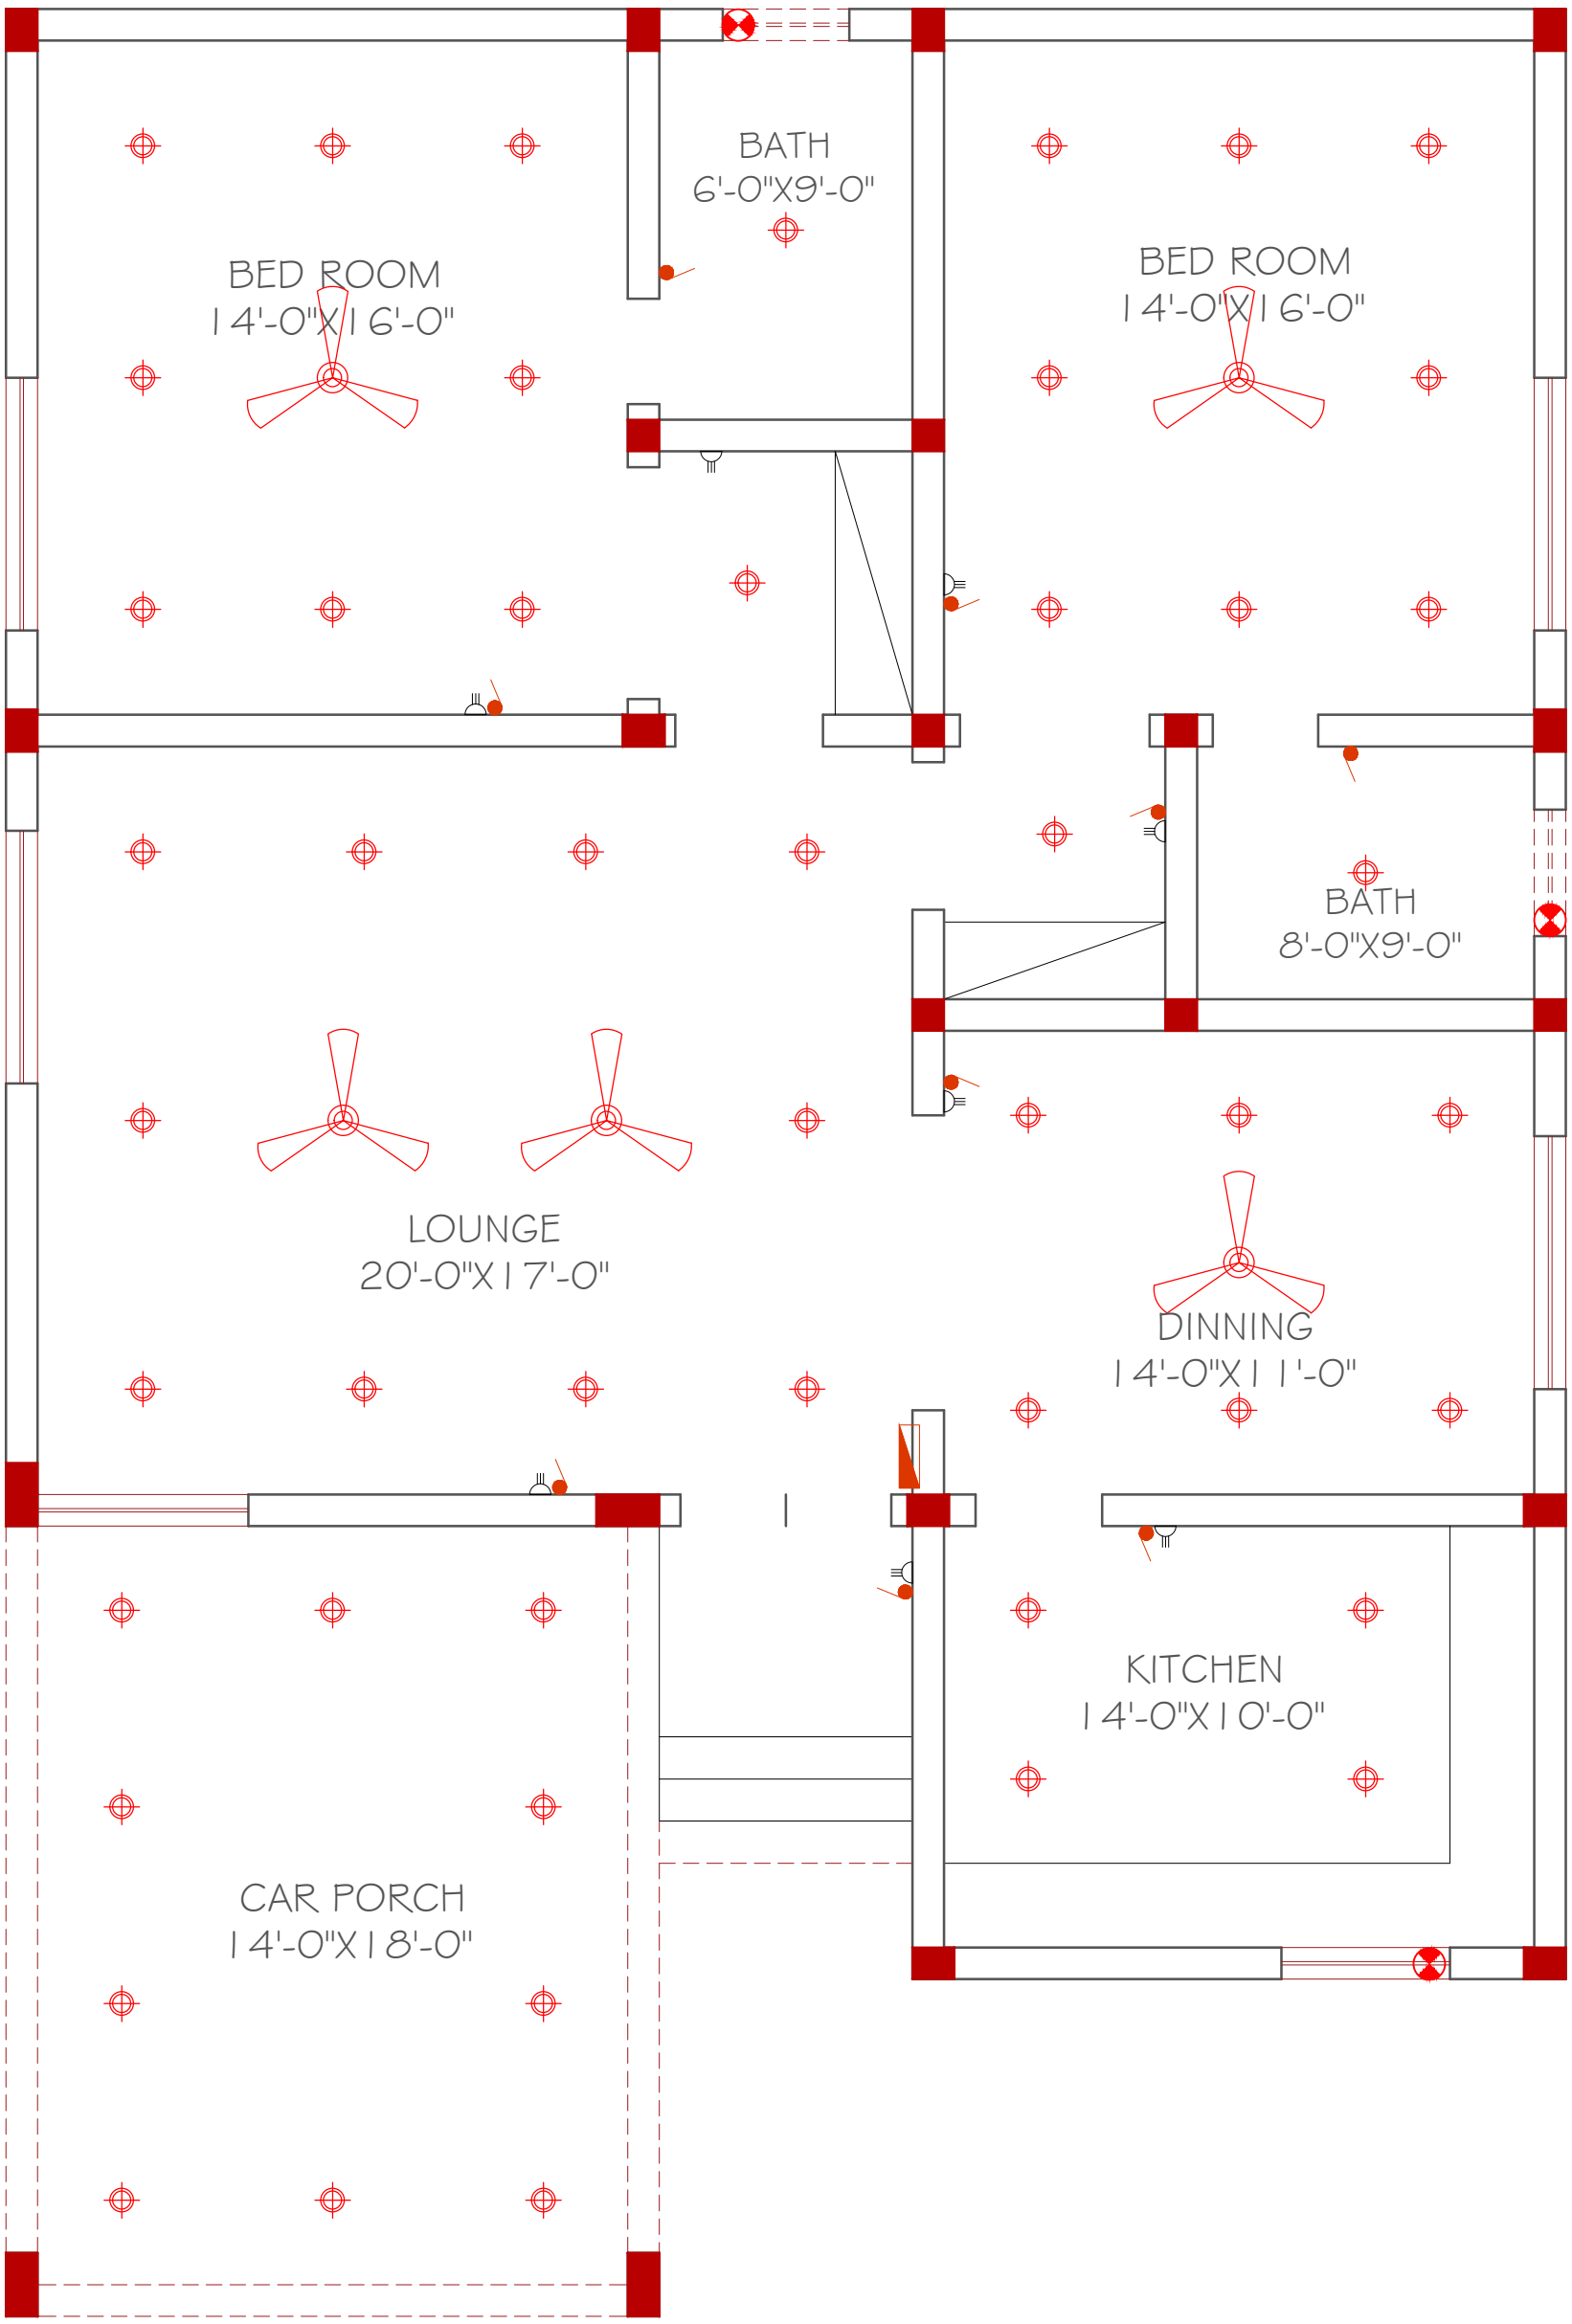


GROUND FLOOR


ELECTRICAL PLAN

PROJECT:	DESIGN BY:	STRUCTURE BY:	APPROVED FOR CONSTRUCTION	CARDINAL POINT:	THE GROUP OF ENGINEERS (CONSULTANTS, DESIGNERS & PLANNERS)
NOKKUNDI HOSPITAL EXTENSION	AR: DANISH WAQAR	ENGR. AFRASIAB	TITLE: MENTIONED IN DRAWING		CONTACT #: 03327969547, 03333392386 thegroupofengineers009@gmail.com
CLIENT:	DRAWN BY:	CHECKED BY:			House # 8, Street # 2, Professor colony, Jinnah Town, Quetta.
INDUS HOSPITAL HEALTH NETWORK	M. SAMAD BILAL AHMED	AR: DANISH WAQAR	DATE: NOV 2026		

ELECTRICAL LEGENDS

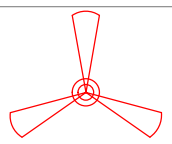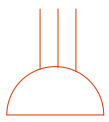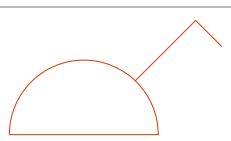
	SYMBOL	DESCRIPTION
1		Ceiling Fan
2		Ceiling Llight
3		Power Plug
4		Socket
5		Switch Board
6		Main Distribution Board
7		Exh. Fan

PROJECT:	DESIGN BY:	STRUCTURE BY:	APPROVED FOR CONSTRUCTION	CARDINAL POINT:	THE GROUP OF ENGINEERS (CONSULTANTS, DESIGNERS & PLANNERS) CONTACT #: 03327969547, 03333392386 thegroupofengineers009@gmail.com House # 8, Street # 2, Professor colony, Jinnah Town, Quetta.
NOKKUNDI HOSPITAL EXTENSION	AR: DANISH WAQAR	ENGR. AFRASIAB	TITLE: MENTIONED IN DRAWING		
CLIENT:	DRAWN BY:	CHECKED BY:			
INDUS HOSPITAL HEALTH NETWORK	M. SAMAD BILAL AHMED	AR: DANISH WAQAR	DATE: NOV 2026		

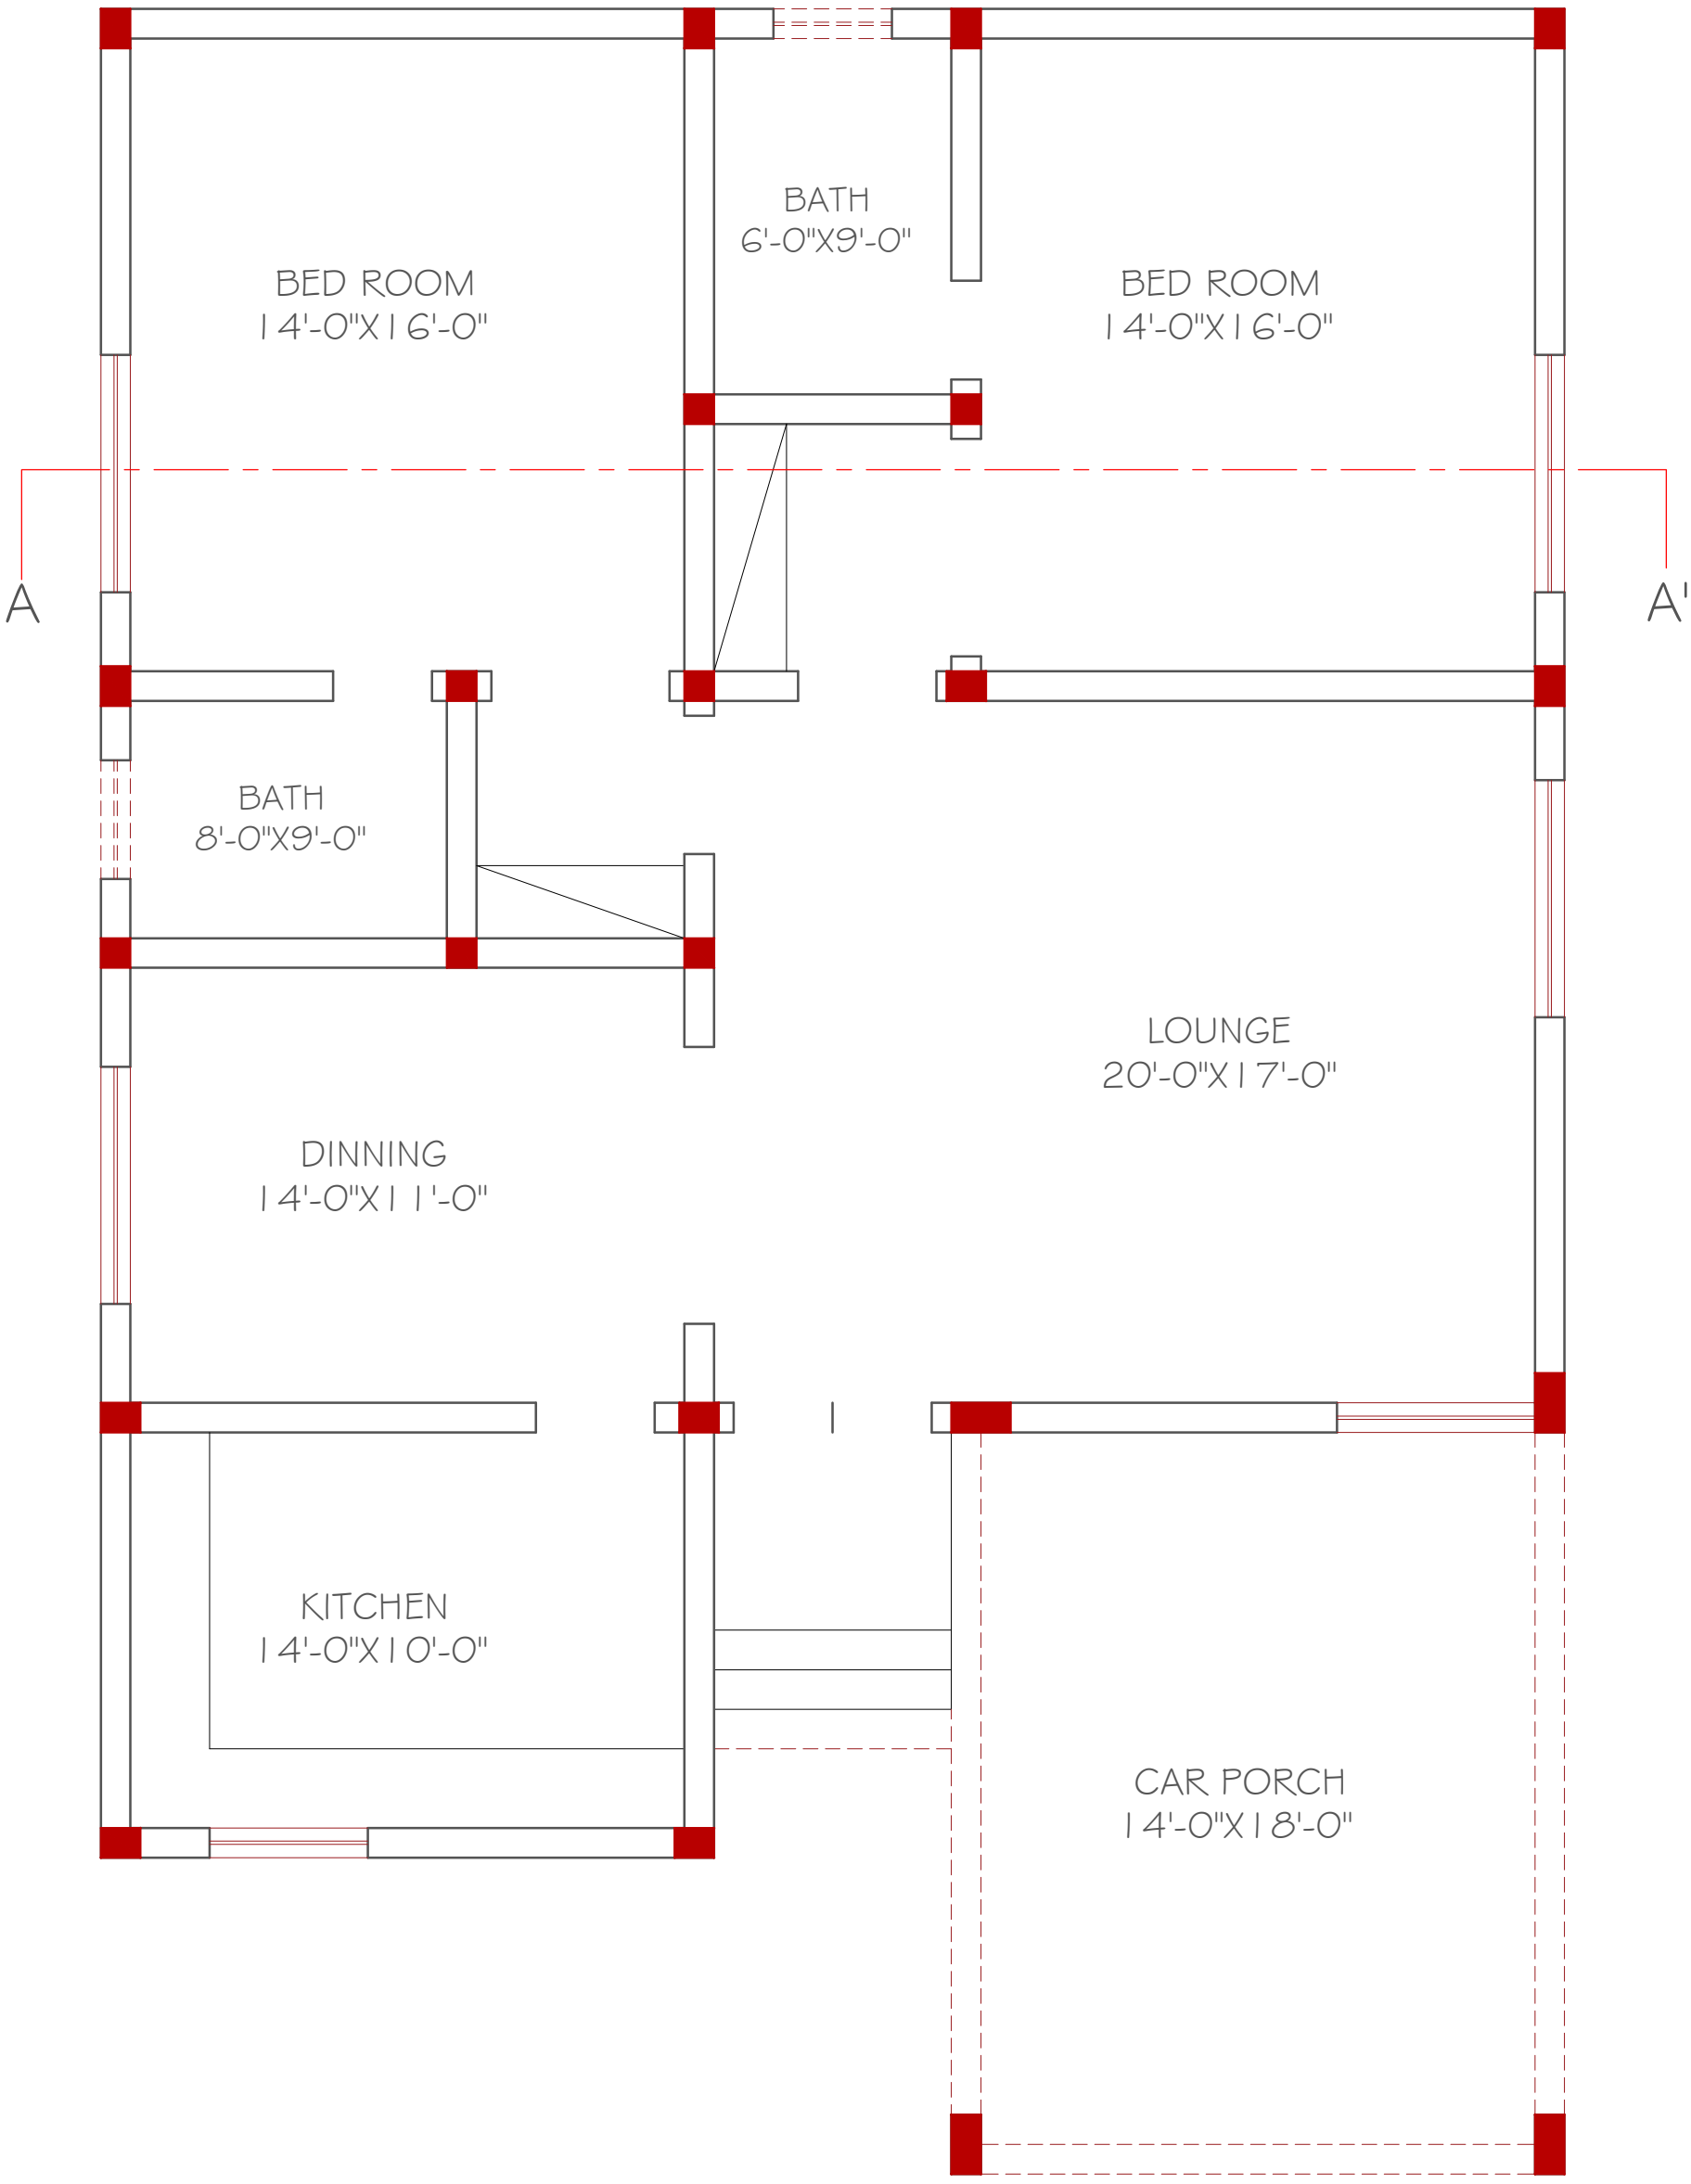

GROUND FLOOR


PROJECT:	DESIGN BY:	STRUCTURE BY:	APPROVED FOR CONSTRUCTION	CARDINAL POINT:	THE GROUP OF ENGINEERS (CONSULTANTS, DESIGNERS & PLANNERS)
NOKKUNDI HOSPITAL EXTENSION	AR: DANISH WAQAR	ENGR. AFRASIAB	TITLE: MENTIONED IN DRAWING		CONTACT #: 03327969547, 03333392386 thegroupofengineers009@gmail.com
CLIENT:	DRAWN BY:	CHECKED BY:	DATE:		House # 8, Street # 2, Professor colony, Jinnah Town, Quetta.
INDUS HOSPITAL HEALTH NETWORK	M. SAMAD BILAL AHMED	AR: DANISH WAQAR	NOV 2026		

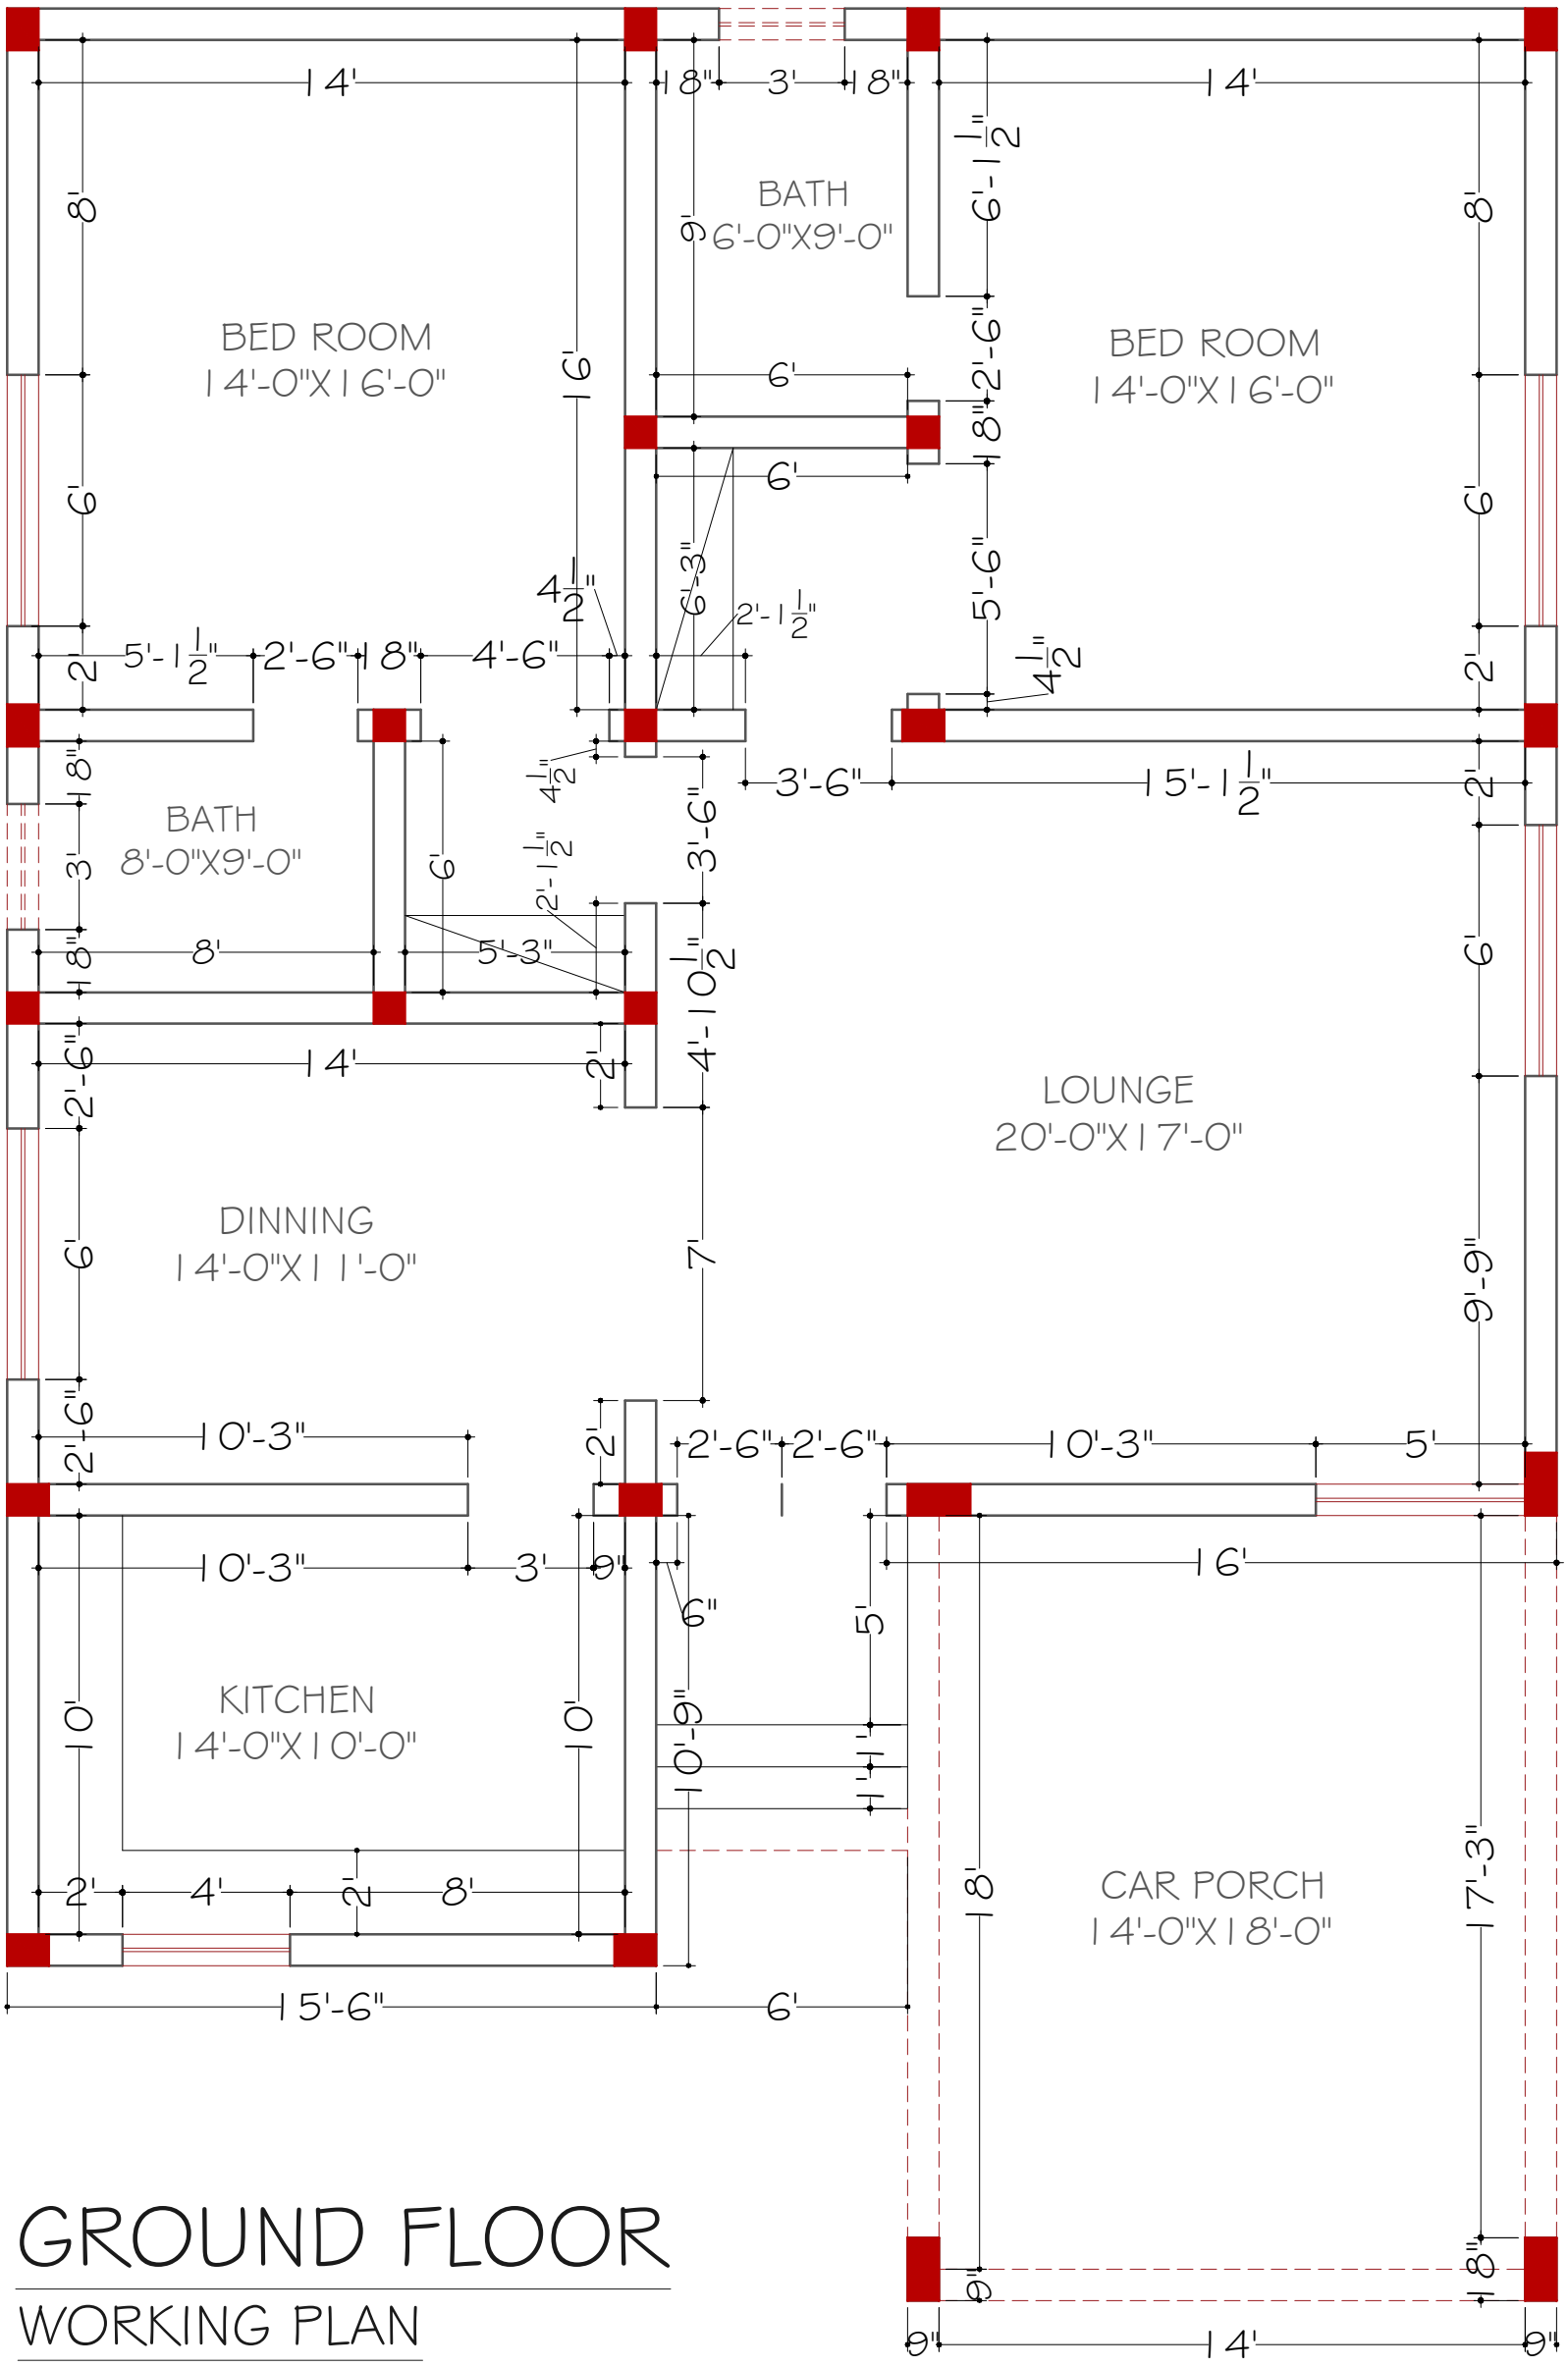

GROUND FLOOR

WORKING PLAN

PROJECT:	DESIGN BY:	STRUCTURE BY:	APPROVED FOR CONSTRUCTION	CARDINAL POINT:	THE GROUP OF ENGINEERS (CONSULTANTS, DESIGNERS & PLANNERS)
NOKKUNDI HOSPITAL EXTENSION	AR: DANISH WAQAR	ENGR. AFRASIAB	TITLE: MENTIONED IN DRAWING		CONTACT #: 03327969547, 03333392386
CLIENT:	DRAWN BY:	CHECKED BY:			thegroupofengineers009@gmail.com
INDUS HOSPITAL HEALTH NETWORK	M. SAMAD BILAL AHMED	AR: DANISH WAQAR	DATE: NOV 2026		House # 8, Street # 2, Professor colony, Jinnah Town, Quetta.

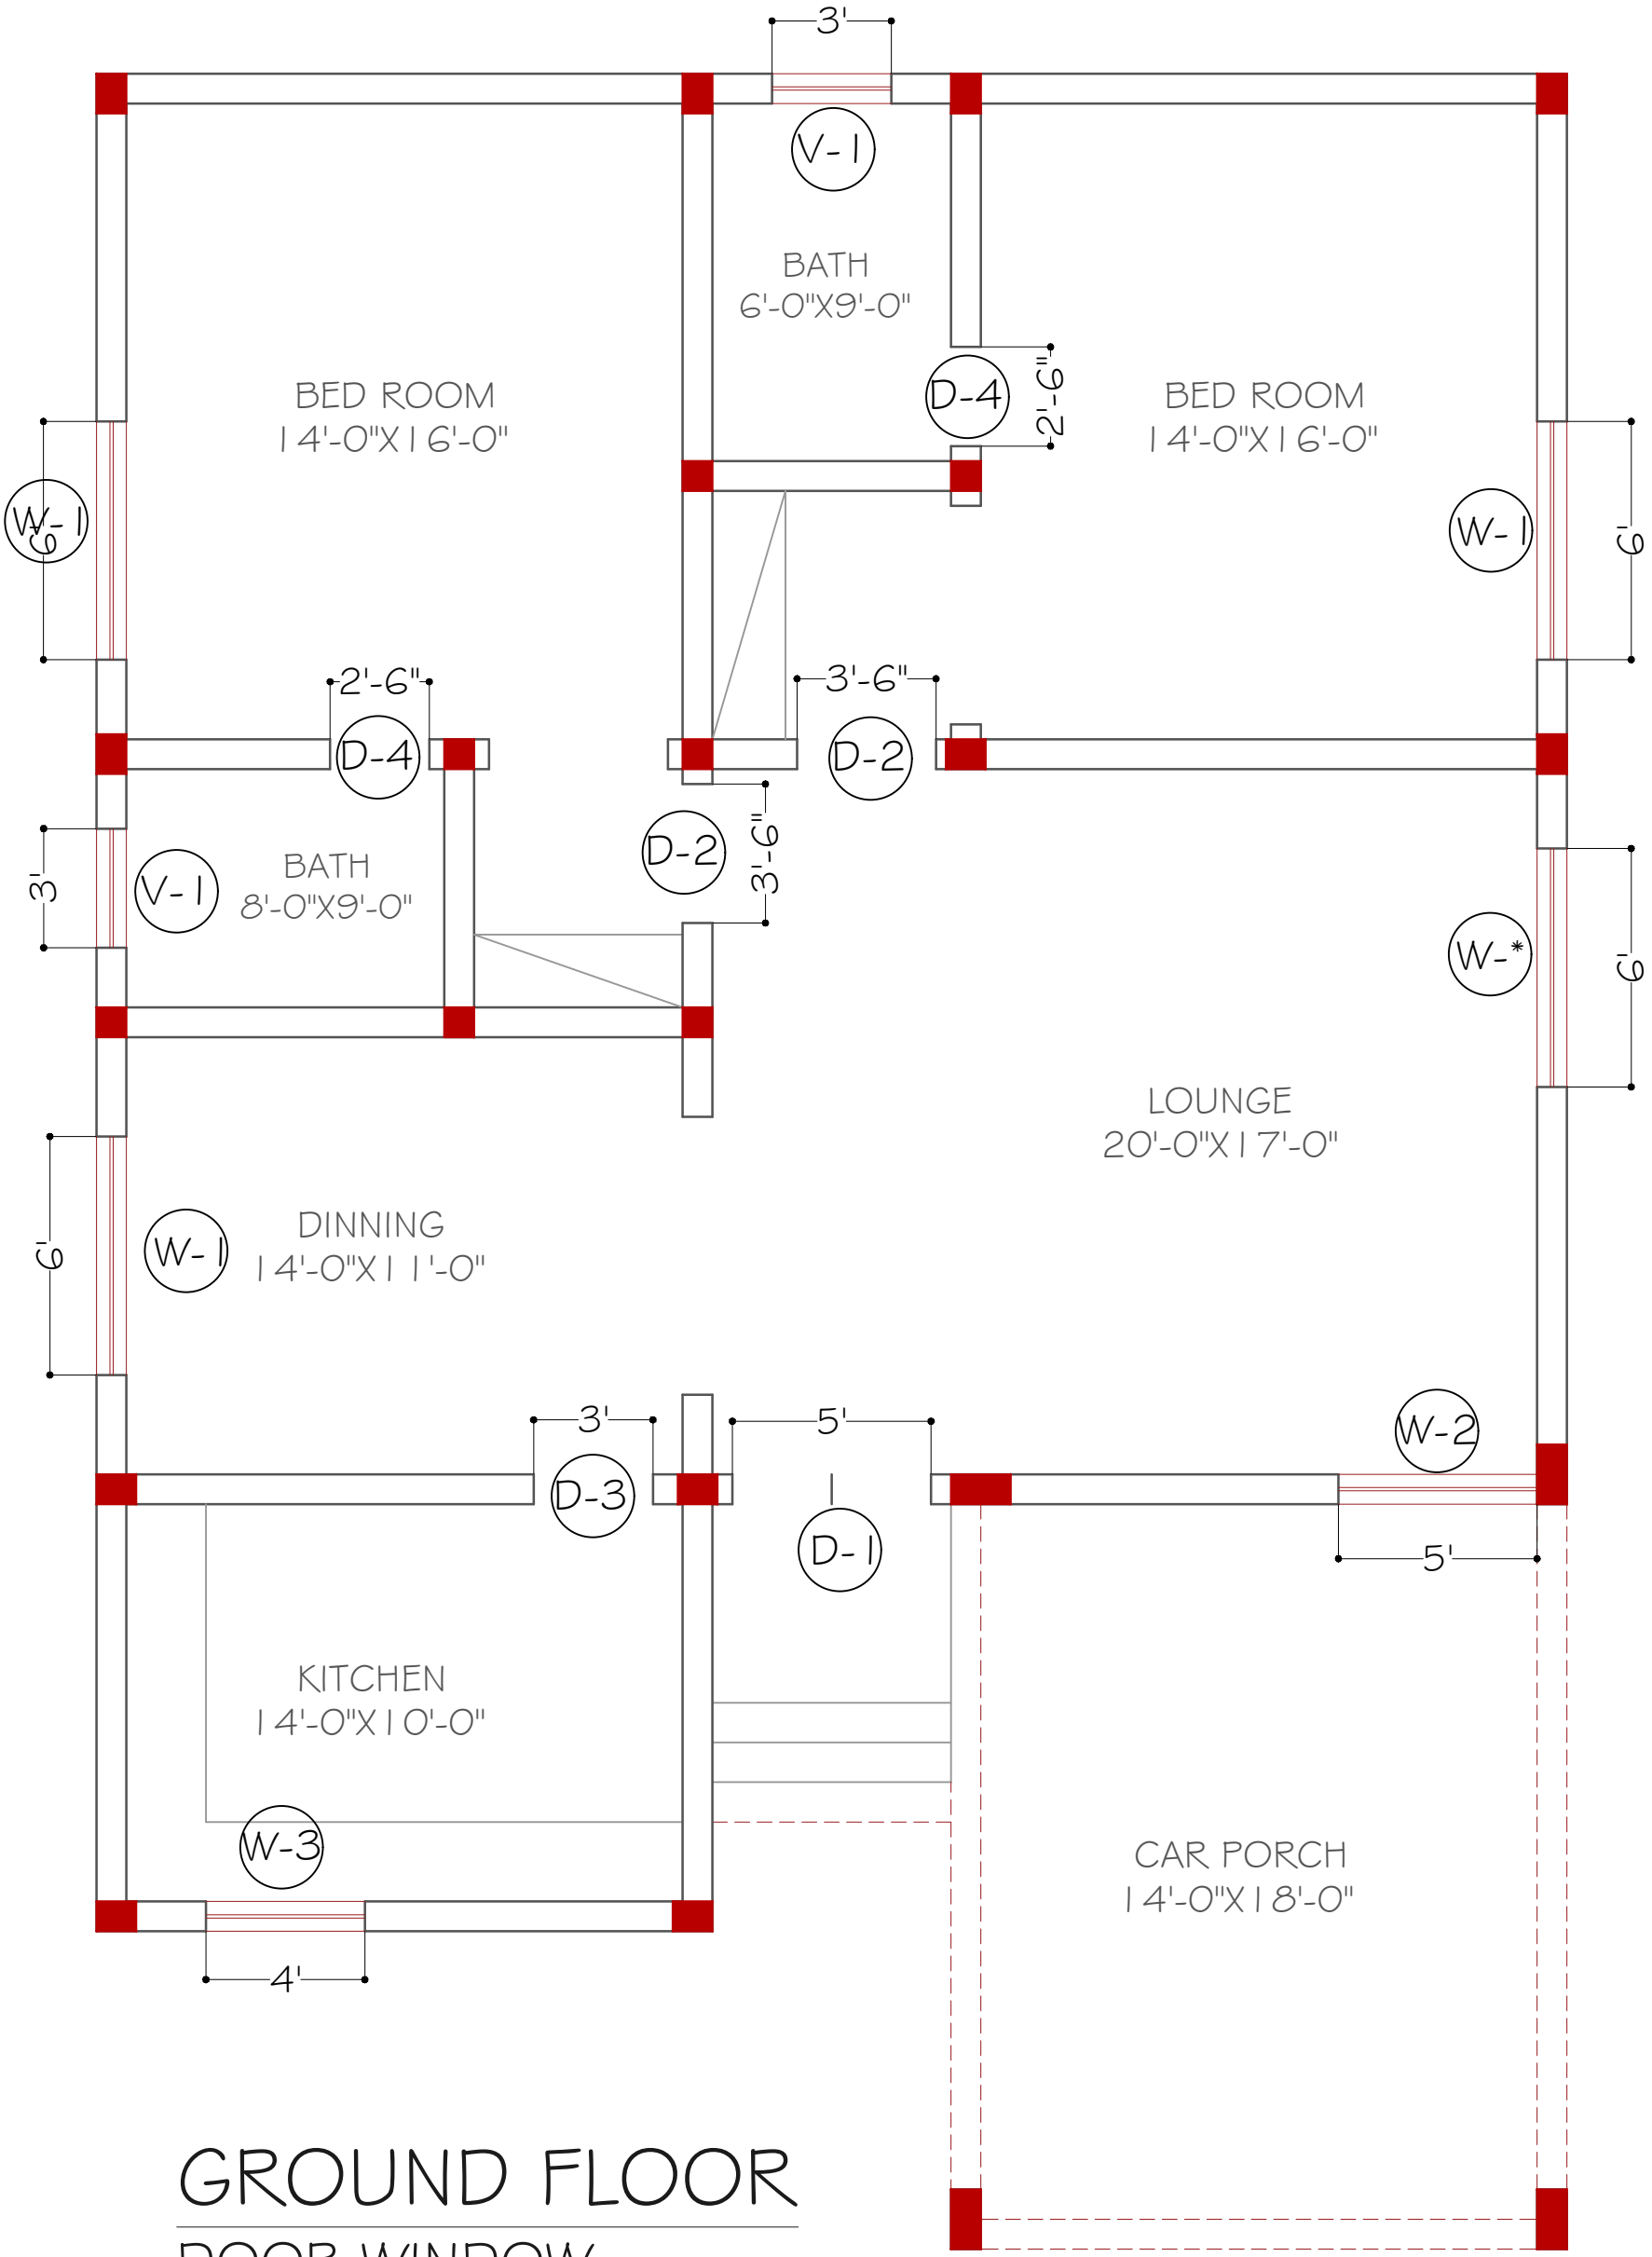

GROUND FLOOR

DOOR WINDOW

PROJECT:	DESIGN BY:	STRUCTURE BY:	APPROVED FOR CONSTRUCTION	CARDINAL POINT:	THE GROUP OF ENGINEERS (CONSULTANTS, DESIGNERS & PLANNERS)
NOKKUNDI HOSPITAL EXTENSION	AR: DANISH WAQAR	ENGR. AFRASIAB	TITLE: MENTIONED IN DRAWING		CONTACT #: 03327969547, 03333392386 thegroupofengineers009@gmail.com
CLIENT:	DRAWN BY:	CHECKED BY:	DATE:		House # 8, Street # 2, Professor colony, Jinnah Town, Quetta.
INDUS HOSPITAL HEALTH NETWORK	M. SAMAD BILAL AHMED	AR: DANISH WAQAR	NOV 2026		

DOOR AND FRAME SCHEDULE

DOOR									FRAME			
MARK	SIZE			MATL	GLAZING	LOUVER		MATL	EL	DETAIL		
	WD	HGT	THK			WD	HGT			HEAD	JAMB	SILL
D-1	5'-0"	8'-6"		WOOD	--	0	0"	--	--	--	--	--
D-2	3'-6"	8'-6"		WOOD	--	0	0"	--	--	--	--	--
D-3	3'-0"	8'-6"		WOOD	--	0	0"	--	--	--	--	--
D-4	2'-6"	8'-6"		WOOD	--	0	0"	--	--	--	--	--

WINDOW SCHEDULE

MARK	SIZE		TYPE	MATERIAL	NOTES
	Width	HEIGHT			
W-*	6'-0"	7'-6"	--	--	SILL LEVEL AT 1'-0" FROM F.F.L.
W-1	6'-0"	5'-6"	--	--	SILL LEVEL AT 3'-0" FROM F.F.L.
W-2	5'-0"	7'-6"	--	--	SILL LEVEL AT 1'-0" FROM F.F.L.
W-3	4'-0"	5'-6"	--	--	SILL LEVEL AT 3'-0" FROM F.F.L.
V-1	3'-0"	3'-0"	--	--	SILL LEVEL AT 5'-6" FROM F.F.L.

GROUND FLOOR DOOR & WINDOW SCHEDULE DETAILS

THE GROUP OF ENGINEERS
(CONSULTANTS, DESIGNERS & PLANNERS)
CONTACT #: 03327969547, 03333392386
thegroupofengineers009@gmail.com
House # 8, Street # 2, Professor colony, Jinnah Town, Quetta.

CARDINAL POINT:

APPROVED FOR CONSTRUCTION

TITLE: MENTIONED IN DRAWING

DATE: NOV 2026

STRUCTURE BY: ENGR. AFRASIAB


DESIGN BY: AR: DANISH WAQAR

CHECKED BY: AR: DANISH WAQAR

DRAWN BY: M. SAMAD
BILAL AHMED

PROJECT: NOKKUNDI HOSPITAL EXTENSION

CLIENT: INDUS HOSPITAL HEALTH NETWORK

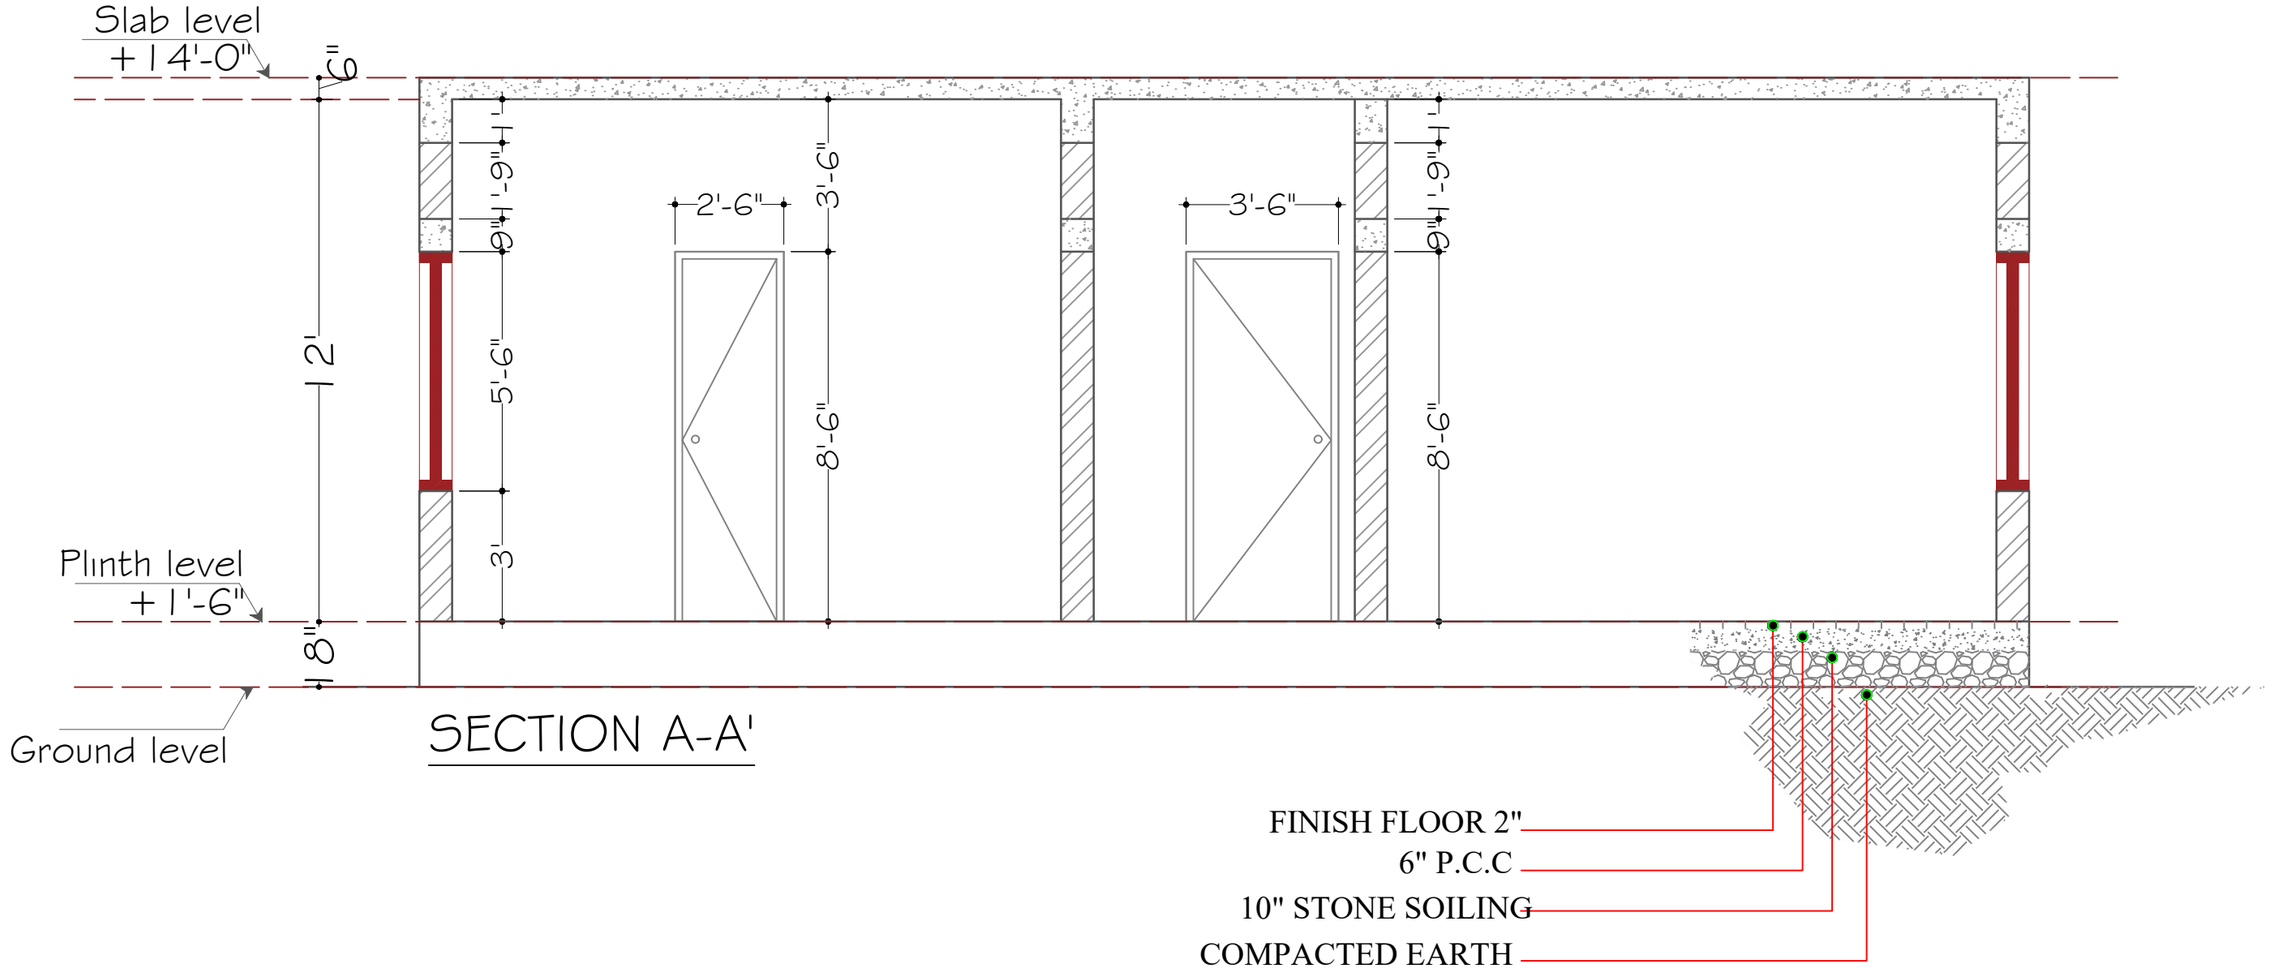

THE GROUP OF ENGINEERS
(CONSULTANTS, DESIGNERS & PLANNERS)
CONTACT #: 03327969547, 03333392386
thegroupofengineers009@gmail.com
House # 8, Street # 2, Professor colony, Jinnah Town, Quetta.

CARDINAL POINT:

APPROVED FOR CONSTRUCTION

TITLE: MENTIONED IN DRAWING

DATE: NOV 2026

STRUCTURE BY: ENGR. AFRASIAB


CHECKED BY: AR: DANISH WAQAR

DESIGN BY: AR: DANISH WAQAR

DRAWN BY: M. SAMAD
BILAL AHMED

PROJECT: NOKKUNDI HOSPITAL EXTENSION


CLIENT: INDUS HOSPITAL HEALTH NETWORK

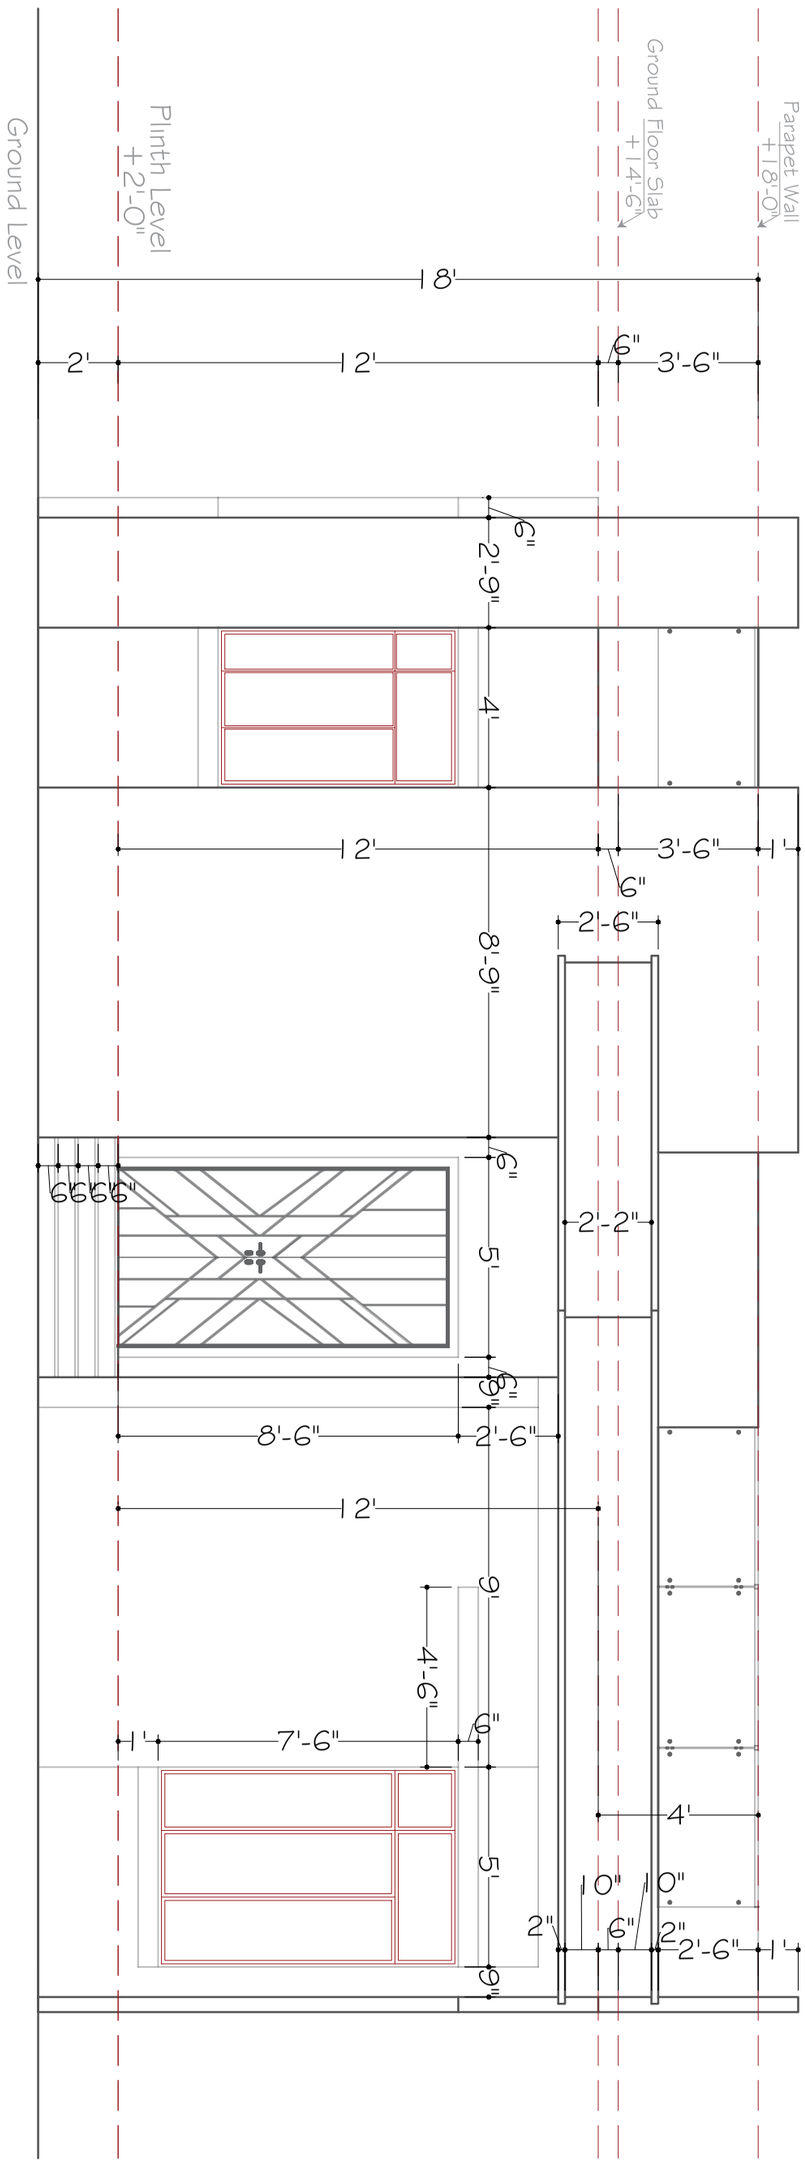

FRONT ELEVATION (DETAILS)


PROJECT: NOKKUNDI HOSPITAL EXTENSION	DESIGN BY: AR: DANISH WAQAR	STRUCTURE BY: ENGR. AFRASIAB	APPROVED FOR CONSTRUCTION	CARDINAL POINT:
CLIENT: INDUS HOSPITAL HEALTH NETWORK	DRAWN BY: M. SAMAD BILAL AHMED	CHECKED BY: AR: DANISH WAQAR	TITLE: MENTIONED IN DRAWING DATE: NOV 2026	

THE GROUP OF ENGINEERS
(CONSULTANTS, DESIGNERS & PLANNERS)
CONTACT #: 03327969547, 03333392386
thegroupofengineers009@gmail.com
House # 8, Street # 2, Professor colony, Jinnah Town, Quetta.

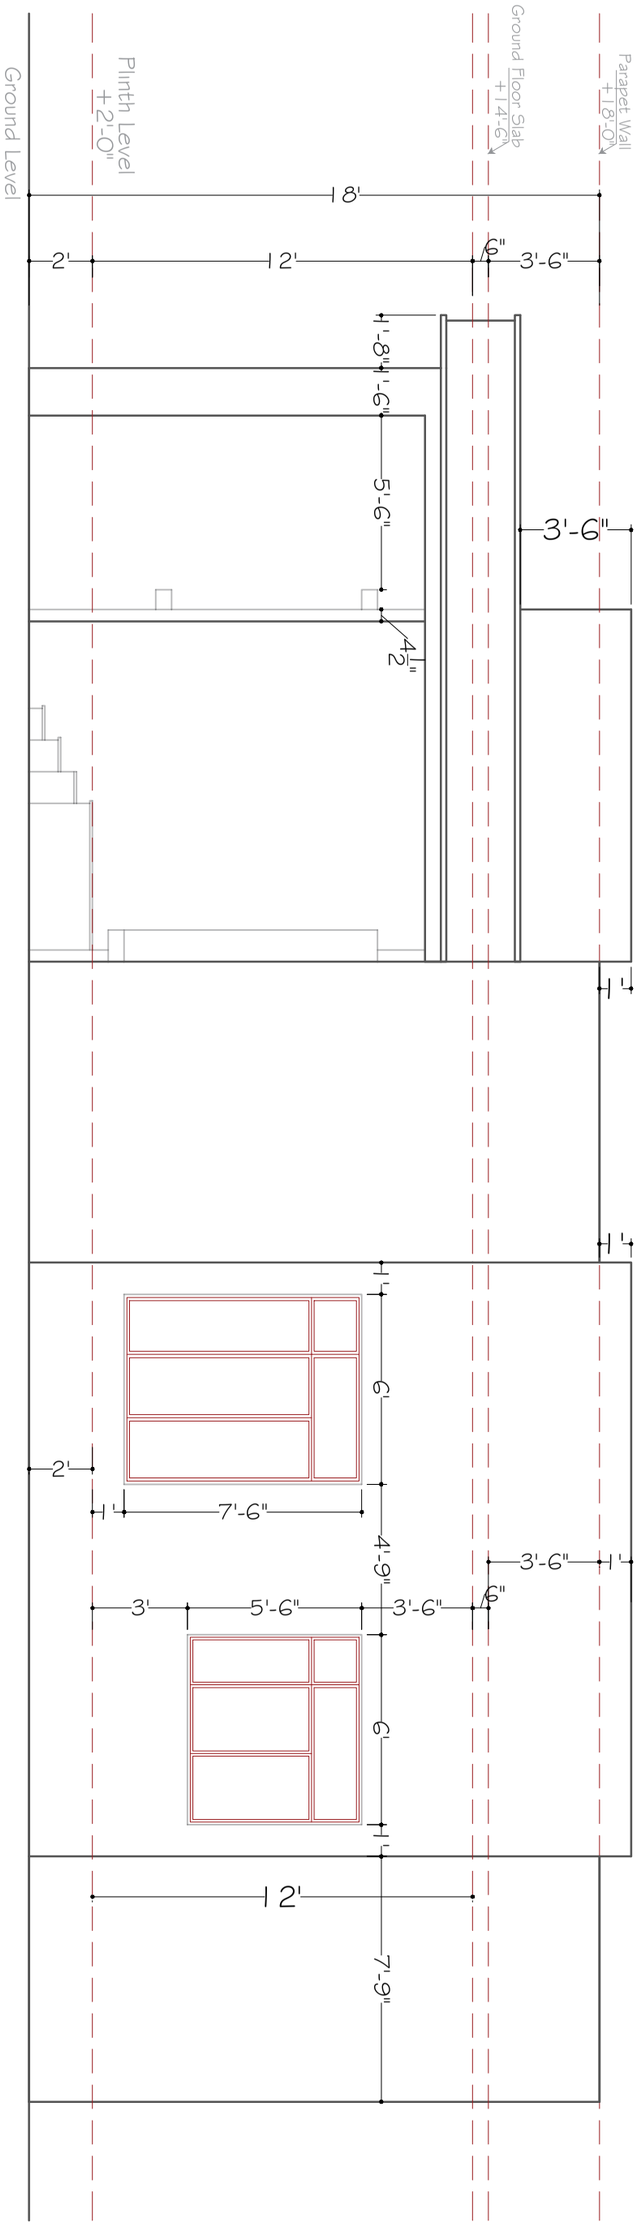


SIDE ELEVATION (DETAILS)

PROJECT:	DESIGN BY:	STRUCTURE BY:	APPROVED FOR CONSTRUCTION	CARDINAL POINT:	THE GROUP OF ENGINEERS (CONSULTANTS, DESIGNERS & PLANNERS)
NOKKUNDI HOSPITAL EXTENSION	AR: DANISH WAQAR	ENGR. AFRASIAB	TITLE: MENTIONED IN DRAWING		CONTACT #: 03327969547, 03333392386 thegroupofengineers009@gmail.com
CLIENT:	DRAWN BY:	CHECKED BY:	DATE:		House # 8, Street # 2, Professor colony, Jinnah Town, Quetta.
INDUS HOSPITAL HEALTH NETWORK	M. SAMAD BILAL AHMED	AR: DANISH WAQAR	NOV 2026		

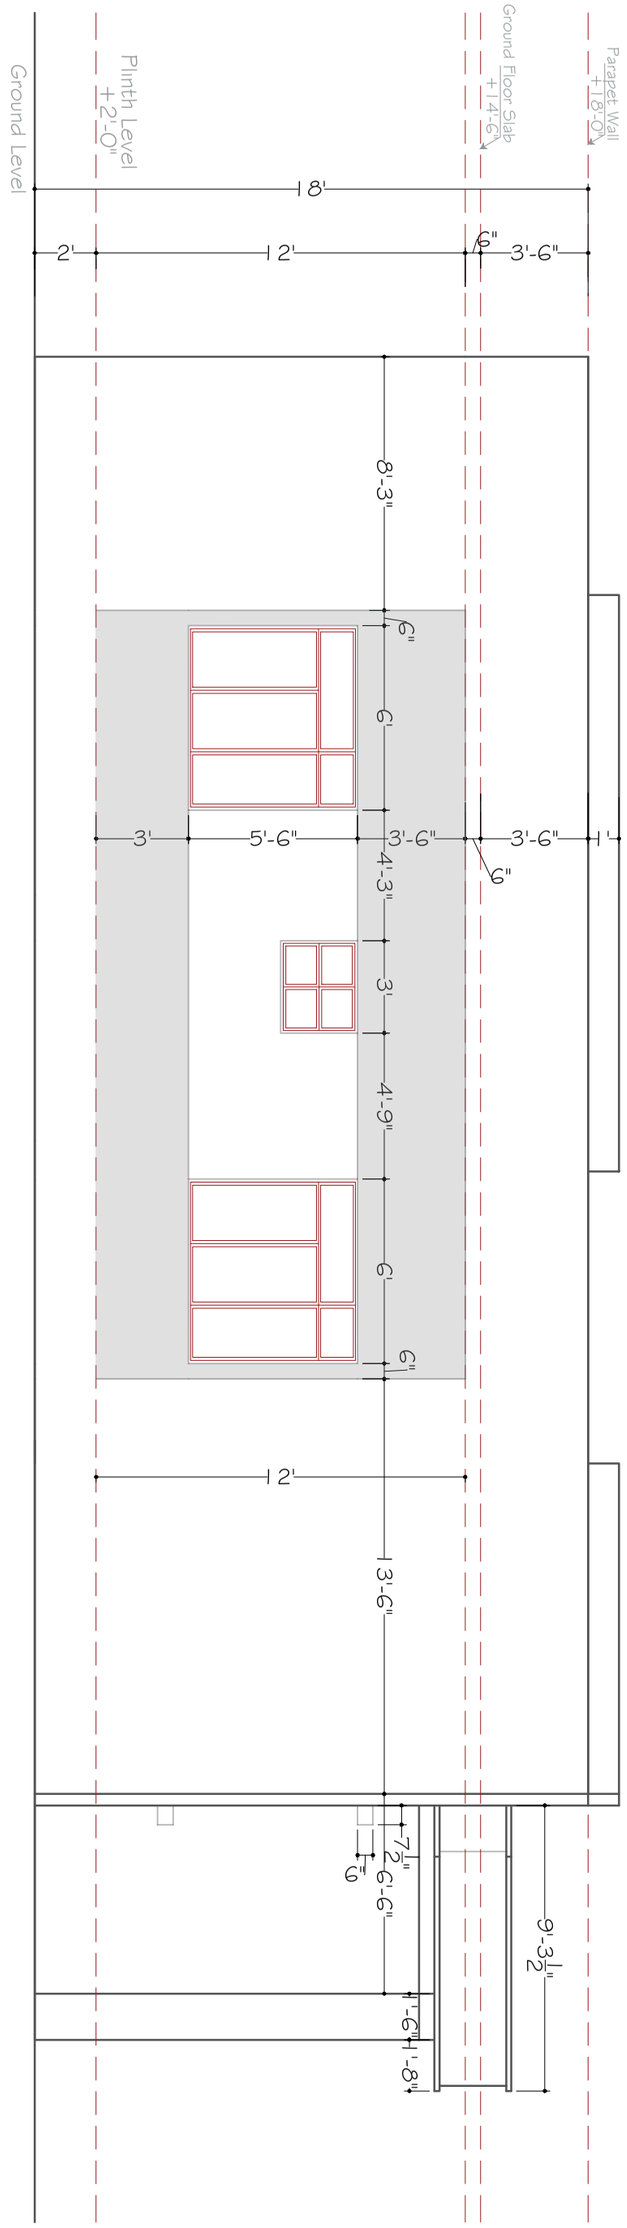

SIDE ELEVATION (DETAILS)


PROJECT:	DESIGN BY:	STRUCTURE BY:	APPROVED FOR CONSTRUCTION	CARDINAL POINT:	THE GROUP OF ENGINEERS (CONSULTANTS, DESIGNERS & PLANNERS)
NOKKUNDI HOSPITAL EXTENSION	AR: DANISH WAQAR	ENGR. AFRASIAB	TITLE: MENTIONED IN DRAWING		CONTACT #: 03327969547, 03333392386 thegroupofengineers009@gmail.com
CLIENT:	DRAWN BY:	CHECKED BY:	DATE:		House # 8, Street # 2, Professor colony, Jinnah Town, Quetta.
INDUS HOSPITAL HEALTH NETWORK	M. SAMAD BILAL AHMED	AR: DANISH WAQAR	NOV 2026		

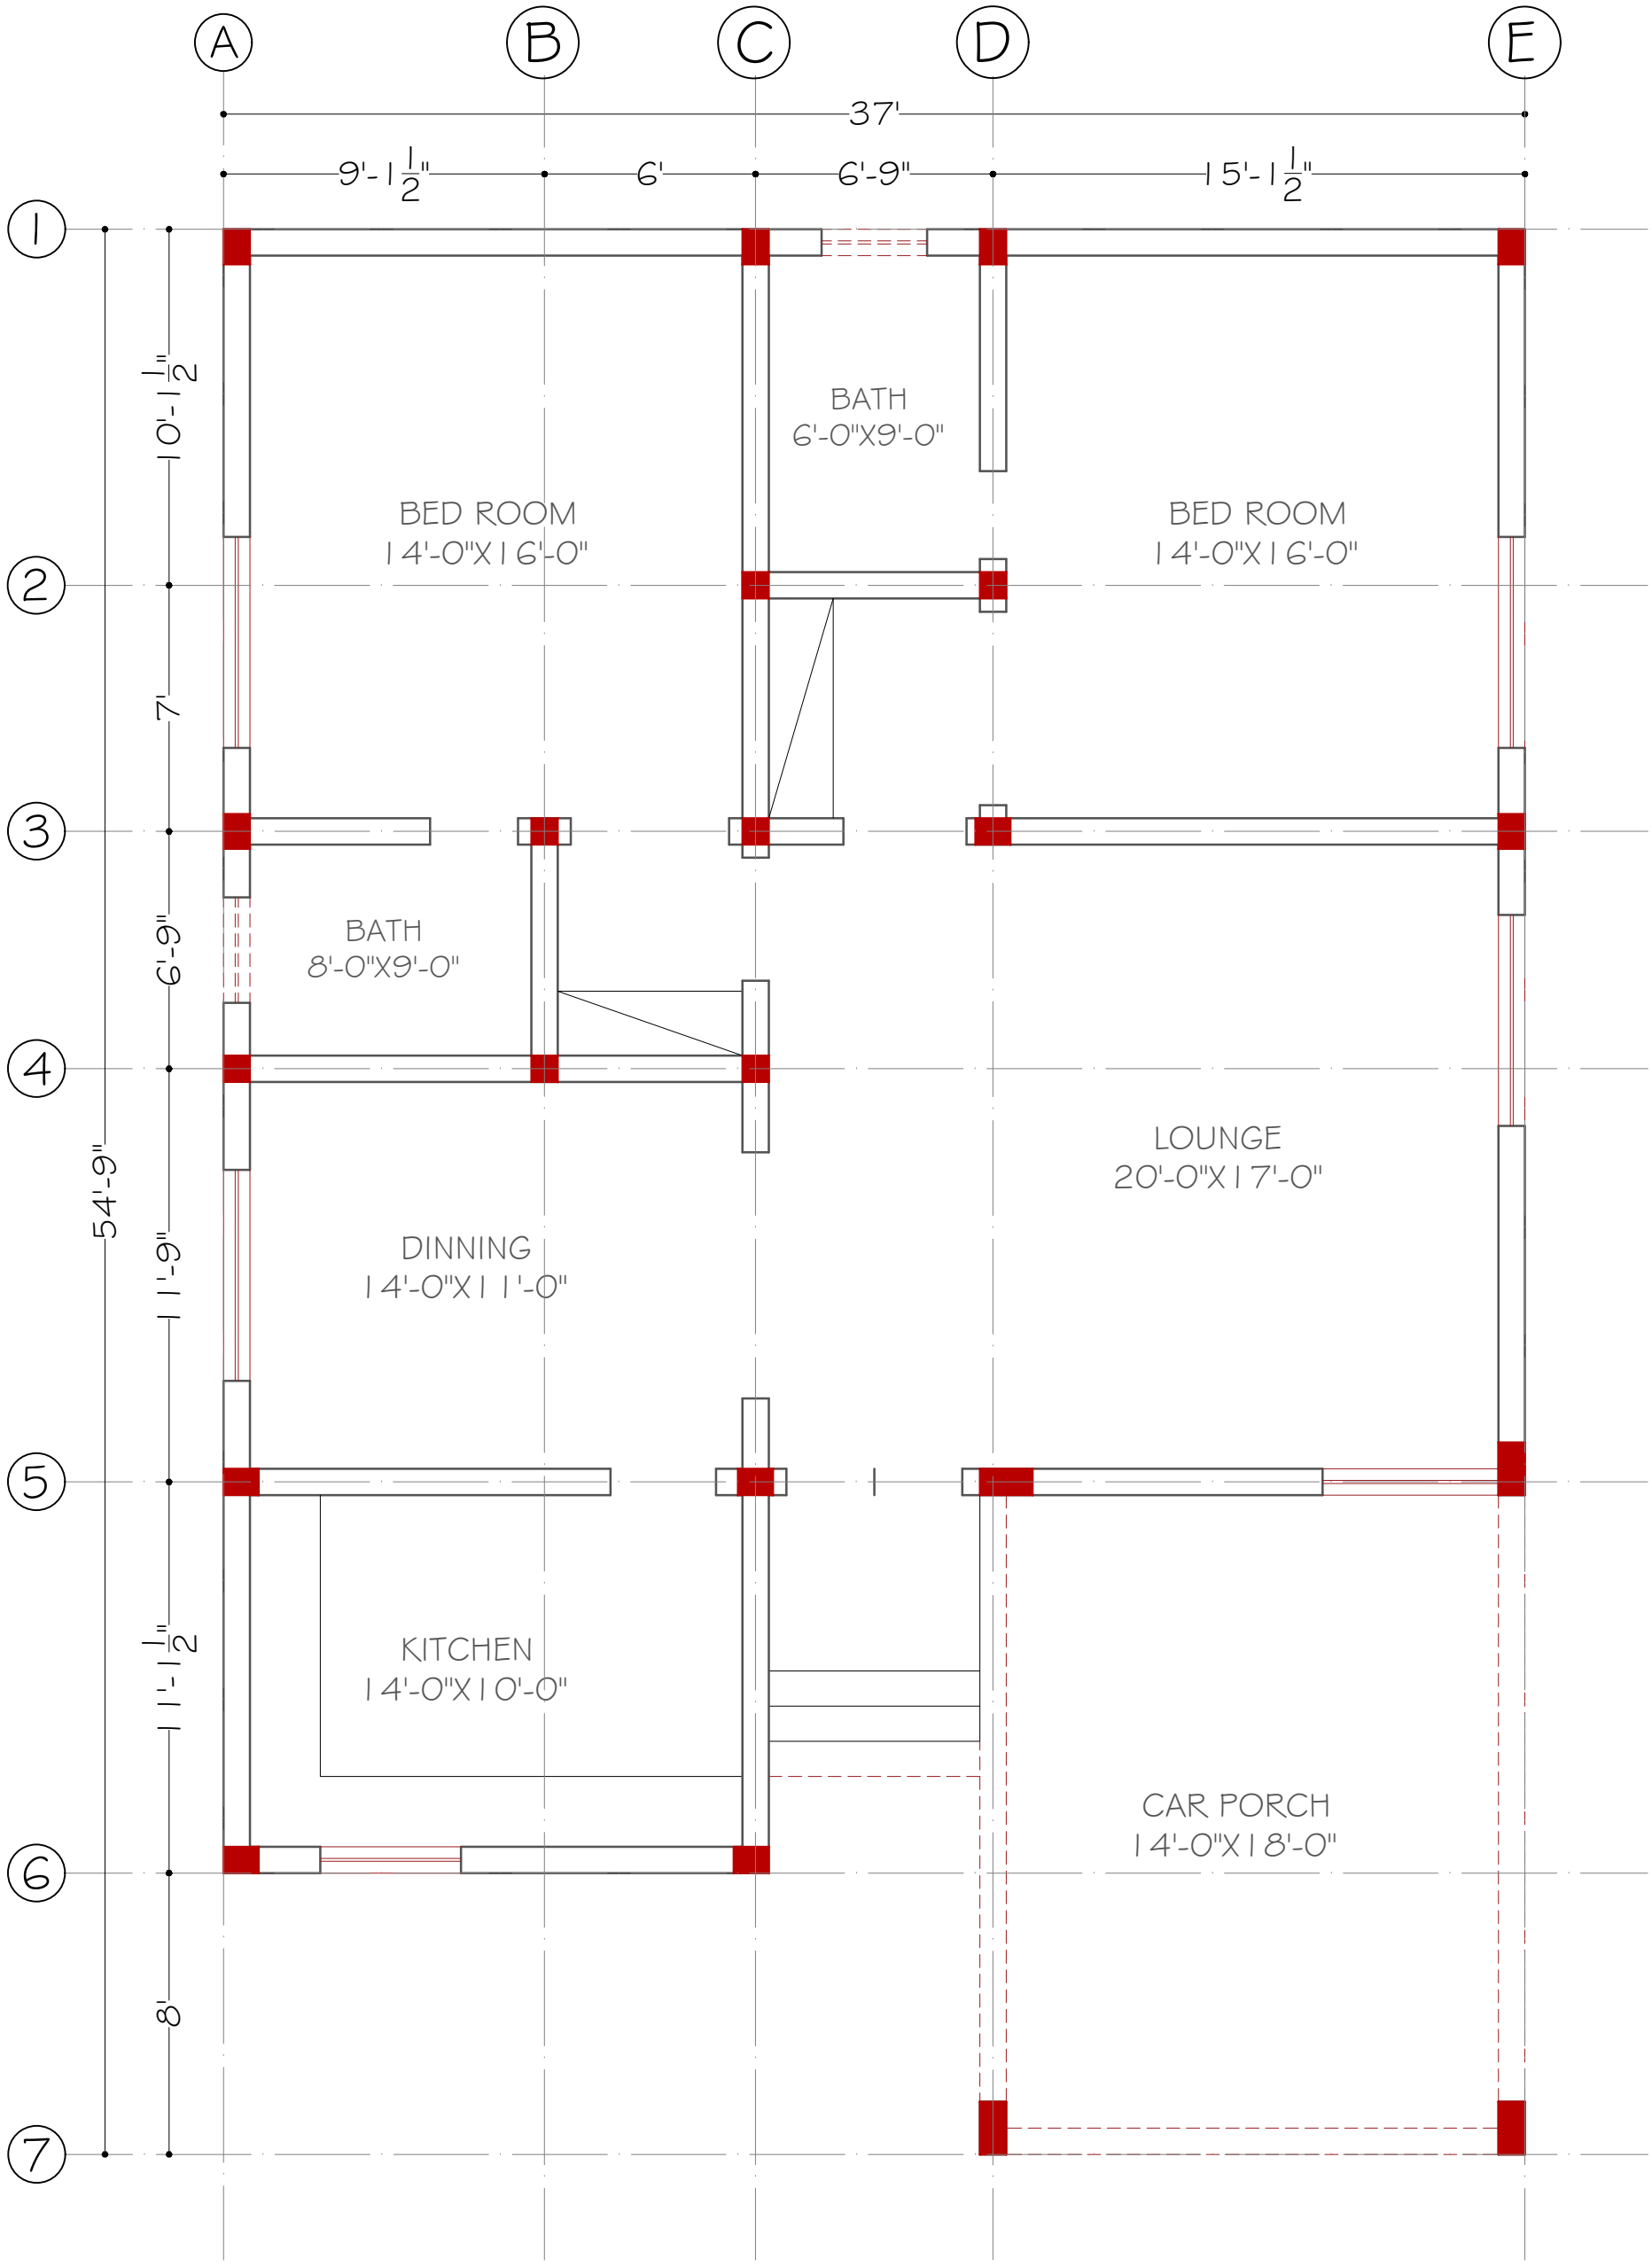

GROUND FLOOR

COLUMN LAYOUT PLAN

PROJECT:	DESIGN BY:	STRUCTURE BY:	APPROVED FOR CONSTRUCTION	CARDINAL POINT:	THE GROUP OF ENGINEERS (CONSULTANTS, DESIGNERS & PLANNERS)
NOKKUNDI HOSPITAL EXTENSION	AR: DANISH WAQAR	ENGR. AFRASIAB	TITLE: MENTIONED IN DRAWING		CONTACT #: 03327969547, 03333392386 thegroupofengineers009@gmail.com
CLIENT:	DRAWN BY:	CHECKED BY:	DATE:		House # 8, Street # 2, Professor colony, Jinnah Town, Quetta.
INDUS HOSPITAL HEALTH NETWORK	M. SAMAD BILAL AHMED	AR: DANISH WAQAR	NOV 2026		

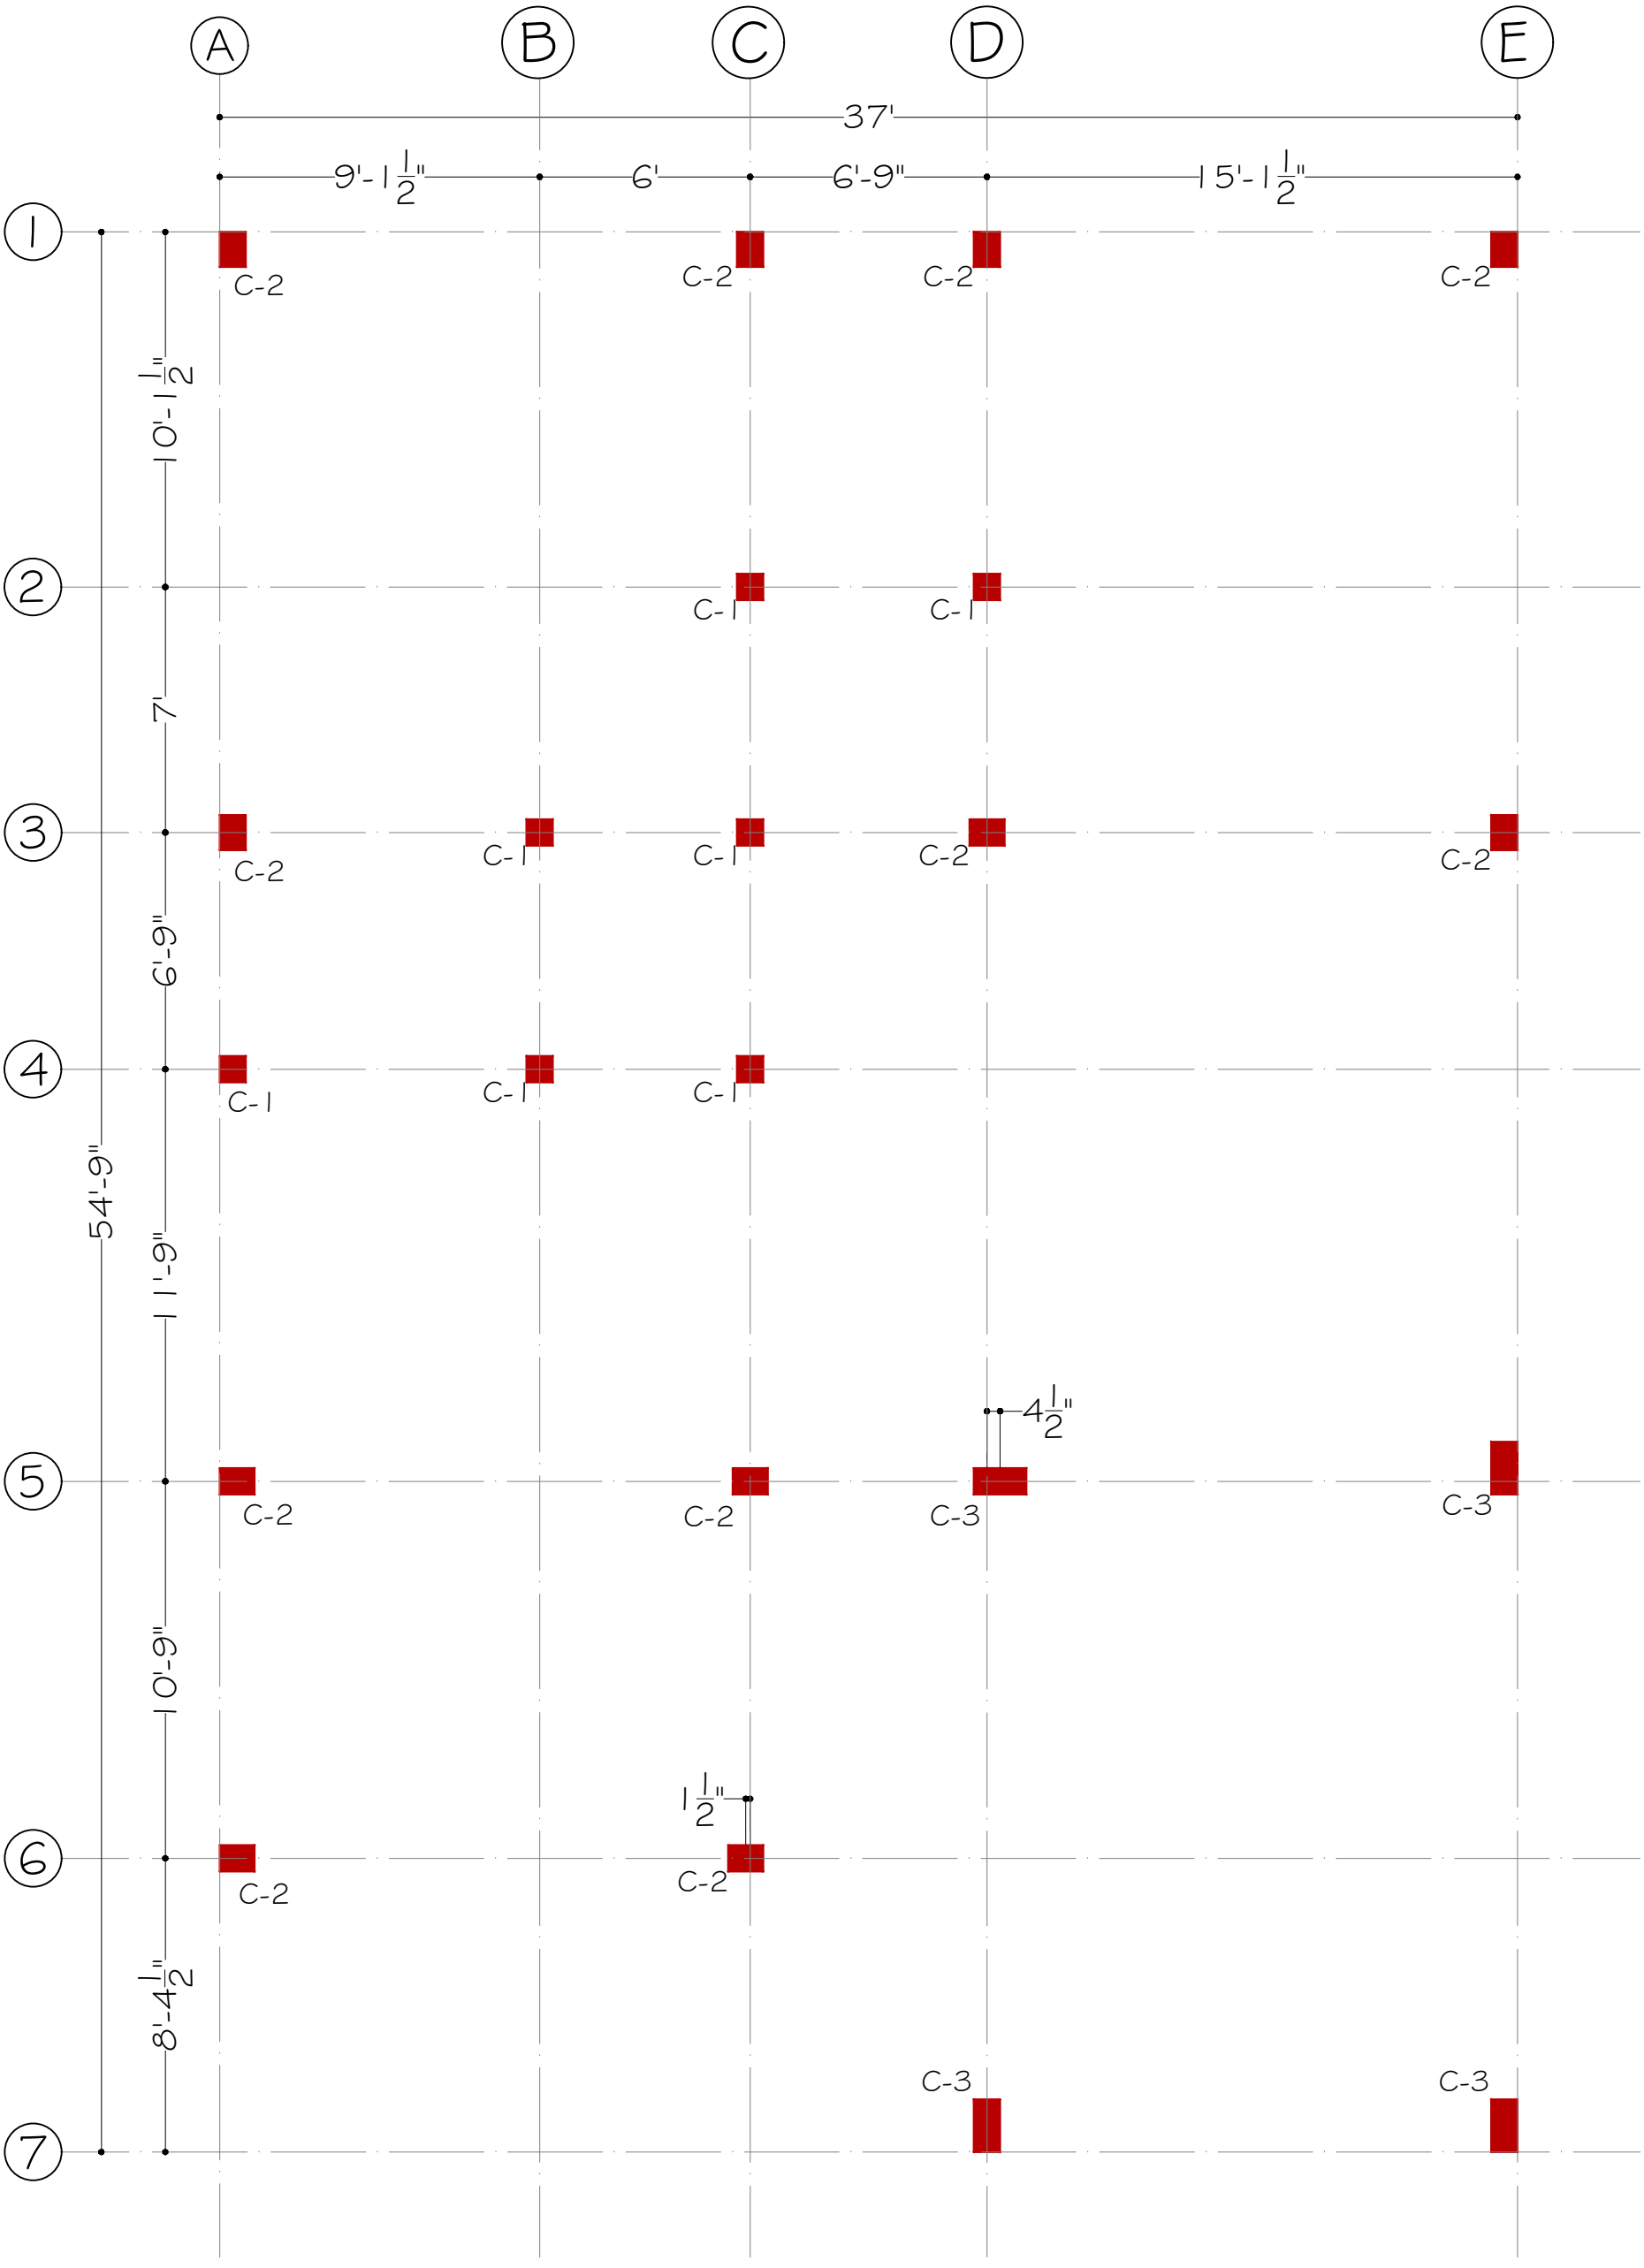


GROUND FLOOR


COLUMN LAYOUT PLAN

PROJECT: NOKKUNDI HOSPITAL EXTENSION	DESIGN BY: AR: DANISH WAQAR	STRUCTURE BY: ENGR. AFRASIAB	APPROVED FOR CONSTRUCTION TITLE: MENTIONED IN DRAWING DATE: NOV 2026	CARDINAL POINT:
CLIENT: INDUS HOSPITAL HEALTH NETWORK	DRAWN BY: M. SAMAD BILAL AHMED	CHECKED BY: AR: DANISH WAQAR		


THE GROUP OF ENGINEERS
(CONSULTANTS, DESIGNERS & PLANNERS)
CONTACT #: 03327969547, 03333392386
thegroupofengineers009@gmail.com
House # 8, Street # 2, Professor colony, Jinnah Town, Quetta.

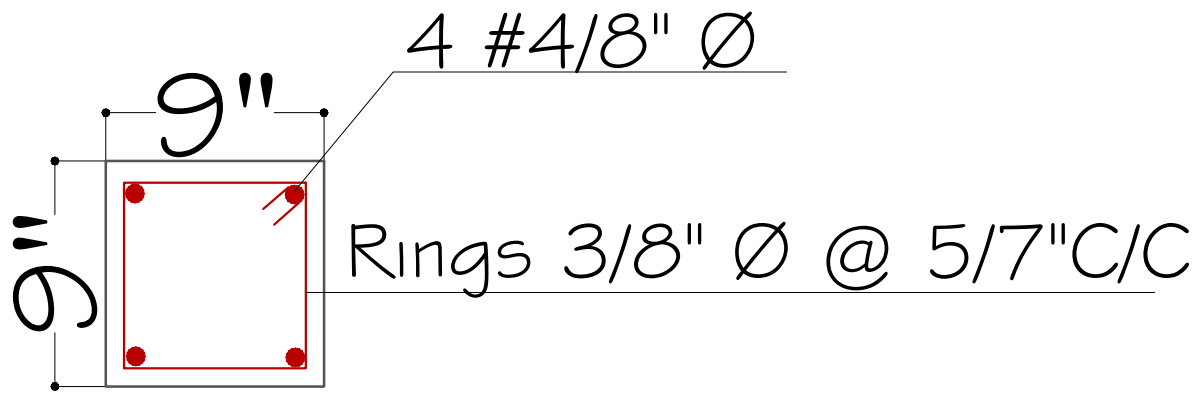

C-1

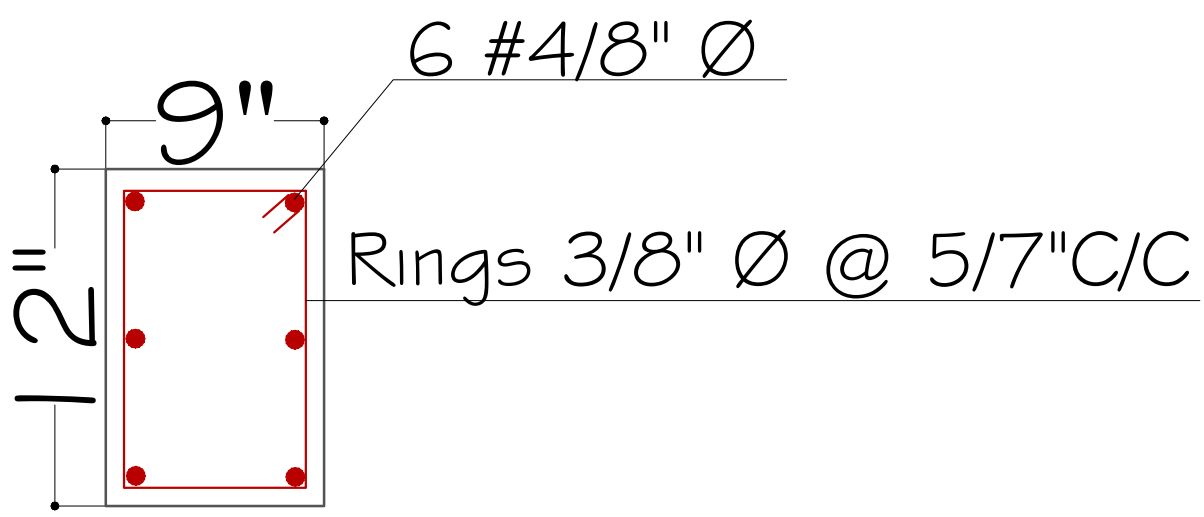


C-2

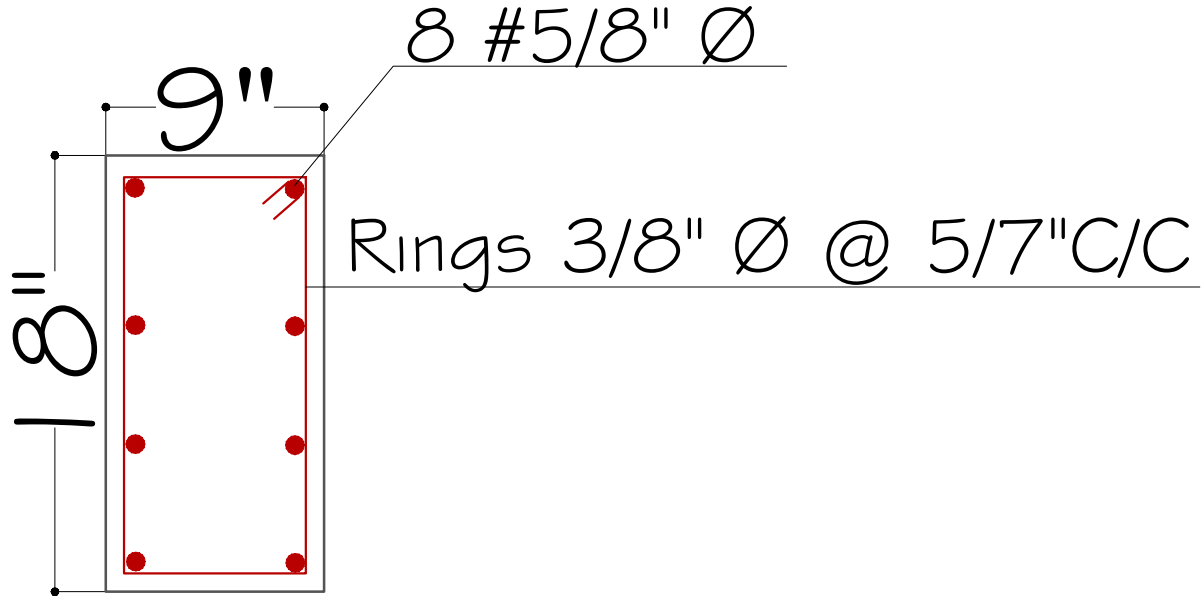

C-3


COLUMN SECTION

PROJECT:	DESIGN BY:	STRUCTURE BY:	APPROVED FOR CONSTRUCTION	CARDINAL POINT:	THE GROUP OF ENGINEERS (CONSULTANTS, DESIGNERS & PLANNERS)
NOKKUNDI HOSPITAL EXTENSION	AR: DANISH WAQAR	ENGR. AFRASIAB	TITLE: MENTIONED IN DRAWING		CONTACT #: 03327969547, 03333392386 thegroupofengineers009@gmail.com
CLIENT:	DRAWN BY:	CHECKED BY:			House # 8, Street # 2, Professor colony, Jinnah Town, Quetta.
INDUS HOSPITAL HEALTH NETWORK	M. SAMAD BILAL AHMED	AR: DANISH WAQAR	DATE: NOV 2026		

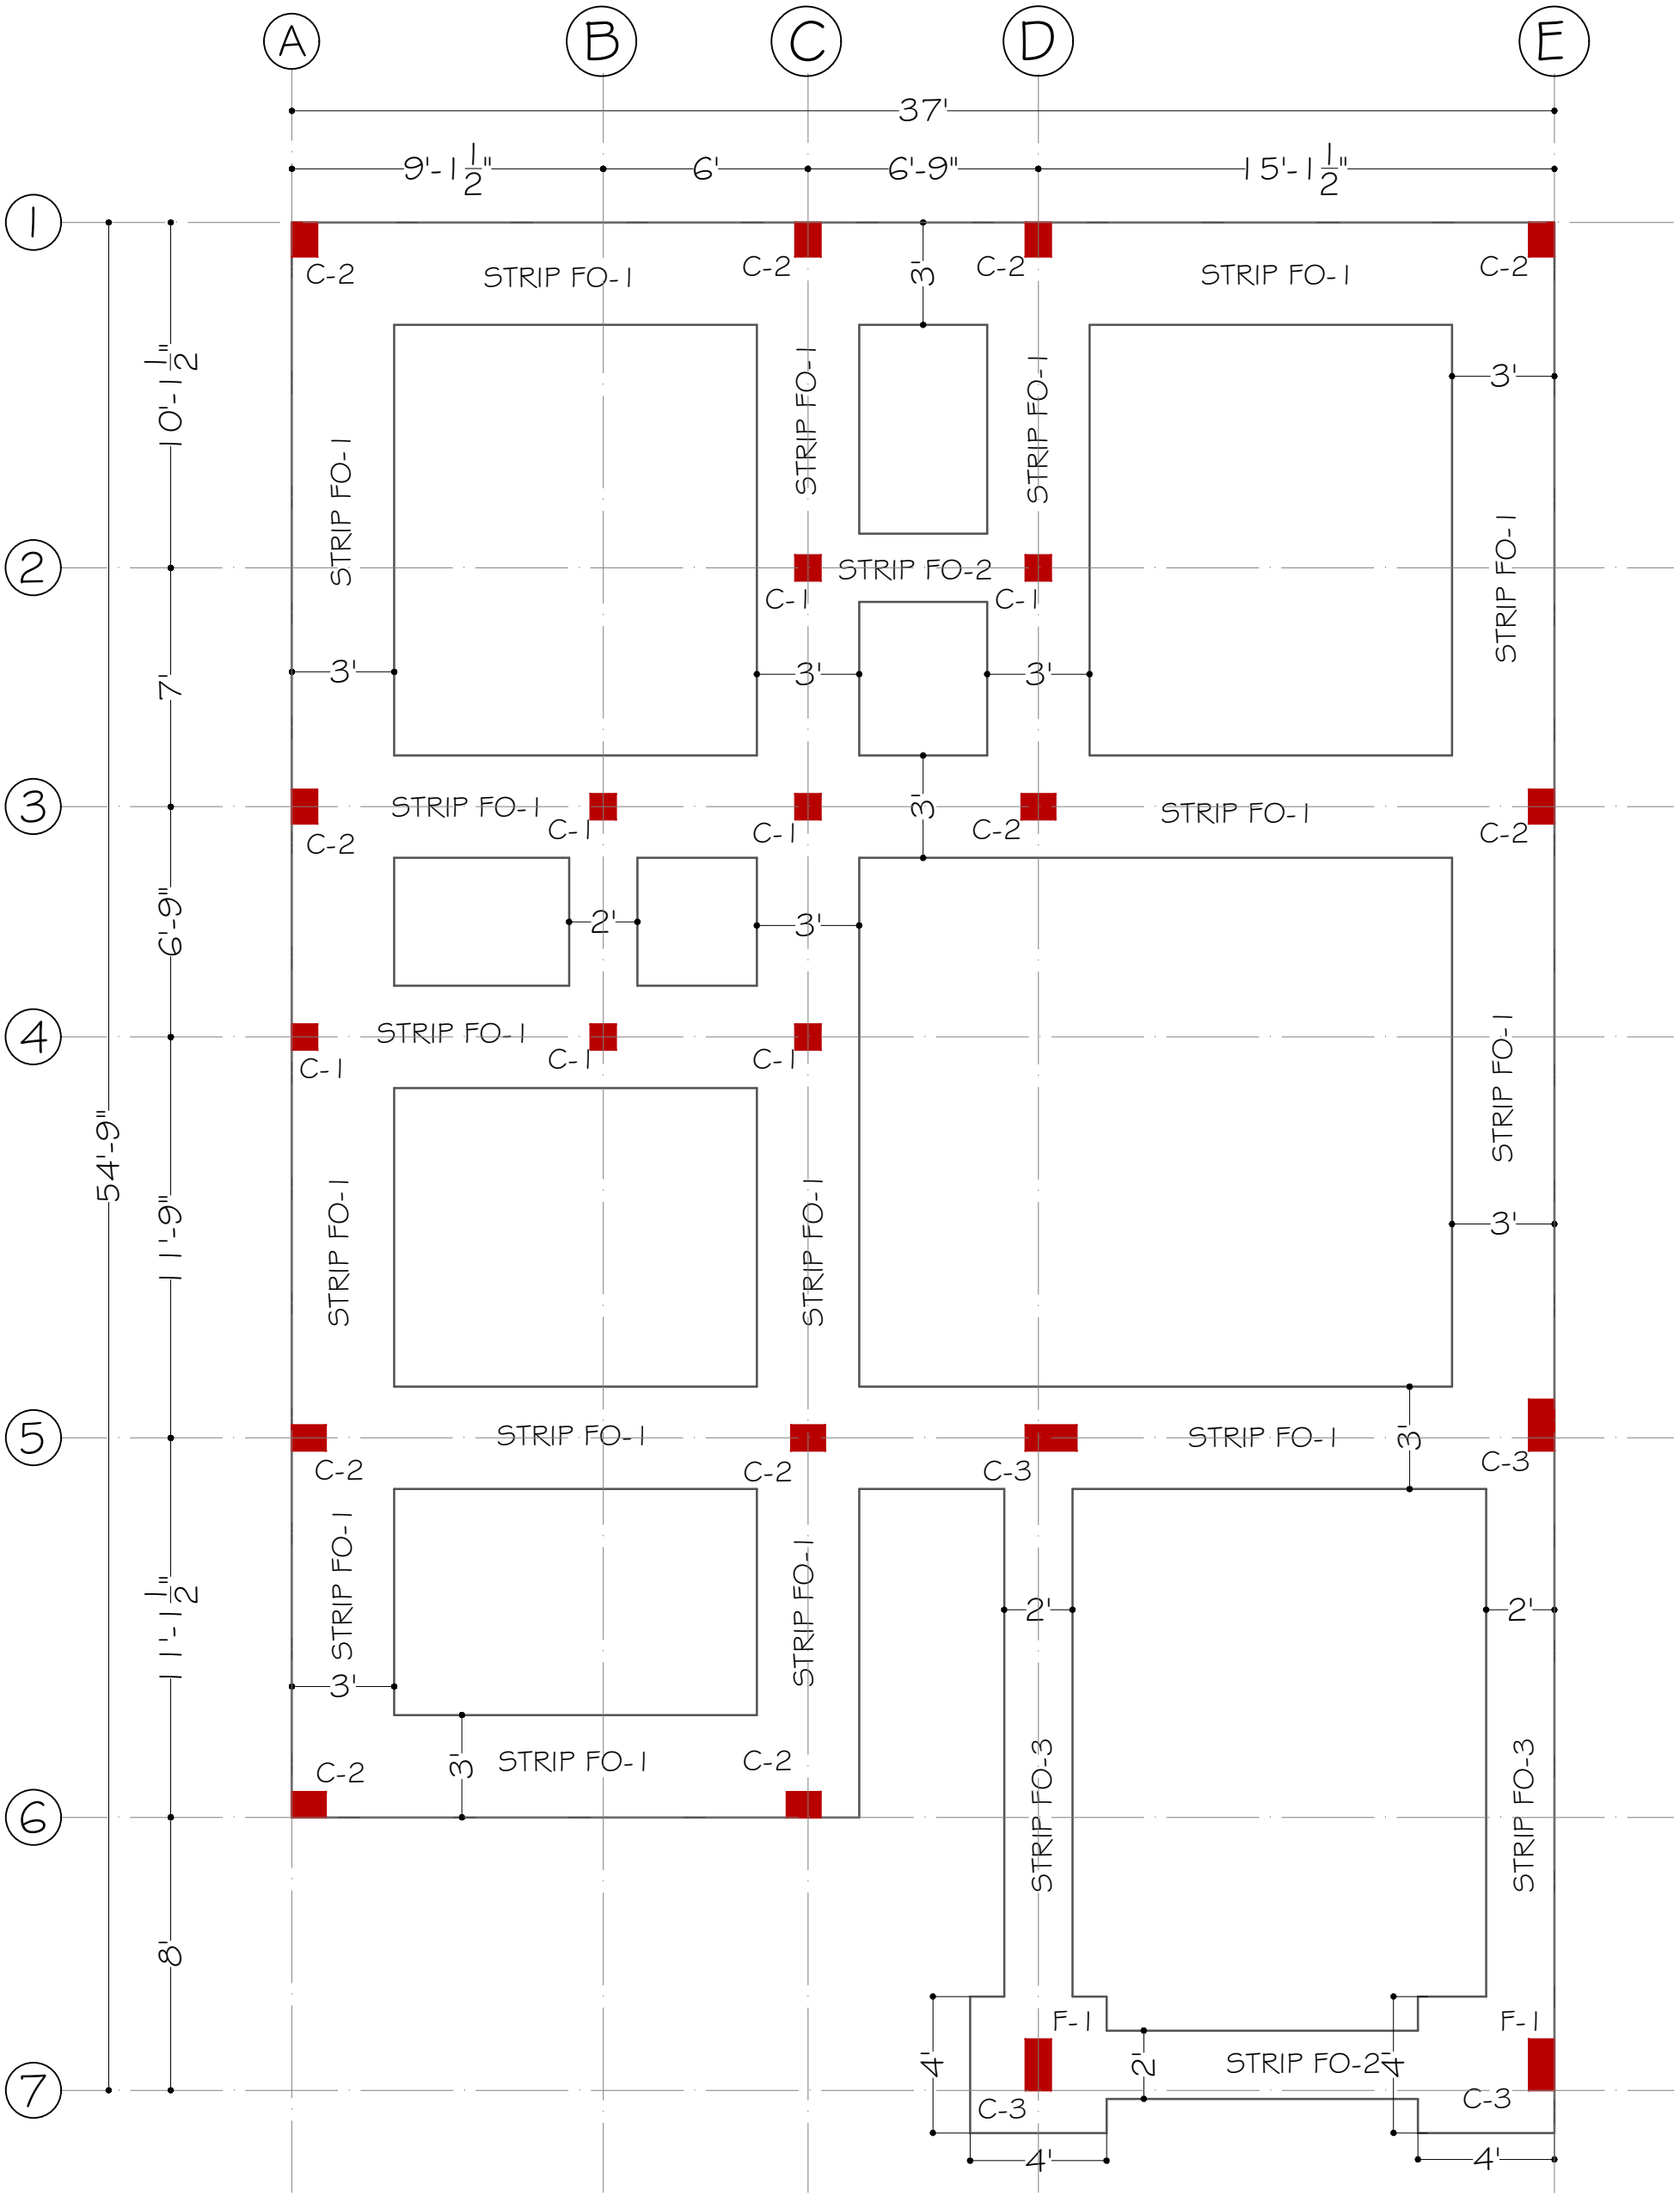


EXCAVATION PLAN

PROJECT: NOKKUNDI HOSPITAL EXTENSION	DESIGN BY: AR: DANISH WAQAR	STRUCTURE BY: ENGR. AFRASIAB	APPROVED FOR CONSTRUCTION	CARDINAL POINT:	THE GROUP OF ENGINEERS (CONSULTANTS, DESIGNERS & PLANNERS)
CLIENT: INDUS HOSPITAL HEALTH NETWORK	DRAWN BY: M. SAMAD BILAL AHMED	CHECKED BY: AR: DANISH WAQAR	TITLE: MENTIONED IN DRAWING DATE: NOV 2026		CONTACT #: 03327969547, 03333392386 thegroupofengineers009@gmail.com House # 8, Street # 2, Professor colony, Jinnah Town, Quetta.

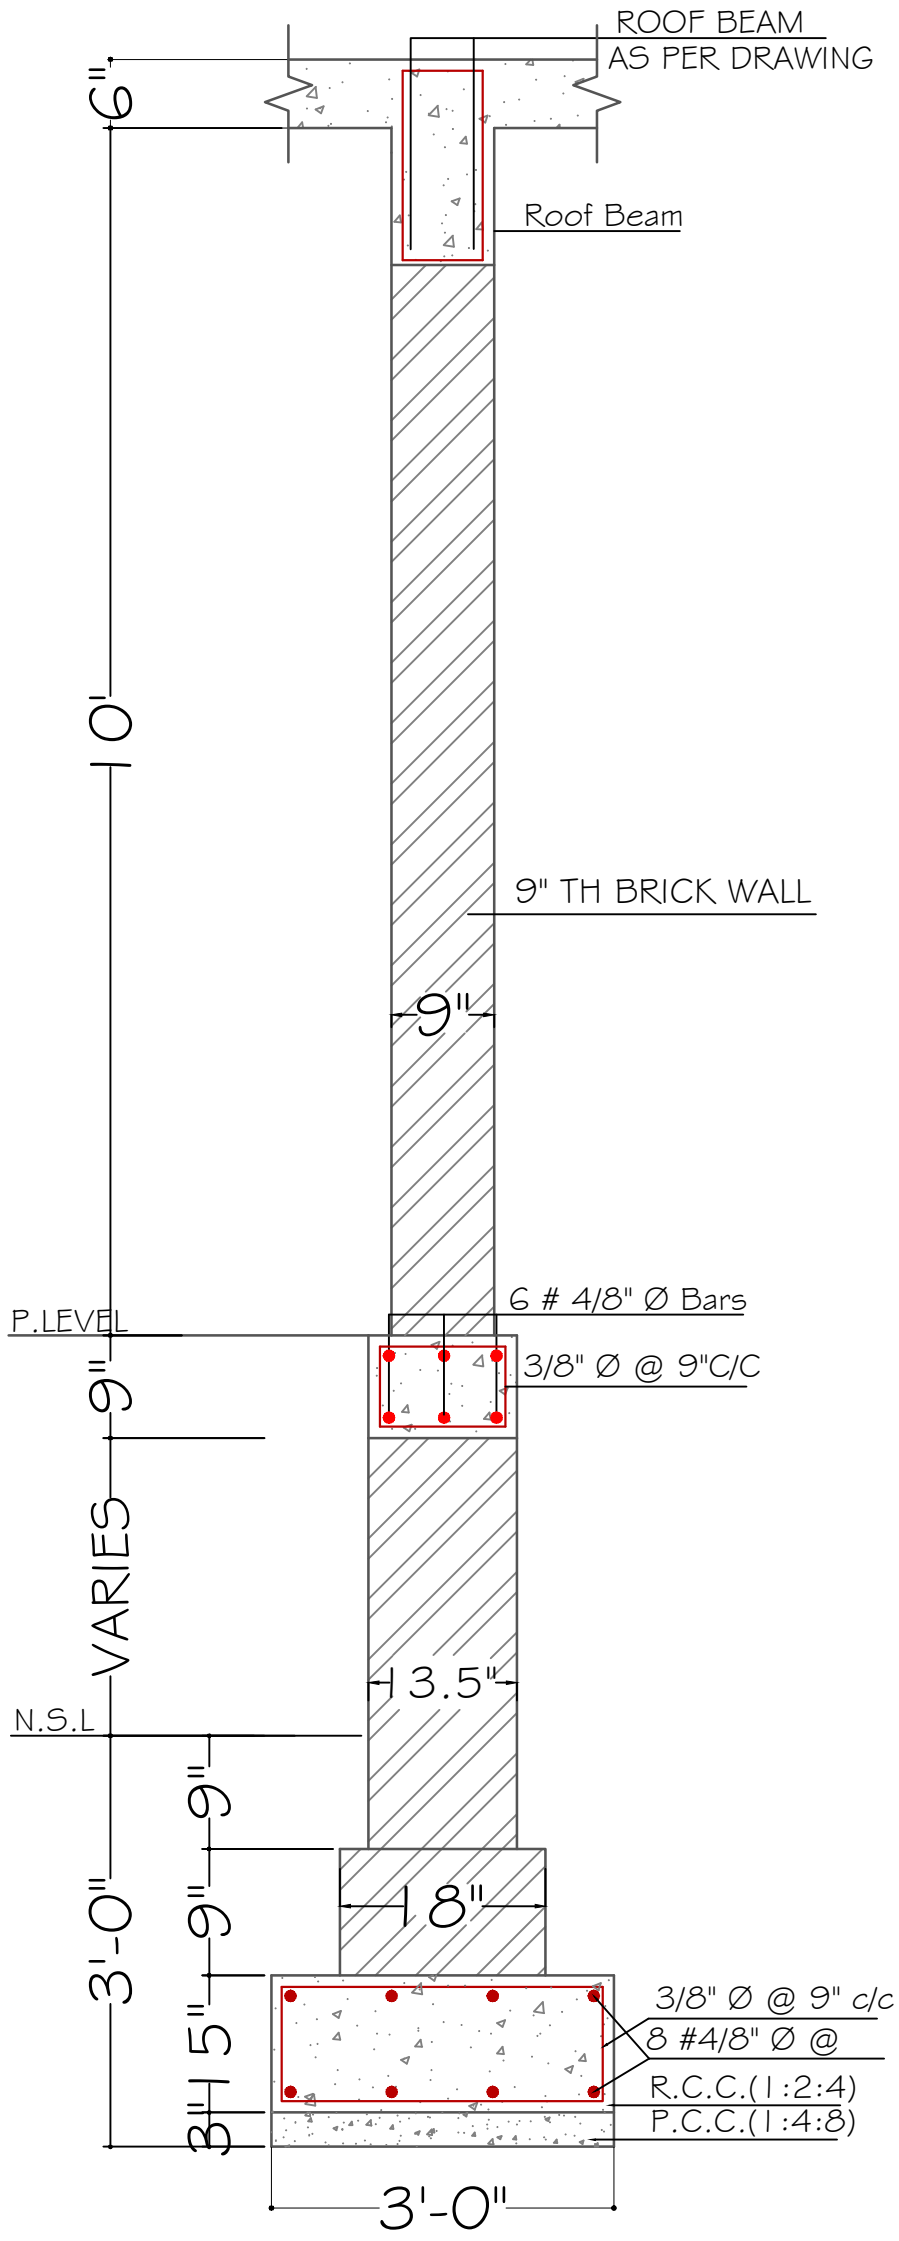


STRIP FO-1

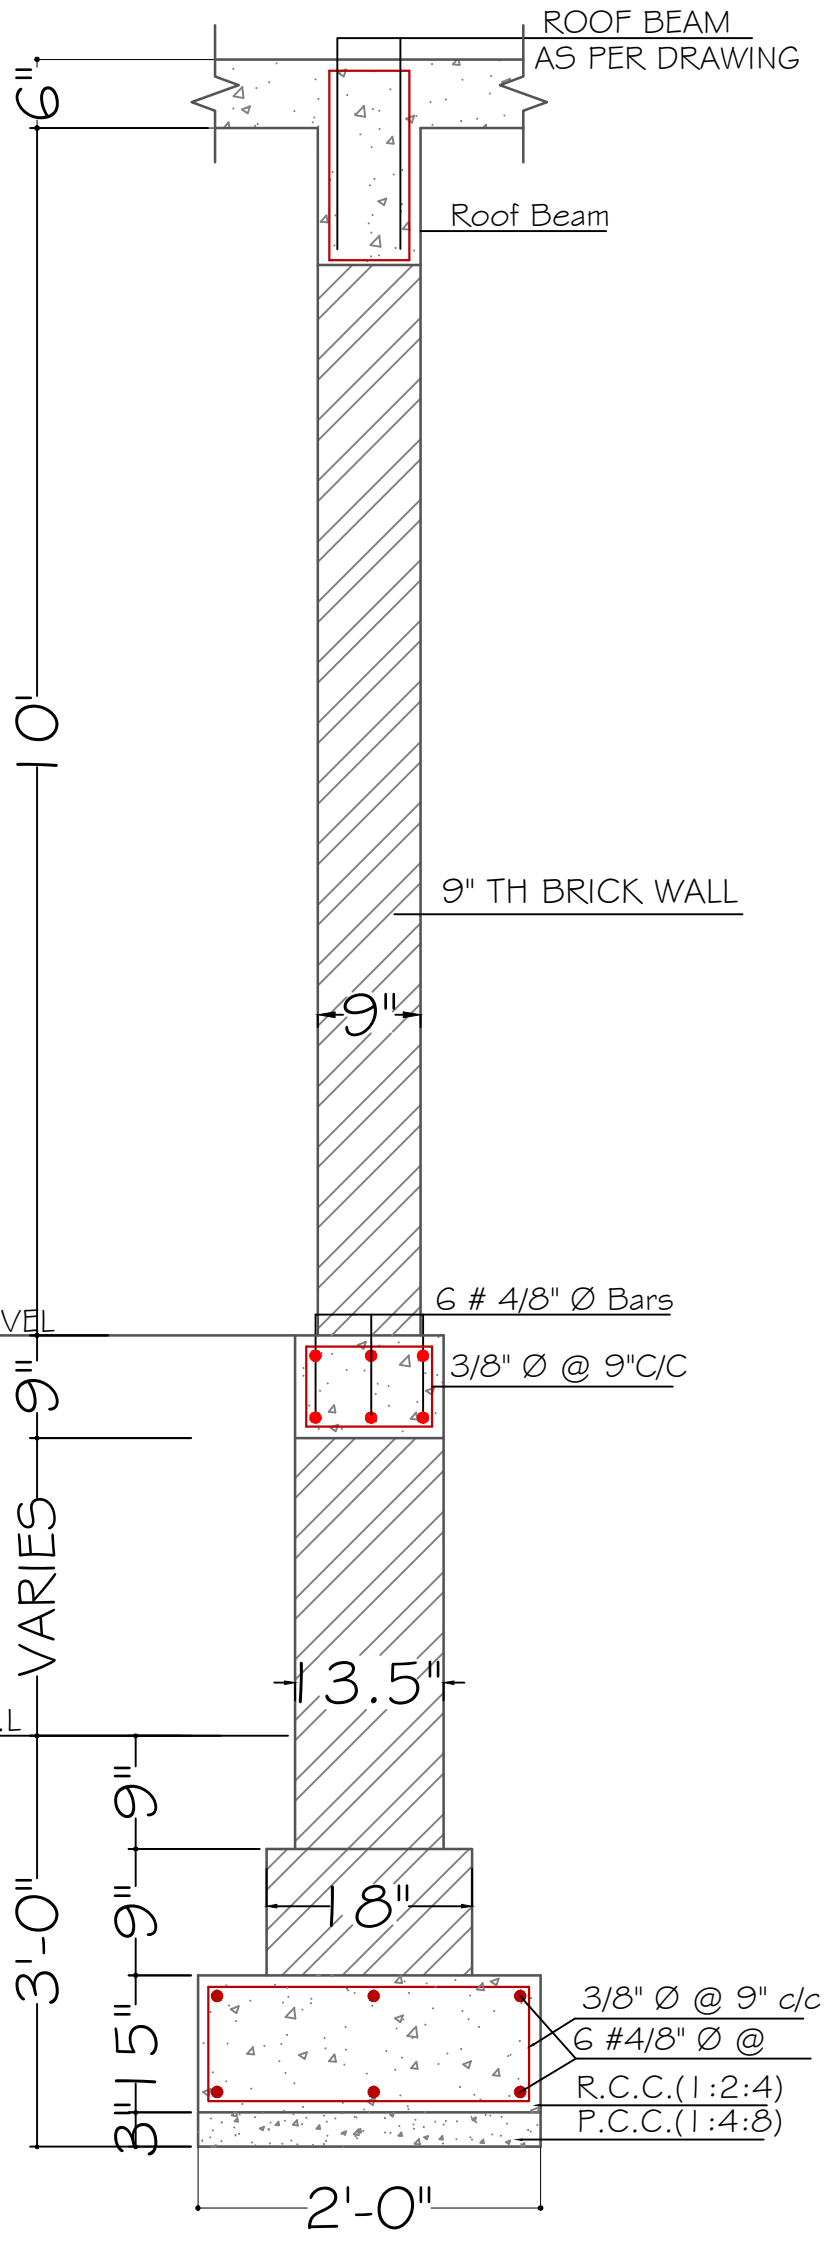


STRIP FO-2

FOOTING DETAILS


PROJECT:	DESIGN BY:	STRUCTURE BY:	APPROVED FOR CONSTRUCTION	CARDINAL POINT:	THE GROUP OF ENGINEERS (CONSULTANTS, DESIGNERS & PLANNERS)
NOKKUNDI HOSPITAL EXTENSION	AR: DANISH WAQAR	ENGR. AFRASIAB	TITLE: MENTIONED IN DRAWING		CONTACT #: 03327969547, 03333392386 thegroupofengineers009@gmail.com
CLIENT:	DRAWN BY:	CHECKED BY:	DATE:		House # 8, Street # 2, Professor colony, Jinnah Town, Quetta.
INDUS HOSPITAL HEALTH NETWORK	M. SAMAD BILAL AHMED	AR: DANISH WAQAR	NOV 2026		

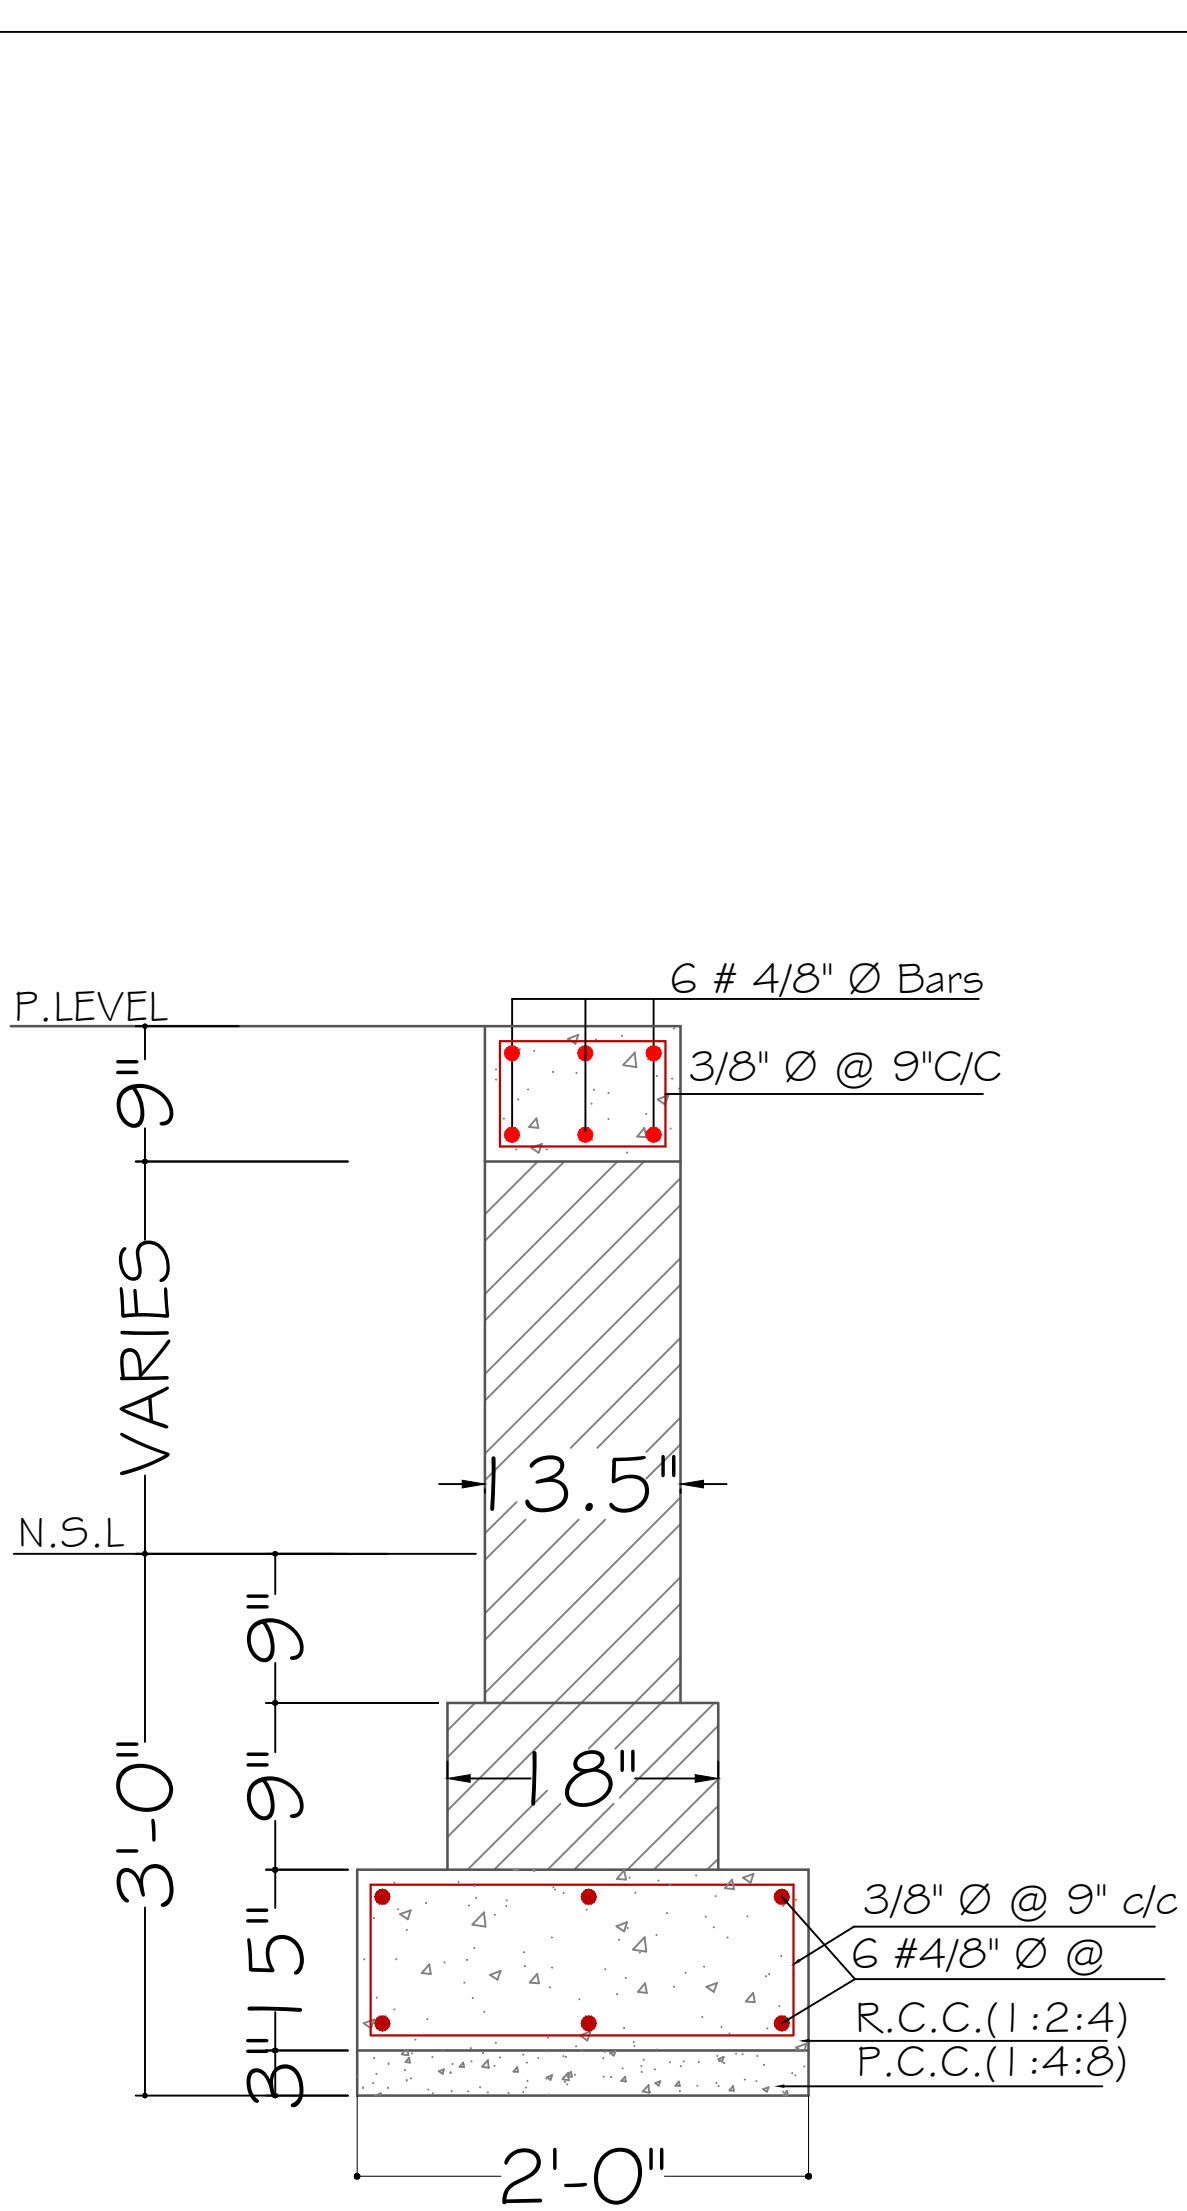

STRIP FO-3

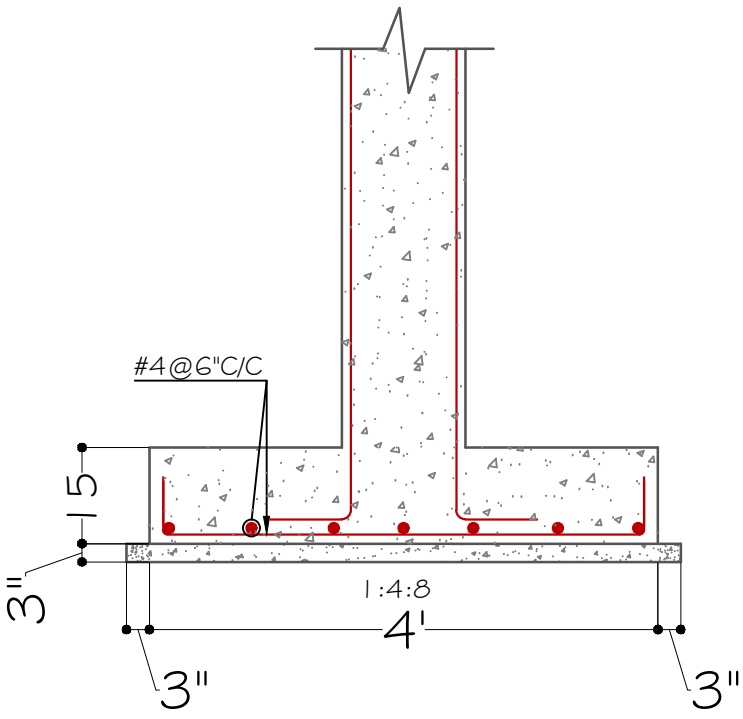


SECTION FO-1

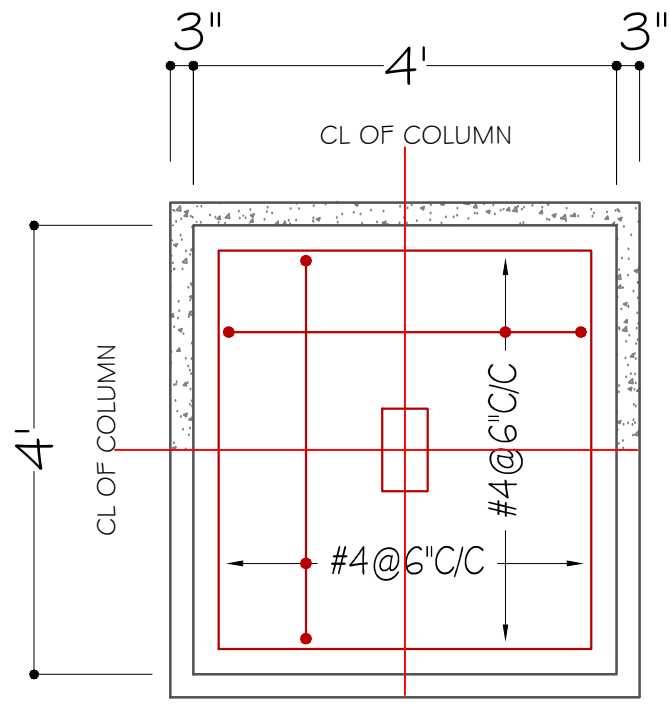


FO-1

FOOTING DETAILS

PROJECT:	DESIGN BY:	STRUCTURE BY:	APPROVED FOR CONSTRUCTION	CARDINAL POINT:	THE GROUP OF ENGINEERS (CONSULTANTS, DESIGNERS & PLANNERS)
NOKKUNDI HOSPITAL EXTENSION	AR: DANISH WAQAR	ENGR. AFRASIAB	TITLE: MENTIONED IN DRAWING		CONTACT #: 03327969547, 03333392386
CLIENT:	DRAWN BY:	CHECKED BY:			thegroupofengineers009@gmail.com
INDUS HOSPITAL HEALTH NETWORK	M. SAMAD BILAL AHMED	AR: DANISH WAQAR	DATE: NOV 2026		House # 8, Street # 2, Professor colony, Jinnah Town, Quetta.

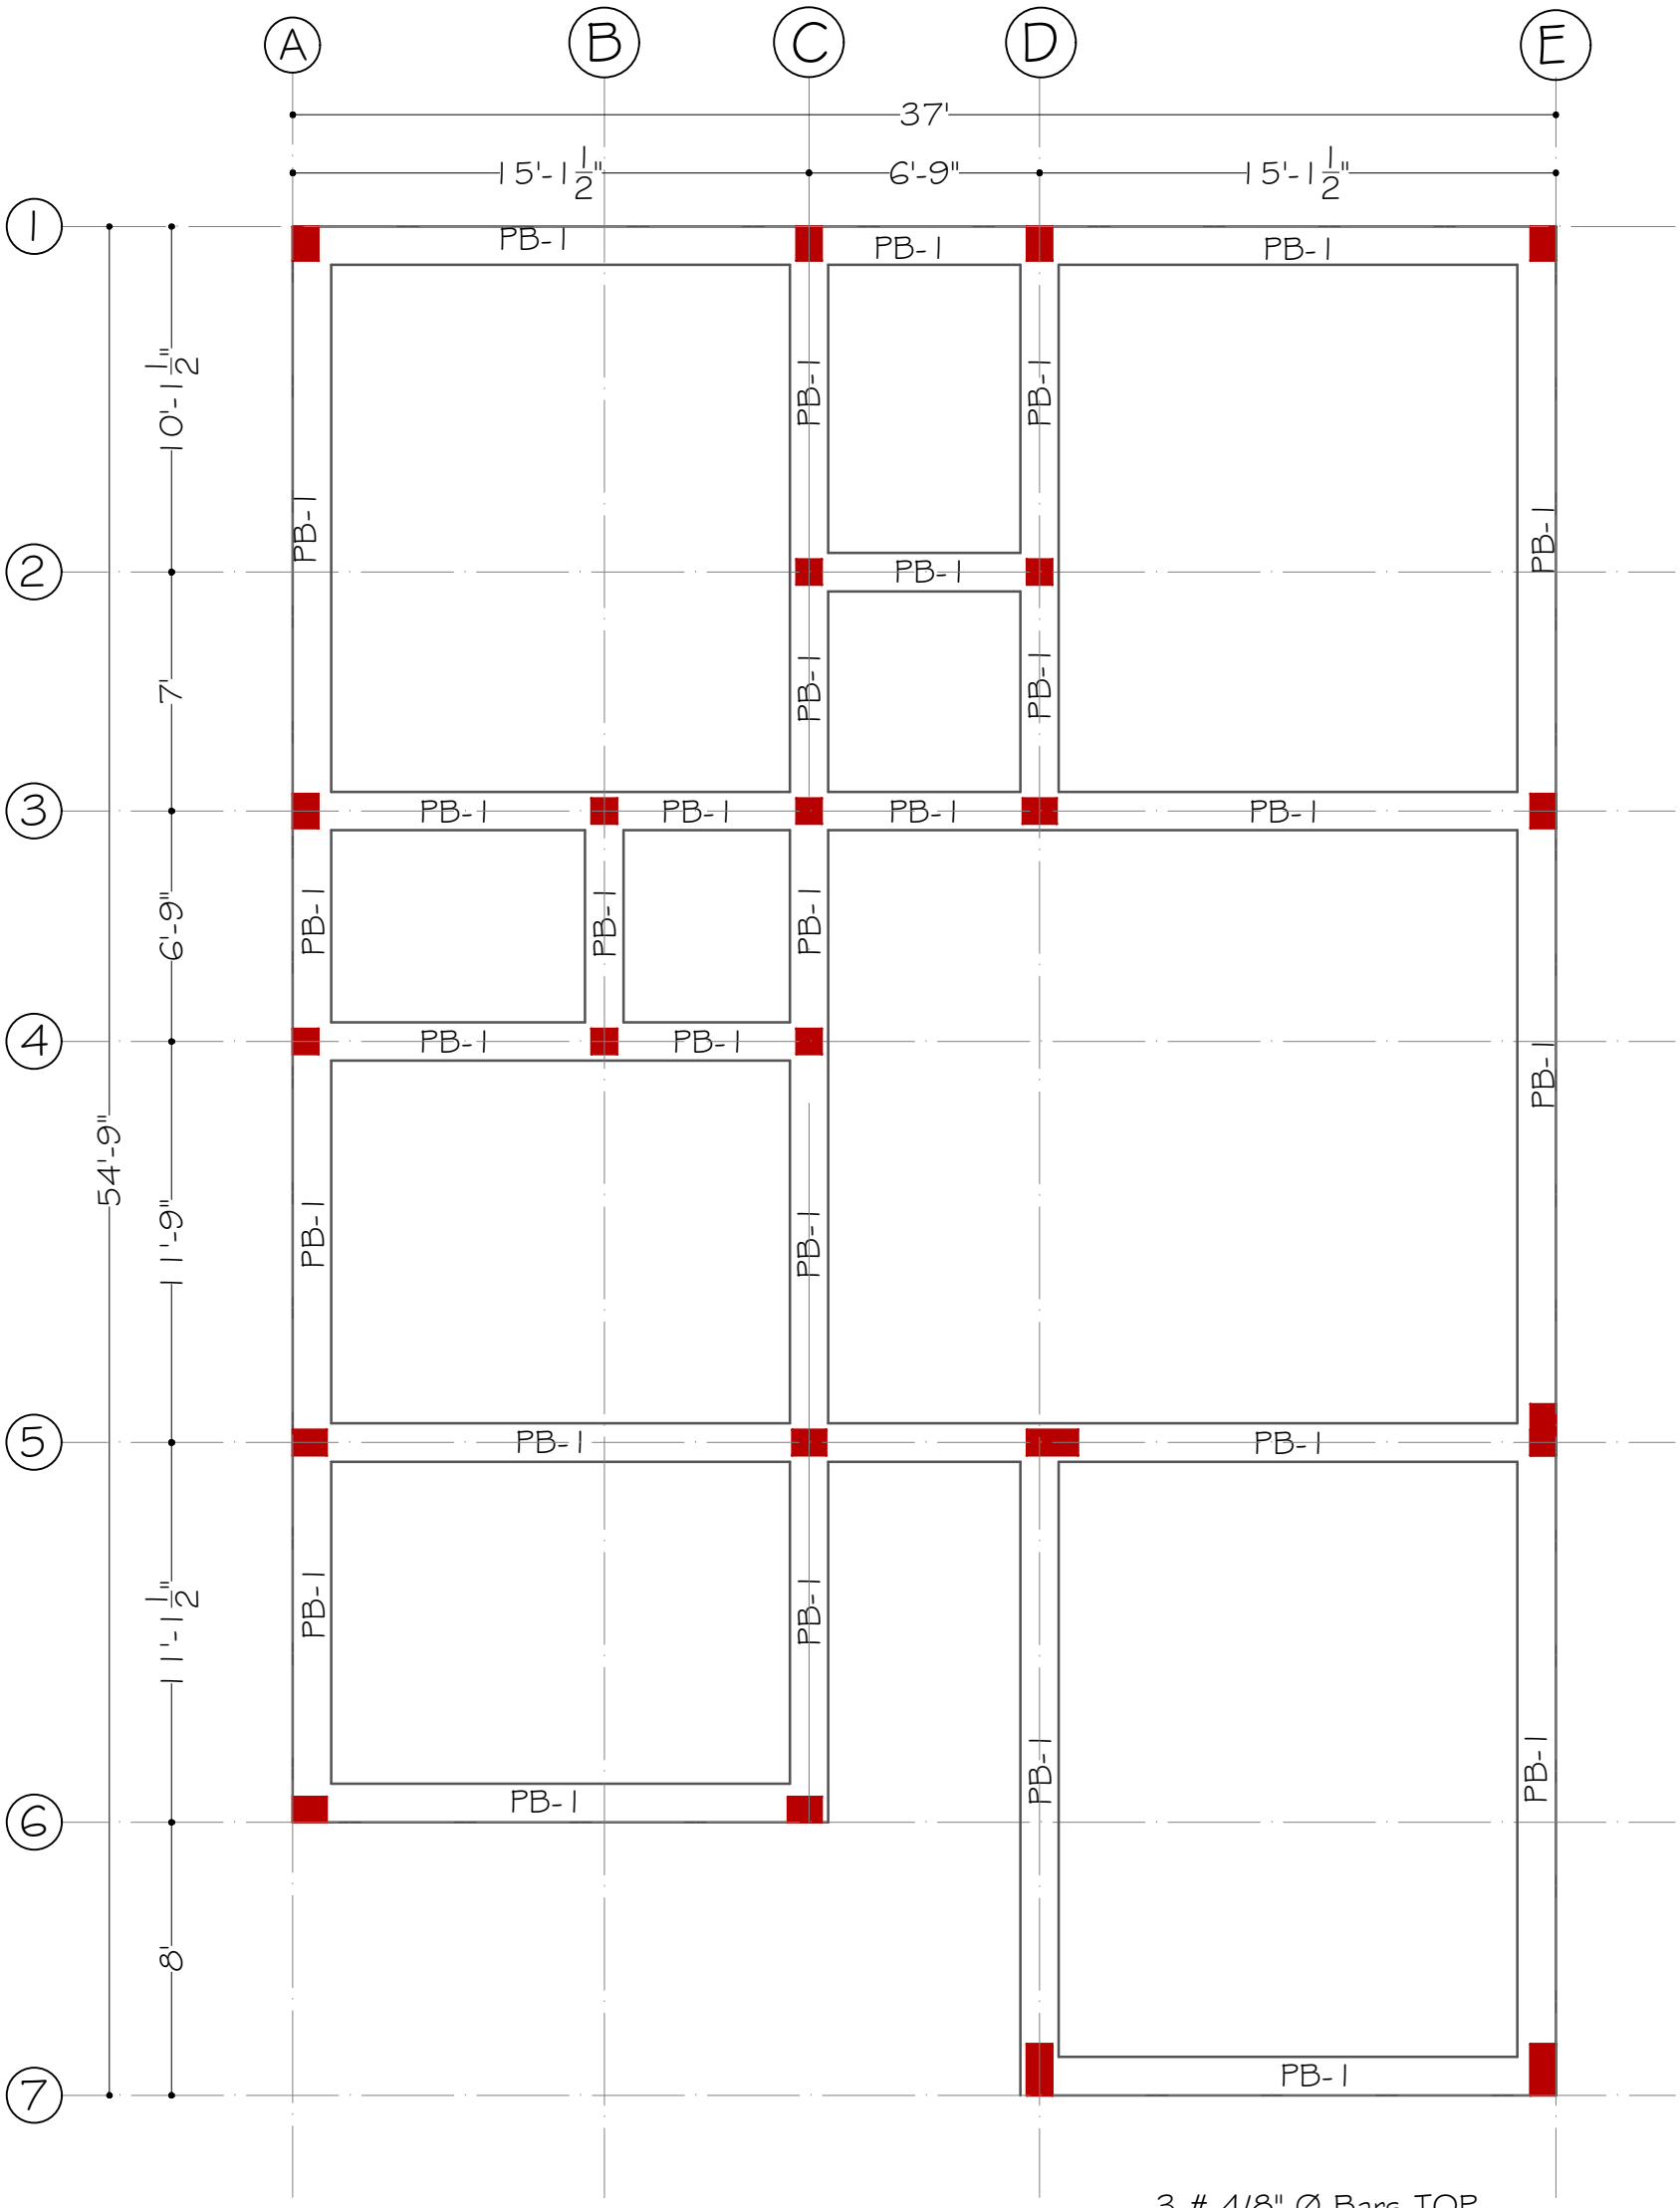


PLINTH BEAM PLAN

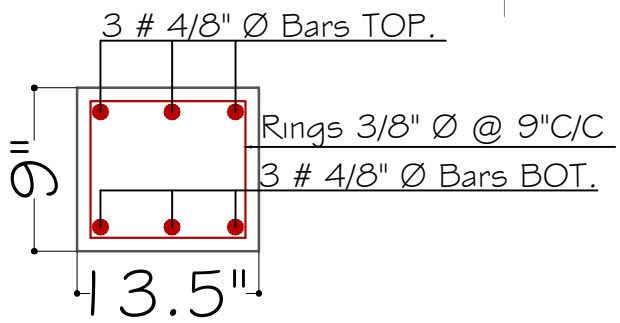


PB-1

PLINTH BEAM SECTION


PROJECT:	DESIGN BY:	STRUCTURE BY:	APPROVED FOR CONSTRUCTION	CARDINAL POINT:	THE GROUP OF ENGINEERS (CONSULTANTS, DESIGNERS & PLANNERS) CONTACT #: 03327969547, 03333392386 thegroupofengineers009@gmail.com House # 8, Street # 2, Professor colony, Jinnah Town, Quetta.
NOKKUNDI HOSPITAL EXTENSION	AR: DANISH WAQAR	ENGR. AFRASIAB	TITLE: MENTIONED IN DRAWING		
CLIENT:	DRAWN BY:	CHECKED BY:	DATE:		
INDUS HOSPITAL HEALTH NETWORK	M. SAMAD BILAL AHMED	AR: DANISH WAQAR	NOV 2026		

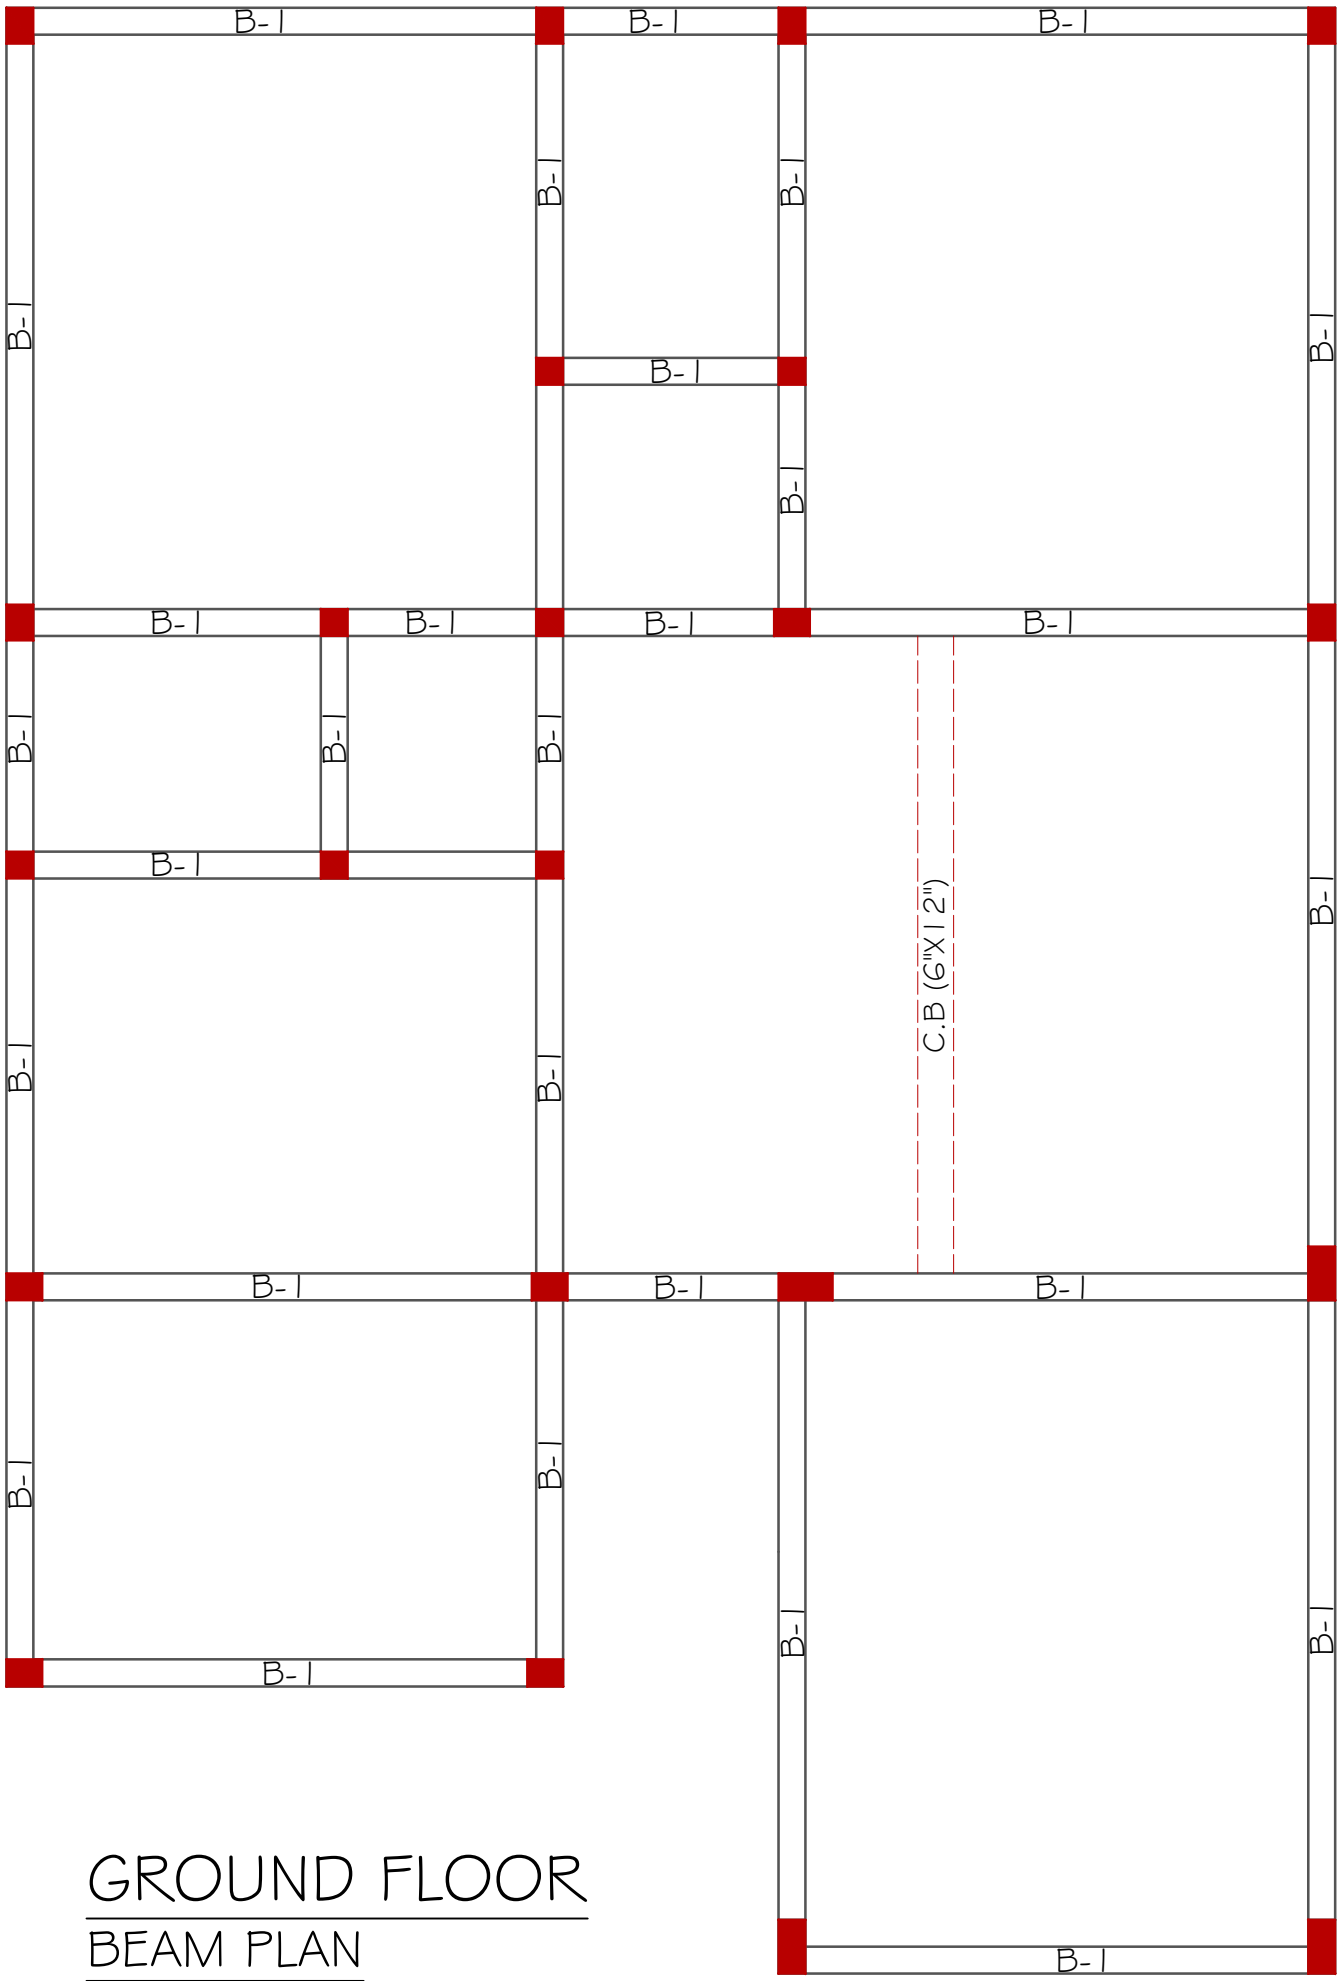


GROUND FLOOR
BEAM PLAN

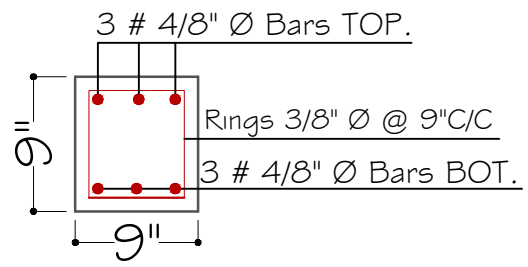

DOOR BAND SECTION

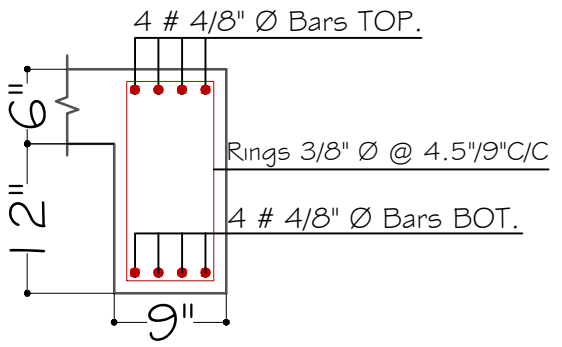


B-1

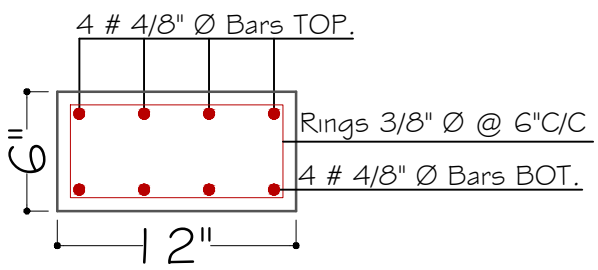

C.BEAM


ROOF BEAM SECTION

PROJECT:	DESIGN BY:	STRUCTURE BY:	APPROVED FOR CONSTRUCTION	CARDINAL POINT:	THE GROUP OF ENGINEERS (CONSULTANTS, DESIGNERS & PLANNERS)
NOKKUNDI HOSPITAL EXTENSION	AR: DANISH WAQAR	ENGR. AFRASIAB	TITLE: MENTIONED IN DRAWING		CONTACT #: 03327969547, 03333392386
CLIENT:	DRAWN BY:	CHECKED BY:	DATE:		thegroupofengineers009@gmail.com
INDUS HOSPITAL HEALTH NETWORK	M. SAMAD BILAL AHMED	AR: DANISH WAQAR	NOV 2026		House # 8, Street # 2, Professor colony, Jinnah Town, Quetta.

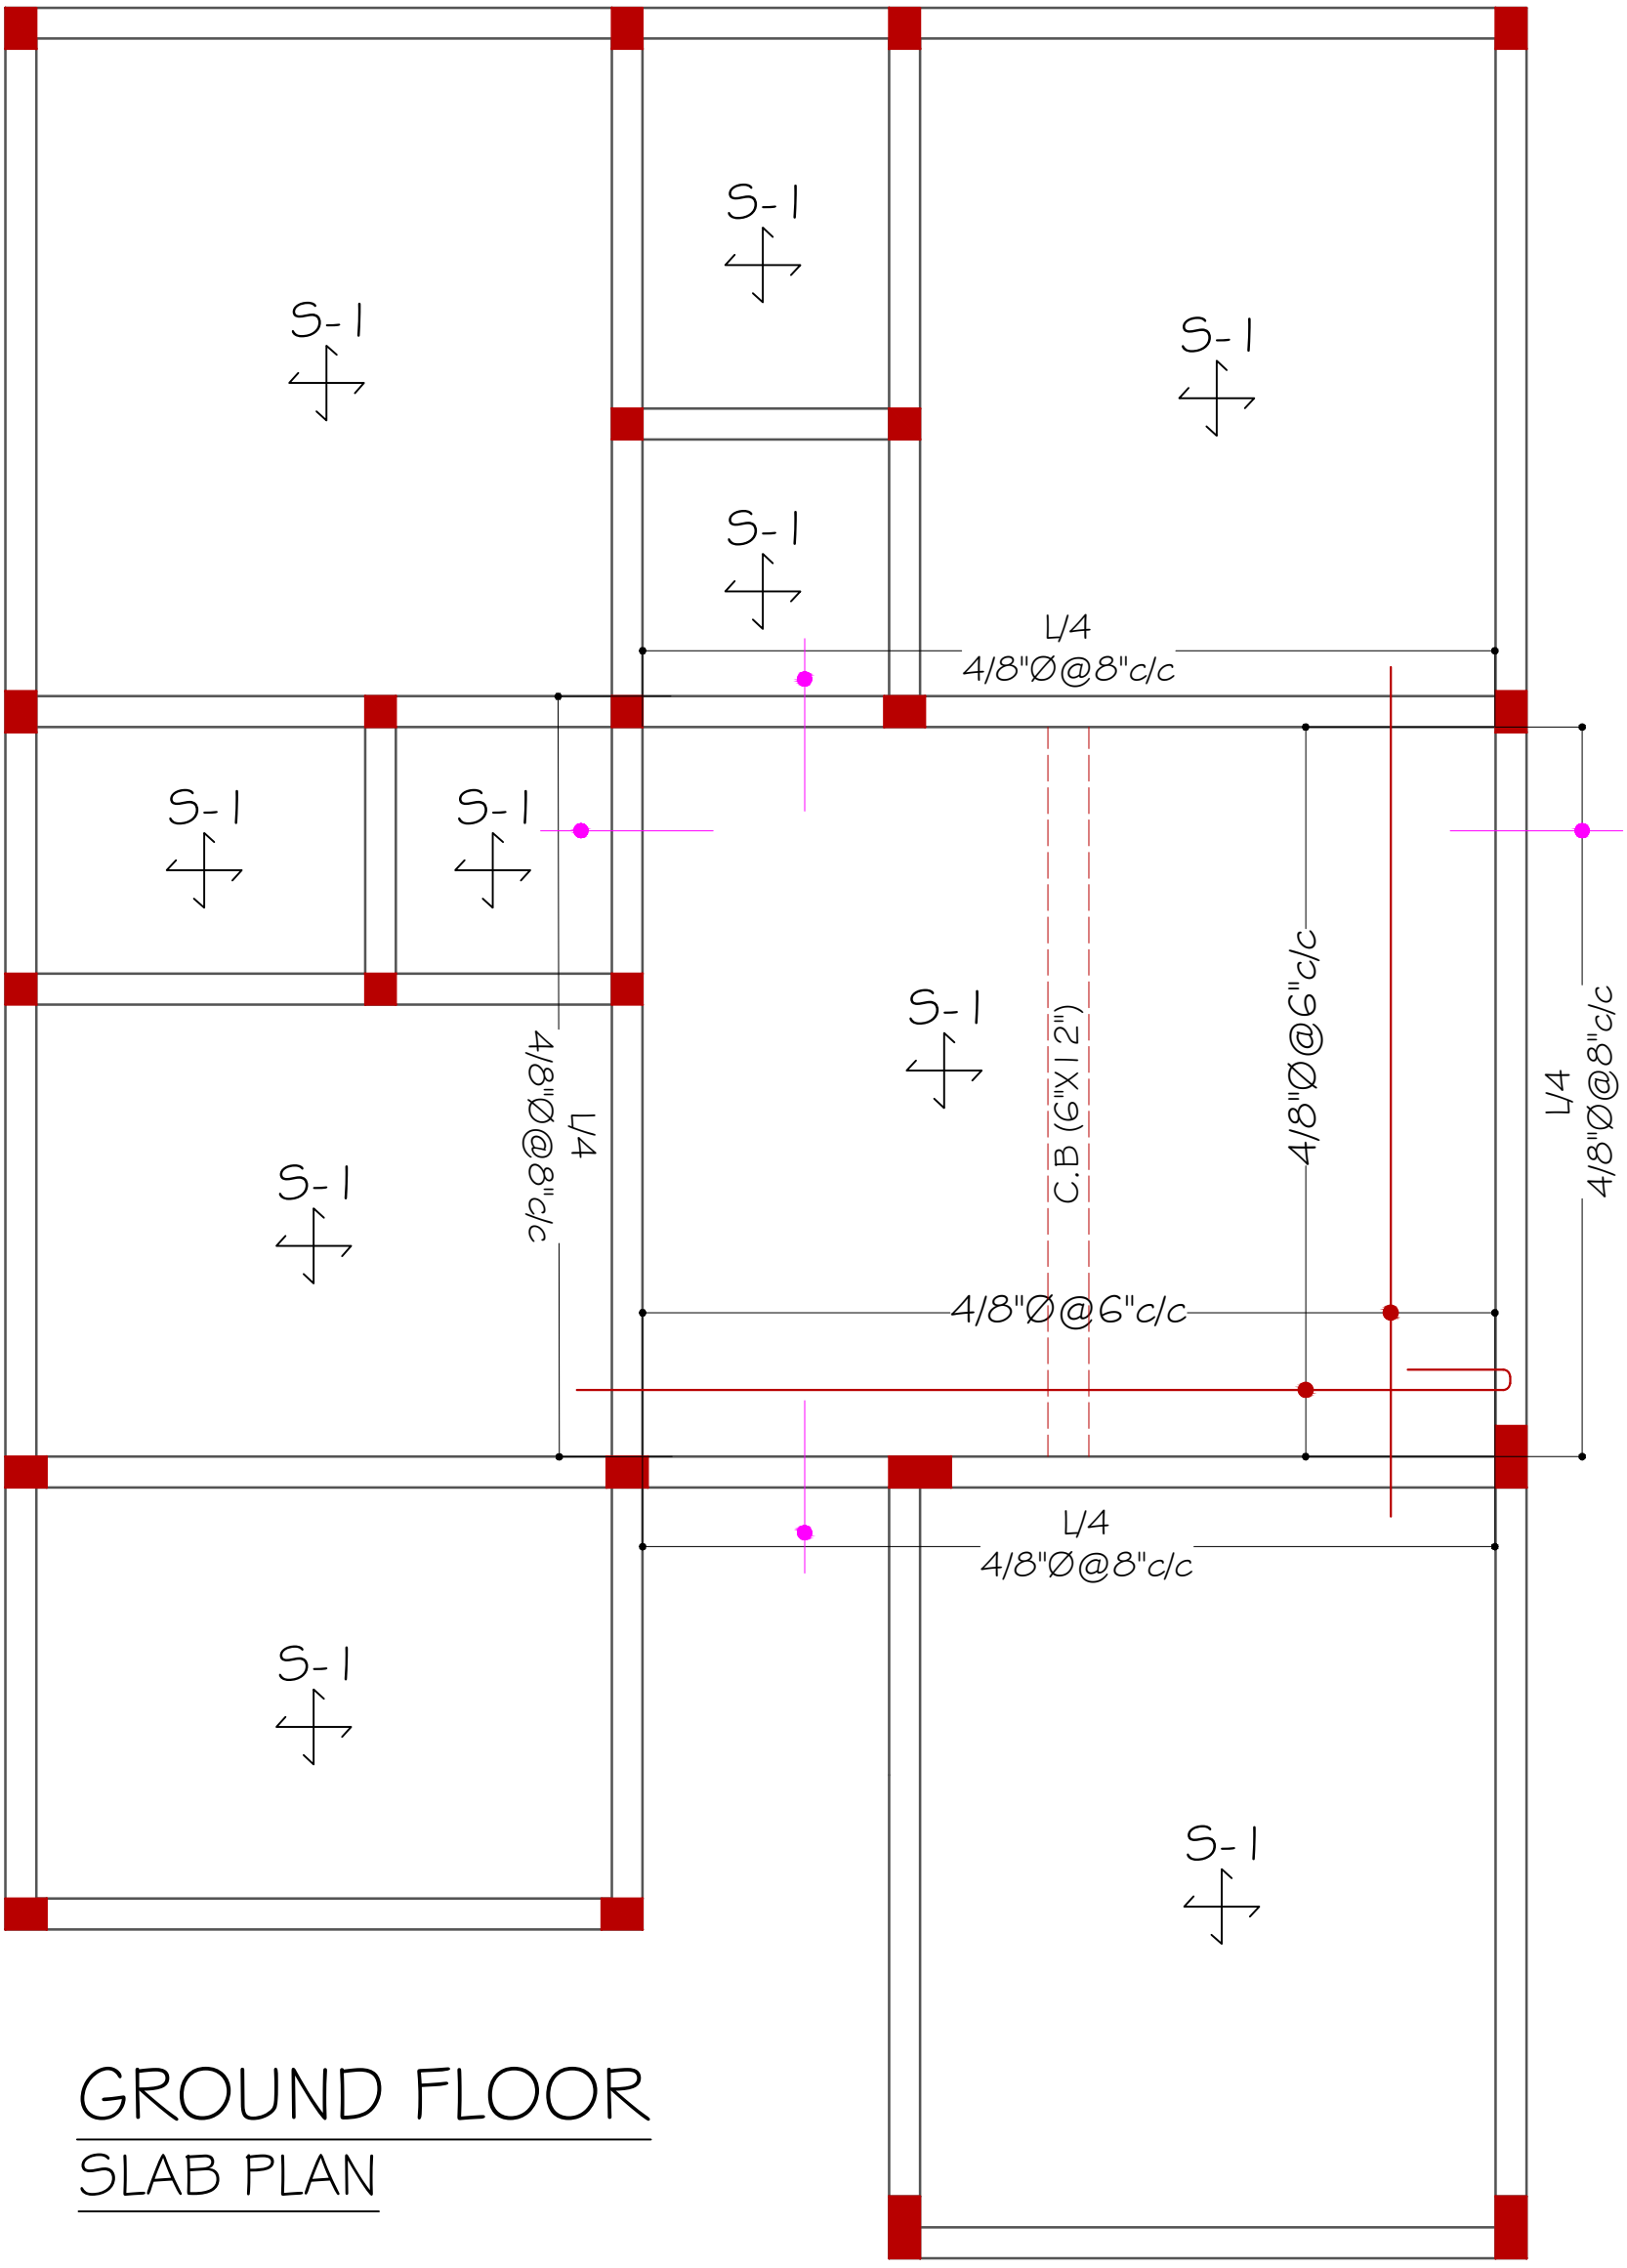

GROUND FLOOR
SLAB PLAN

PROJECT:	DESIGN BY:	STRUCTURE BY:	APPROVED FOR CONSTRUCTION	CARDINAL POINT:	THE GROUP OF ENGINEERS (CONSULTANTS, DESIGNERS & PLANNERS)
NOKKUNDI HOSPITAL EXTENSION	AR: DANISH WAQAR	ENGR. AFRASIAB	TITLE: MENTIONED IN DRAWING		CONTACT #: 03327969547, 03333392386 thegroupofengineers009@gmail.com
CLIENT:	DRAWN BY:	CHECKED BY:			House # 8, Street # 2, Professor colony, Jinnah Town, Quetta.
INDUS HOSPITAL HEALTH NETWORK	M. SAMAD BILAL AHMED	AR: DANISH WAQAR	DATE: NOV 2026		



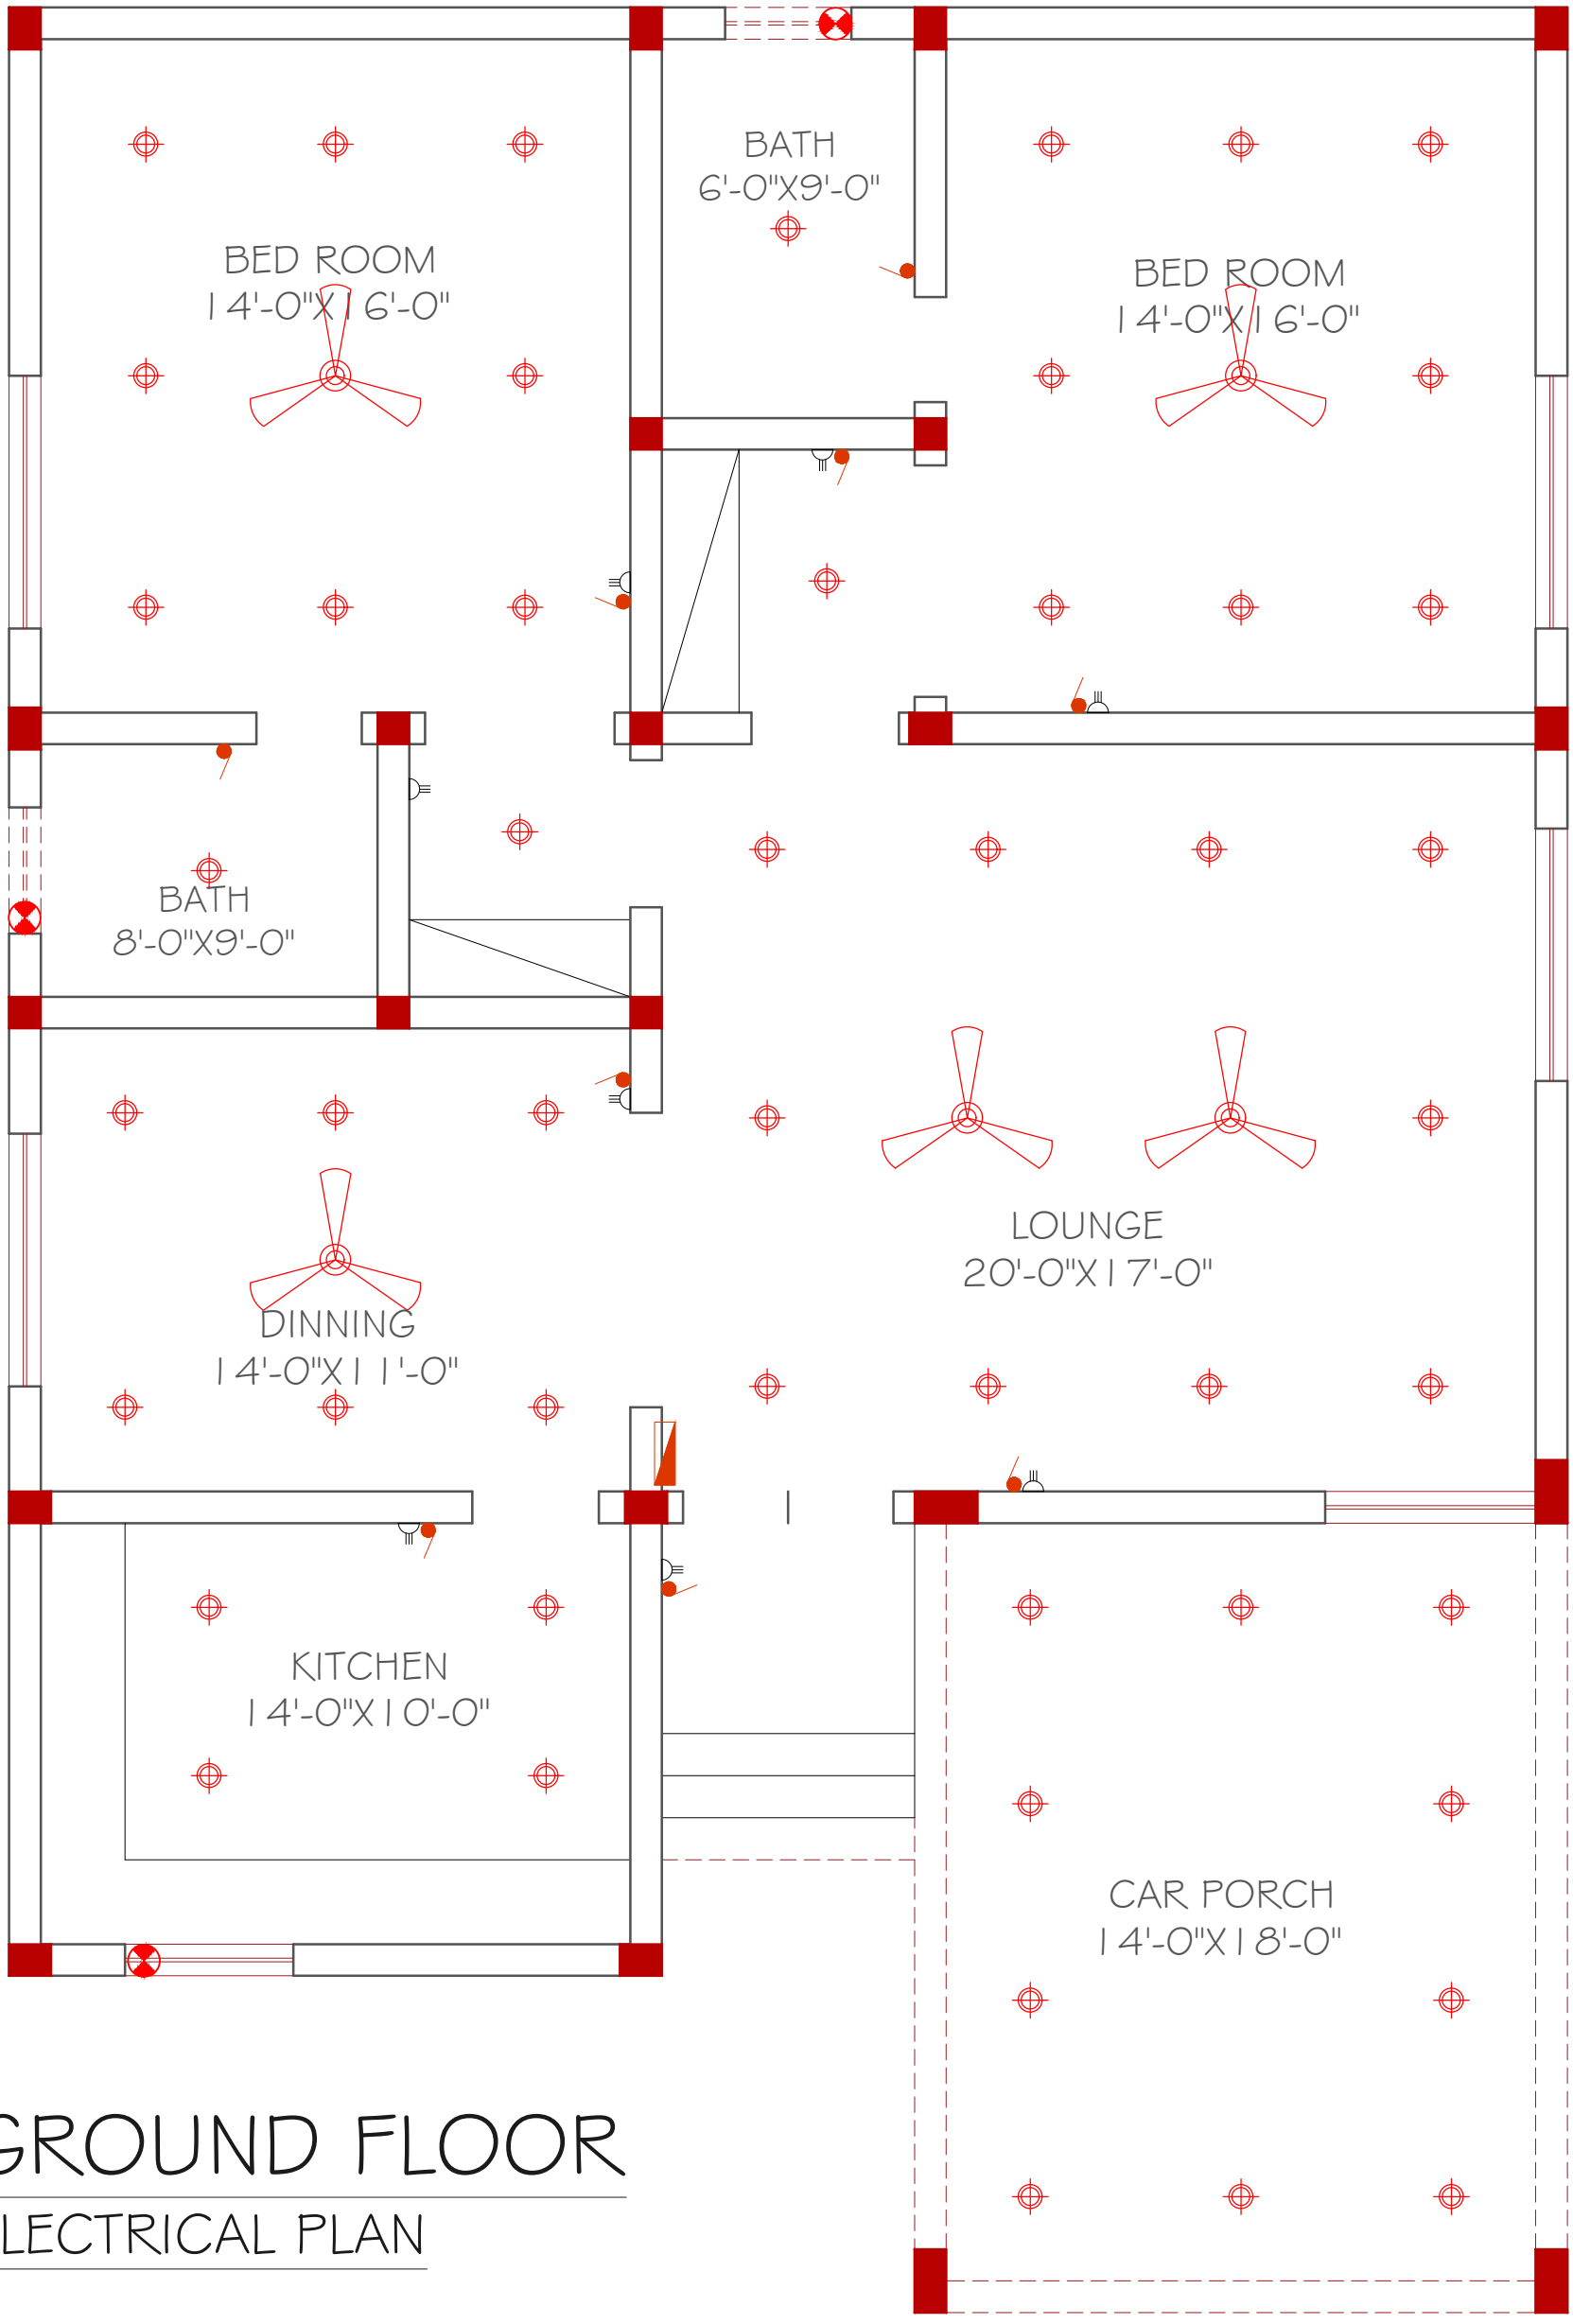


GROUND FLOOR


ELECTRICAL PLAN

PROJECT:	DESIGN BY:	STRUCTURE BY:	APPROVED FOR CONSTRUCTION	CARDINAL POINT:	THE GROUP OF ENGINEERS (CONSULTANTS, DESIGNERS & PLANNERS)
NOKKUNDI HOSPITAL EXTENSION	AR: DANISH WAQAR	ENGR. AFRASIAB	TITLE: MENTIONED IN DRAWING		CONTACT #: 03327969547, 03333392386
CLIENT:	DRAWN BY:	CHECKED BY:	DATE:		thegroupofengineers009@gmail.com
INDUS HOSPITAL HEALTH NETWORK	M. SAMAD BILAL AHMED	AR: DANISH WAQAR	NOV 2026		House # 8, Street # 2, Professor colony, Jinnah Town, Quetta.

ELECTRICAL LEGENDS

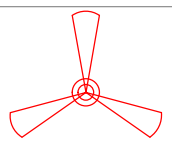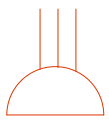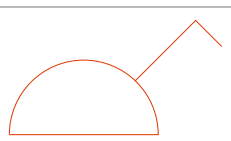
	SYMBOL	DESCRIPTION
1		Ceiling Fan
2		Ceiling Llight
3		Power Plug
4		Socket
5		Switch Board
6		Main Distribution Board
7		Exh. Fan

PROJECT:	DESIGN BY:	STRUCTURE BY:	APPROVED FOR CONSTRUCTION	CARDINAL POINT:	THE GROUP OF ENGINEERS (CONSULTANTS, DESIGNERS & PLANNERS) CONTACT #: 03327969547, 03333392386 thegroupofengineers009@gmail.com House # 8, Street # 2, Professor colony, Jinnah Town, Quetta.
NOKKUNDI HOSPITAL EXTENSION	AR: DANISH WAQAR	ENGR. AFRASIAB	TITLE: MENTIONED IN DRAWING		
CLIENT:	DRAWN BY:	CHECKED BY:			
INDUS HOSPITAL HEALTH NETWORK	M. SAMAD BILAL AHMED	AR: DANISH WAQAR	DATE: NOV 2026		

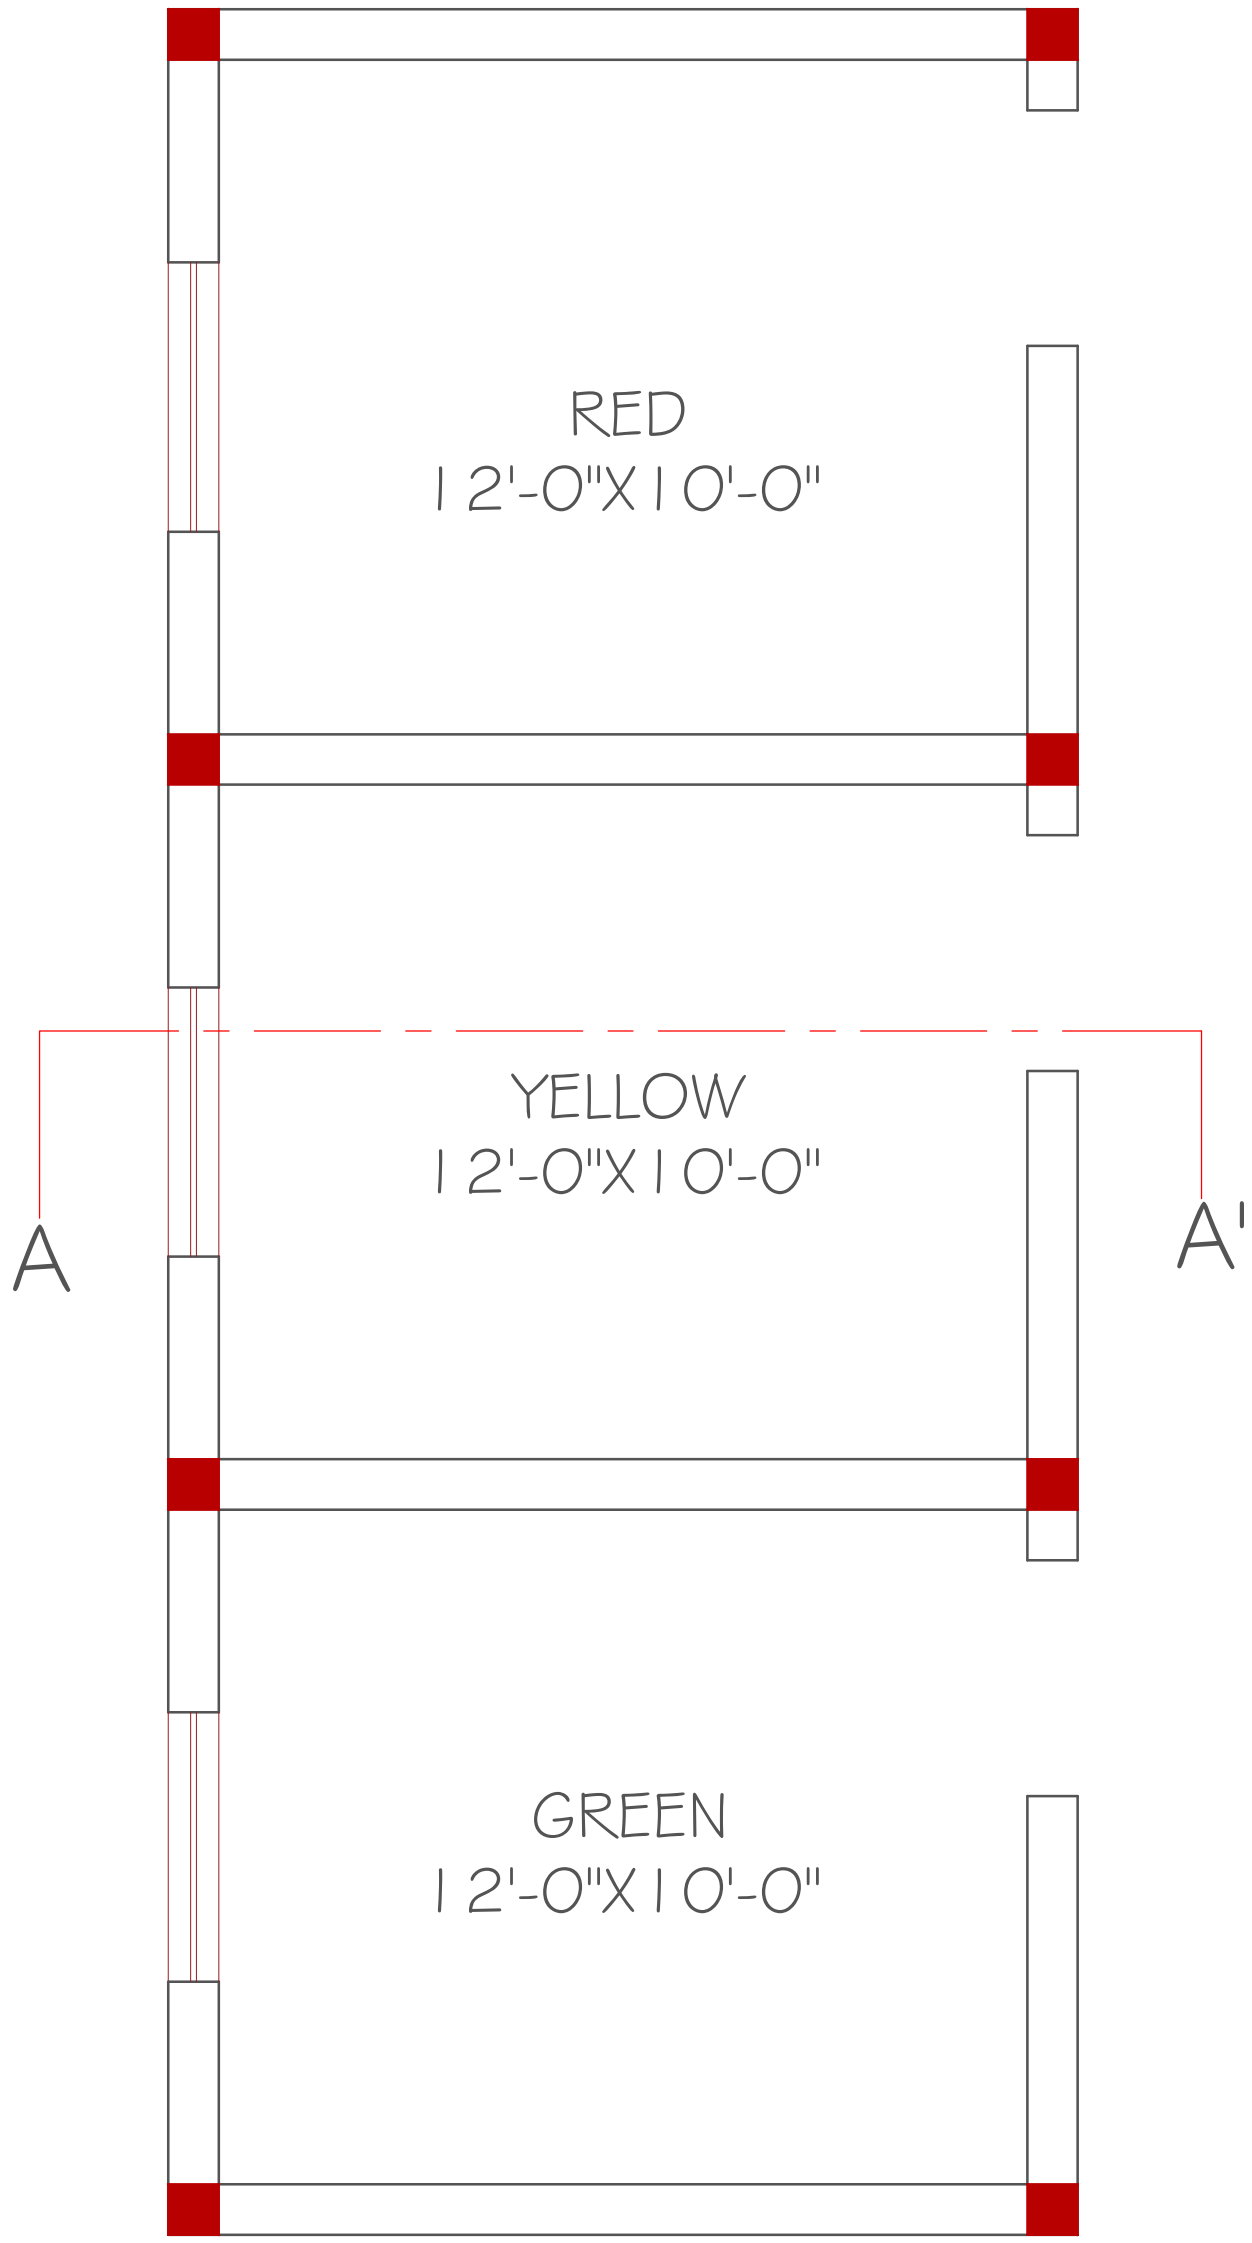

GROUND FLOOR PLAN


PROJECT:	DESIGN BY:	STRUCTURE BY:	APPROVED FOR CONSTRUCTION	CARDINAL POINT:	THE GROUP OF ENGINEERS (CONSULTANTS, DESIGNERS & PLANNERS) CONTACT #: 03327969547, 03333392386 thegroupofengineers009@gmail.com House # 8, Street # 2, Professor colony, Jinnah Town, Quetta.
NOKKUNDI HOSPITAL EXTENSION	AR: DANISH WAQAR	ENGR. AFRASIAB	TITLE: MENTIONED IN DRAWING		
CLIENT:	DRAWN BY:	CHECKED BY:	DATE:		
INDUS HOSPITAL HEALTH NETWORK	M. SAMAD BILAL AHMED	AR: DANISH WAQAR	NOV 2026		

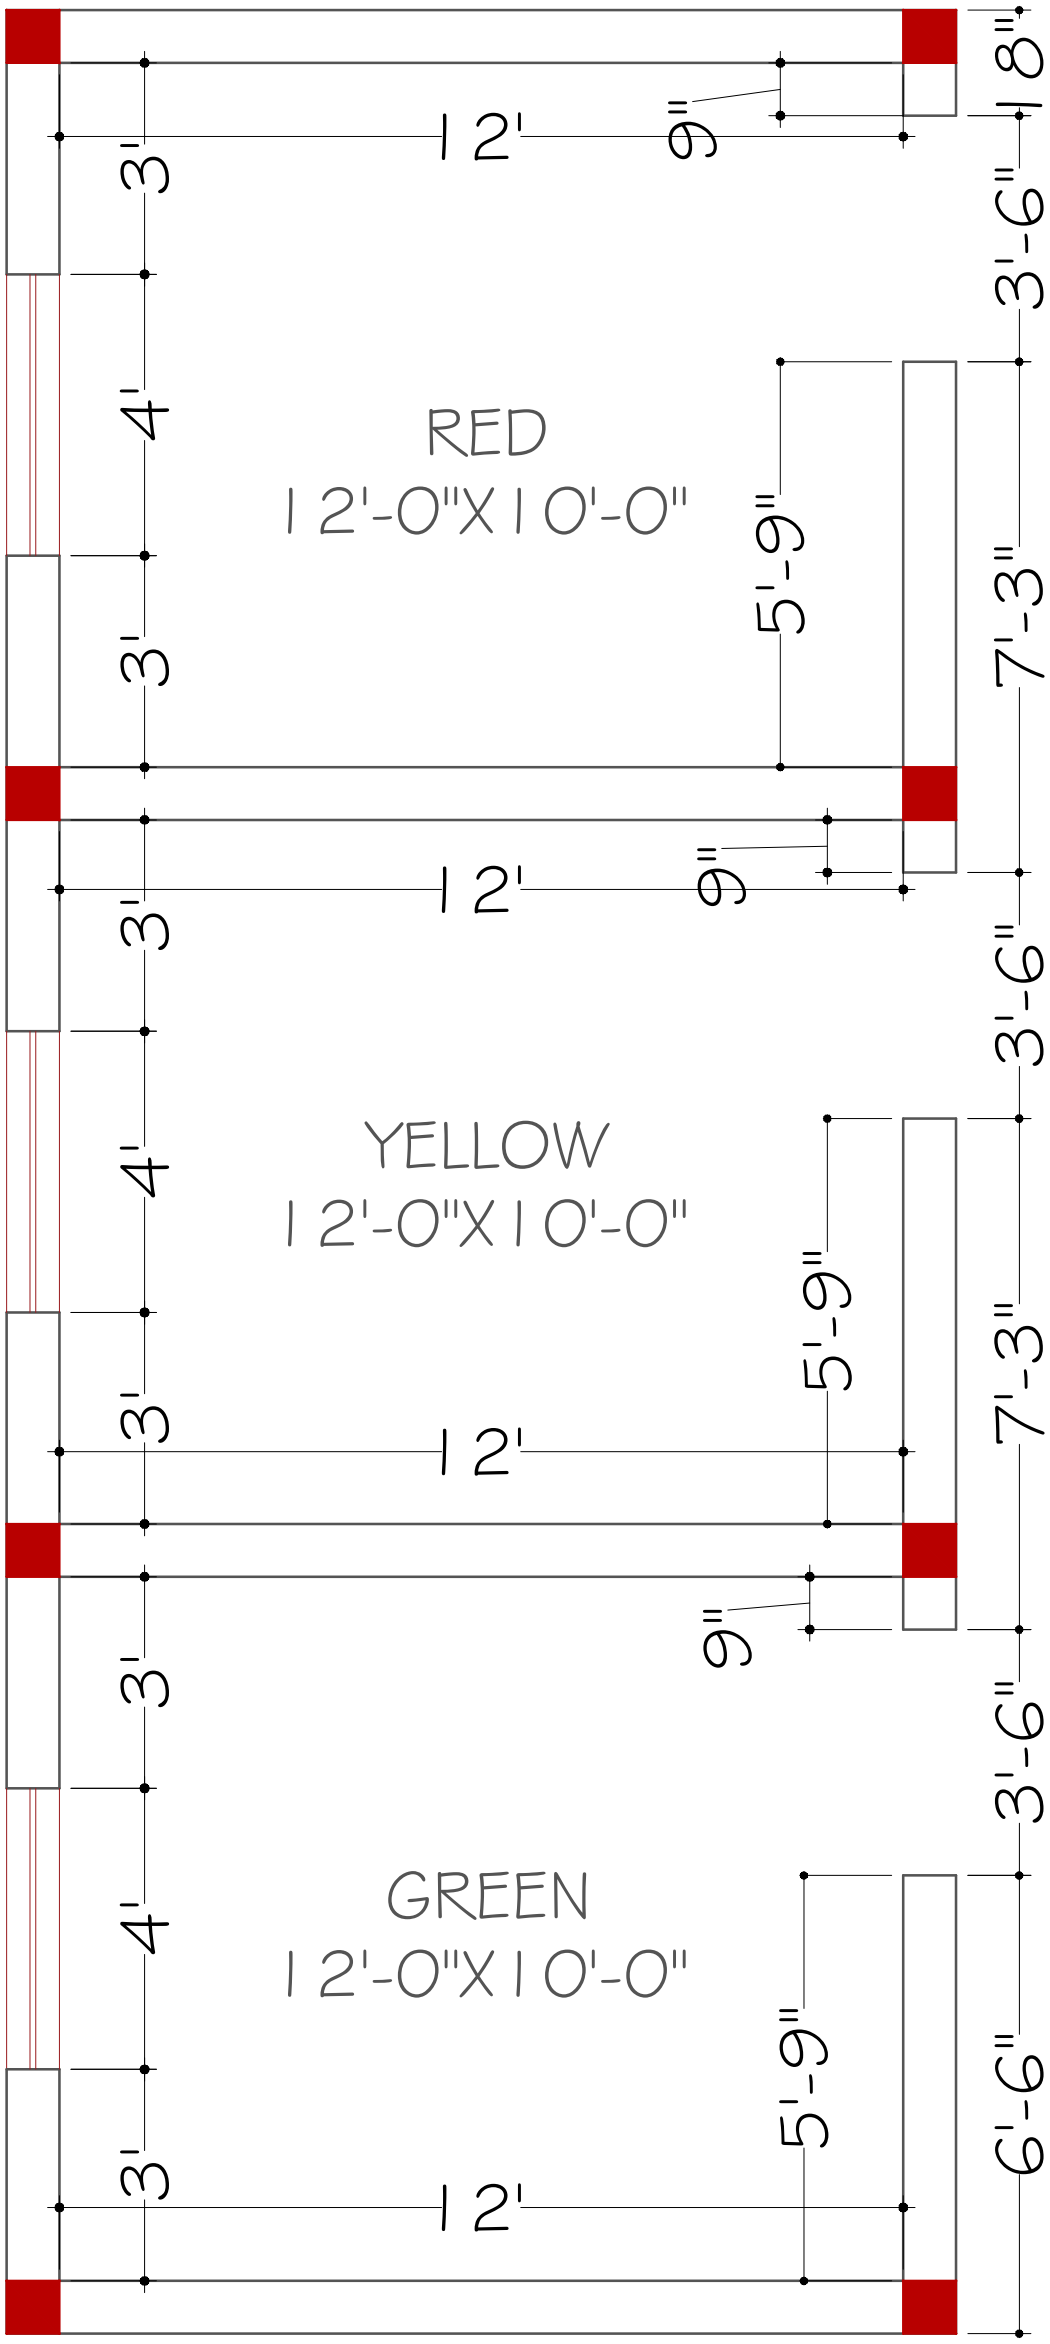

GROUND FLOOR

WORKING PLAN

PROJECT:	DESIGN BY:	STRUCTURE BY:	APPROVED FOR CONSTRUCTION	CARDINAL POINT:	THE GROUP OF ENGINEERS (CONSULTANTS, DESIGNERS & PLANNERS)
NOKKUNDI HOSPITAL EXTENSION	AR: DANISH WAQAR	ENGR. AFRASIAB	TITLE: MENTIONED IN DRAWING		CONTACT #: 03327969547, 03333392386 thegroupofengineers009@gmail.com
CLIENT:	DRAWN BY:	CHECKED BY:	DATE:		House # 8, Street # 2, Professor colony, Jinnah Town, Quetta.
INDUS HOSPITAL HEALTH NETWORK	M. SAMAD BILAL AHMED	AR: DANISH WAQAR	NOV 2026		

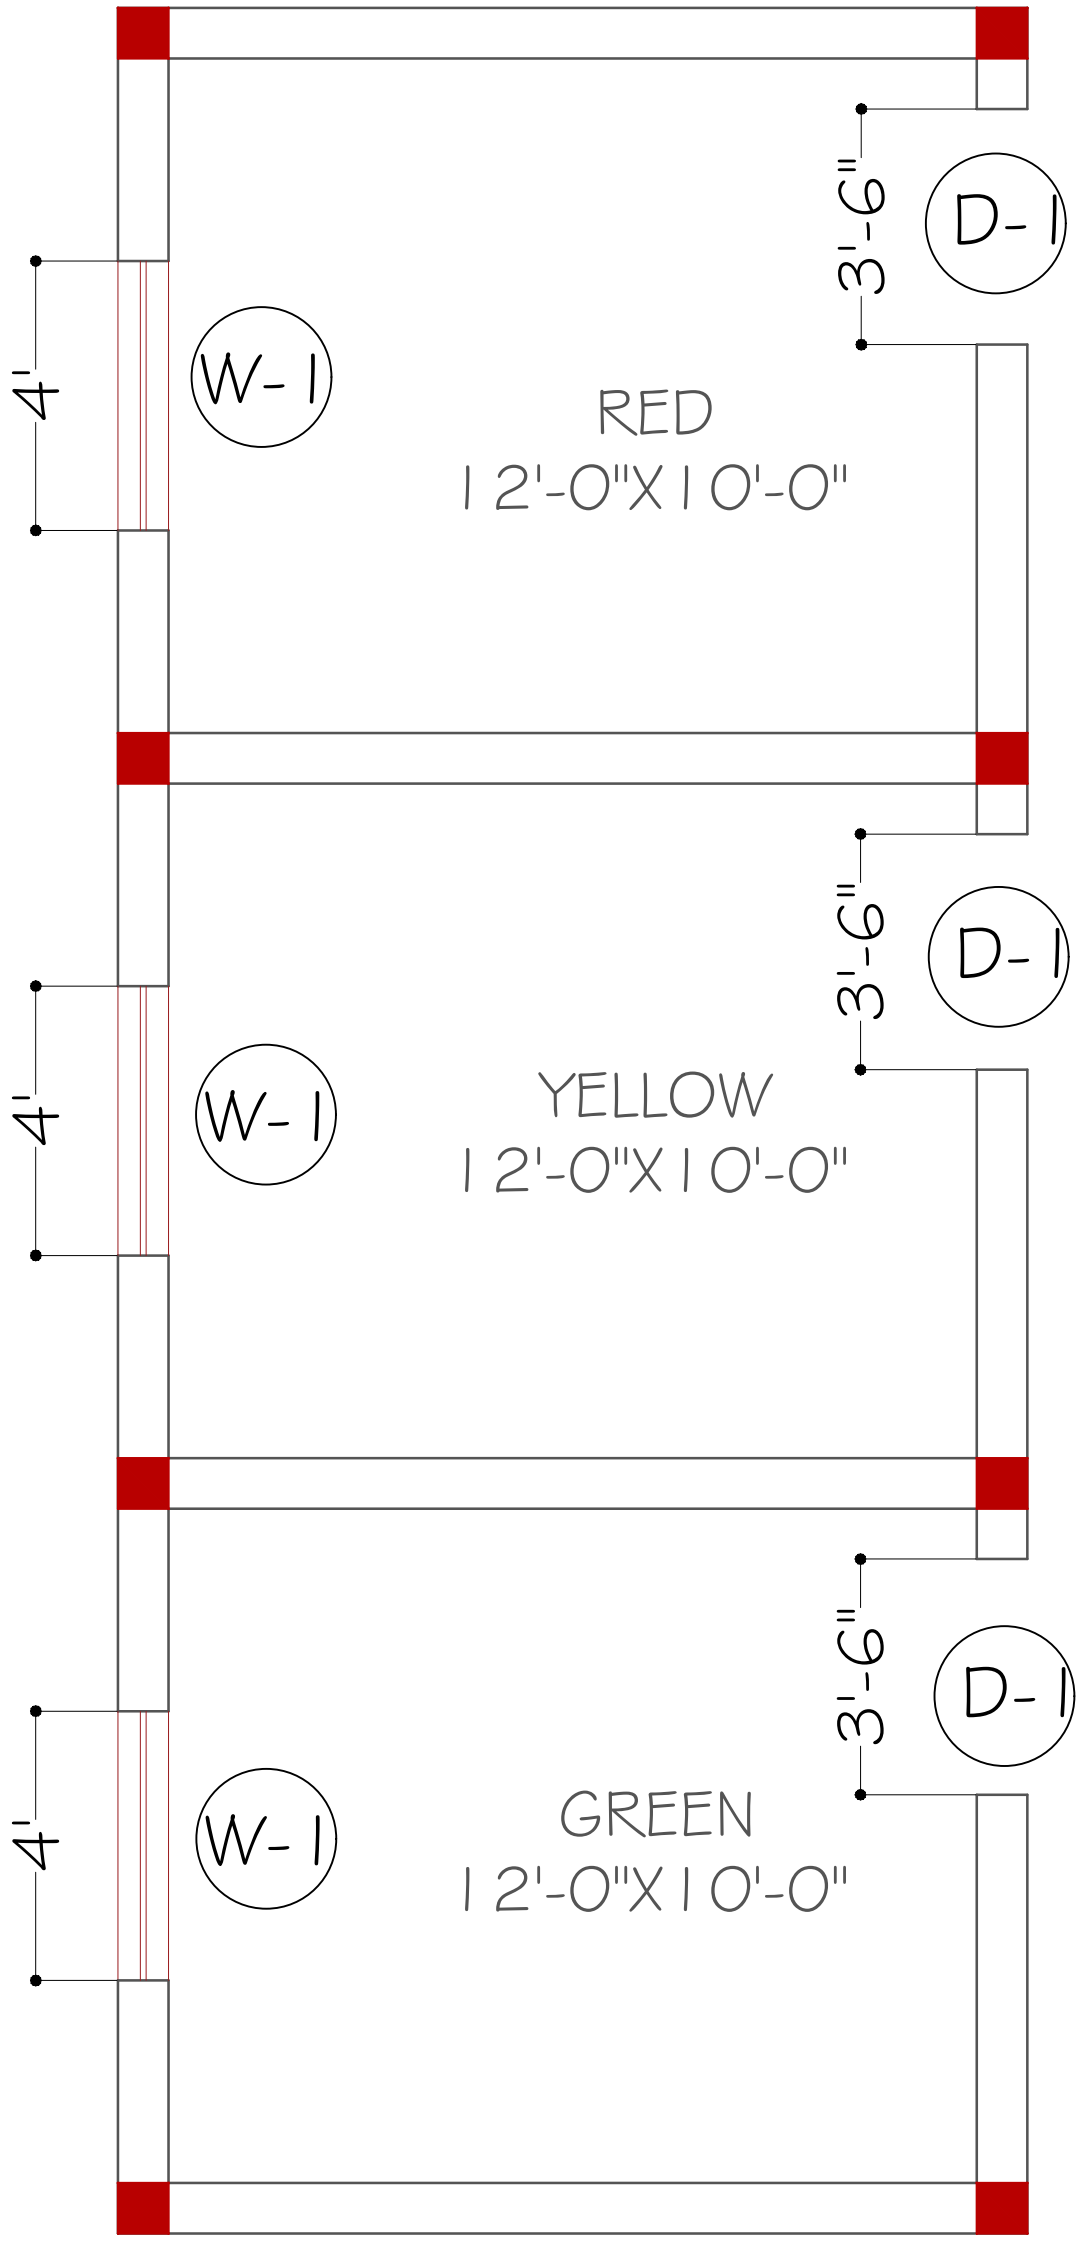

GROUND FLOOR
DOOR WINDOW PLAN

PROJECT:	DESIGN BY:	STRUCTURE BY:	APPROVED FOR CONSTRUCTION	CARDINAL POINT:	THE GROUP OF ENGINEERS (CONSULTANTS, DESIGNERS & PLANNERS)
NOKKUNDI HOSPITAL EXTENSION	AR: DANISH WAQAR	ENGR. AFRASIAB	TITLE: MENTIONED IN DRAWING		CONTACT #: 03327969547, 03333392386 thegroupofengineers009@gmail.com
CLIENT:	DRAWN BY:	CHECKED BY:			House # 8, Street # 2, Professor colony, Jinnah Town, Quetta.
INDUS HOSPITAL HEALTH NETWORK	M. SAMAD BILAL AHMED	AR: DANISH WAQAR	DATE: NOV 2026		

DOOR AND FRAME SCHEDULE

DOOR								FRAME				
	SIZE					LOUVER				DETAIL		
MARK	WD	HGT	THK	MATL	GLAZING	WD	HGT	MATL	EL	HEAD	JAMB	SILL
D-1	5'-0"	8'-6"		WOOD	--	0	0"	--	--	--	--	--

WINDOW SCHEDULE

MARK	SIZE		TYPE	MATERIAL	NOTES
	Width	HEIGHT			
W-1	4'-0"	5'-6"	--	--	SILL LEVEL AT 3'-0" FROM F.F.L.

GROUND FLOOR DOOR & WINDOW SCHEDULE DETAILS

THE GROUP OF ENGINEERS
(CONSULTANTS, DESIGNERS & PLANNERS)
CONTACT #: 03327969547, 03333392386
thegroupofengineers009@gmail.com
House # 8, Street # 2, Professor colony, Jinnah Town, Quetta.

CARDINAL POINT:

APPROVED FOR CONSTRUCTION

TITLE: MENTIONED IN DRAWING

DATE: NOV 2026

STRUCTURE BY: ENGR. AFRASIAB


CHECKED BY: AR: DANISH WAQAR

DESIGN BY: AR: DANISH WAQAR

DRAWN BY: M. SAMAD
BILAL AHMED

PROJECT: NOKKUNDI HOSPITAL EXTENSION

CLIENT: INDUS HOSPITAL HEALTH NETWORK

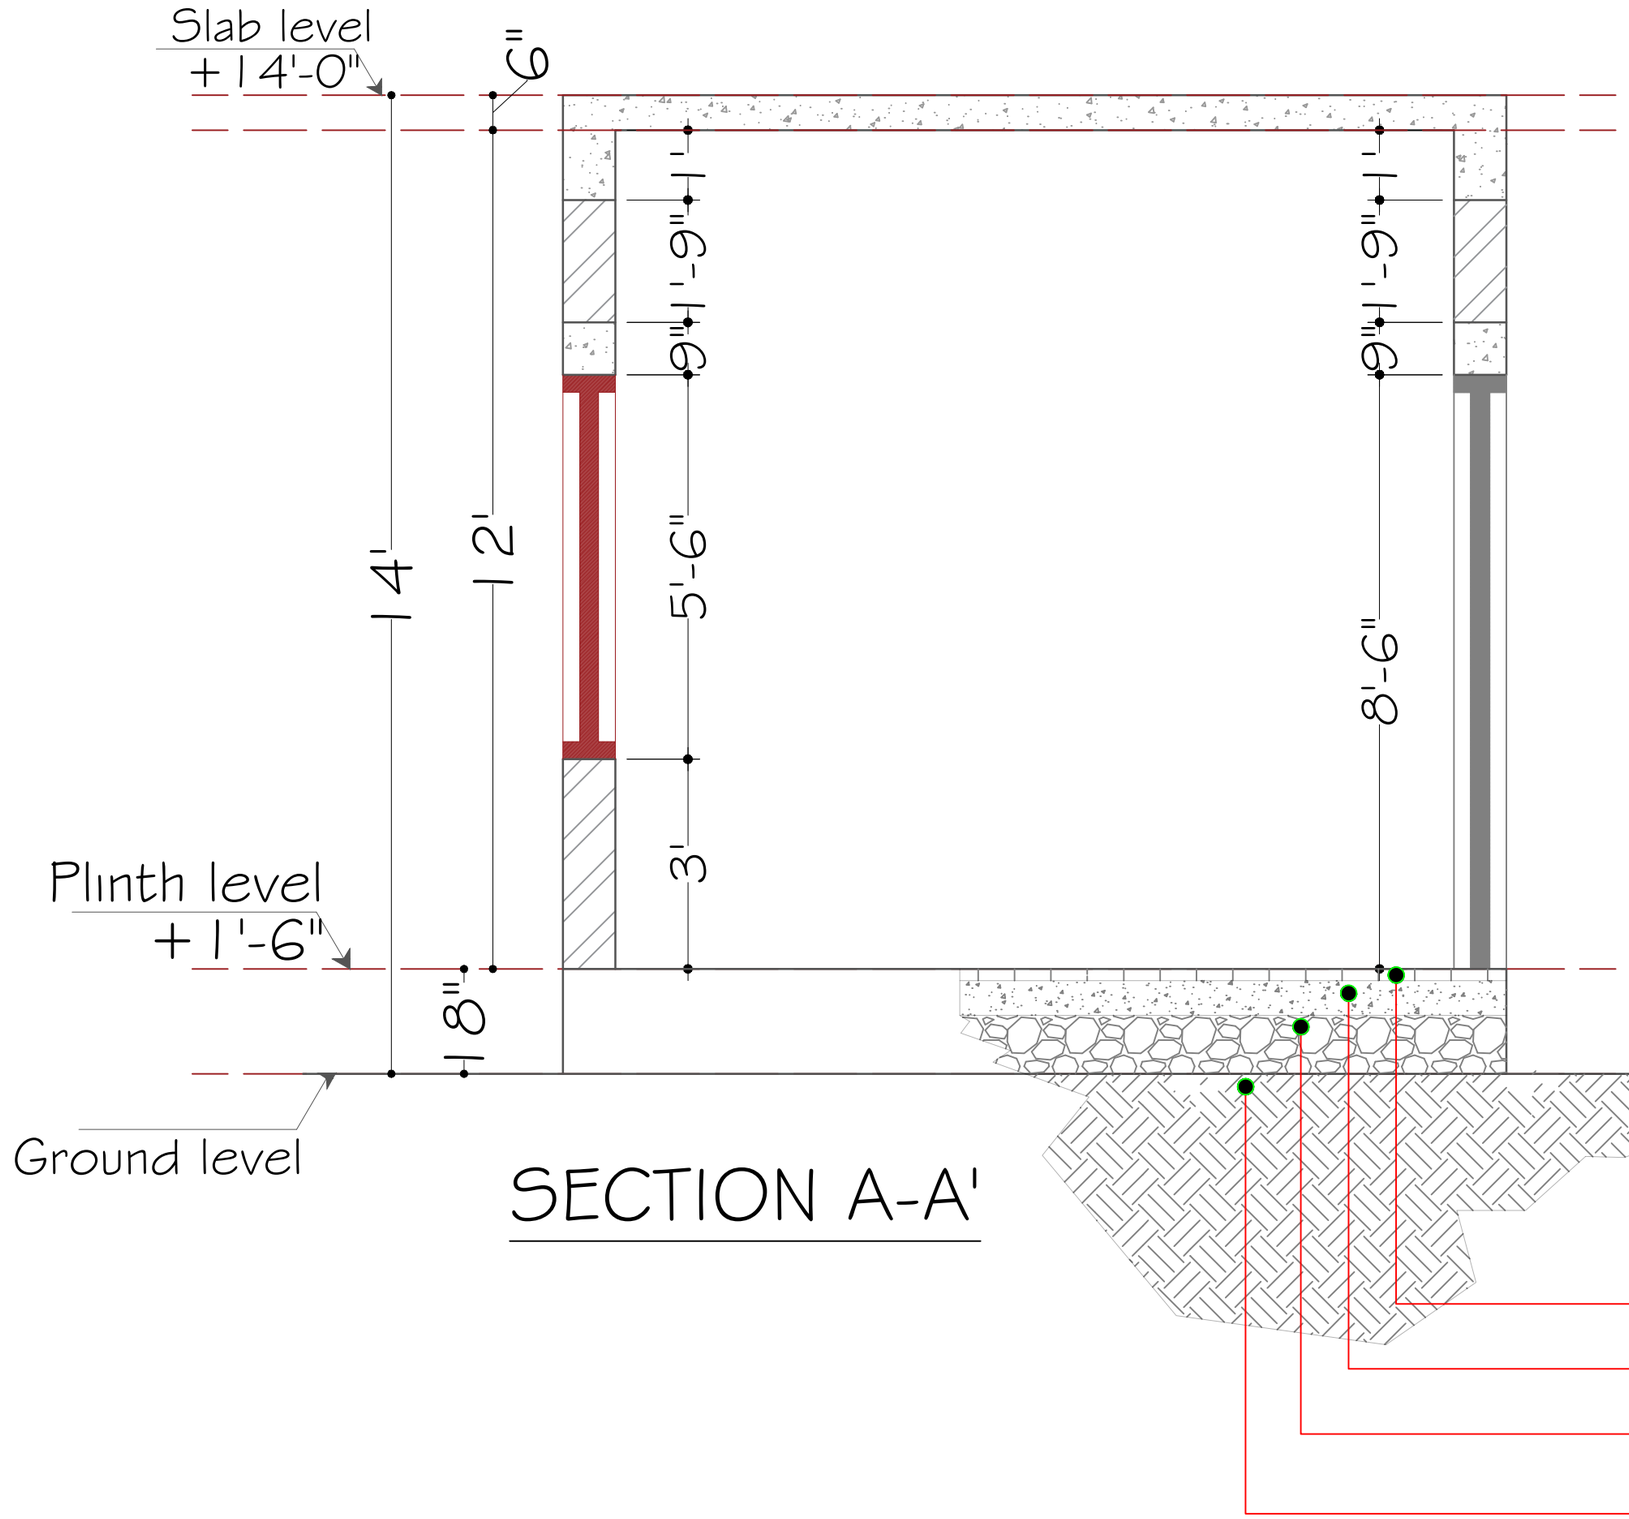

SECTION A-A'

THE GROUP OF ENGINEERS
(CONSULTANTS, DESIGNERS & PLANNERS)
CONTACT #: 03327969547, 03333392386
thegroupofengineers009@gmail.com
House # 8, Street # 2, Professor colony, Jinnah Town, Quetta.

CARDINAL POINT:

APPROVED FOR CONSTRUCTION

TITLE: MENTIONED IN DRAWING

DATE: NOV 2026

STRUCTURE BY: ENGR. AFRASIAB

CHECKED BY: AR: DANISH WAQAR


DESIGN BY: AR: DANISH WAQAR

DRAWN BY: M. SAMAD
BILAL AHMED

PROJECT: NOKKUNDI HOSPITAL EXTENSION


CLIENT: INDUS HOSPITAL HEALTH NETWORK

SIDE ELEVATION
(DETAILS)

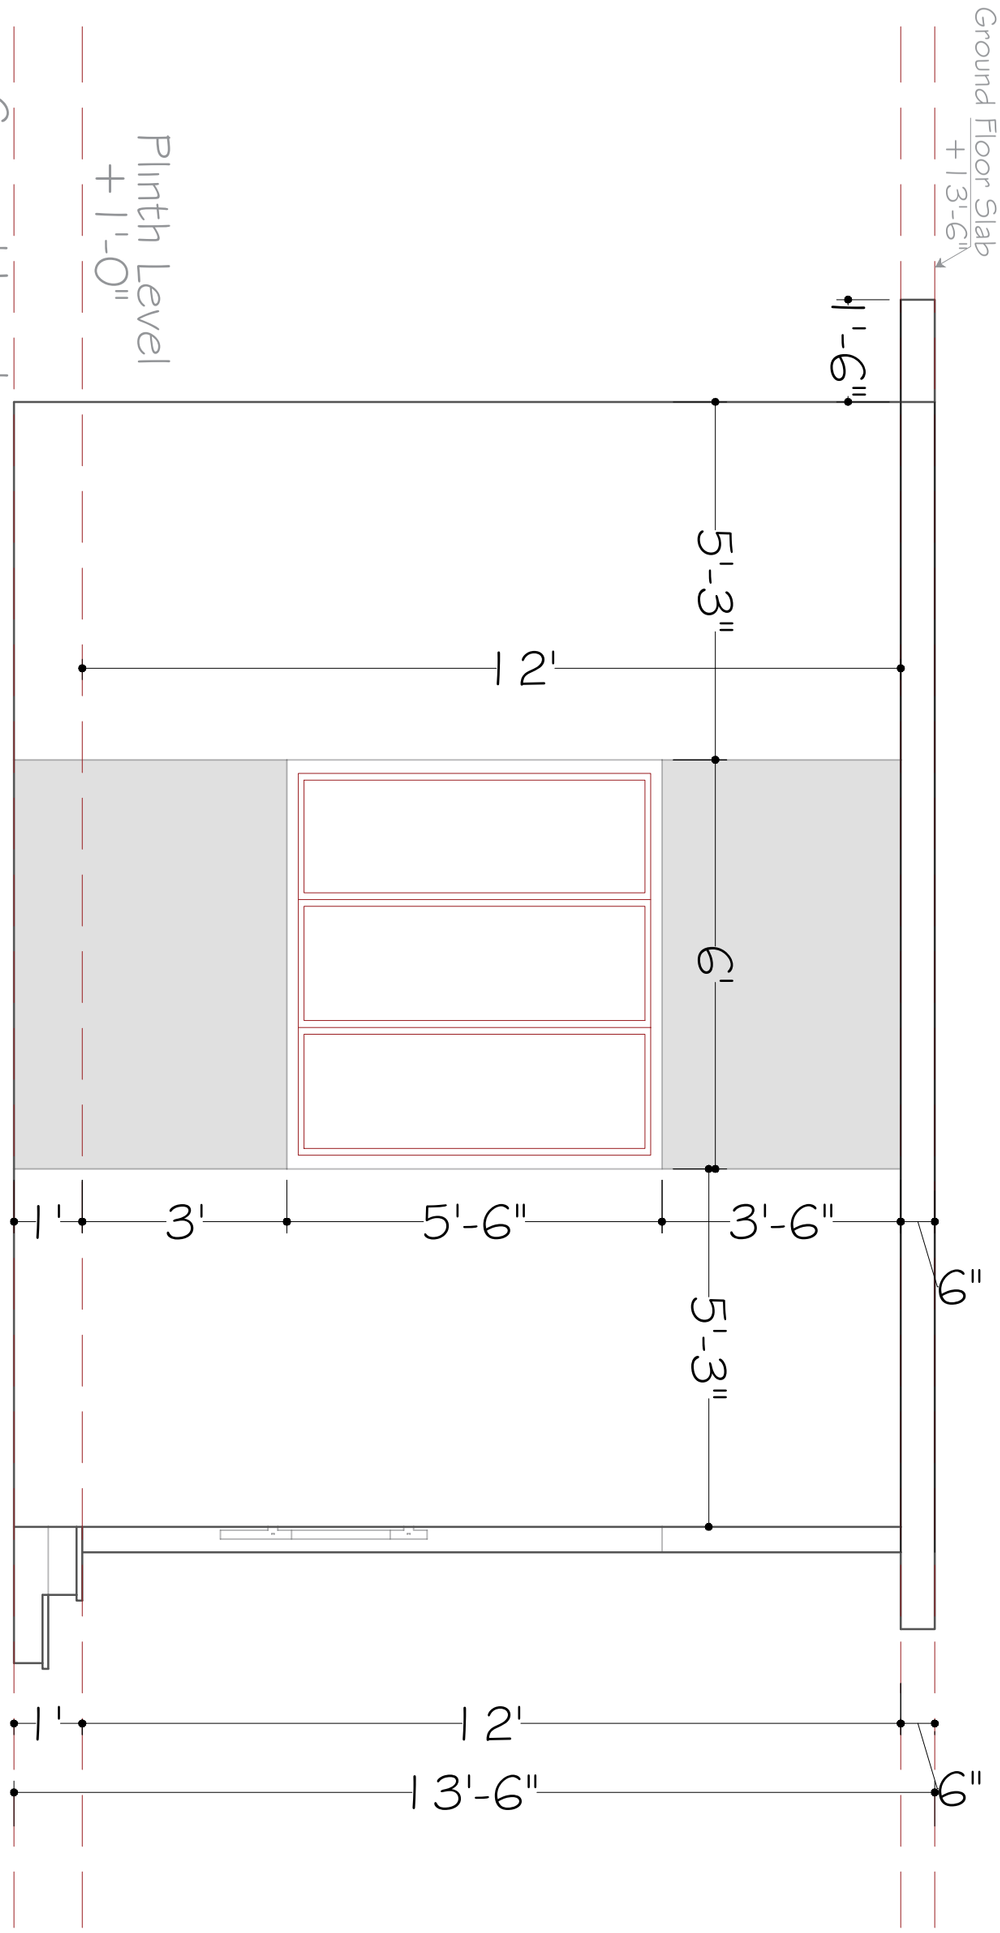


PROJECT:	DESIGN BY:	STRUCTURE BY:	APPROVED FOR CONSTRUCTION	CARDINAL POINT:	THE GROUP OF ENGINEERS (CONSULTANTS, DESIGNERS & PLANNERS)
NOKKUNDI HOSPITAL EXTENSION	AR: DANISH WAQAR	ENGR. AFRASIAB	TITLE: MENTIONED IN DRAWING		CONTACT #: 03327969547, 03333392386 thegroupofengineers009@gmail.com
CLIENT:	DRAWN BY:	CHECKED BY:	DATE:		House # 8, Street # 2, Professor colony, Jinnah Town, Quetta.
INDUS HOSPITAL HEALTH NETWORK	M. SAMAD BILAL AHMED	AR: DANISH WAQAR	NOV 2026		

FRONT ELEVATION
(DETAILS)

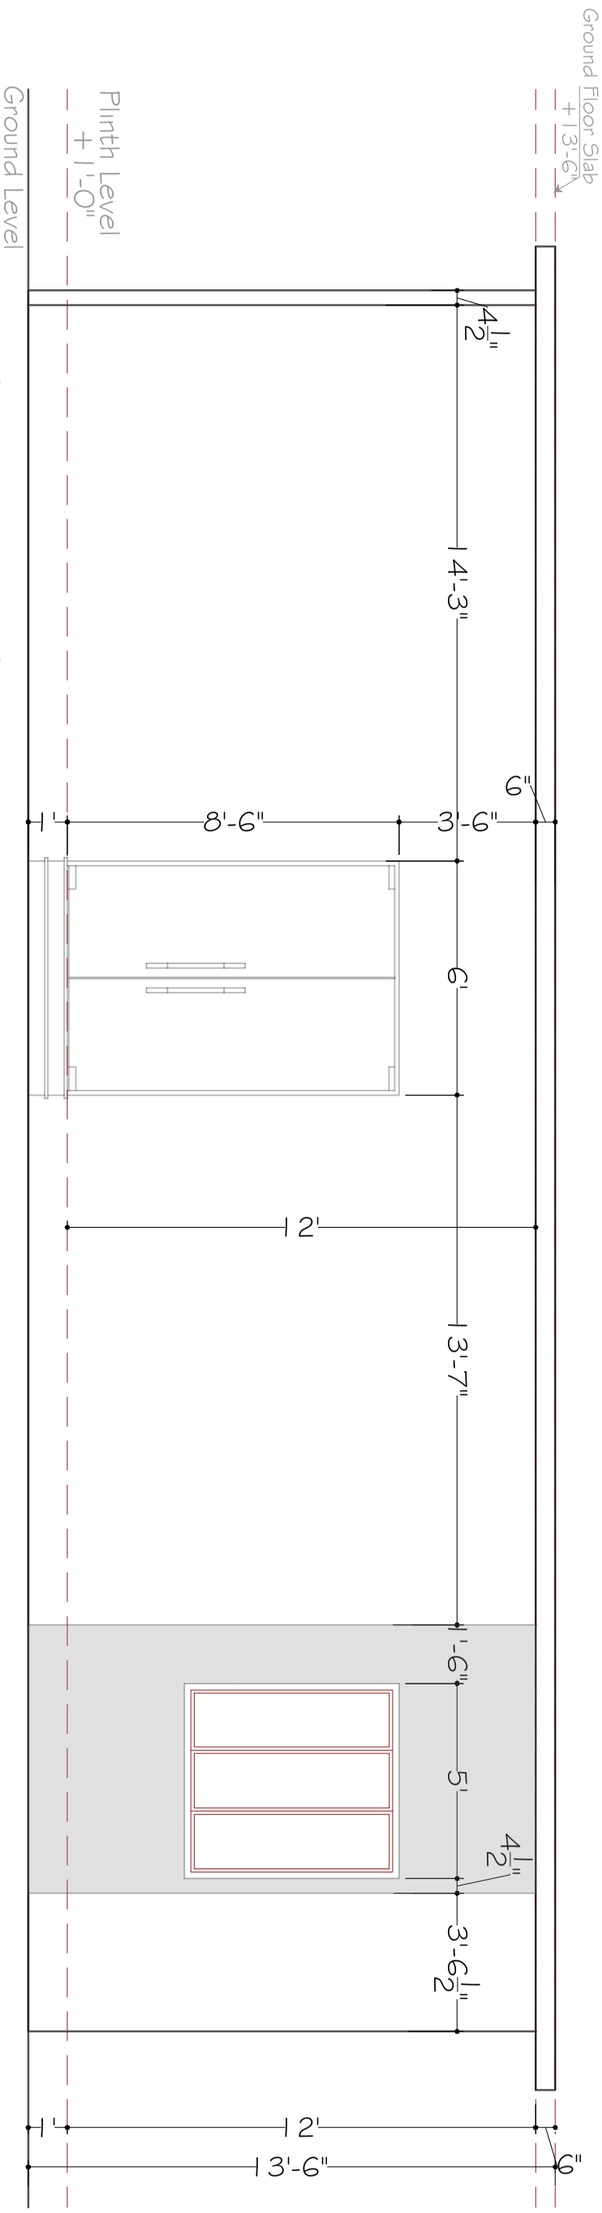


PROJECT:	DESIGN BY:	STRUCTURE BY:	APPROVED FOR CONSTRUCTION	CARDINAL POINT:	**THE GROUP OF ENGINEERS** (CONSULTANTS, DESIGNERS & PLANNERS) CONTACT #: 03327969547, 03333392386 thegroupofengineers009@gmail.com House # 8, Street # 2, Professor colony, Jinnah Town, Quetta.
NOKKUNDI HOSPITAL EXTENSION	AR: DANISH WAQAR	ENGR. AFRASIAB	TITLE: MENTIONED IN DRAWING		
CLIENT:	DRAWN BY:	CHECKED BY:	DATE:		
INDUS HOSPITAL HEALTH NETWORK	M. SAMAD BILAL AHMED	AR: DANISH WAQAR	NOV 2026		

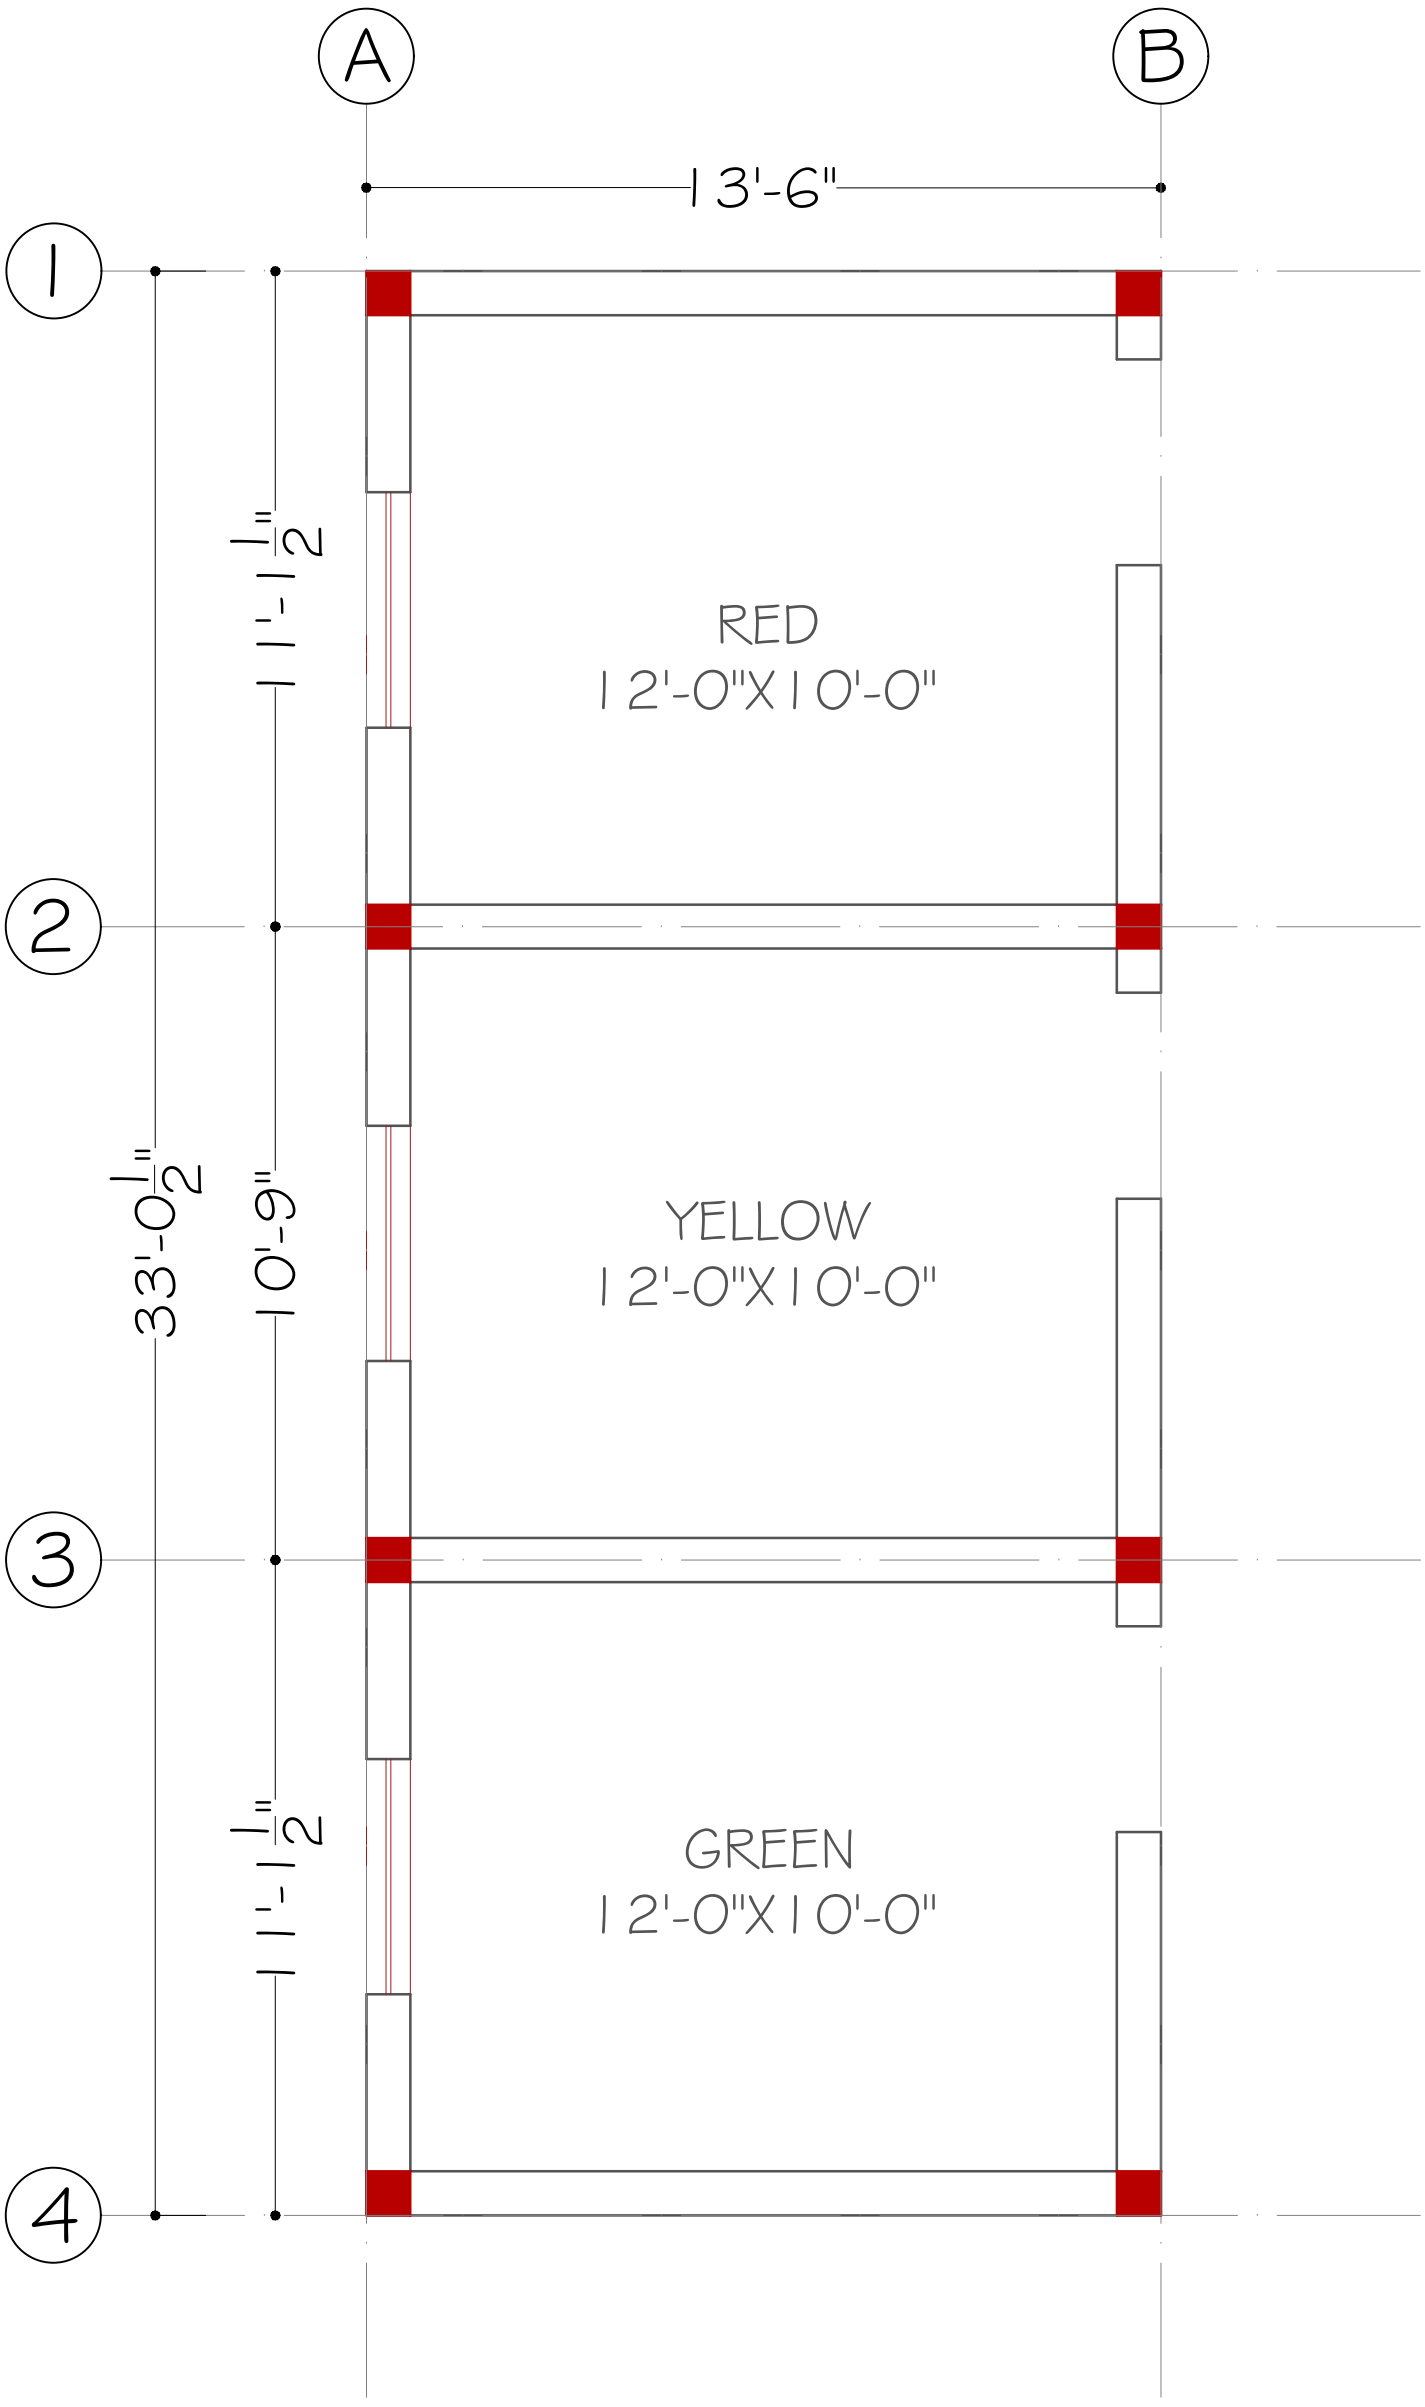

GROUND FLOOR

COLUMN LAYOUT PLAN


PROJECT:	DESIGN BY:	STRUCTURE BY:	APPROVED FOR CONSTRUCTION	CARDINAL POINT:	THE GROUP OF ENGINEERS (CONSULTANTS, DESIGNERS & PLANNERS)
NOKKUNDI HOSPITAL EXTENSION	AR: DANISH WAQAR	ENGR. AFRASIAB	TITLE: MENTIONED IN DRAWING		CONTACT #: 03327969547, 03333392386 thegroupofengineers009@gmail.com
CLIENT:	DRAWN BY:	CHECKED BY:	DATE:		House # 8, Street # 2, Professor colony, Jinnah Town, Quetta.
INDUS HOSPITAL HEALTH NETWORK	M. SAMAD BILAL AHMED	AR: DANISH WAQAR	NOV 2026		

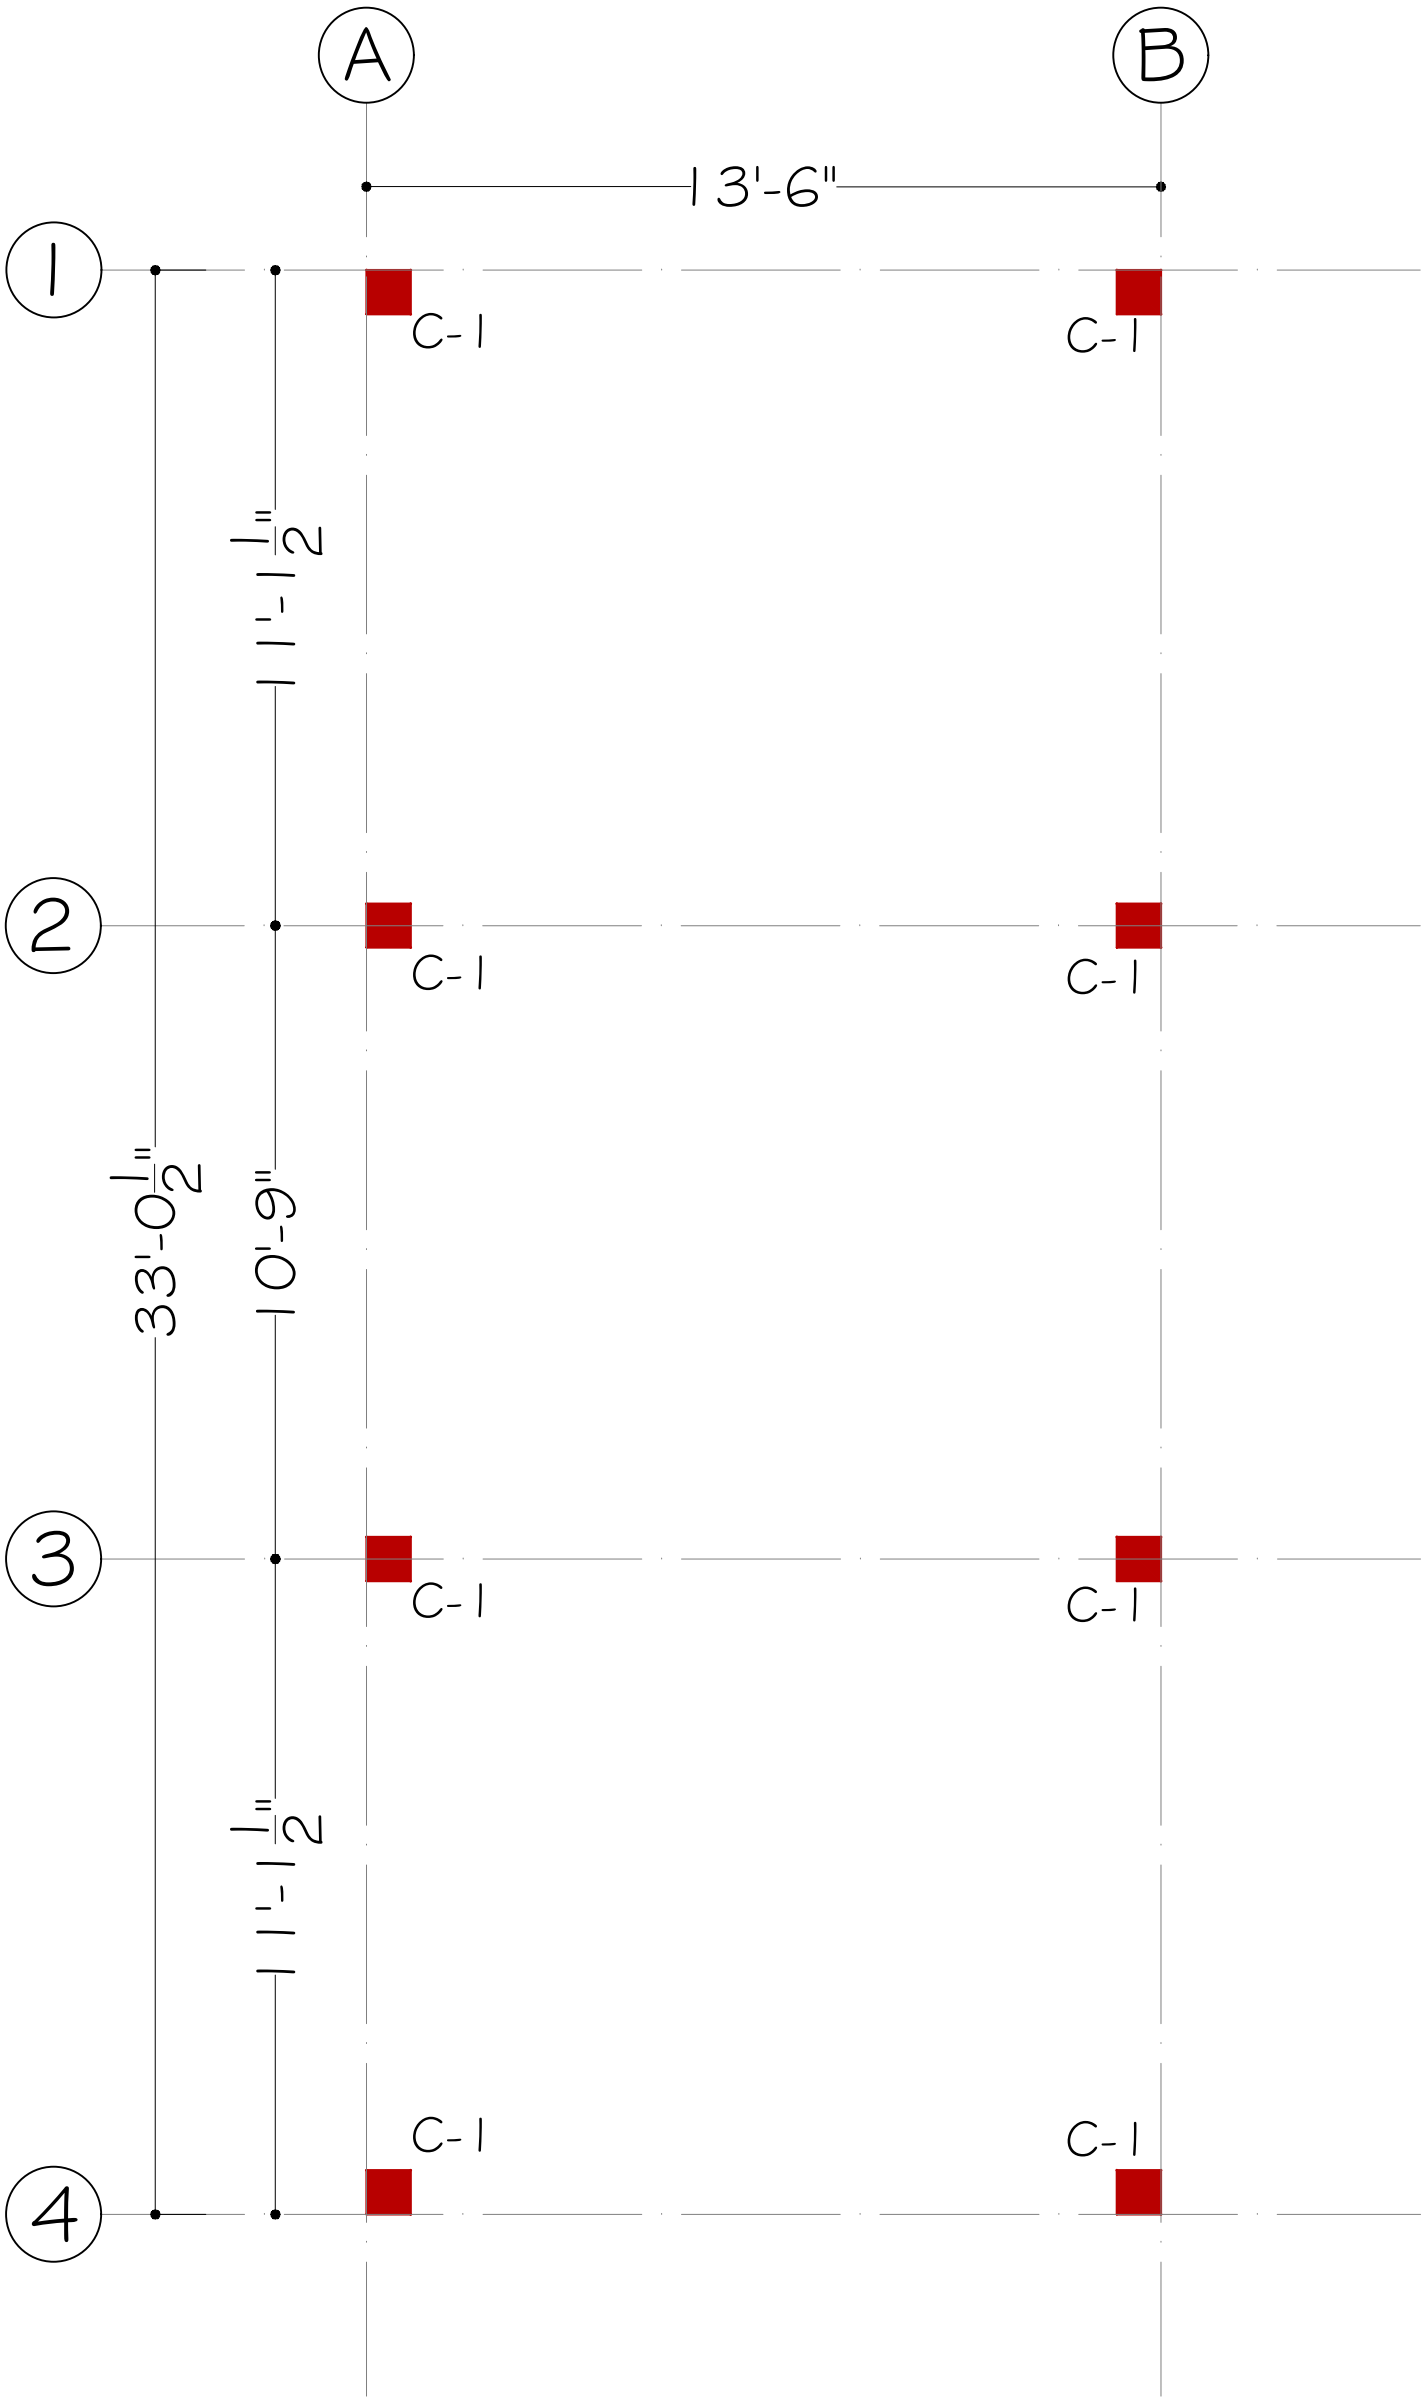

GROUND FLOOR

COLUMN LAYOUT PLAN


PROJECT:	DESIGN BY:	STRUCTURE BY:	APPROVED FOR CONSTRUCTION	CARDINAL POINT:	THE GROUP OF ENGINEERS (CONSULTANTS, DESIGNERS & PLANNERS)
NOKKUNDI HOSPITAL EXTENSION	AR: DANISH WAQAR	ENGR. AFRASIAB	TITLE: MENTIONED IN DRAWING		CONTACT #: 03327969547, 03333392386 thegroupofengineers009@gmail.com
CLIENT:	DRAWN BY:	CHECKED BY:	DATE:		House # 8, Street # 2, Professor colony, Jinnah Town, Quetta.
INDUS HOSPITAL HEALTH NETWORK	M. SAMAD BILAL AHMED	AR: DANISH WAQAR	NOV 2026		

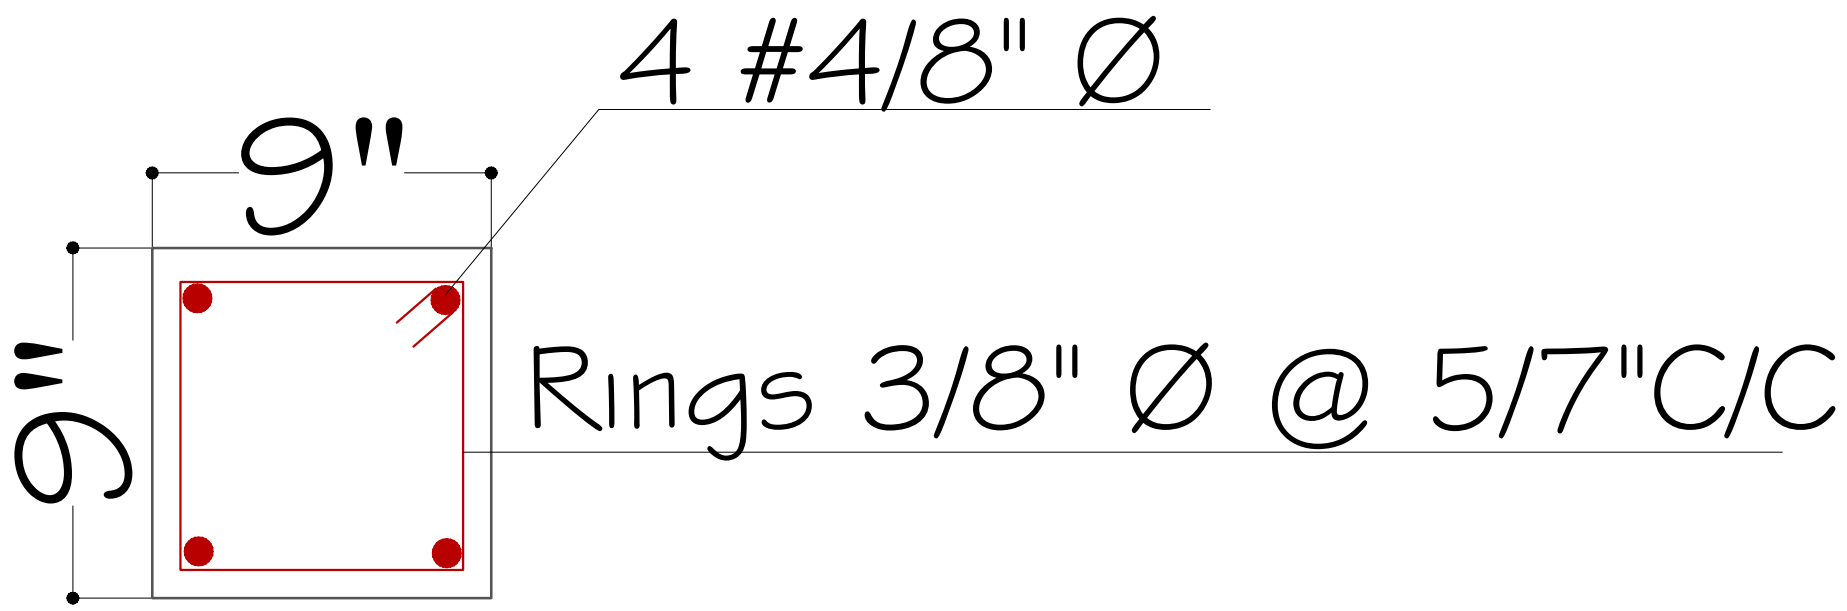

C-1


COLUMN SECTION

PROJECT:	DESIGN BY:	STRUCTURE BY:	APPROVED FOR CONSTRUCTION	CARDINAL POINT:	THE GROUP OF ENGINEERS (CONSULTANTS, DESIGNERS & PLANNERS) CONTACT #: 03327969547, 03333392386 thegroupofengineers009@gmail.com House # 8, Street # 2, Professor colony, Jinnah Town, Quetta.
NOKKUNDI HOSPITAL EXTENSION	AR: DANISH WAQAR	ENGR. AFRASIAB	TITLE: MENTIONED IN DRAWING		
CLIENT:	DRAWN BY:	CHECKED BY:	DATE:		
INDUS HOSPITAL HEALTH NETWORK	M. SAMAD BILAL AHMED	AR: DANISH WAQAR	NOV 2026		

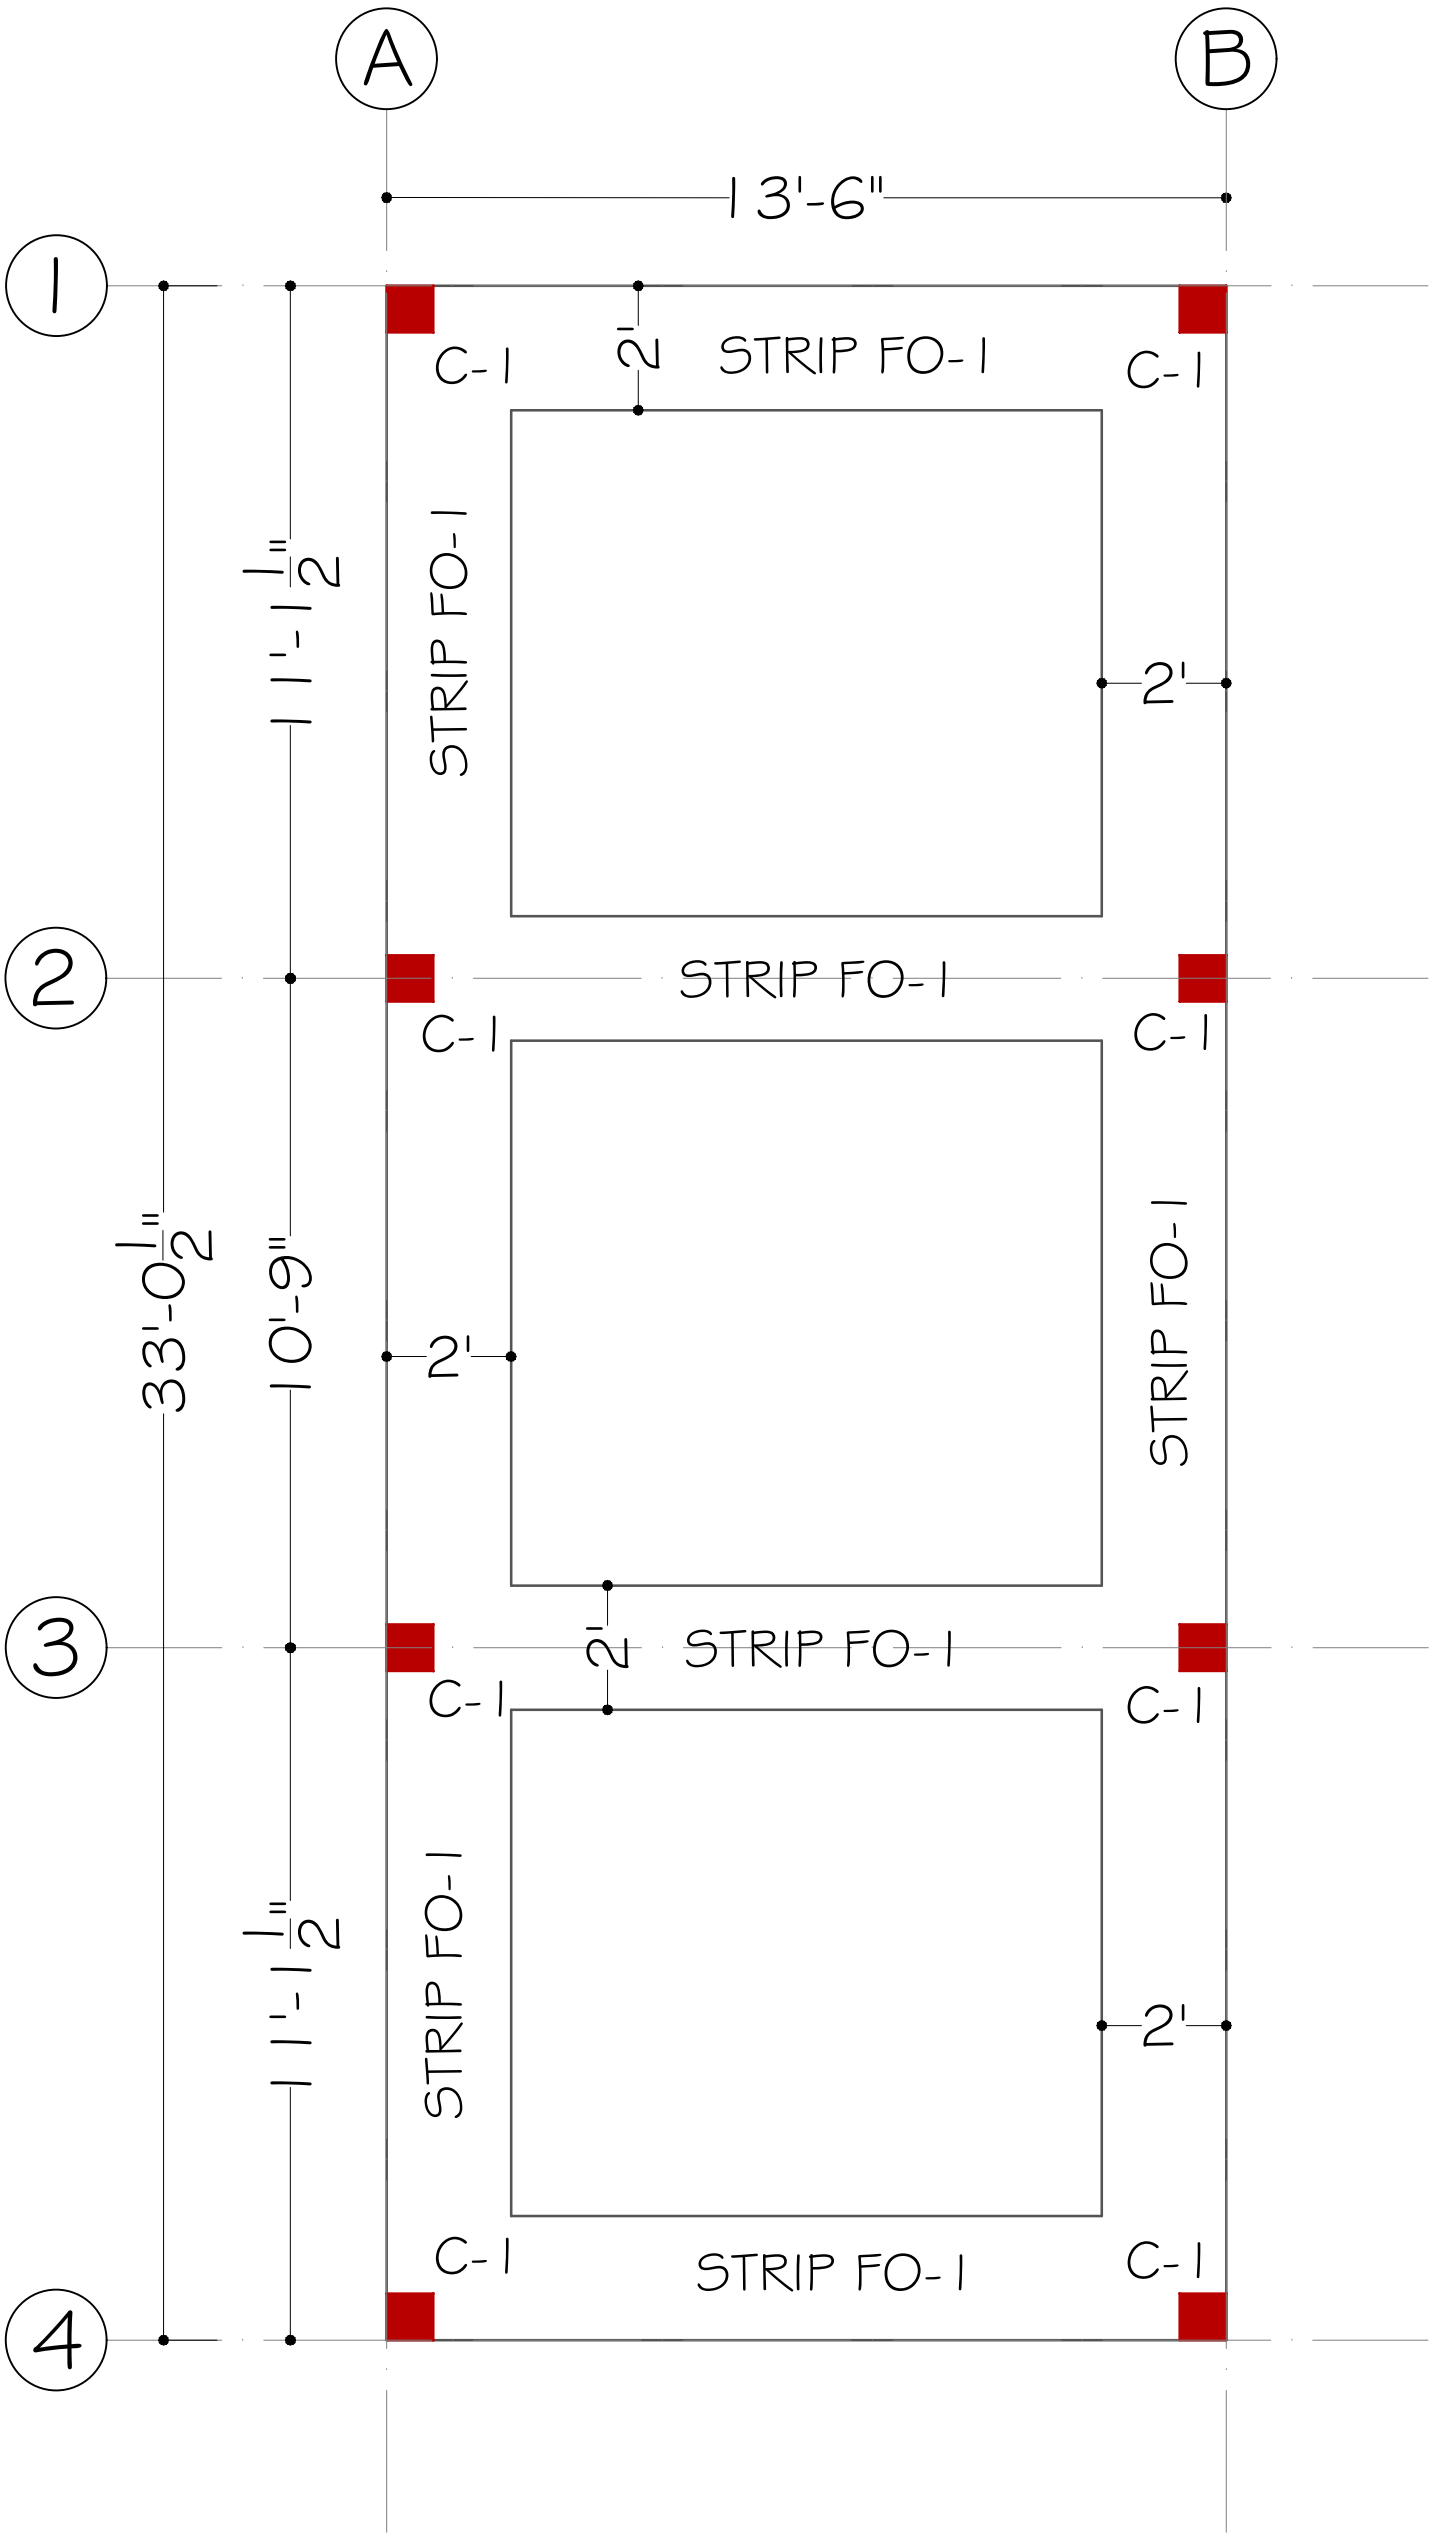

EXCAVATION PLAN


PROJECT: NOKKUNDI HOSPITAL EXTENSION	DESIGN BY: AR: DANISH WAQAR	STRUCTURE BY: ENGR. AFRASIAB	APPROVED FOR CONSTRUCTION	CARDINAL POINT:	THE GROUP OF ENGINEERS (CONSULTANTS, DESIGNERS & PLANNERS) CONTACT #: 03327969547, 03333392386 thegroupofengineers009@gmail.com House # 8, Street # 2, Professor colony, Jinnah Town, Quetta.
CLIENT: INDUS HOSPITAL HEALTH NETWORK	DRAWN BY: M. SAMAD BILAL AHMED	CHECKED BY: AR: DANISH WAQAR	TITLE: MENTIONED IN DRAWING DATE: NOV 2026		

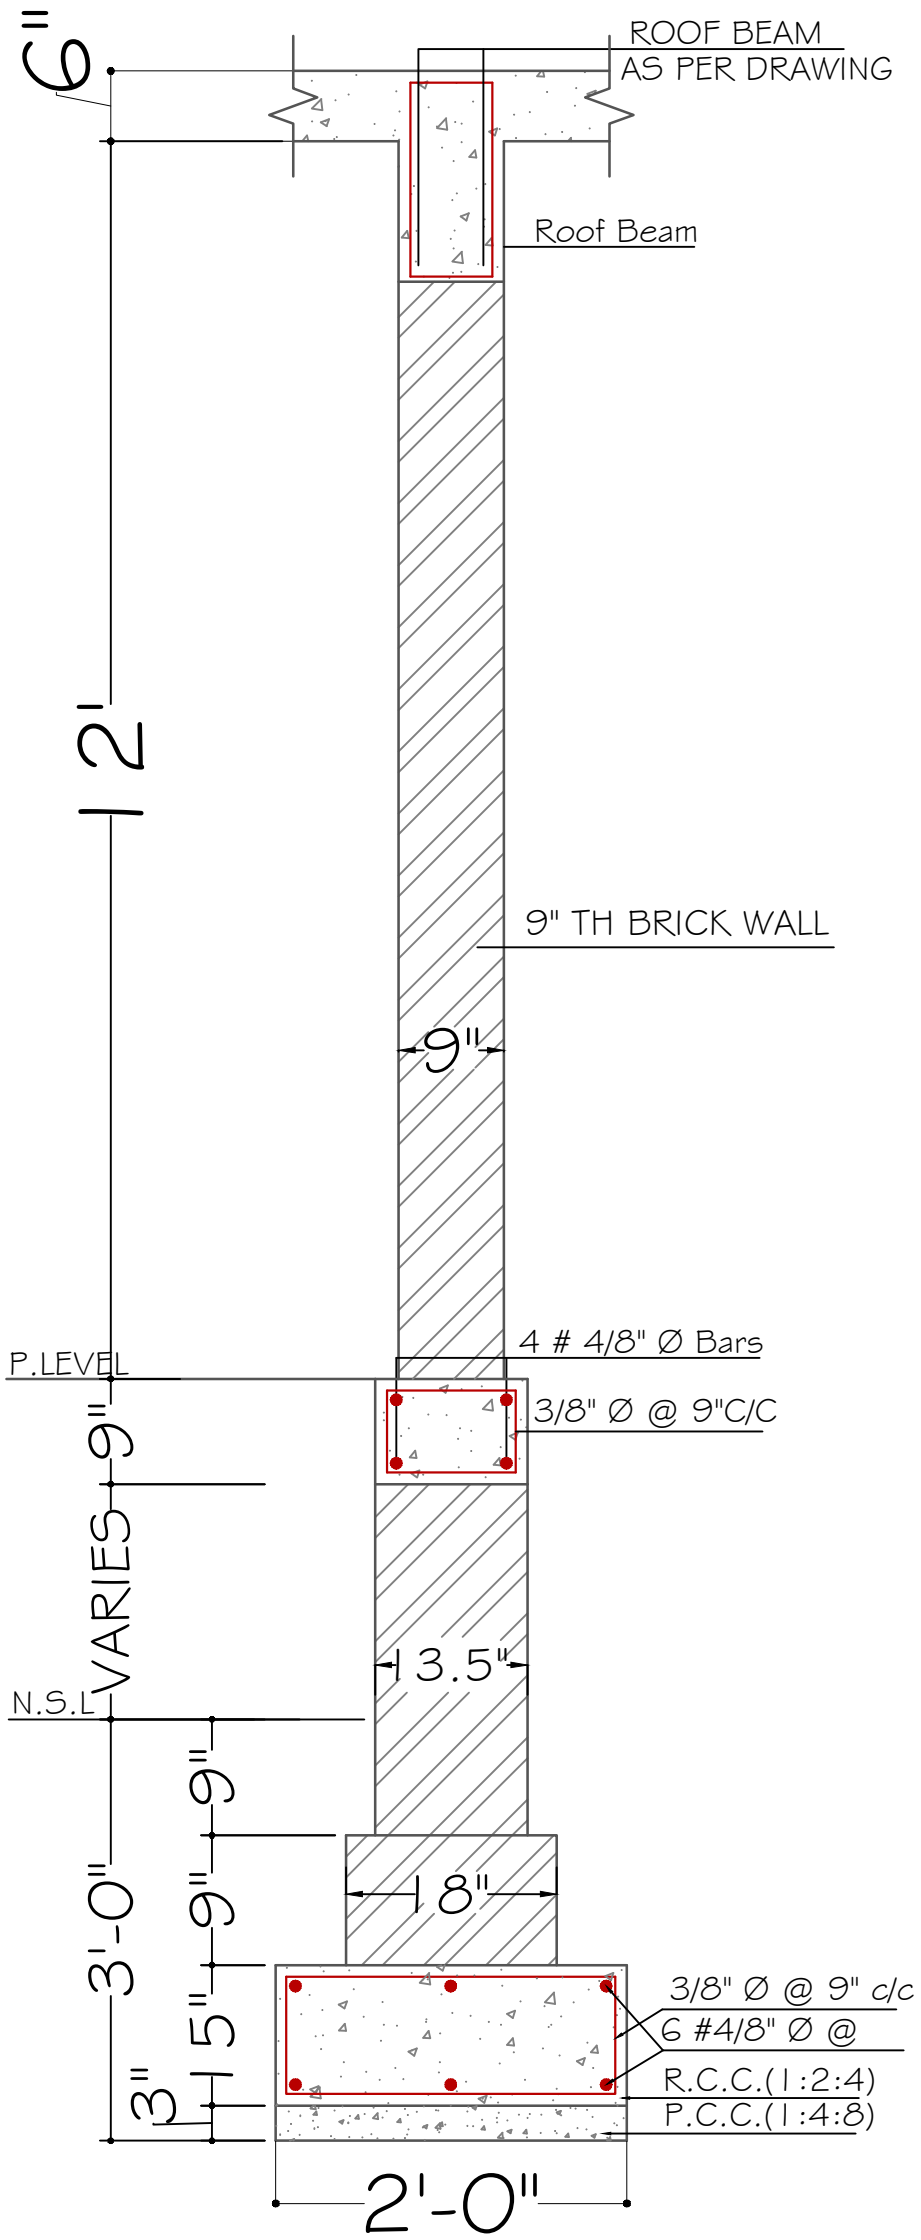


STRIP FO-1

FOOTING DETAILS

PROJECT:	DESIGN BY:	STRUCTURE BY:	APPROVED FOR CONSTRUCTION	CARDINAL POINT:	THE GROUP OF ENGINEERS (CONSULTANTS, DESIGNERS & PLANNERS)
NOKKUNDI HOSPITAL EXTENSION	AR: DANISH WAQAR	ENGR. AFRASIAB	TITLE: MENTIONED IN DRAWING		CONTACT #: 03327969547, 03333392386 thegroupofengineers009@gmail.com
CLIENT:	DRAWN BY:	CHECKED BY:	DATE:		House # 8, Street # 2, Professor colony, Jinnah Town, Quetta.
INDUS HOSPITAL HEALTH NETWORK	M. SAMAD BILAL AHMED	AR: DANISH WAQAR	NOV 2026		

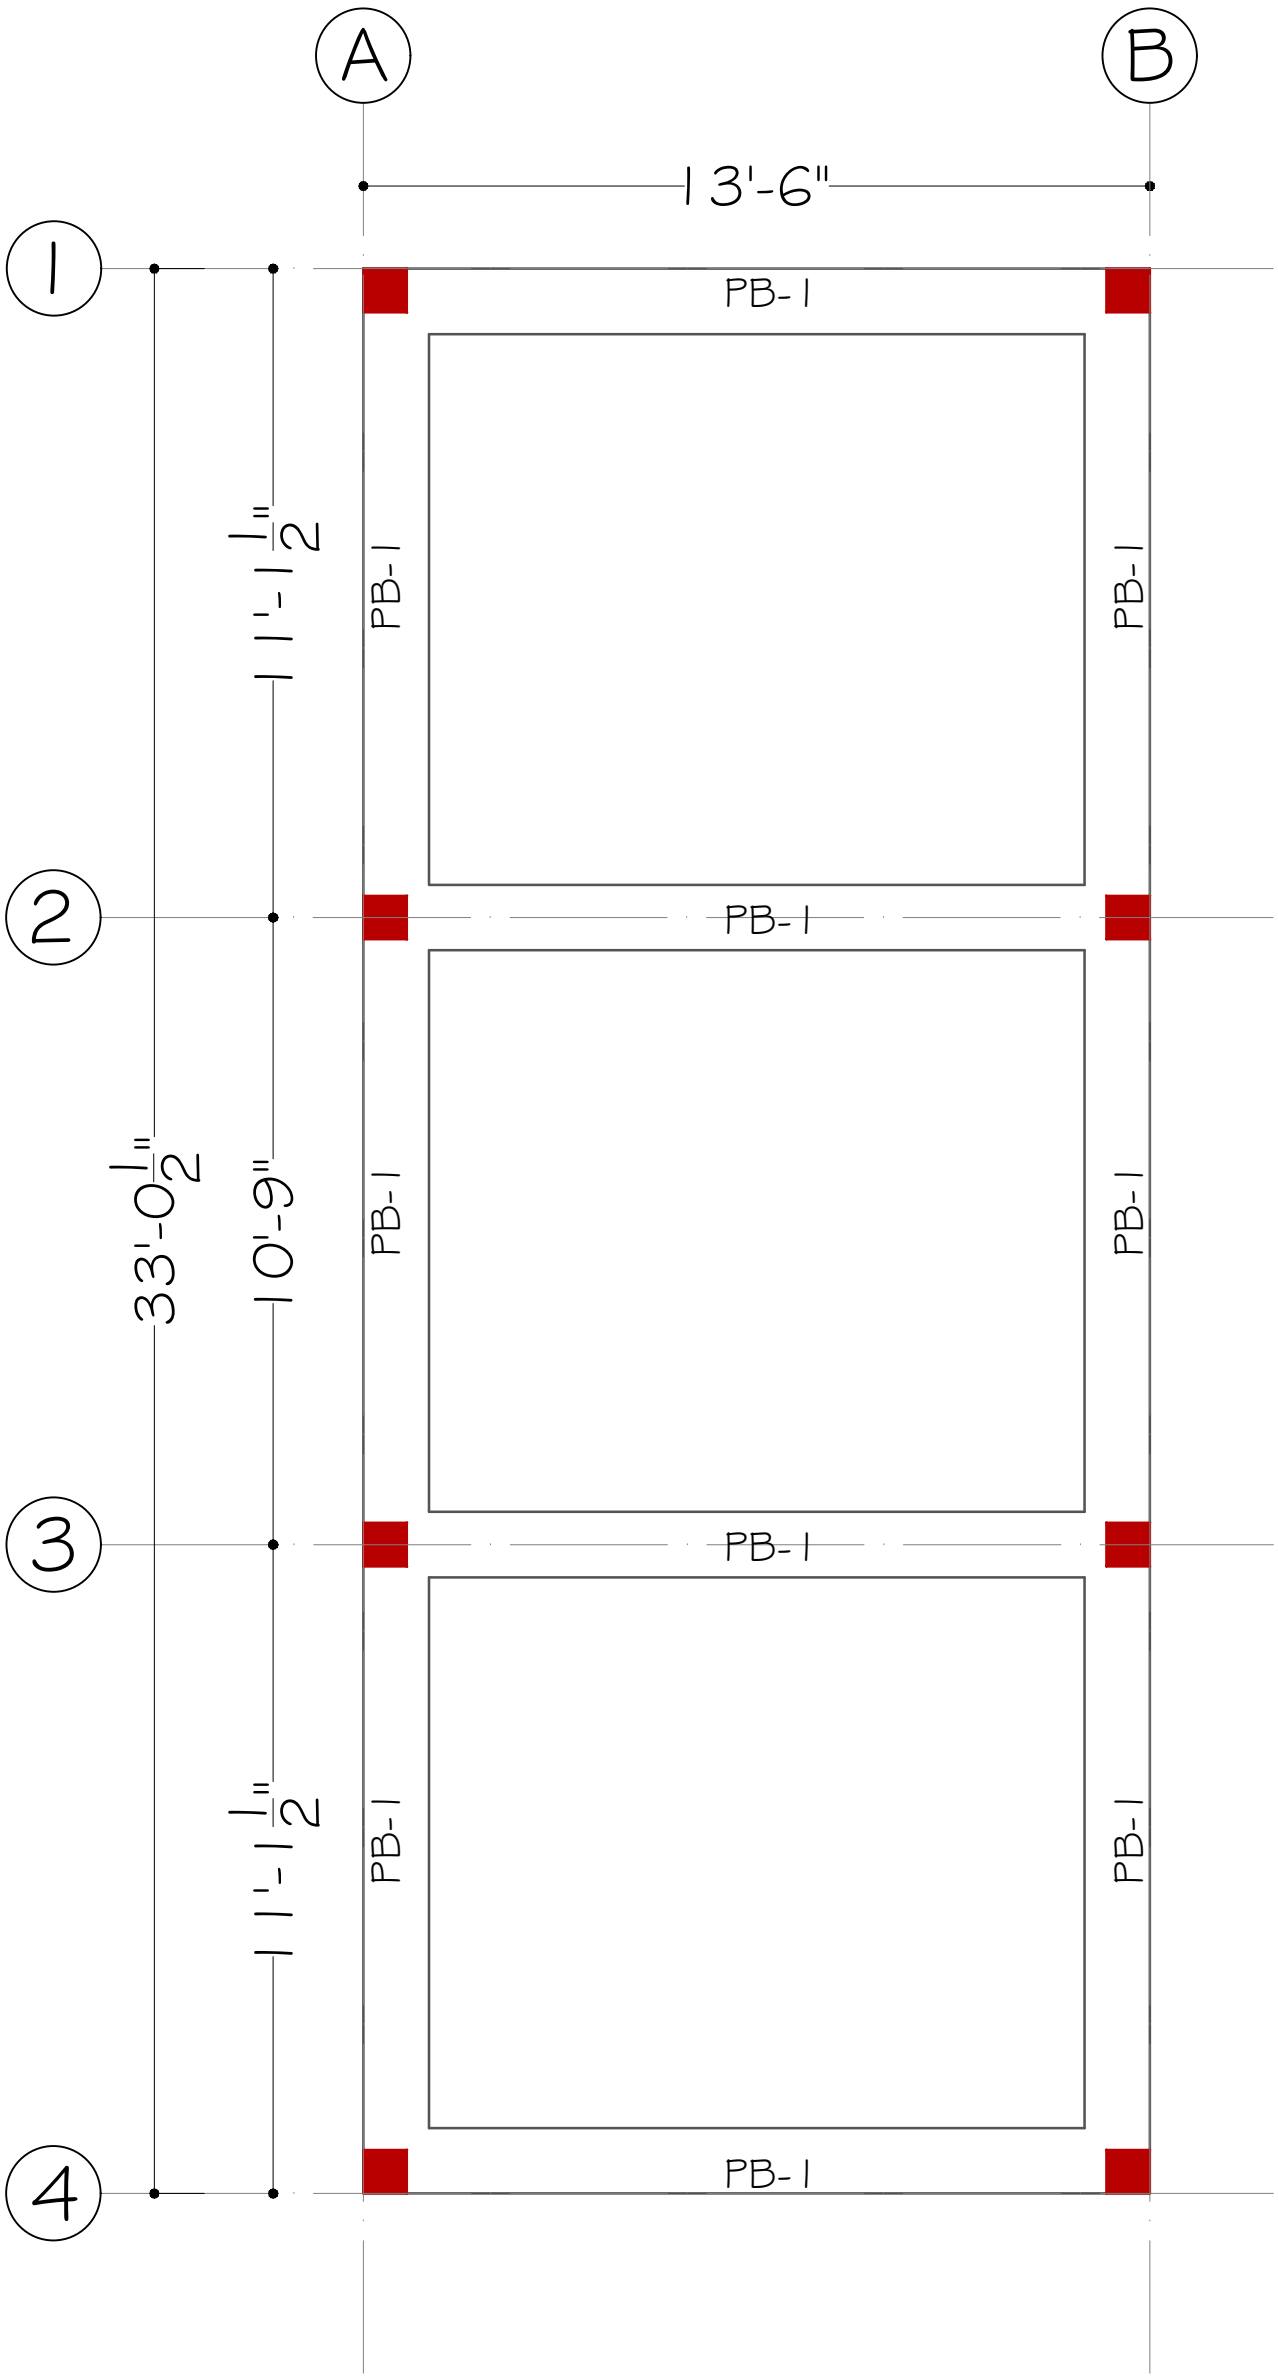

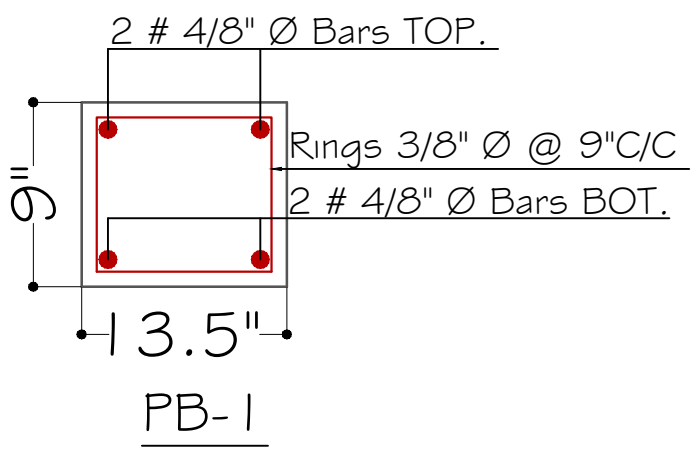


PLINTH BEAM PLAN


PLINTH BEAM SECTION

PROJECT: NOKKUNDI HOSPITAL EXTENSION	DESIGN BY: AR: DANISH WAQAR	STRUCTURE BY: ENGR. AFRASIAB	APPROVED FOR CONSTRUCTION TITLE: MENTIONED IN DRAWING	CARDINAL POINT:
CLIENT: INDUS HOSPITAL HEALTH NETWORK	DRAWN BY: M. SAMAD BILAL AHMED	CHECKED BY: AR: DANISH WAQAR	DATE: NOV 2026	


THE GROUP OF ENGINEERS
(CONSULTANTS, DESIGNERS & PLANNERS)
CONTACT #: 03327969547, 03333392386
thegroupofengineers009@gmail.com
House # 8, Street # 2, Professor colony, Jinnah Town, Quetta.

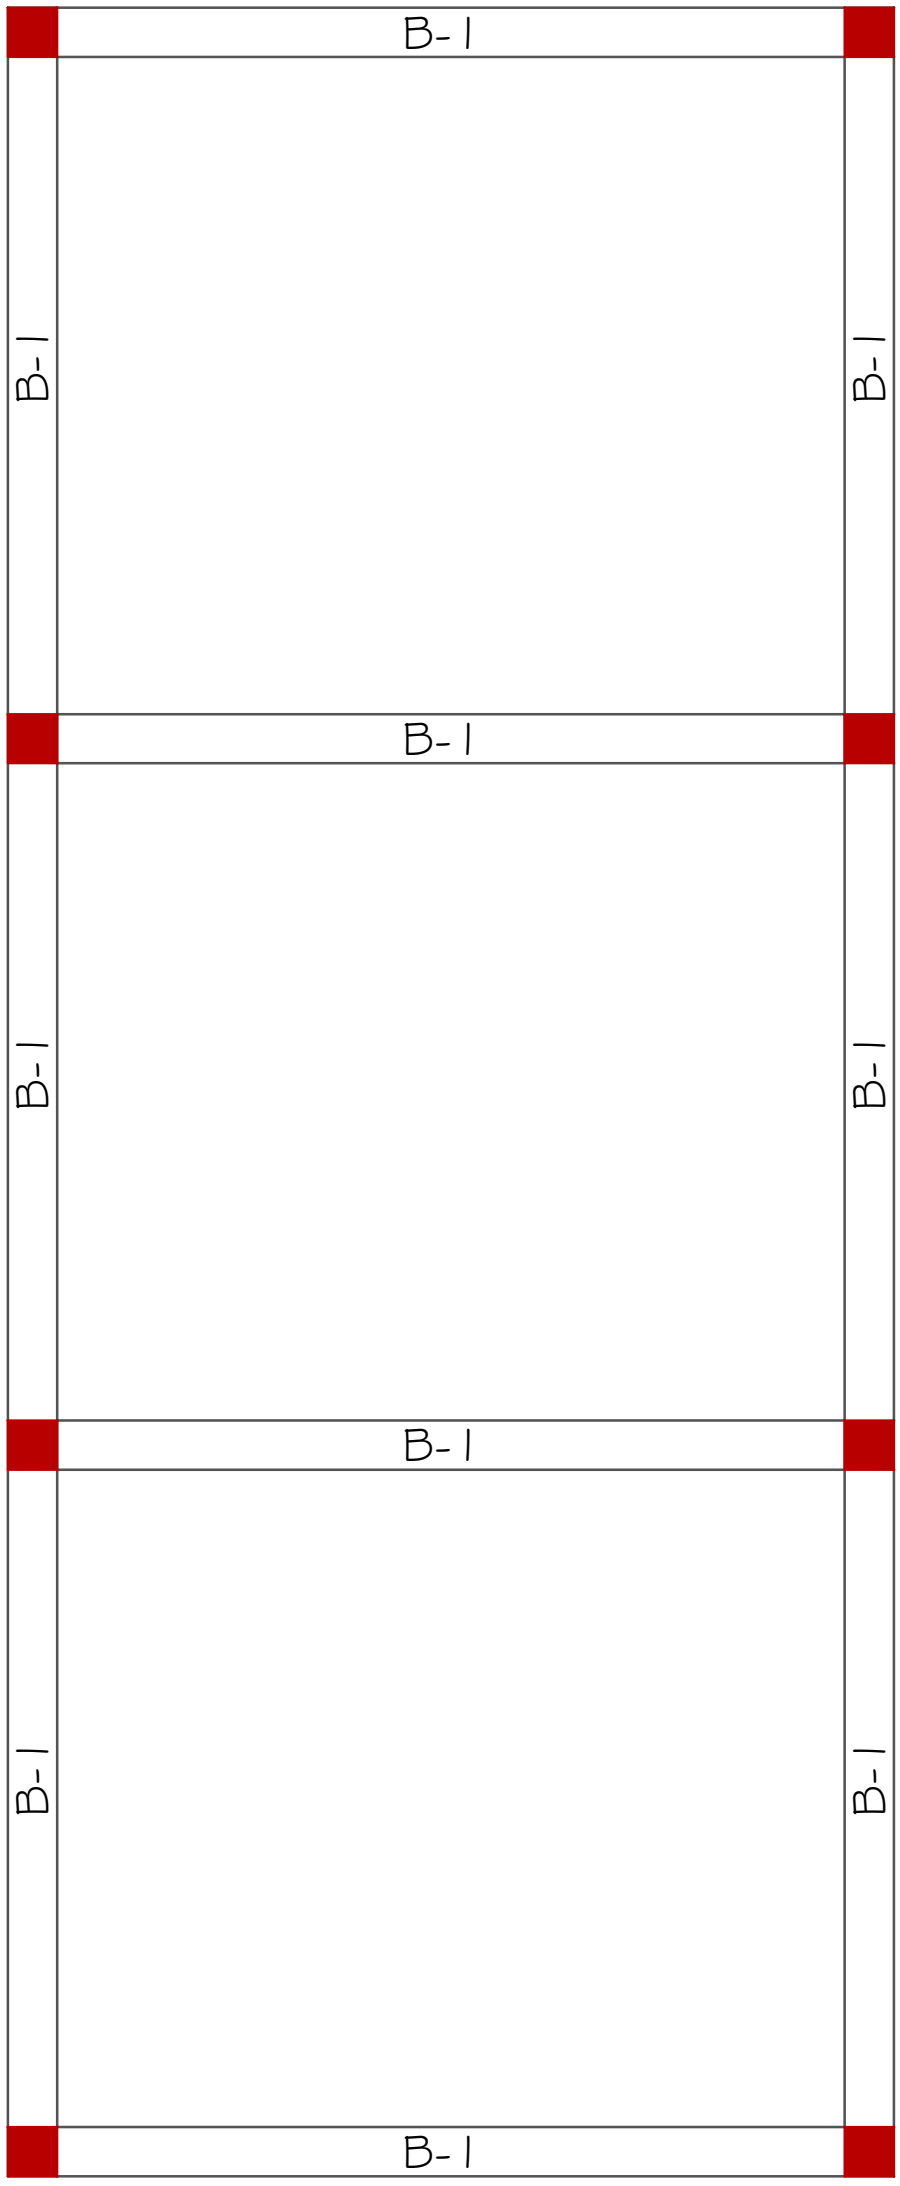

GROUND FLOOR
BEAM PLAN

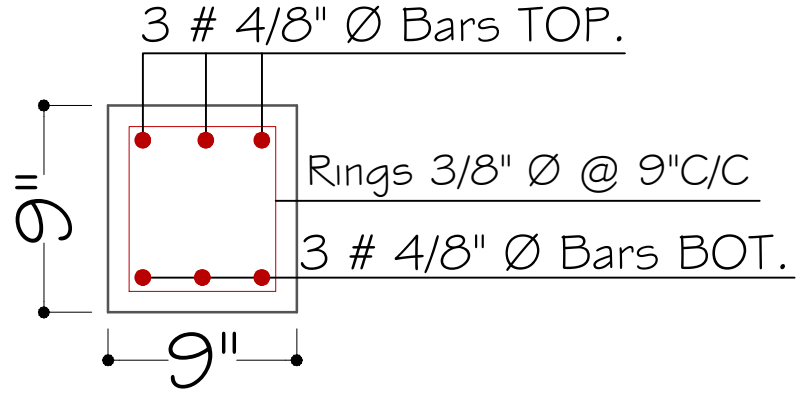


DOOR BAND SECTION

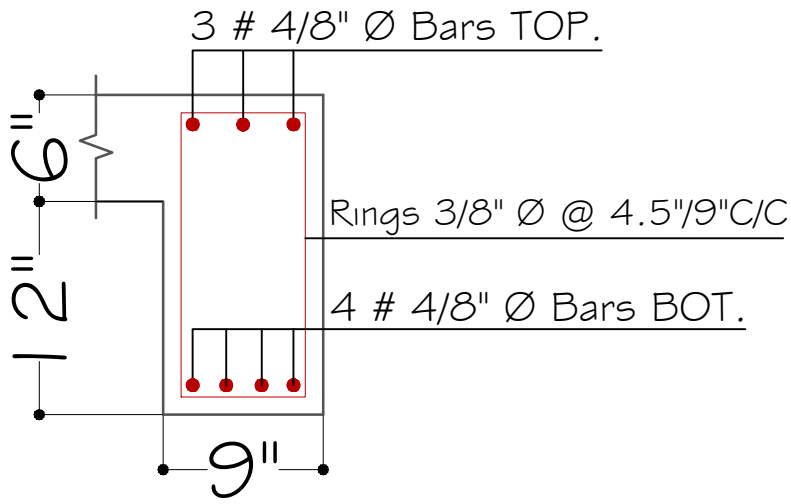

B-1


ROOF BEAM SECTION

PROJECT:	DESIGN BY:	STRUCTURE BY:	APPROVED FOR CONSTRUCTION	CARDINAL POINT:	THE GROUP OF ENGINEERS (CONSULTANTS, DESIGNERS & PLANNERS)
NOKKUNDI HOSPITAL EXTENSION	AR: DANISH WAQAR	ENGR. AFRASIAB	TITLE: MENTIONED IN DRAWING		CONTACT #: 03327969547, 03333392386 thegroupofengineers009@gmail.com
CLIENT:	DRAWN BY:	CHECKED BY:	DATE:		House # 8, Street # 2, Professor colony, Jinnah Town, Quetta.
INDUS HOSPITAL HEALTH NETWORK	M. SAMAD BILAL AHMED	AR: DANISH WAQAR	NOV 2026		

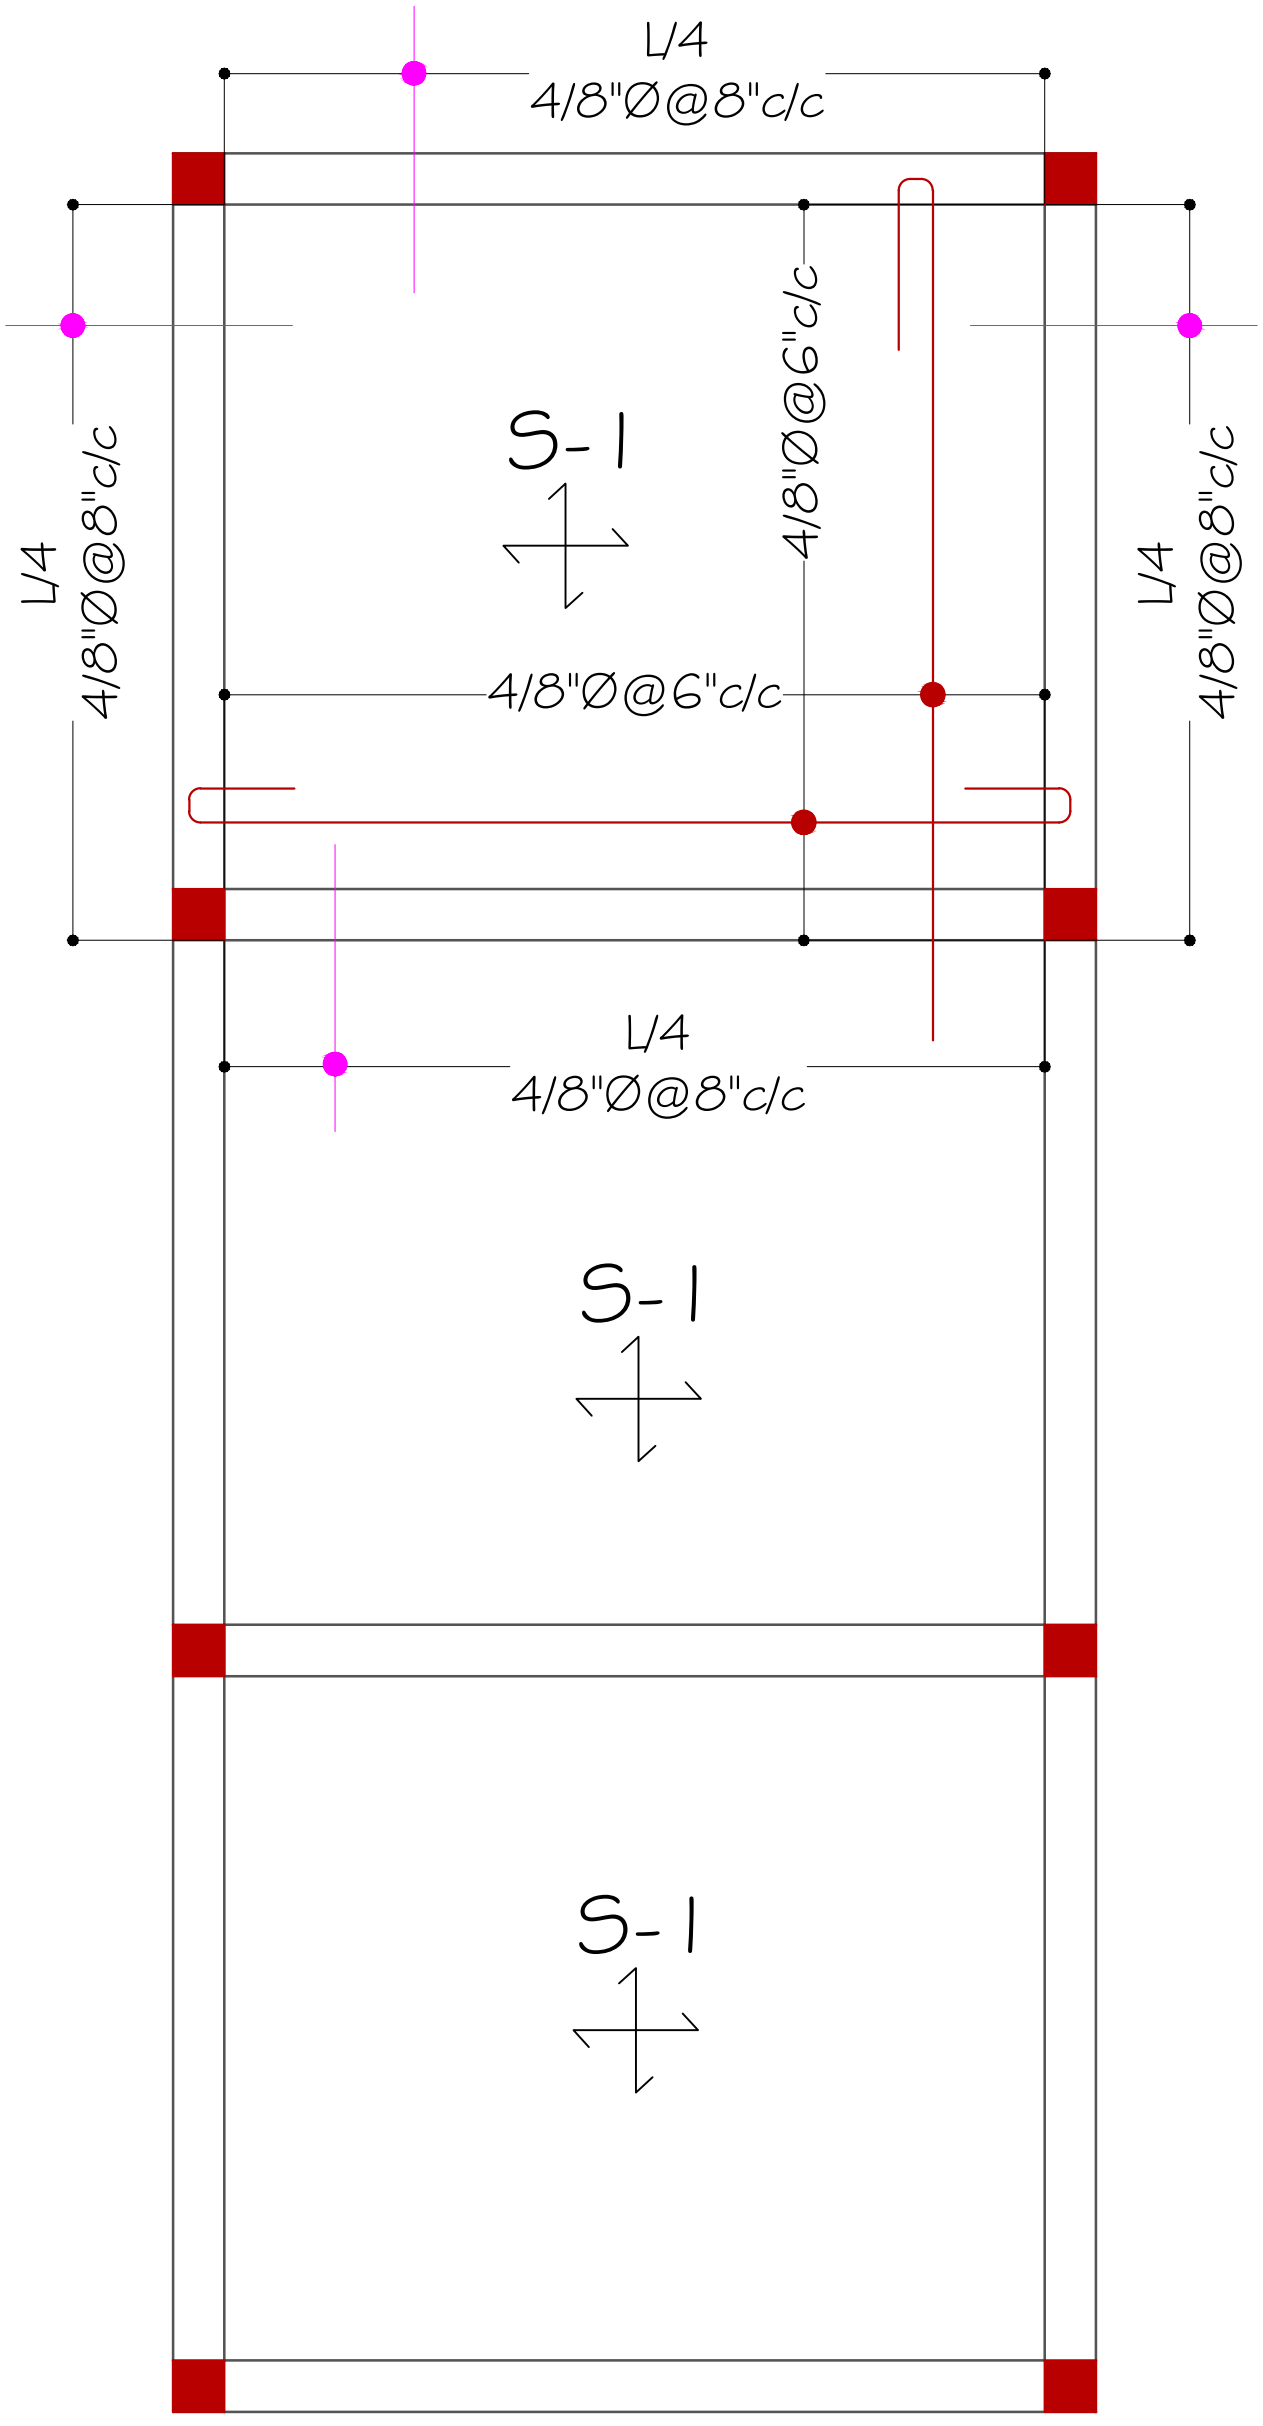

GROUND FLOOR
SLAB PLAN

PROJECT:	DESIGN BY:	STRUCTURE BY:	APPROVED FOR CONSTRUCTION	CARDINAL POINT:	THE GROUP OF ENGINEERS (CONSULTANTS, DESIGNERS & PLANNERS)
NOKKUNDI HOSPITAL EXTENSION	AR: DANISH WAQAR	ENGR. AFRASIAB	TITLE: MENTIONED IN DRAWING		CONTACT #: 03327969547, 03333392386 thegroupofengineers009@gmail.com
CLIENT:	DRAWN BY:	CHECKED BY:			House # 8, Street # 2, Professor colony, Jinnah Town, Quetta.
INDUS HOSPITAL HEALTH NETWORK	M. SAMAD BILAL AHMED	AR: DANISH WAQAR	DATE: NOV 2026		

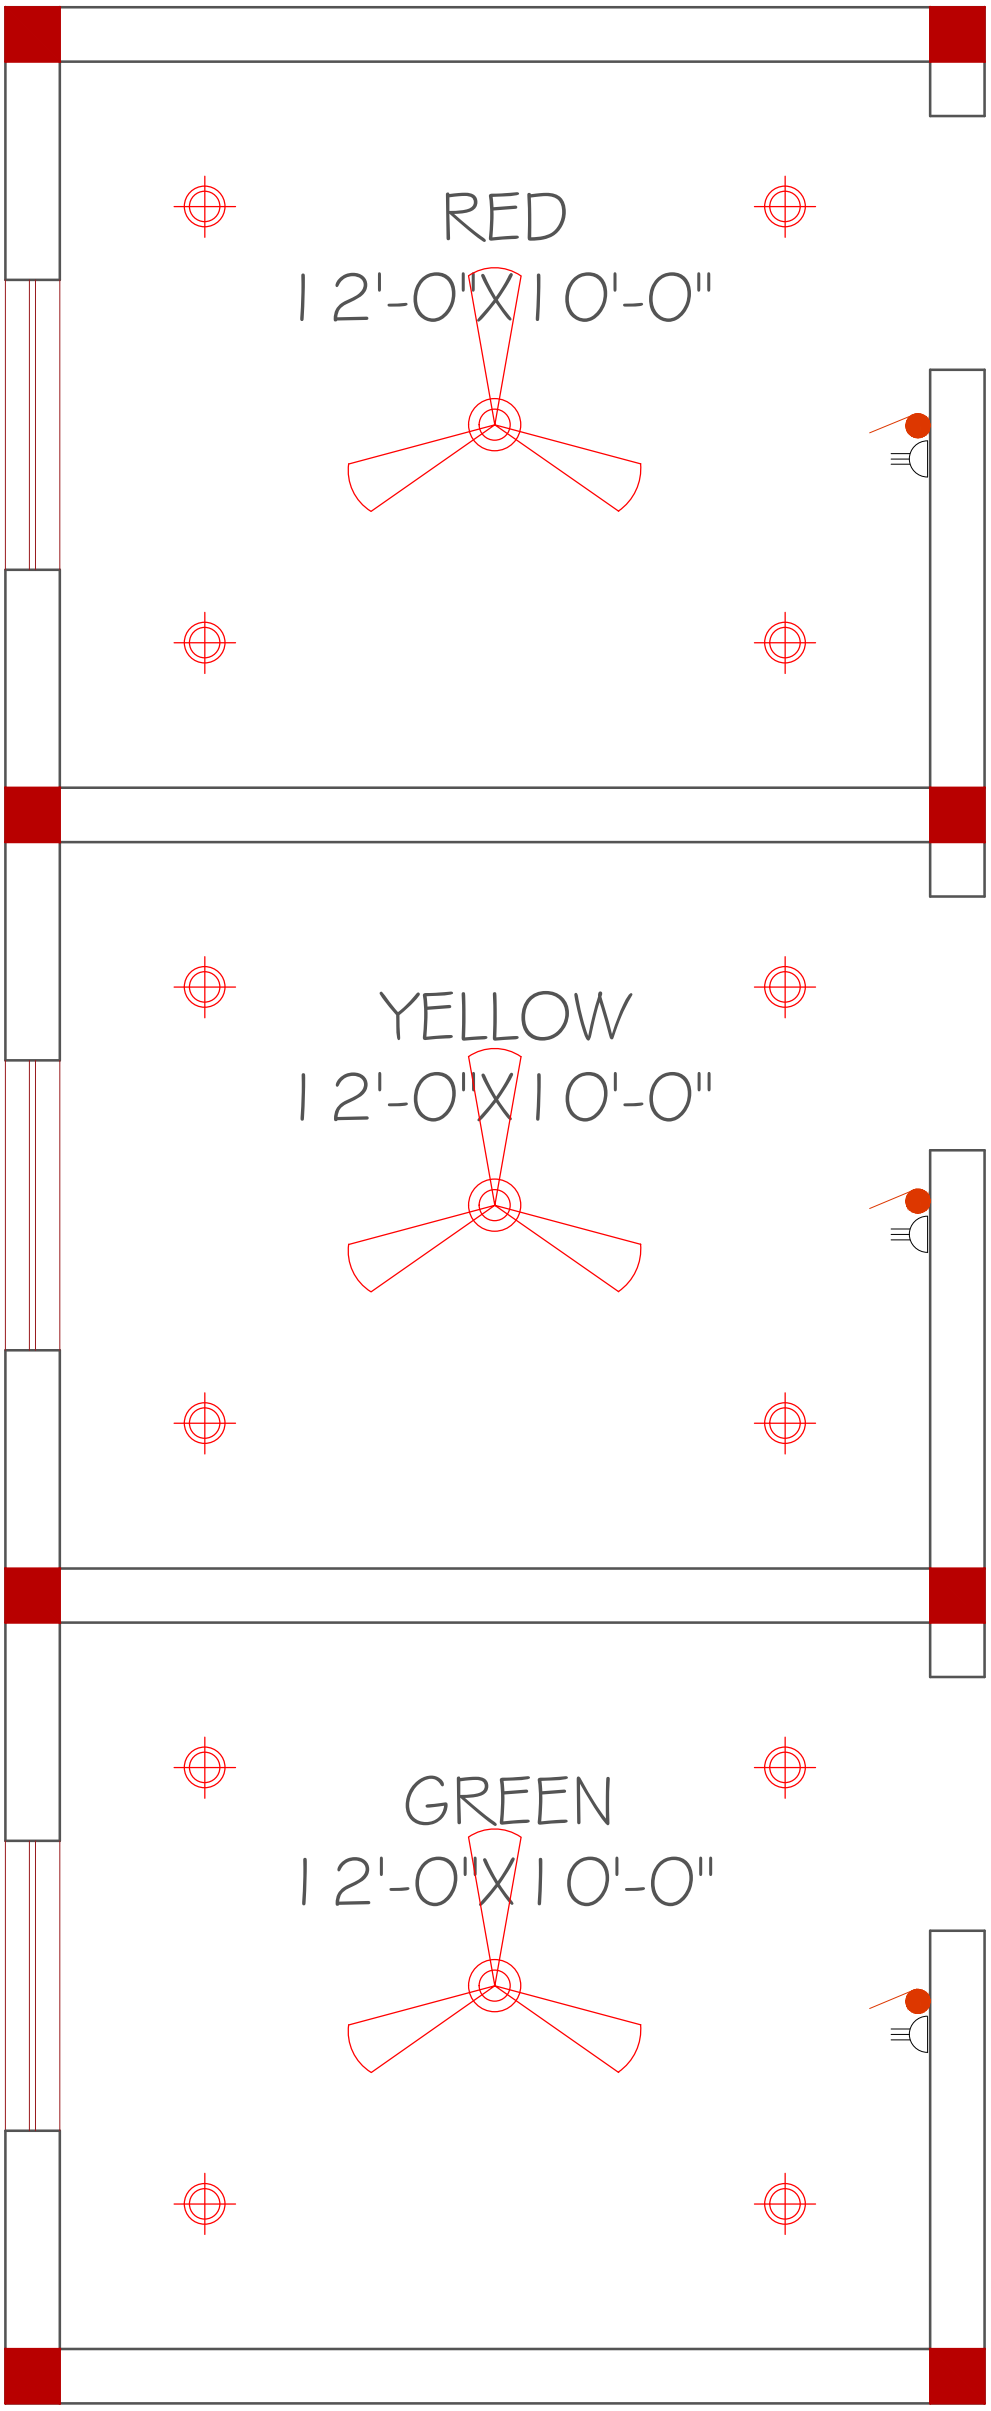

ELECTRICAL LEGENDS


	SYMBOL	DESCRIPTION
1		Ceiling Fan
2		Ceiling Llight
3		Power Plug
4		Socket
5		Switch Board

GROUND FLOOR

ELECTRICAL PLAN

PROJECT:	DESIGN BY:	STRUCTURE BY:	APPROVED FOR CONSTRUCTION	CARDINAL POINT:	THE GROUP OF ENGINEERS (CONSULTANTS, DESIGNERS & PLANNERS)
NOKKUNDI HOSPITAL EXTENSION	AR: DANISH WAQAR	ENGR. AFRASIAB	TITLE: MENTIONED IN DRAWING		CONTACT #: 03327969547, 03333392386 thegroupofengineers009@gmail.com
CLIENT:	DRAWN BY:	CHECKED BY:	DATE:		House # 8, Street # 2, Professor colony, Jinnah Town, Quetta.
INDUS HOSPITAL HEALTH NETWORK	M. SAMAD BILAL AHMED	AR: DANISH WAQAR	NOV 2026		


WARE HOUSE

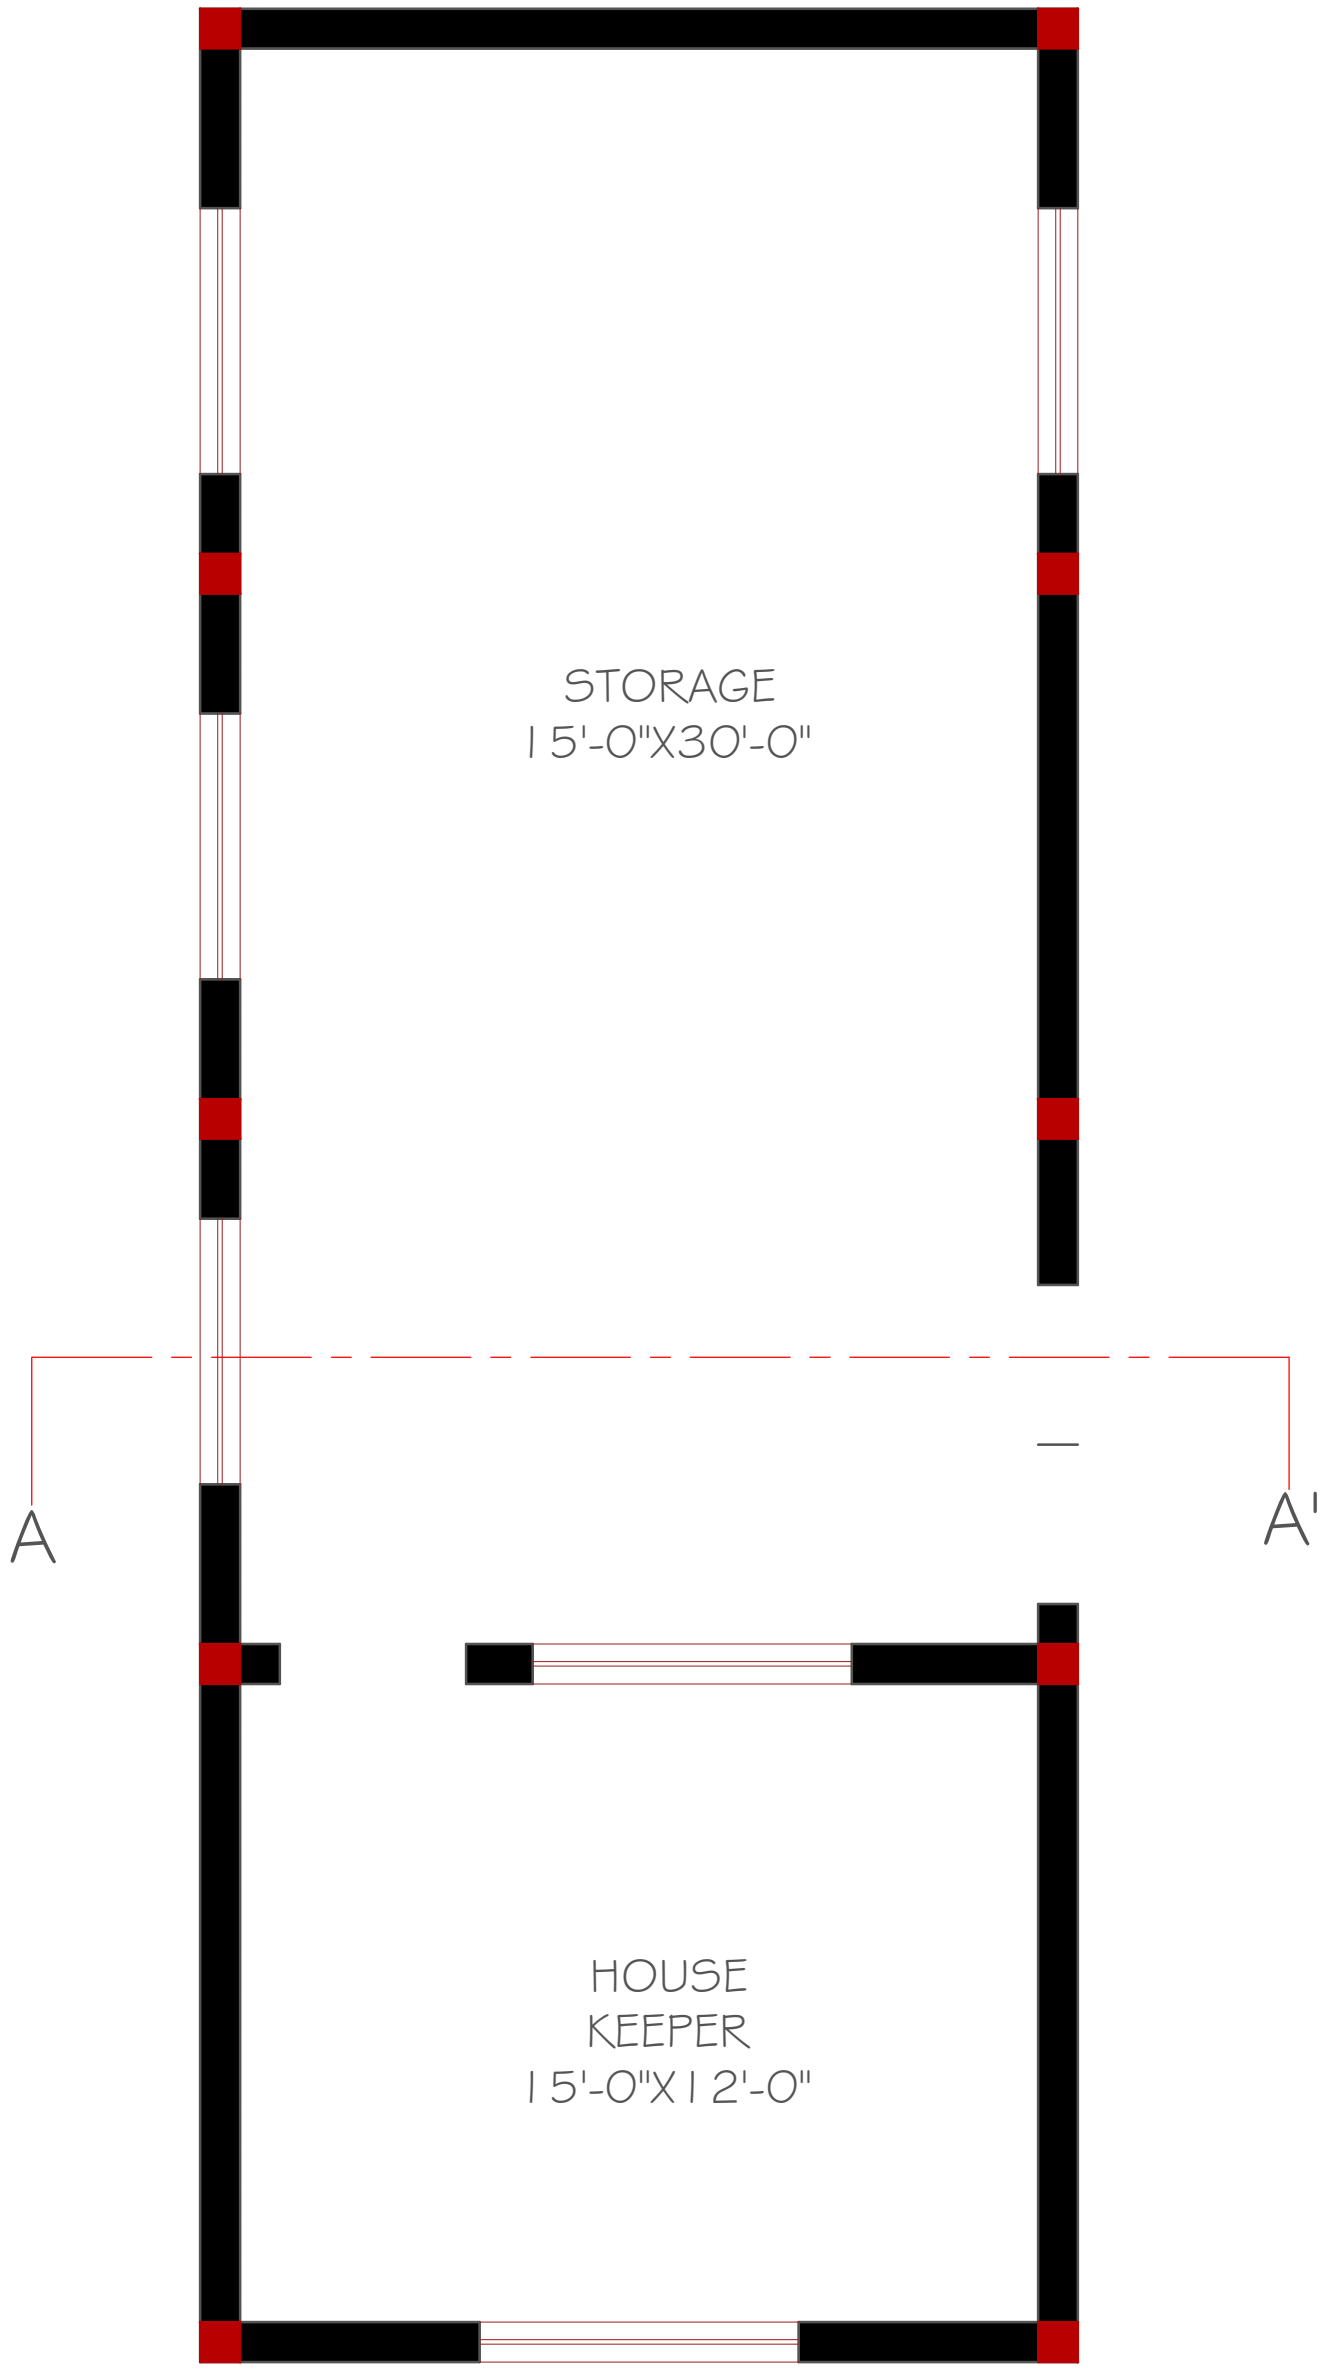

WAREHOUSE

COV AREA:763.00


PROJECT:	DESIGN BY:	STRUCTURE BY:	APPROVED FOR CONSTRUCTION	CARDINAL POINT:	THE GROUP OF ENGINEERS (CONSULTANTS, DESIGNERS & PLANNERS) CONTACT #: 03327969547, 03333392386 thegroupofengineers009@gmail.com House # 8, Street # 2, Professor colony, Jinnah Town, Quetta.
NOKKUNDI HOSPITAL EXTENSION	AR: DANISH WAQAR	ENGR. AFRASIAB	TITLE: MENTIONED IN DRAWING		
CLIENT:	DRAWN BY:	CHECKED BY:	DATE:		
INDUS HOSPITAL HEALTH NETWORK	M. SAMAD BILAL AHMED	AR: DANISH WAQAR	NOV 2026		

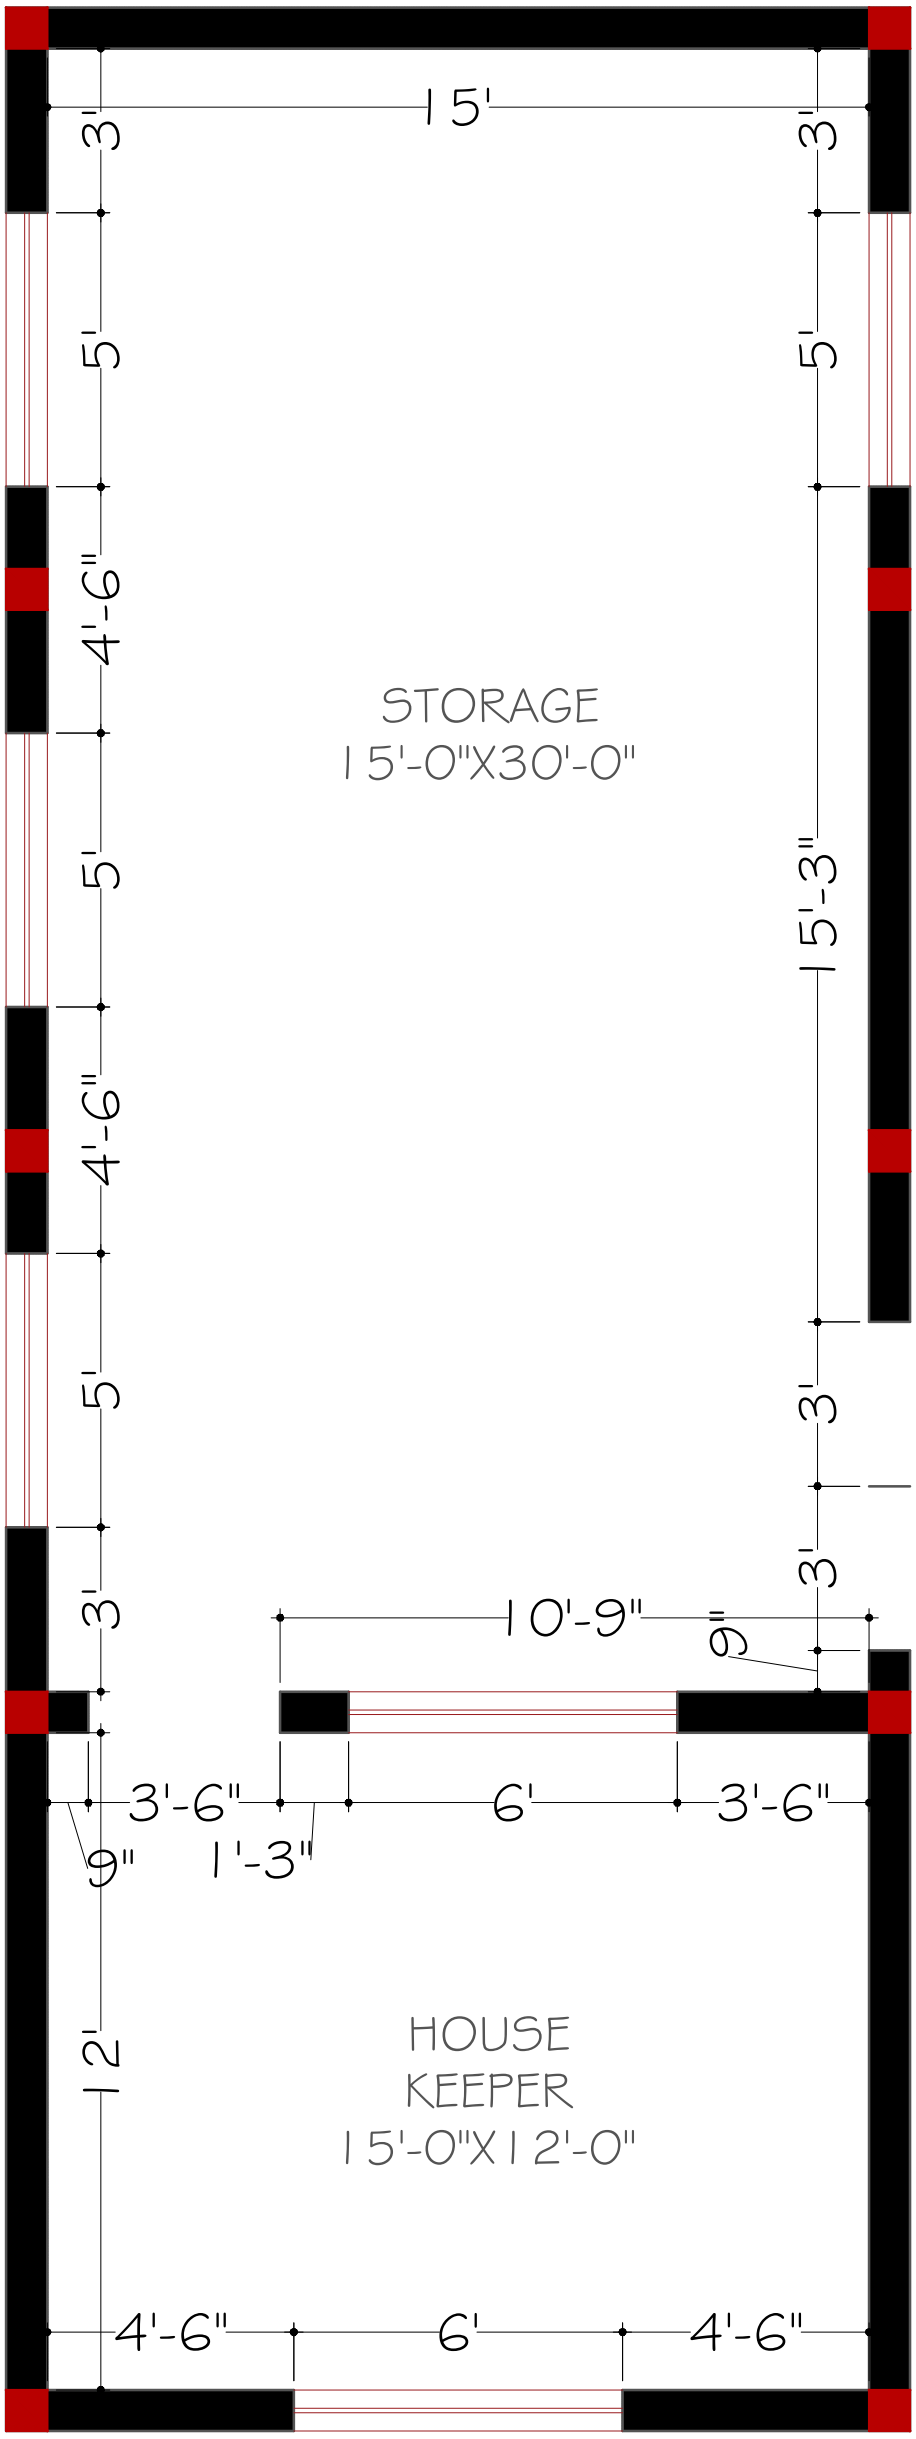

WAREHOUSE

WORKING PLAN

PROJECT:	DESIGN BY:	STRUCTURE BY:	APPROVED FOR CONSTRUCTION	CARDINAL POINT:	THE GROUP OF ENGINEERS (CONSULTANTS, DESIGNERS & PLANNERS)
NOKKUNDI HOSPITAL EXTENSION	AR: DANISH WAQAR	ENGR. AFRASIAB	TITLE: MENTIONED IN DRAWING		CONTACT #: 03327969547, 03333392386 thegroupofengineers009@gmail.com
CLIENT:	DRAWN BY:	CHECKED BY:			House # 8, Street # 2, Professor colony, Jinnah Town, Quetta.
INDUS HOSPITAL HEALTH NETWORK	M. SAMAD BILAL AHMED	AR: DANISH WAQAR	DATE: NOV 2026		

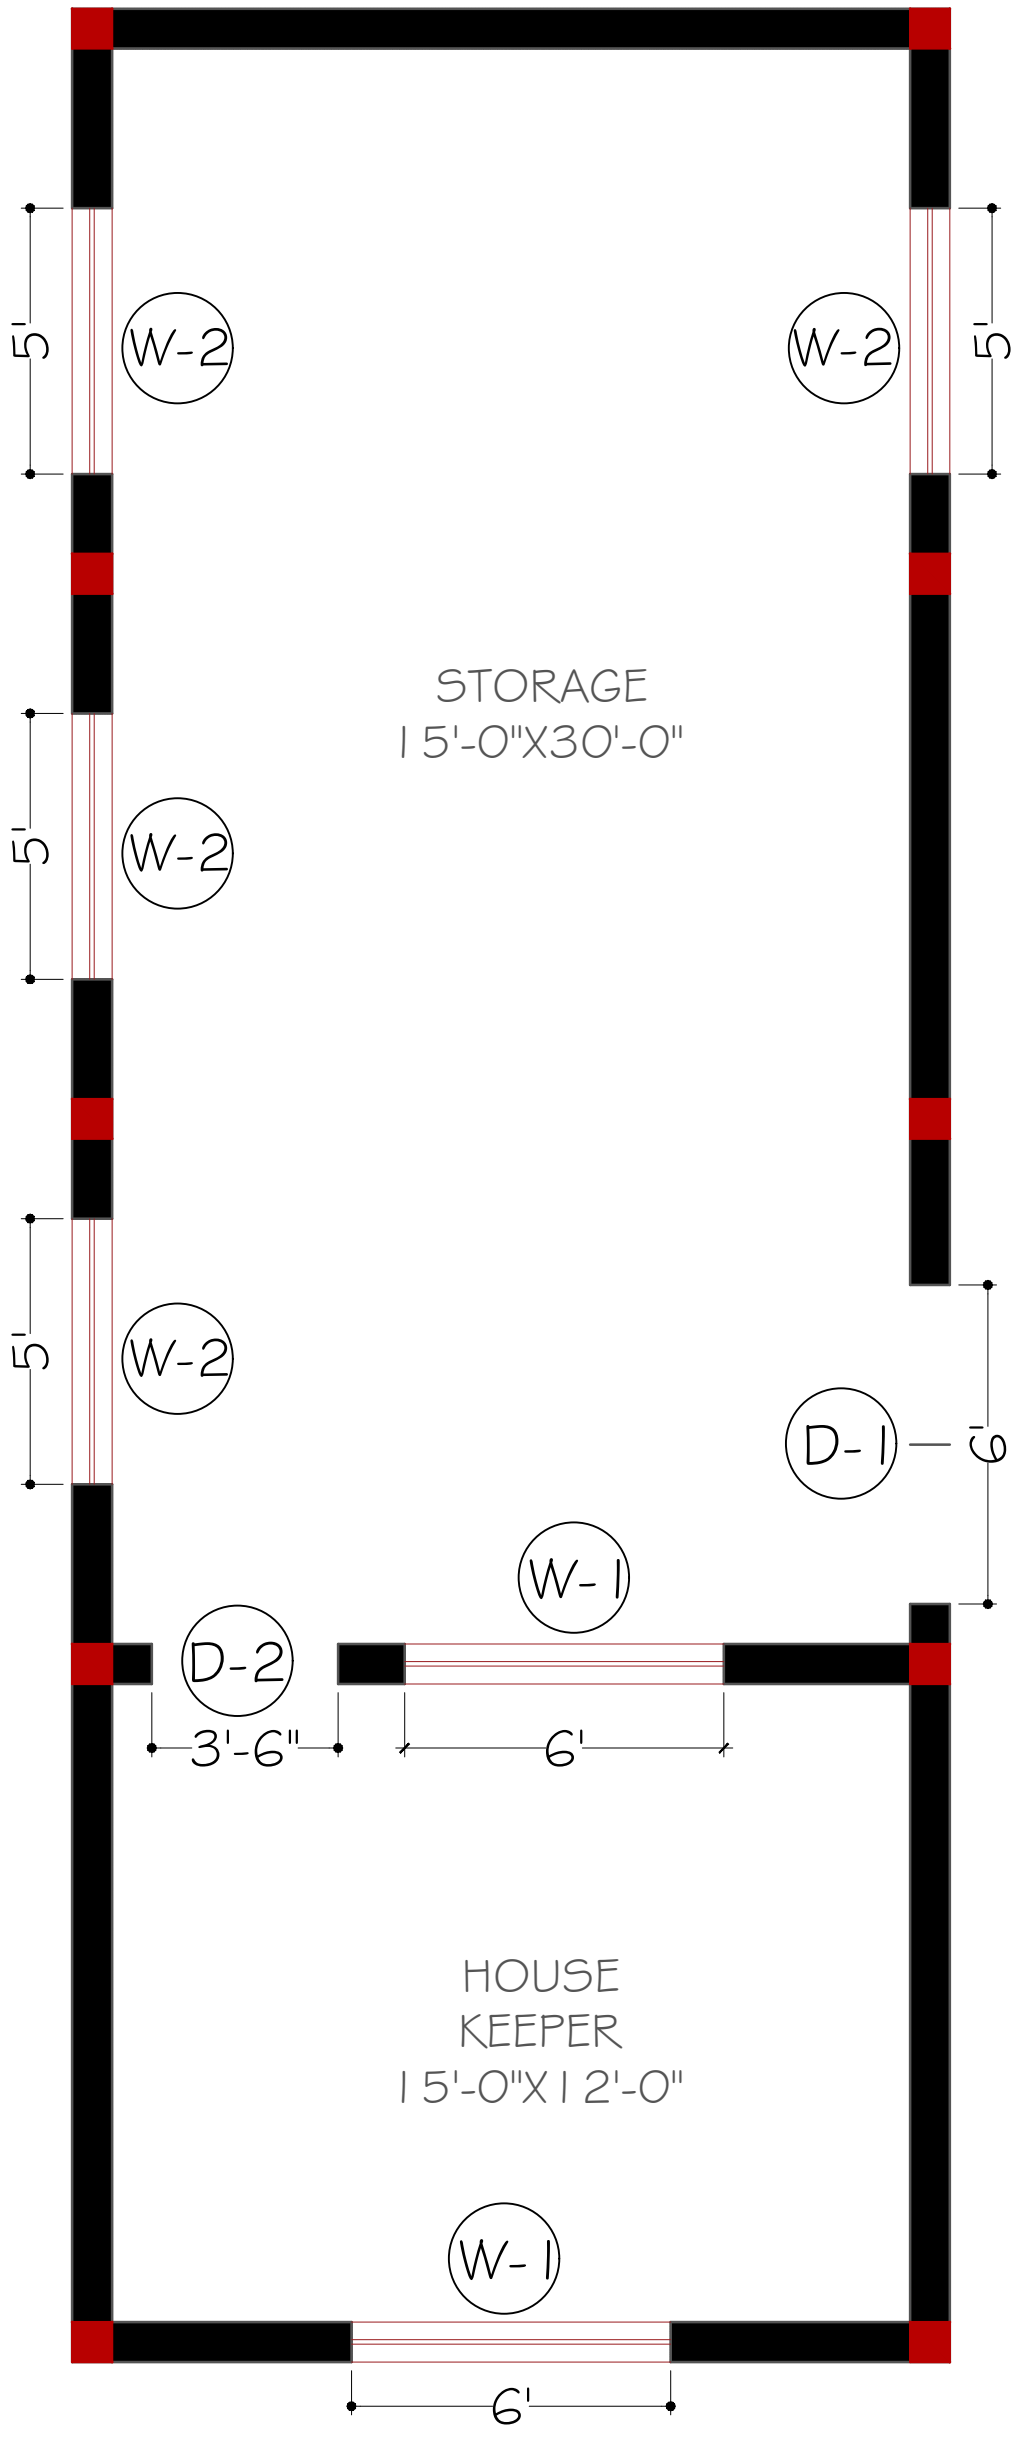

DOOR & WINDOW PLAN

PROJECT:	DESIGN BY:	STRUCTURE BY:	APPROVED FOR CONSTRUCTION	CARDINAL POINT:	THE GROUP OF ENGINEERS (CONSULTANTS, DESIGNERS & PLANNERS) CONTACT #: 03327969547, 03333392386 thegroupofengineers009@gmail.com House # 8, Street # 2, Professor colony, Jinnah Town, Quetta.
NOKKUNDI HOSPITAL EXTENSION	AR: DANISH WAQAR	ENGR. AFRASIAB	TITLE: MENTIONED IN DRAWING		
CLIENT:	DRAWN BY:	CHECKED BY:	DATE:		
INDUS HOSPITAL HEALTH NETWORK	M. SAMAD BILAL AHMED	AR: DANISH WAQAR	NOV 2026		

DOOR AND FRAME SCHEDULE

DOOR								FRAME				
	SIZE					LOUVER				DETAIL		
MARK	WD	HGT	THK	MATL	GLAZING	WD	HGT	MATL	EL	HEAD	JAMB	SILL
D-1	6'-0"	8'-6"		WOOD	--	0	0"	--	--	--	--	--
D-2	3'-6"	8'-6"		WOOD	--	0	0"	--	--	--	--	--

WINDOW SCHEDULE

MARK	SIZE		TYPE	MATERIAL	NOTES
	Width	HEIGHT			
W-1	6'-0"	5'-6"	--	--	SILL LEVEL AT 3'-0" FROM F.F.L.
W-2	5'-0"	5'-6"	--	--	SILL LEVEL AT 3'-0" FROM F.F.L.

GROUND FLOOR DOOR & WINDOW SCHEDULE DETAILS


THE GROUP OF ENGINEERS
(CONSULTANTS, DESIGNERS & PLANNERS)
CONTACT #: 03327969547, 03333392386
thegroupofengineers009@gmail.com
House # 8, Street # 2, Professor colony, Jinnah Town, Quetta.

CARDINAL POINT:

APPROVED FOR CONSTRUCTION
TITLE: MENTIONED IN DRAWING
DATE: NOV 2026

PROJECT: NOKKUNDI HOSPITAL EXTENSION
CLIENT: INDUS HOSPITAL HEALTH NETWORK


DESIGN BY: AR: DANISH WAQAR
DRAWN BY: M. SAMAD, BILAL AHMED
STRUCTURE BY: ENGR. AFRASIAB
CHECKED BY: AR: DANISH WAQAR

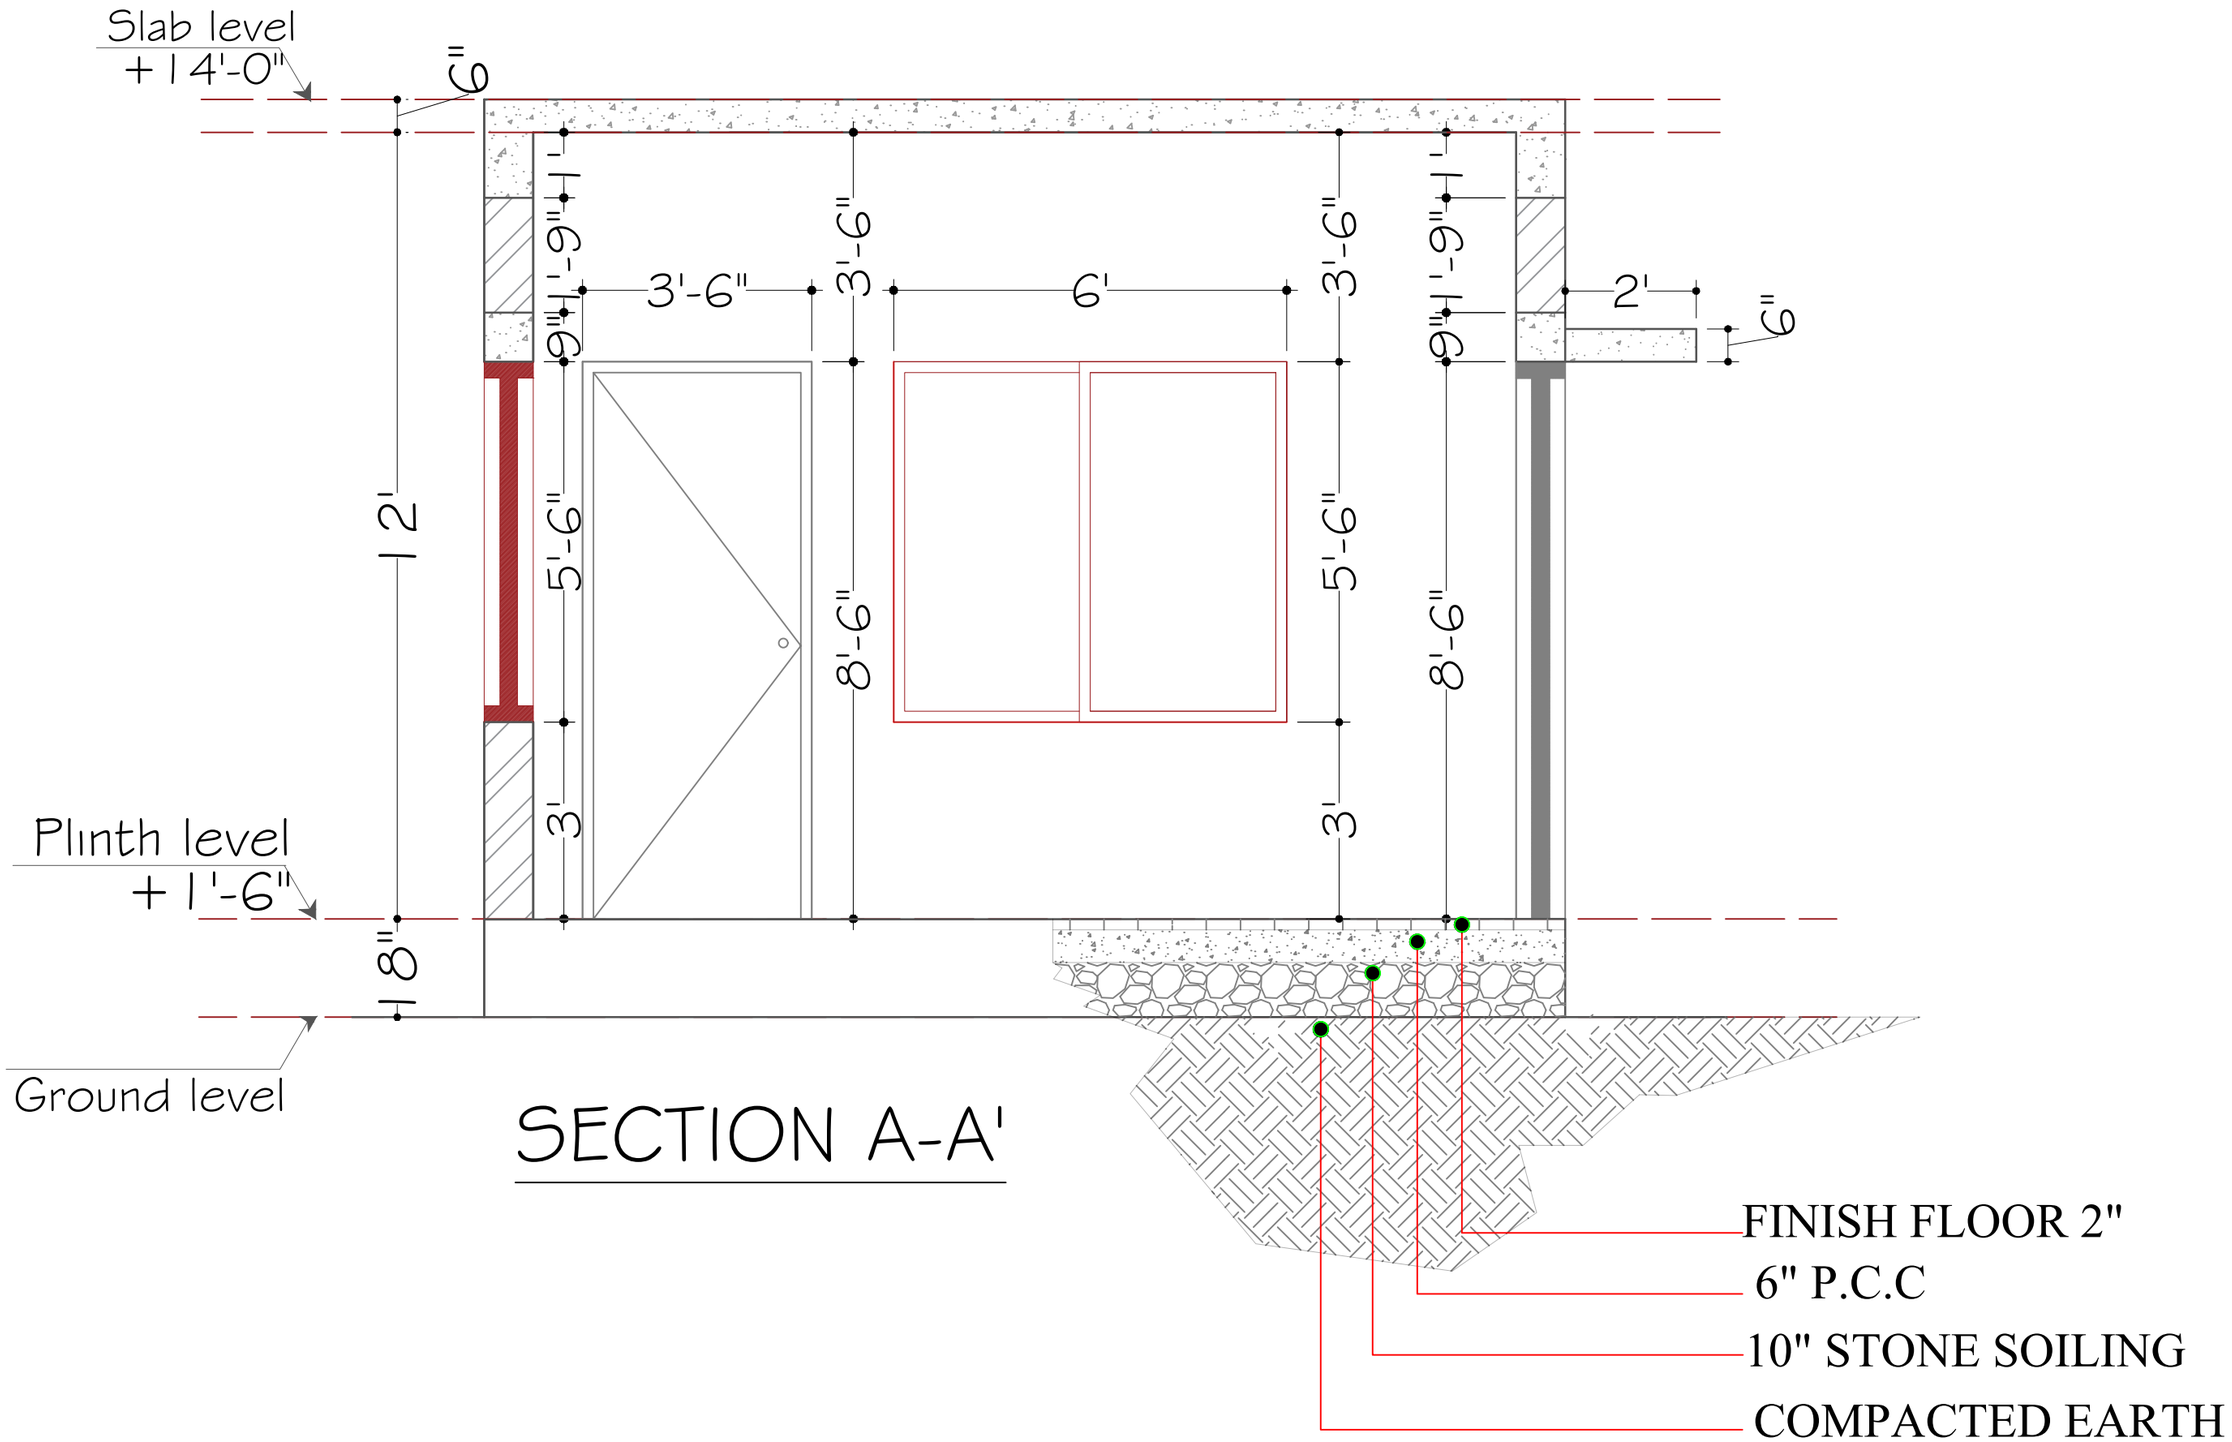

SECTION A-A'

THE GROUP OF ENGINEERS
(CONSULTANTS, DESIGNERS & PLANNERS)
CONTACT #: 03327969547, 03333392386
thegroupofengineers009@gmail.com
House # 8, Street # 2, Professor colony, Jinnah Town, Quetta.


CARDINAL POINT:	
APPROVED FOR CONSTRUCTION	
TITLE:	MENTIONED IN DRAWING
DATE:	NOV 2026
STRUCTURE BY:	ENGR. AFRASIAB
DESIGN BY:	AR: DANISH WAQAR
DRAWN BY:	M. SAMAD BILAL AHMED
CHECKED BY:	AR: DANISH WAQAR
PROJECT:	NOKKUNDI HOSPITAL EXTENSION
CLIENT:	INDUS HOSPITAL HEALTH NETWORK

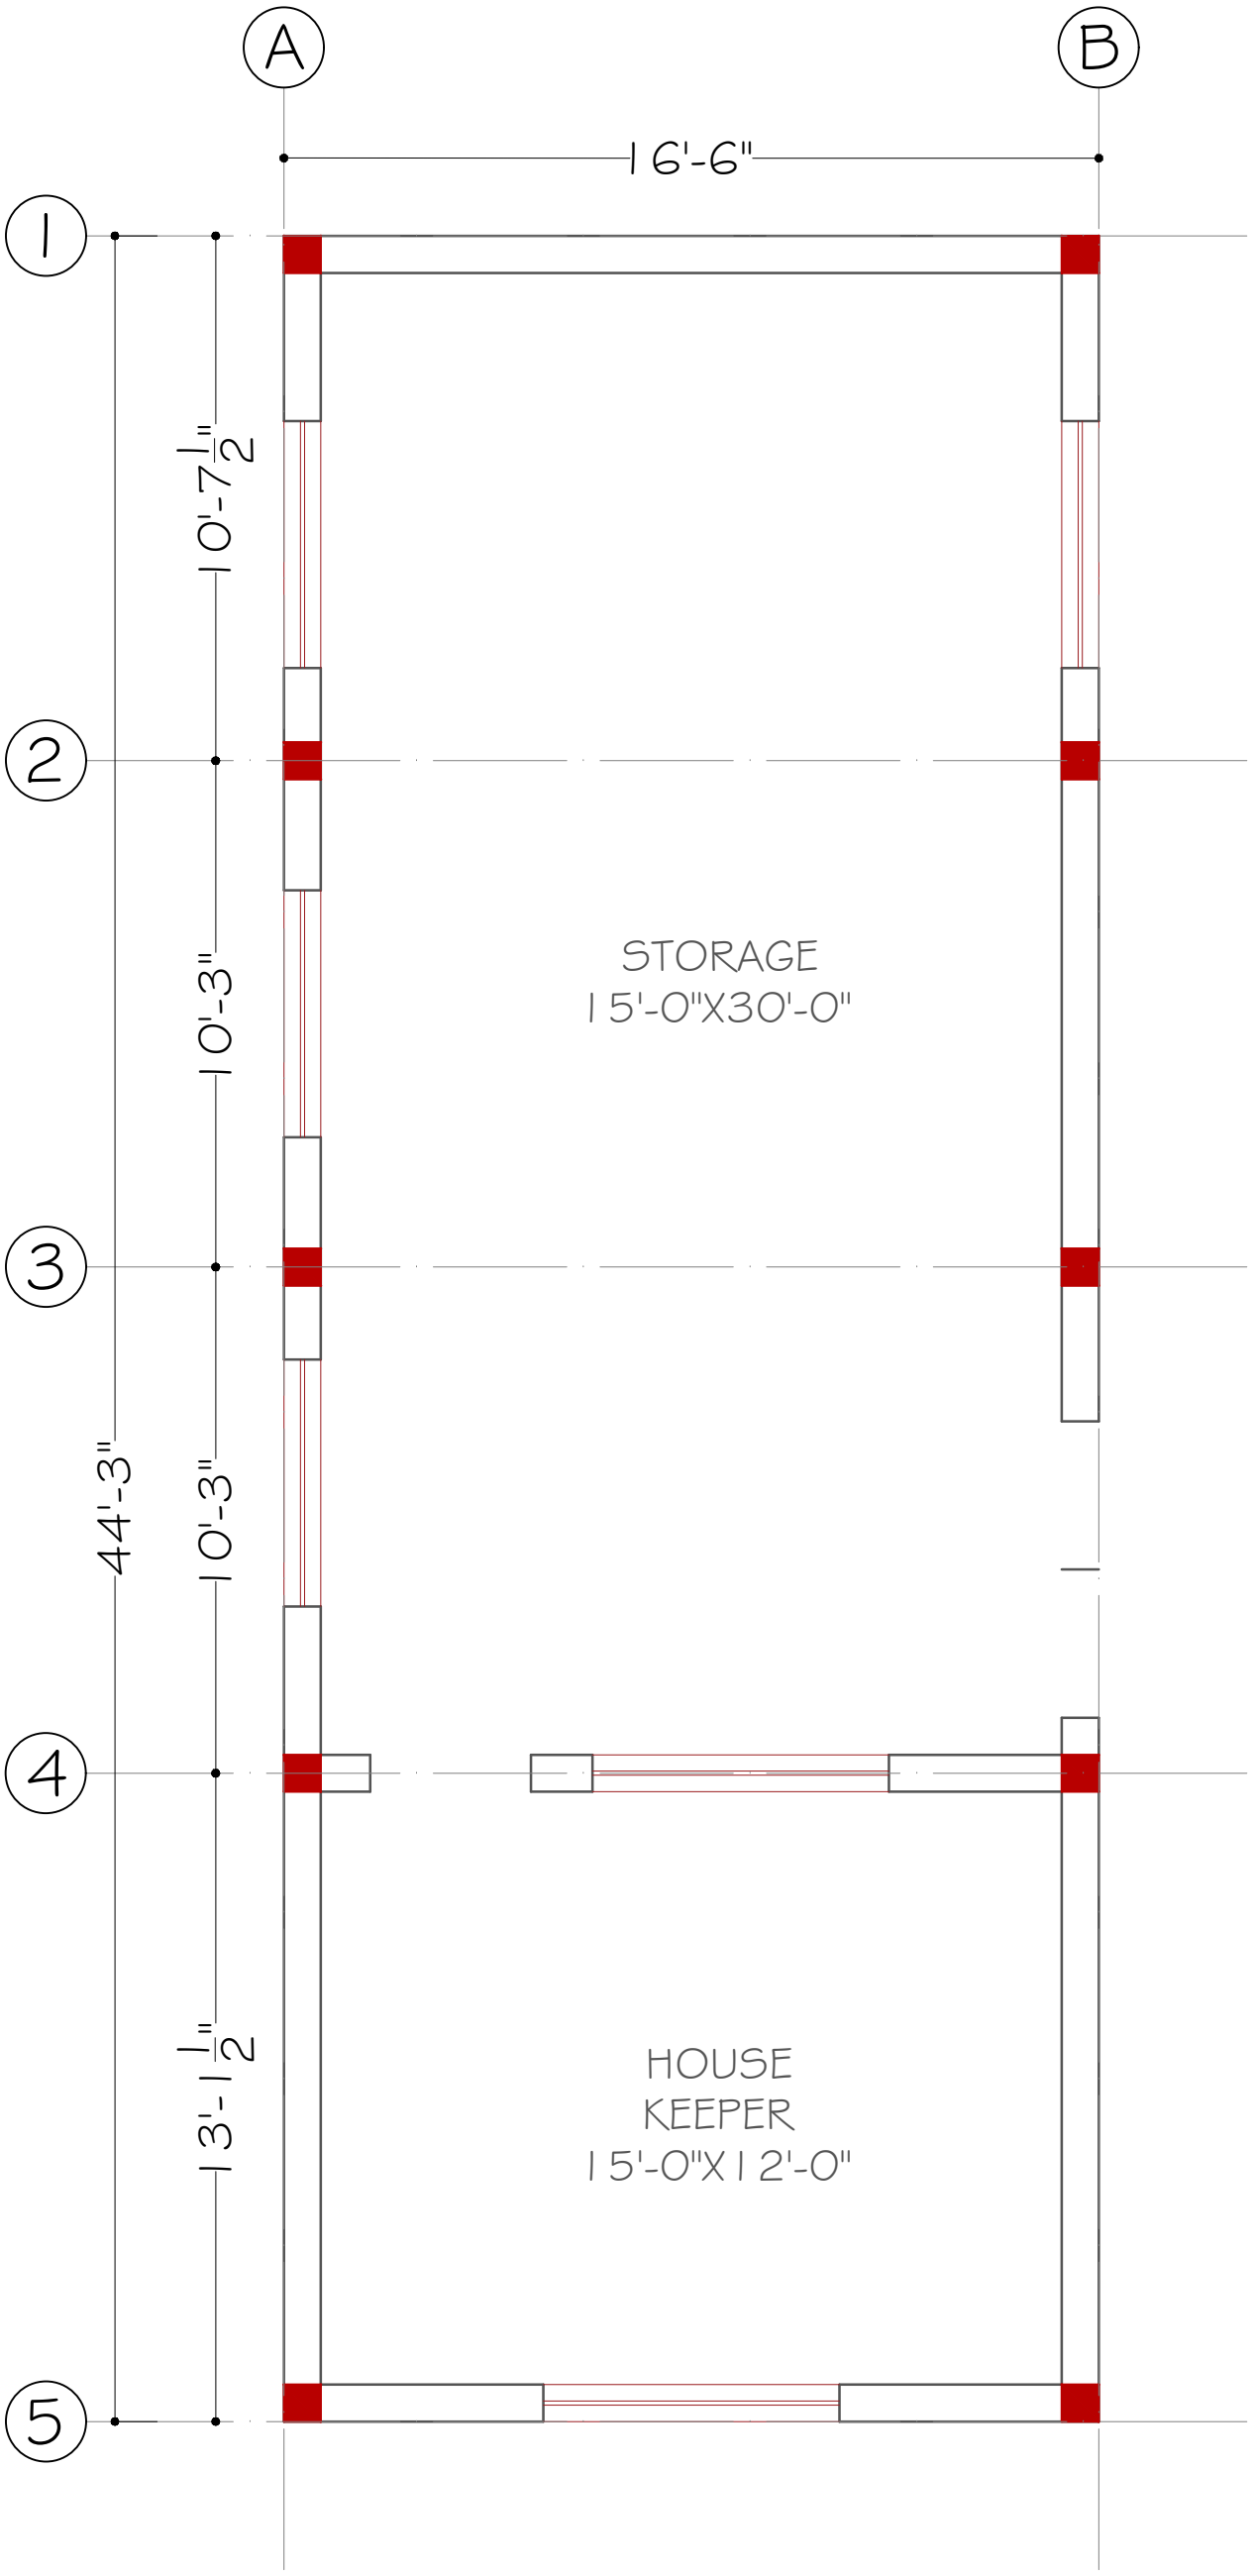

GROUND FLOOR

COLUMN LAYOUT PLAN


PROJECT:	DESIGN BY:	STRUCTURE BY:	APPROVED FOR CONSTRUCTION	CARDINAL POINT:	THE GROUP OF ENGINEERS (CONSULTANTS, DESIGNERS & PLANNERS)
NOKKUNDI HOSPITAL EXTENSION	AR: DANISH WAQAR	ENGR. AFRASIAB	TITLE: MENTIONED IN DRAWING		CONTACT #: 03327969547, 03333392386 thegroupofengineers009@gmail.com
CLIENT:	DRAWN BY:	CHECKED BY:	DATE:		House # 8, Street # 2, Professor colony, Jinnah Town, Quetta.
INDUS HOSPITAL HEALTH NETWORK	M. SAMAD BILAL AHMED	AR: DANISH WAQAR	NOV 2026		

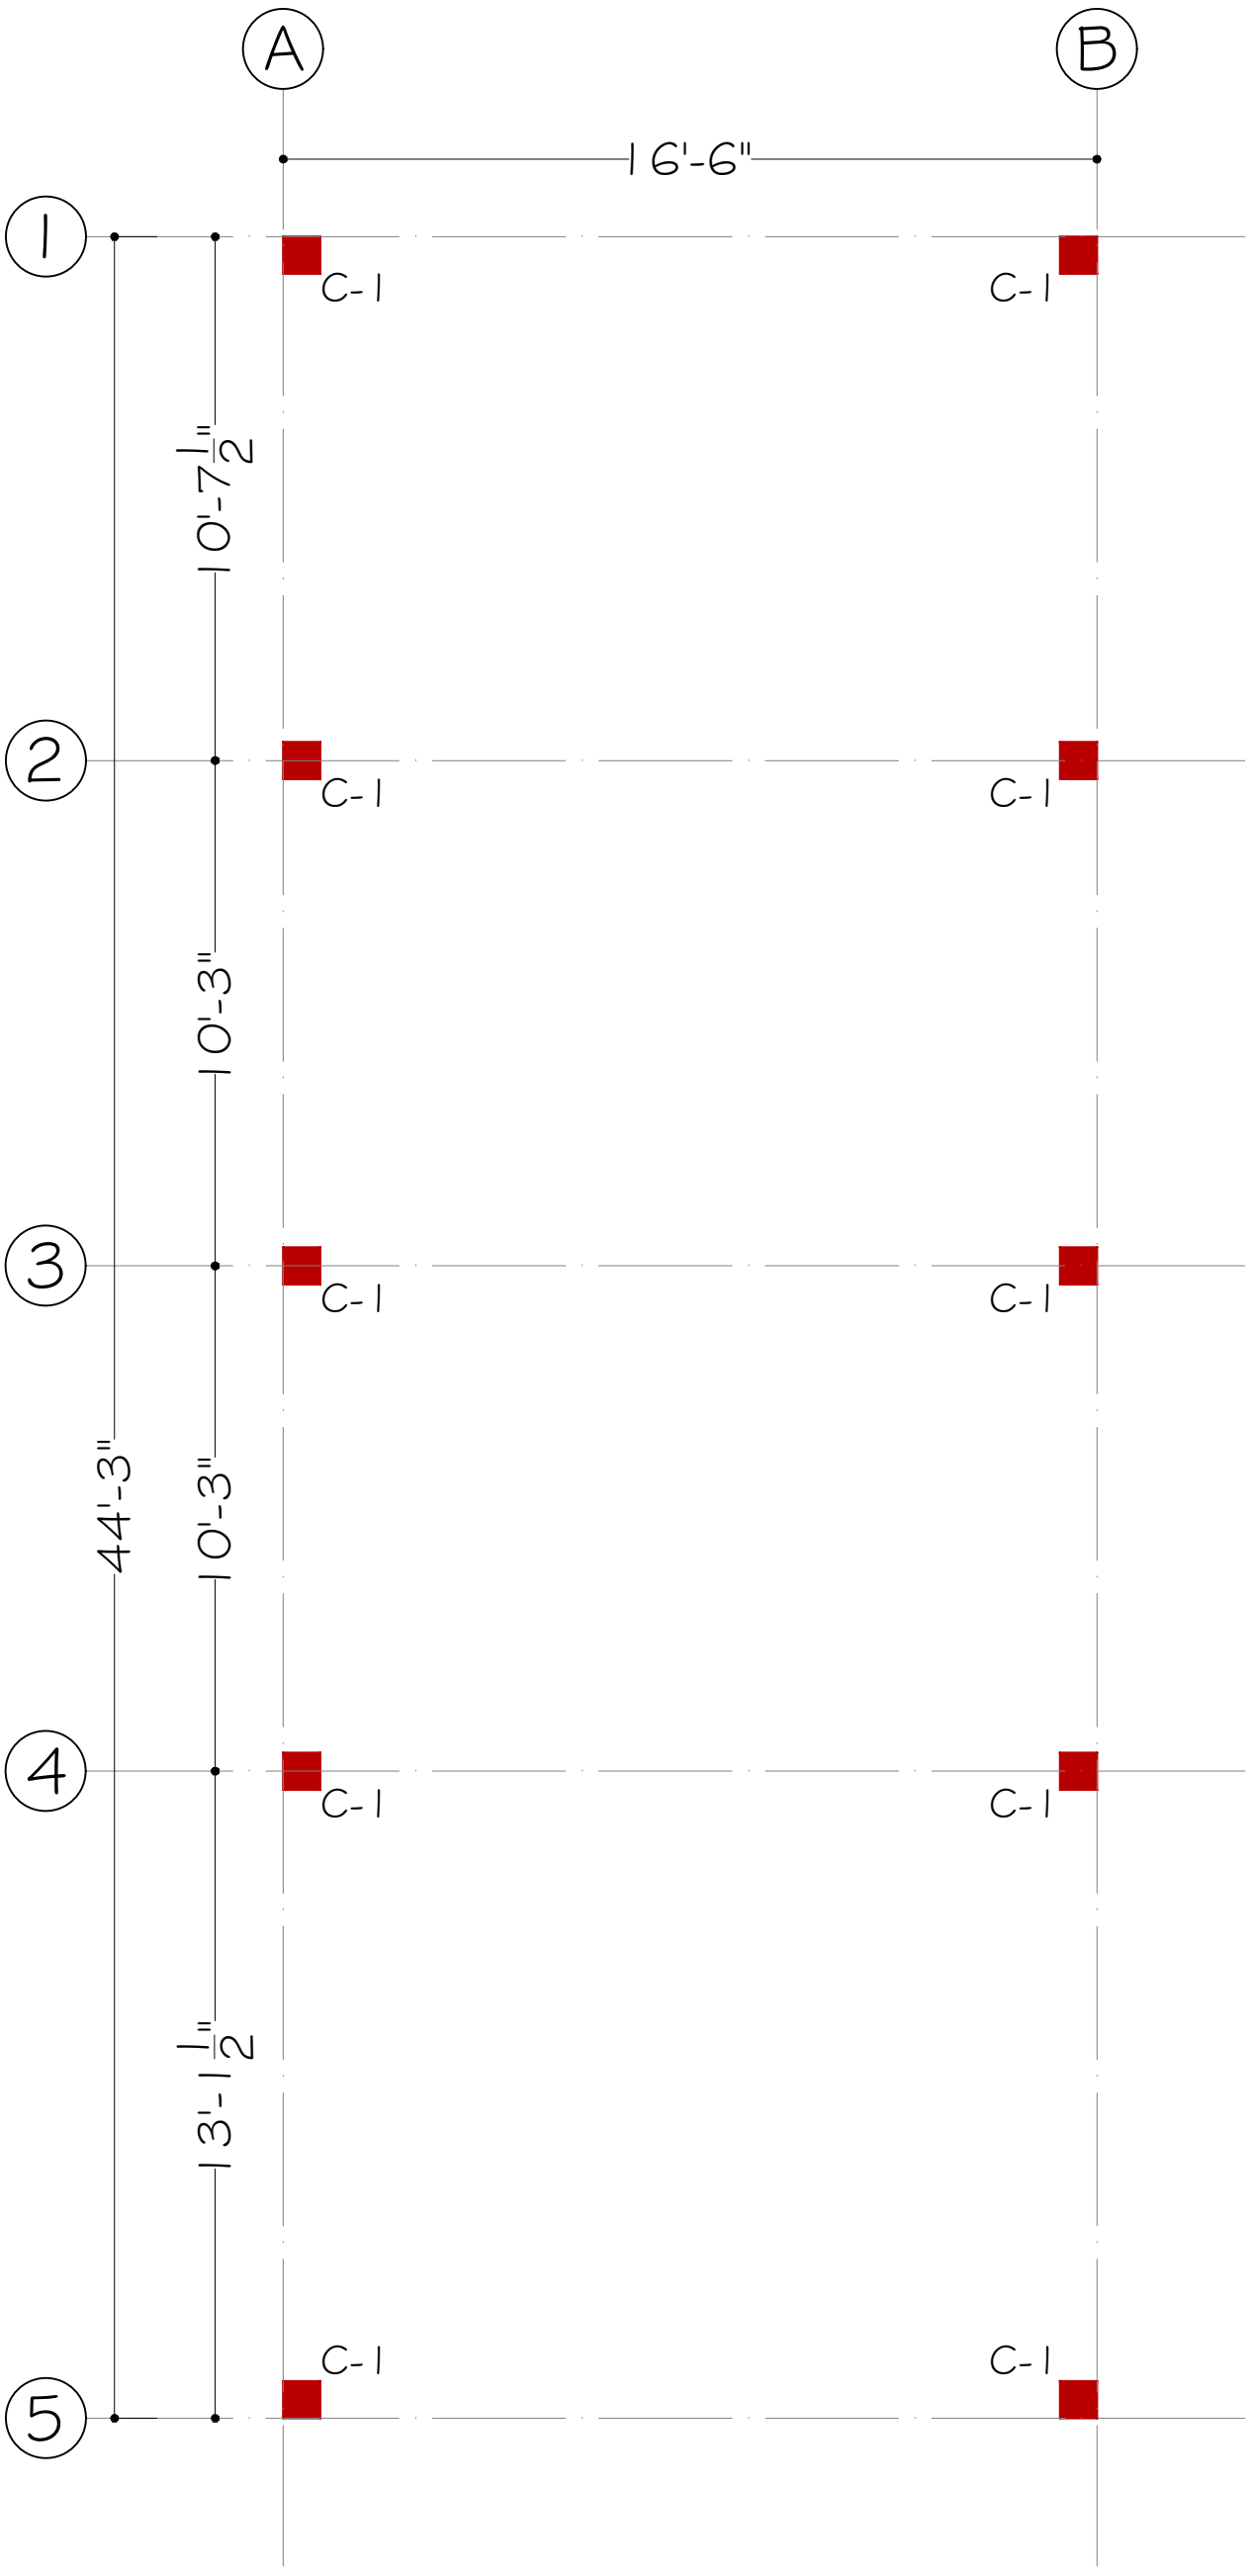

GROUND FLOOR

COLUMN LAYOUT PLAN


PROJECT:	DESIGN BY:	STRUCTURE BY:	APPROVED FOR CONSTRUCTION	CARDINAL POINT:	THE GROUP OF ENGINEERS (CONSULTANTS, DESIGNERS & PLANNERS)
NOKKUNDI HOSPITAL EXTENSION	AR: DANISH WAQAR	ENGR. AFRASIAB	TITLE: MENTIONED IN DRAWING		CONTACT #: 03327969547, 03333392386 thegroupofengineers009@gmail.com
CLIENT:	DRAWN BY:	CHECKED BY:			House # 8, Street # 2, Professor colony, Jinnah Town, Quetta.
INDUS HOSPITAL HEALTH NETWORK	M. SAMAD BILAL AHMED	AR: DANISH WAQAR	DATE: NOV 2026		

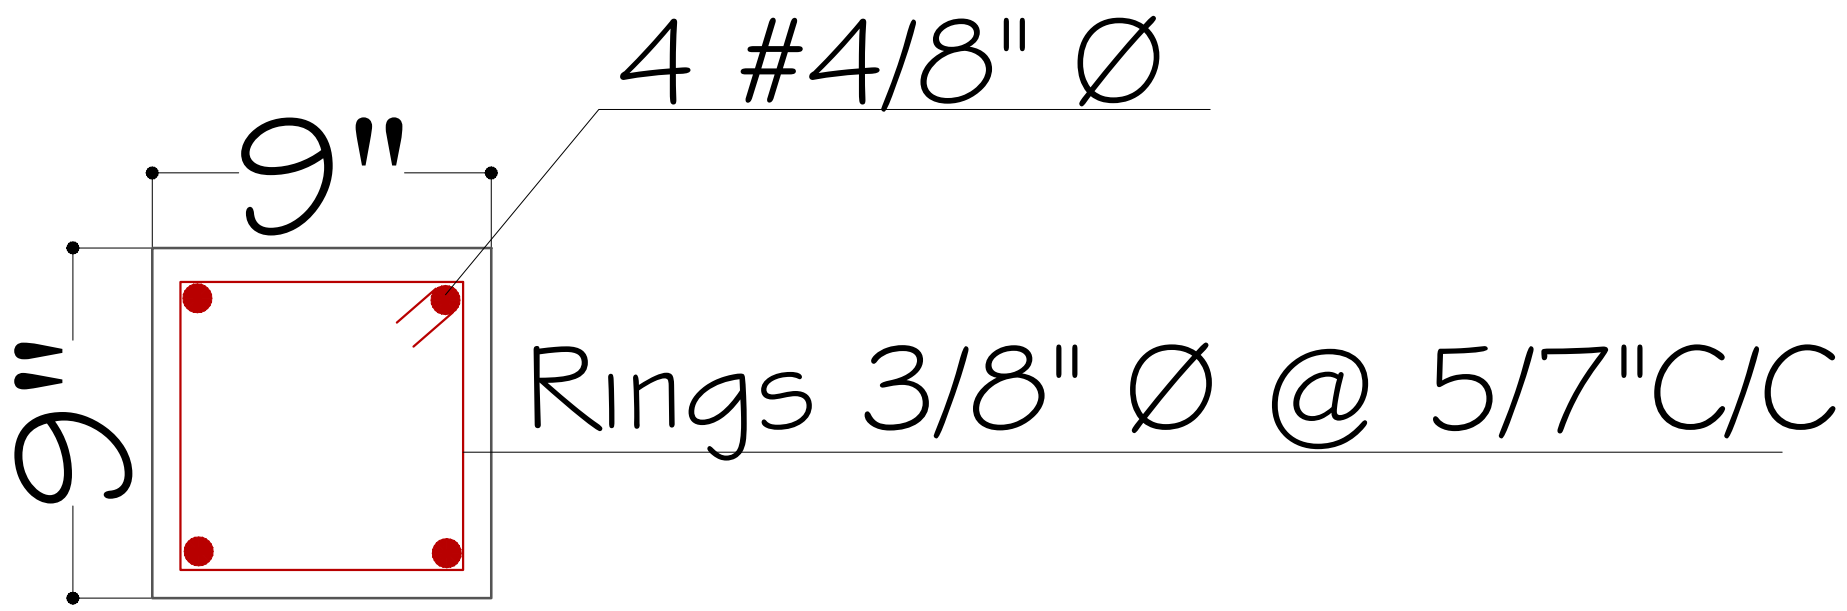

C-1


COLUMN SECTION

PROJECT:	DESIGN BY:	STRUCTURE BY:	APPROVED FOR CONSTRUCTION	CARDINAL POINT:	THE GROUP OF ENGINEERS (CONSULTANTS, DESIGNERS & PLANNERS) CONTACT #: 03327969547, 03333392386 thegroupofengineers009@gmail.com House # 8, Street # 2, Professor colony, Jinnah Town, Quetta.
NOKKUNDI HOSPITAL EXTENSION	AR: DANISH WAQAR	ENGR. AFRASIAB	TITLE: MENTIONED IN DRAWING		
CLIENT:	DRAWN BY:	CHECKED BY:	DATE:		
INDUS HOSPITAL HEALTH NETWORK	M. SAMAD BILAL AHMED	AR: DANISH WAQAR	NOV 2026		

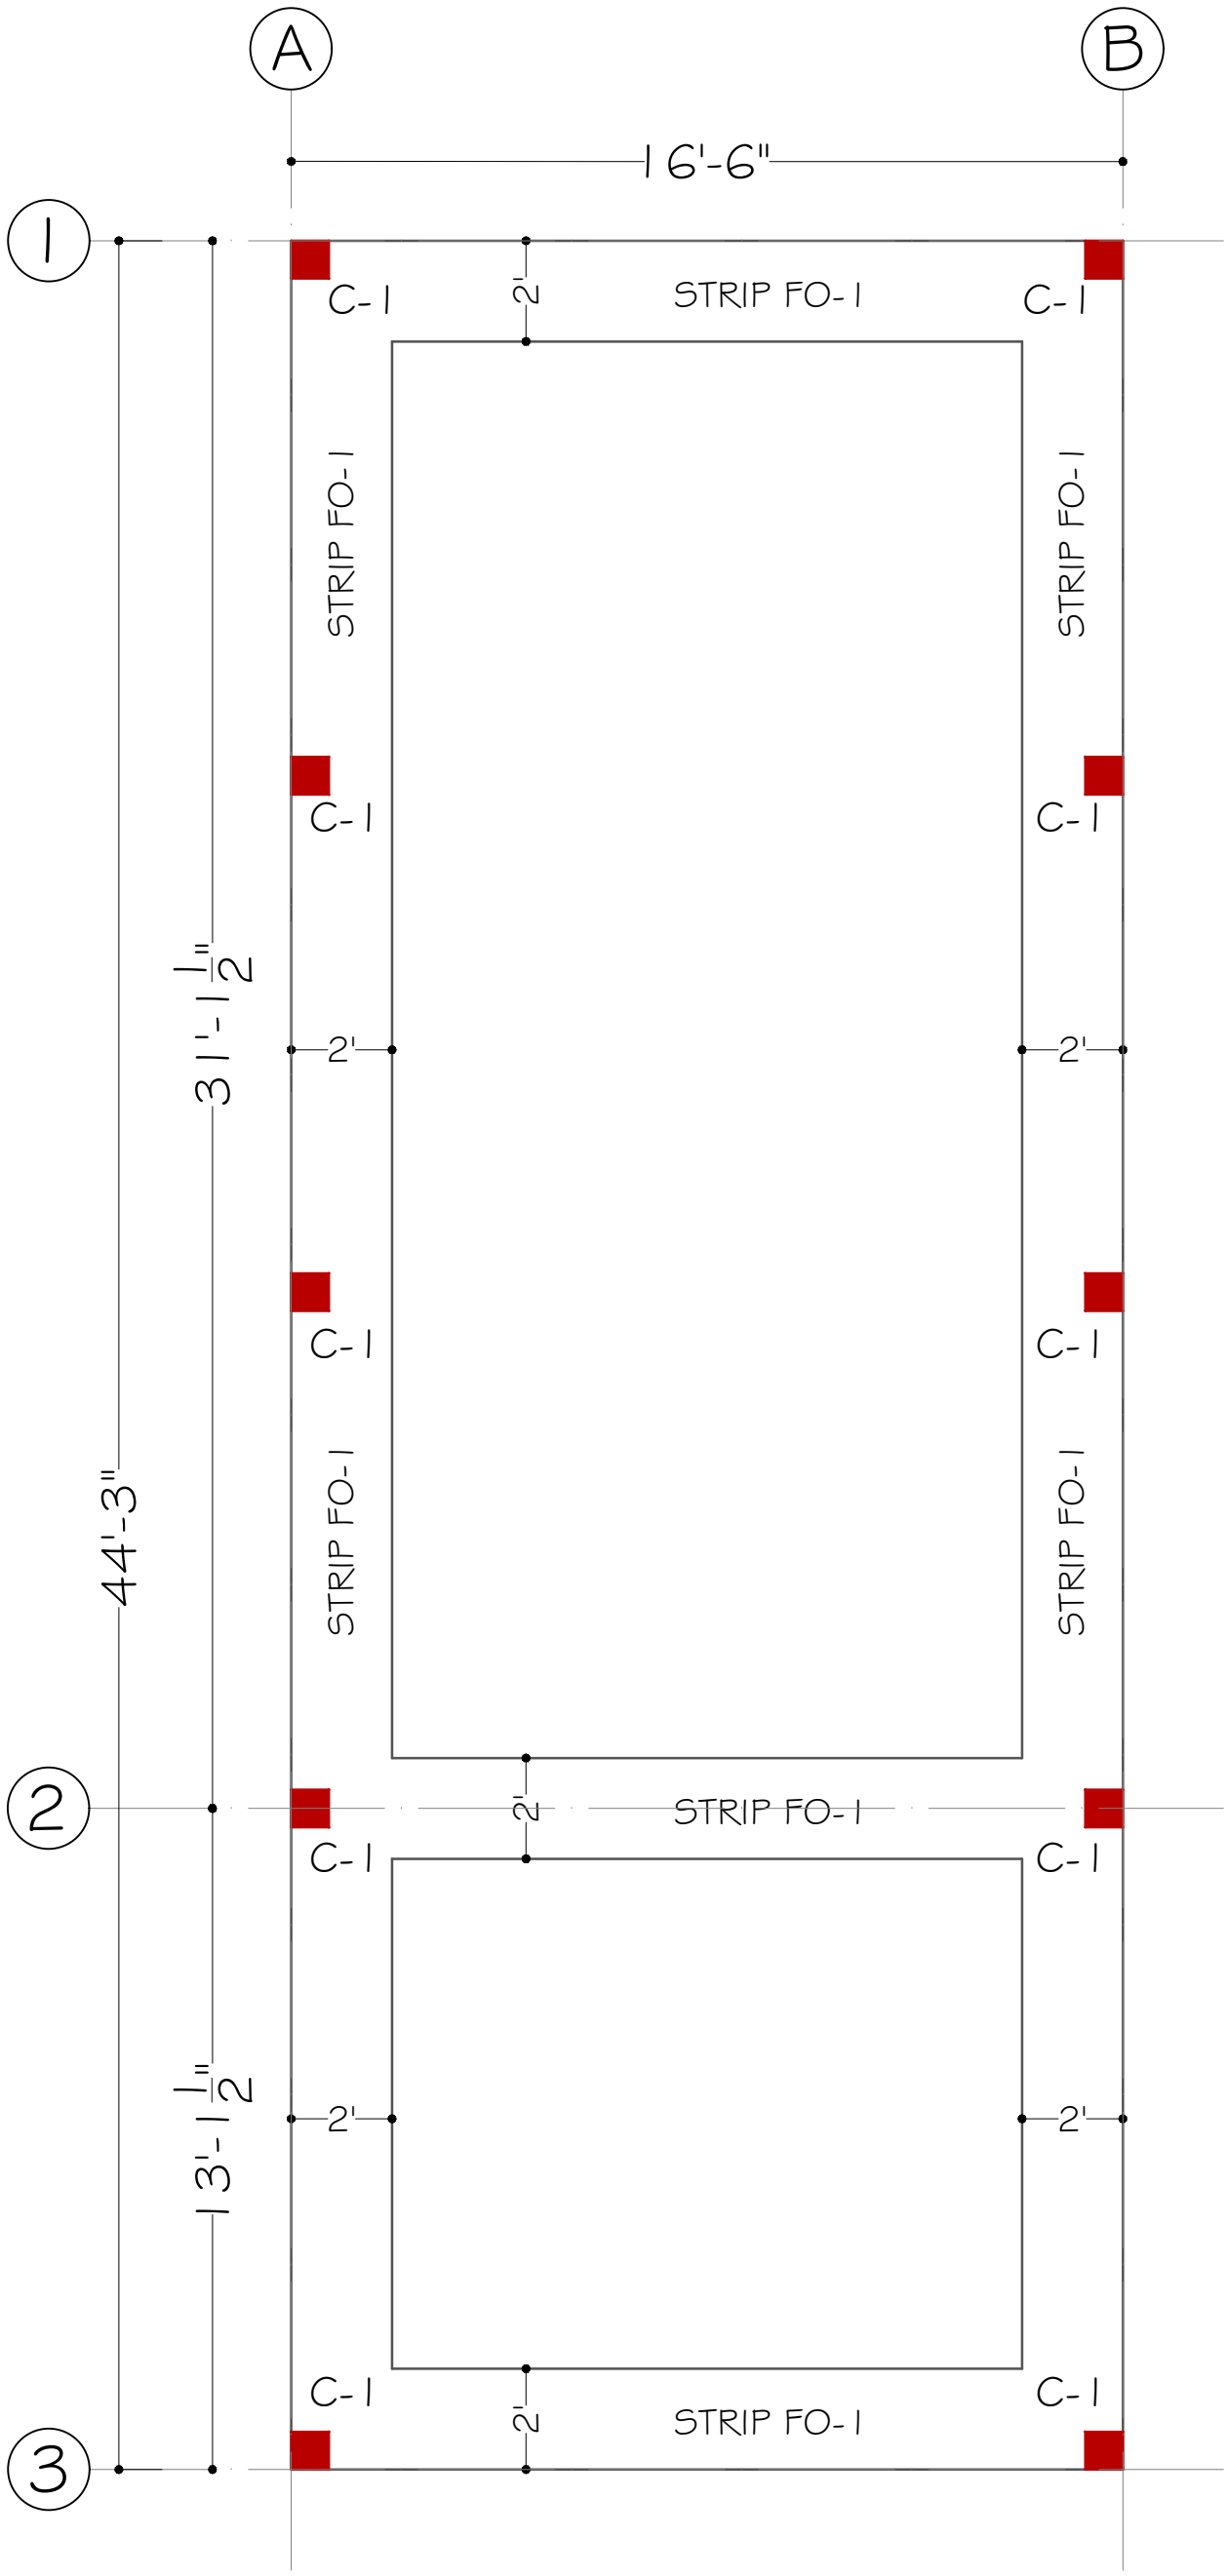

EXCAVATION PLAN


PROJECT:	DESIGN BY:	STRUCTURE BY:	APPROVED FOR CONSTRUCTION	CARDINAL POINT:	THE GROUP OF ENGINEERS (CONSULTANTS, DESIGNERS & PLANNERS)
NOKKUNDI HOSPITAL EXTENSION	AR: DANISH WAQAR	ENGR. AFRASIAB	TITLE: MENTIONED IN DRAWING		CONTACT #: 03327969547, 03333392386 thegroupofengineers009@gmail.com
CLIENT:	DRAWN BY:	CHECKED BY:	DATE:		House # 8, Street # 2, Professor colony, Jinnah Town, Quetta.
INDUS HOSPITAL HEALTH NETWORK	M. SAMAD BILAL AHMED	AR: DANISH WAQAR	NOV 2026		

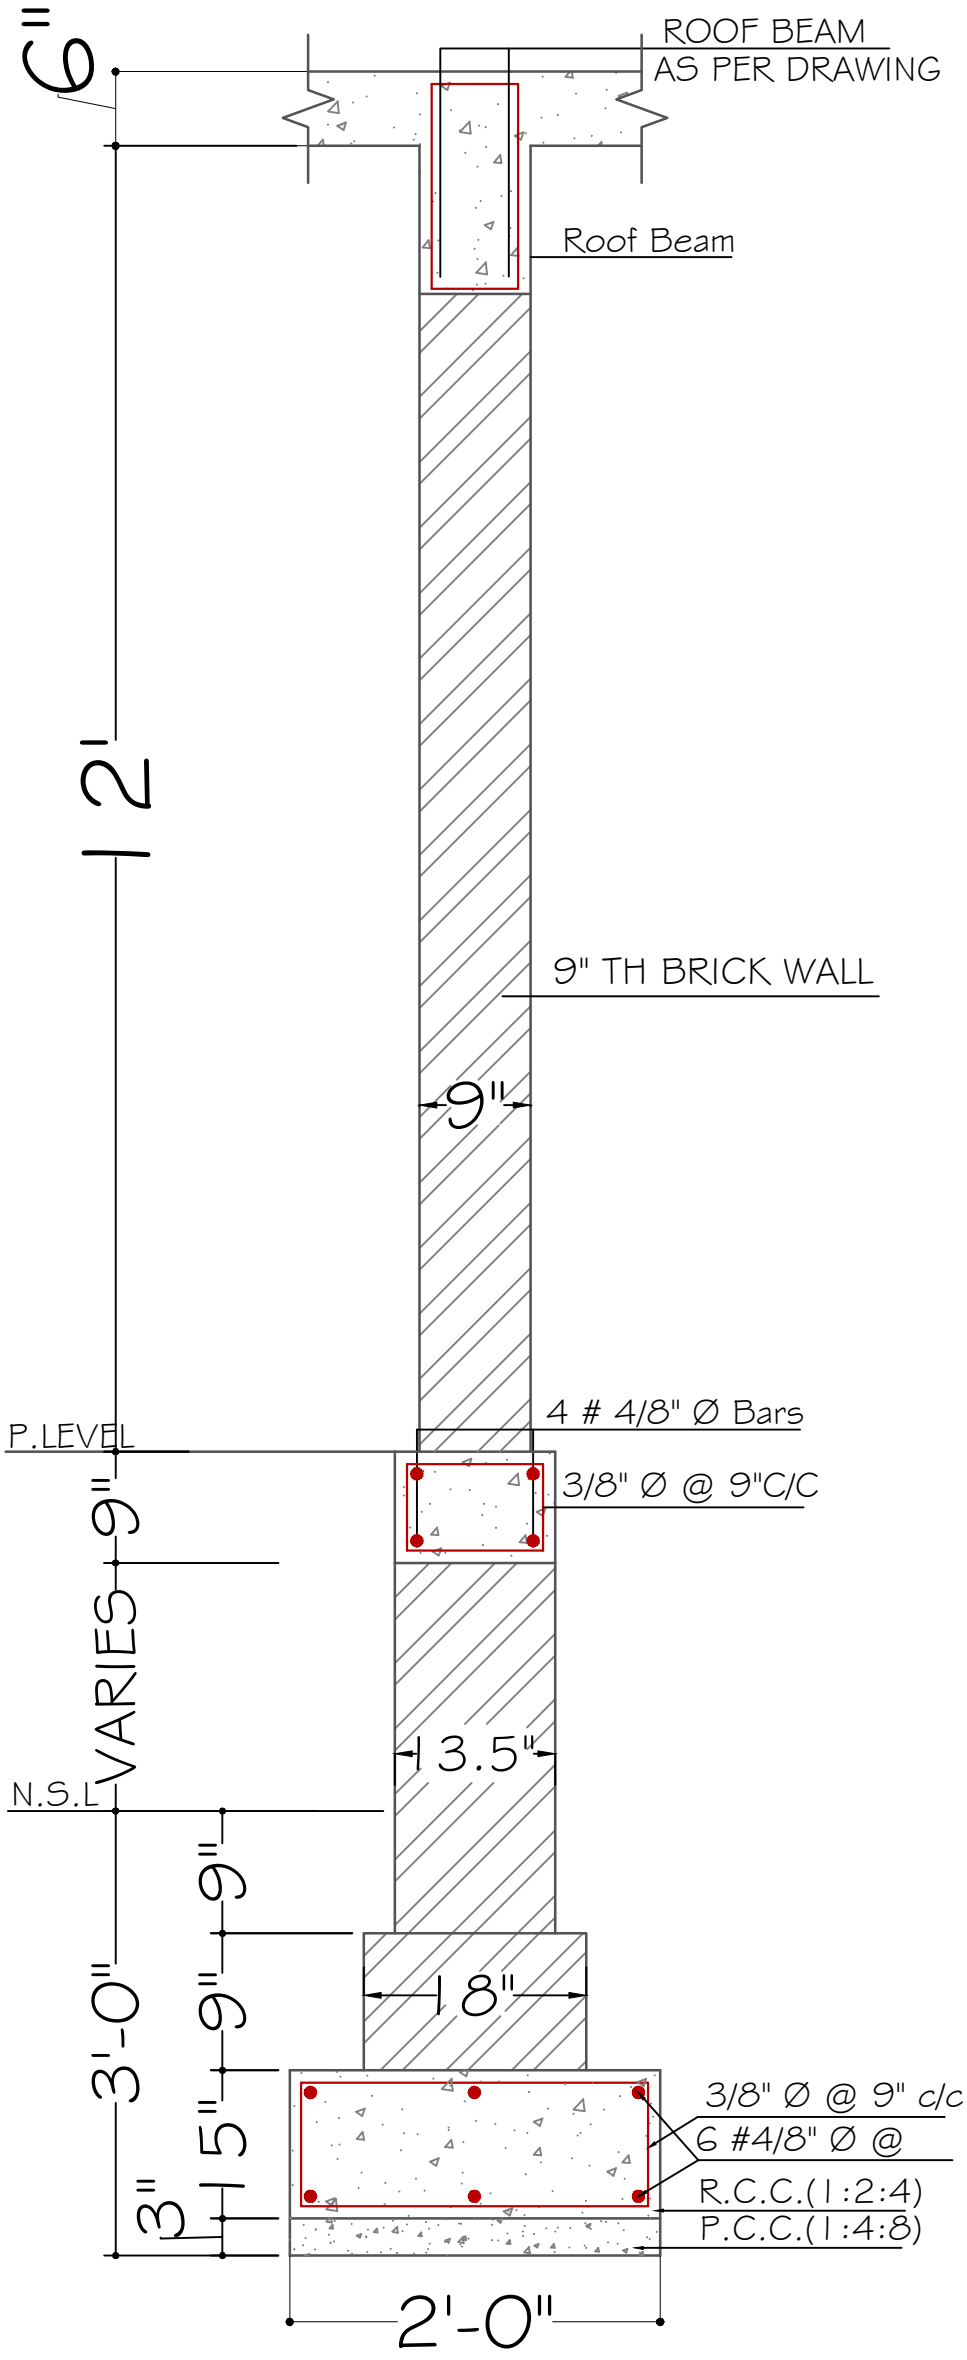

STRIP FO-1

FOOTING DETAILS

PROJECT:	DESIGN BY:	STRUCTURE BY:	APPROVED FOR CONSTRUCTION	CARDINAL POINT:	THE GROUP OF ENGINEERS (CONSULTANTS, DESIGNERS & PLANNERS)
NOKKUNDI HOSPITAL EXTENSION	AR: DANISH WAQAR	ENGR. AFRASIAB	TITLE: MENTIONED IN DRAWING		CONTACT #: 03327969547, 03333392386 thegroupofengineers009@gmail.com
CLIENT:	DRAWN BY:	CHECKED BY:	DATE:		House # 8, Street # 2, Professor colony, Jinnah Town, Quetta.
INDUS HOSPITAL HEALTH NETWORK	M. SAMAD BILAL AHMED	AR: DANISH WAQAR	NOV 2026		

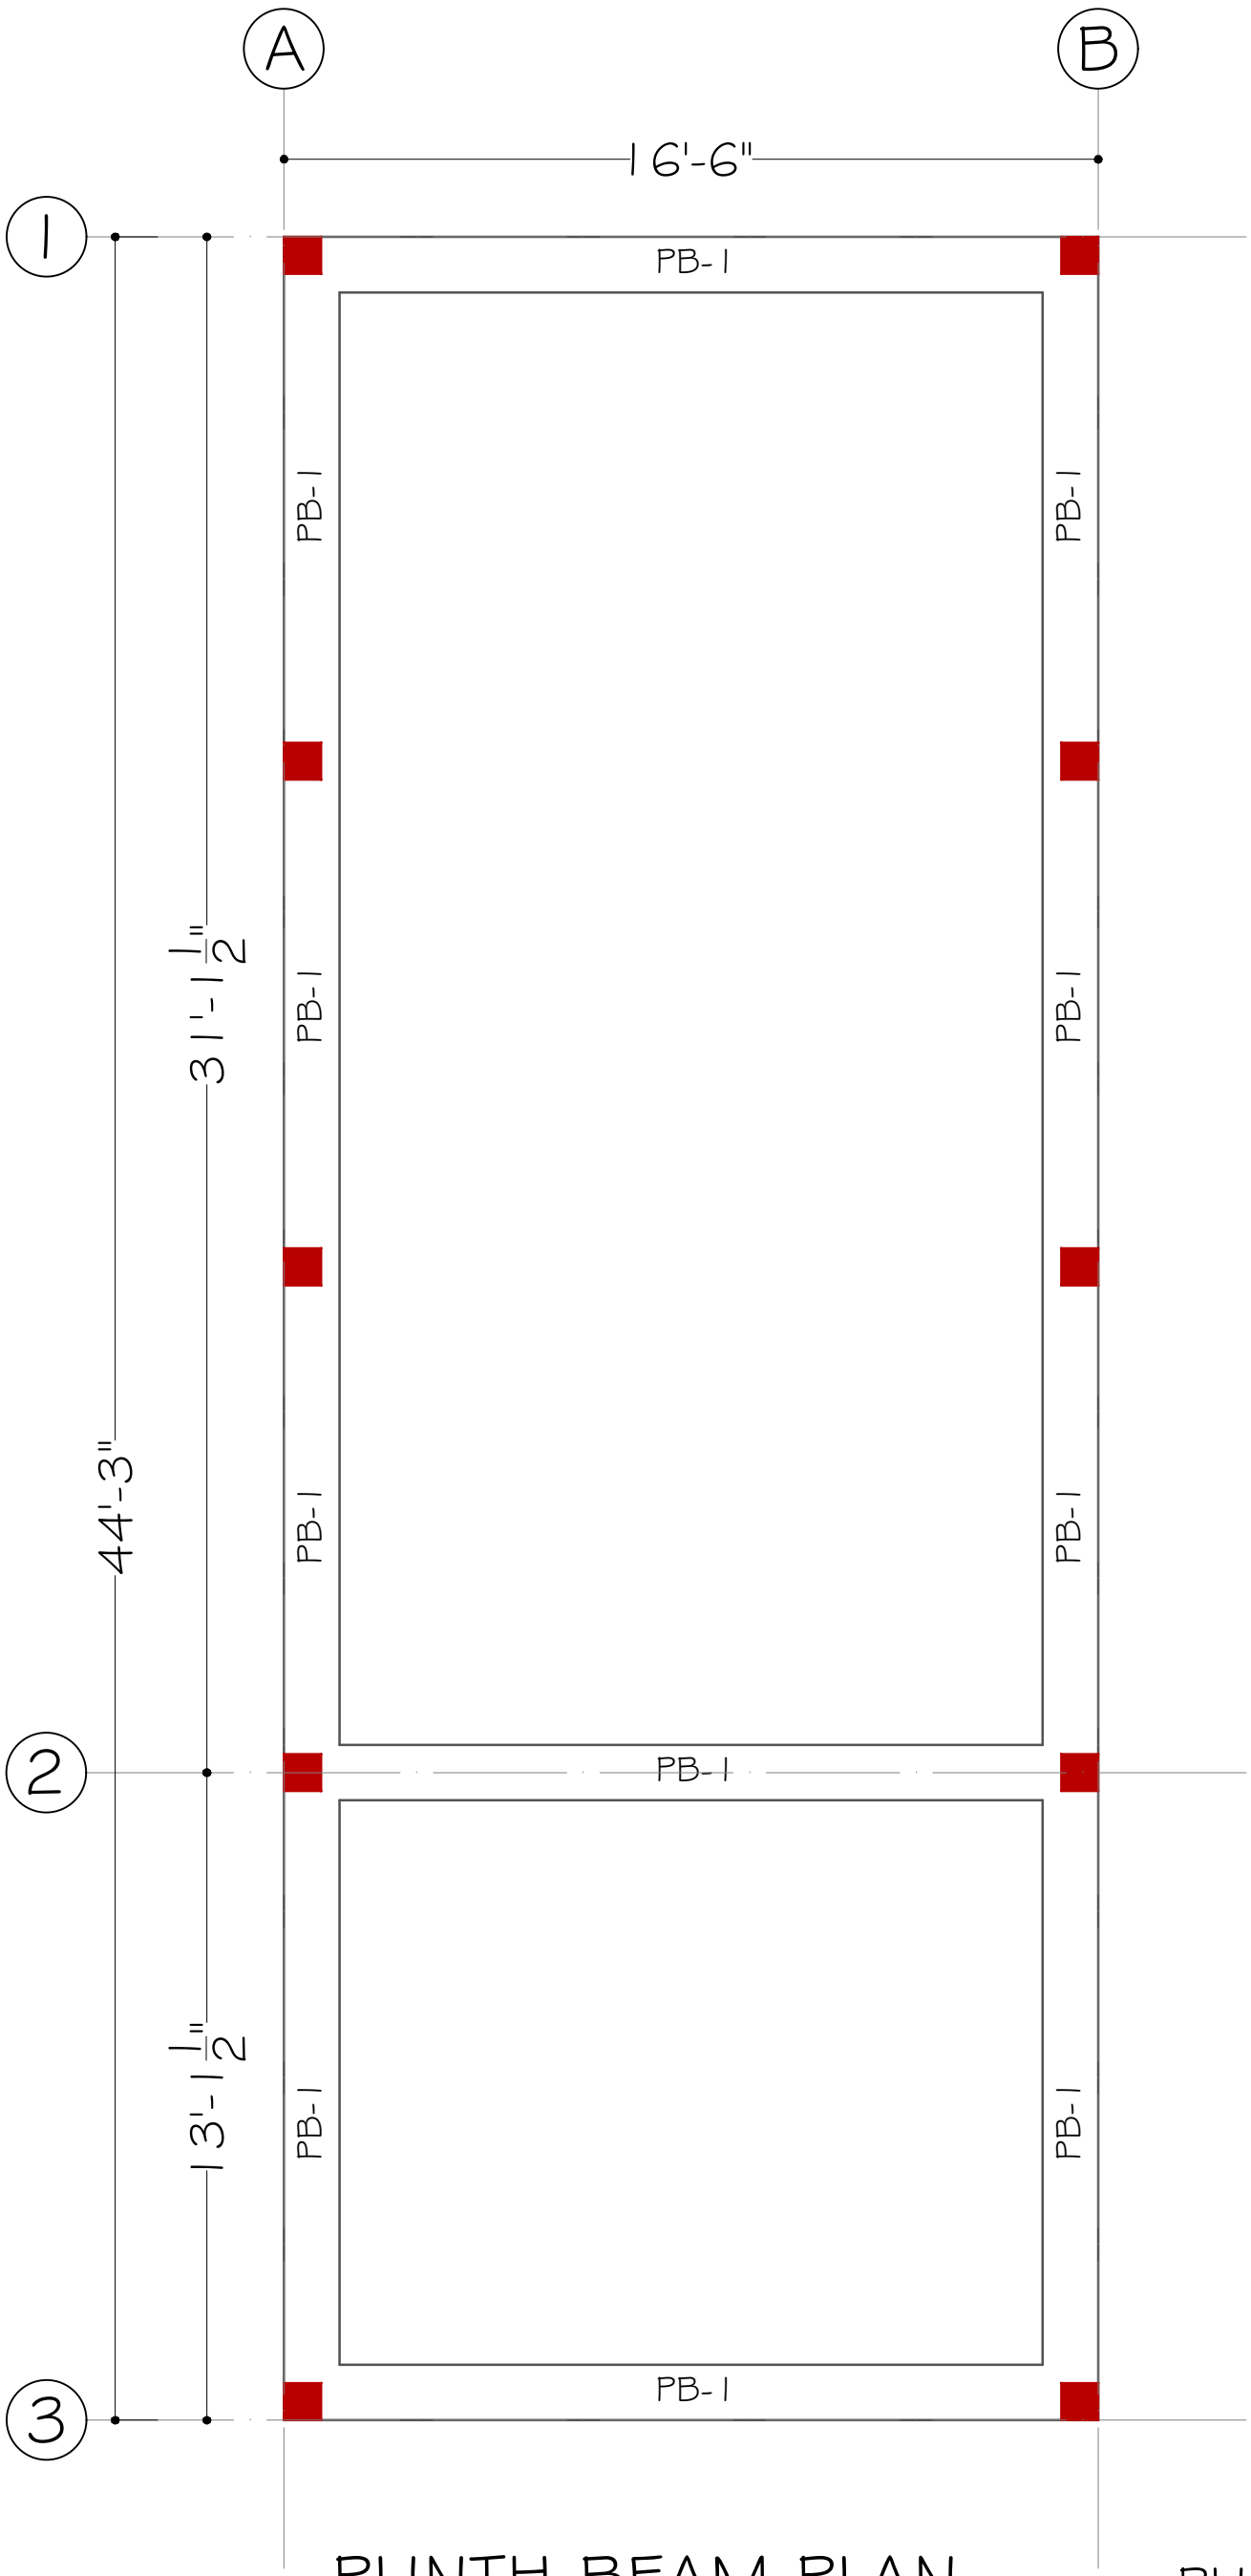


PLINTH BEAM PLAN


PLINTH BEAM SECTION

PROJECT: NOKKUNDI HOSPITAL EXTENSION	DESIGN BY: AR: DANISH WAQAR	STRUCTURE BY: ENGR. AFRASIAB	APPROVED FOR CONSTRUCTION TITLE: MENTIONED IN DRAWING	CARDINAL POINT:
CLIENT: INDUS HOSPITAL HEALTH NETWORK	DRAWN BY: M. SAMAD BILAL AHMED	CHECKED BY: AR: DANISH WAQAR	DATE: NOV 2026	


THE GROUP OF ENGINEERS
(CONSULTANTS, DESIGNERS & PLANNERS)
CONTACT #: 03327969547, 03333392386
thegroupofengineers009@gmail.com
House # 8, Street # 2, Professor colony, Jinnah Town, Quetta.

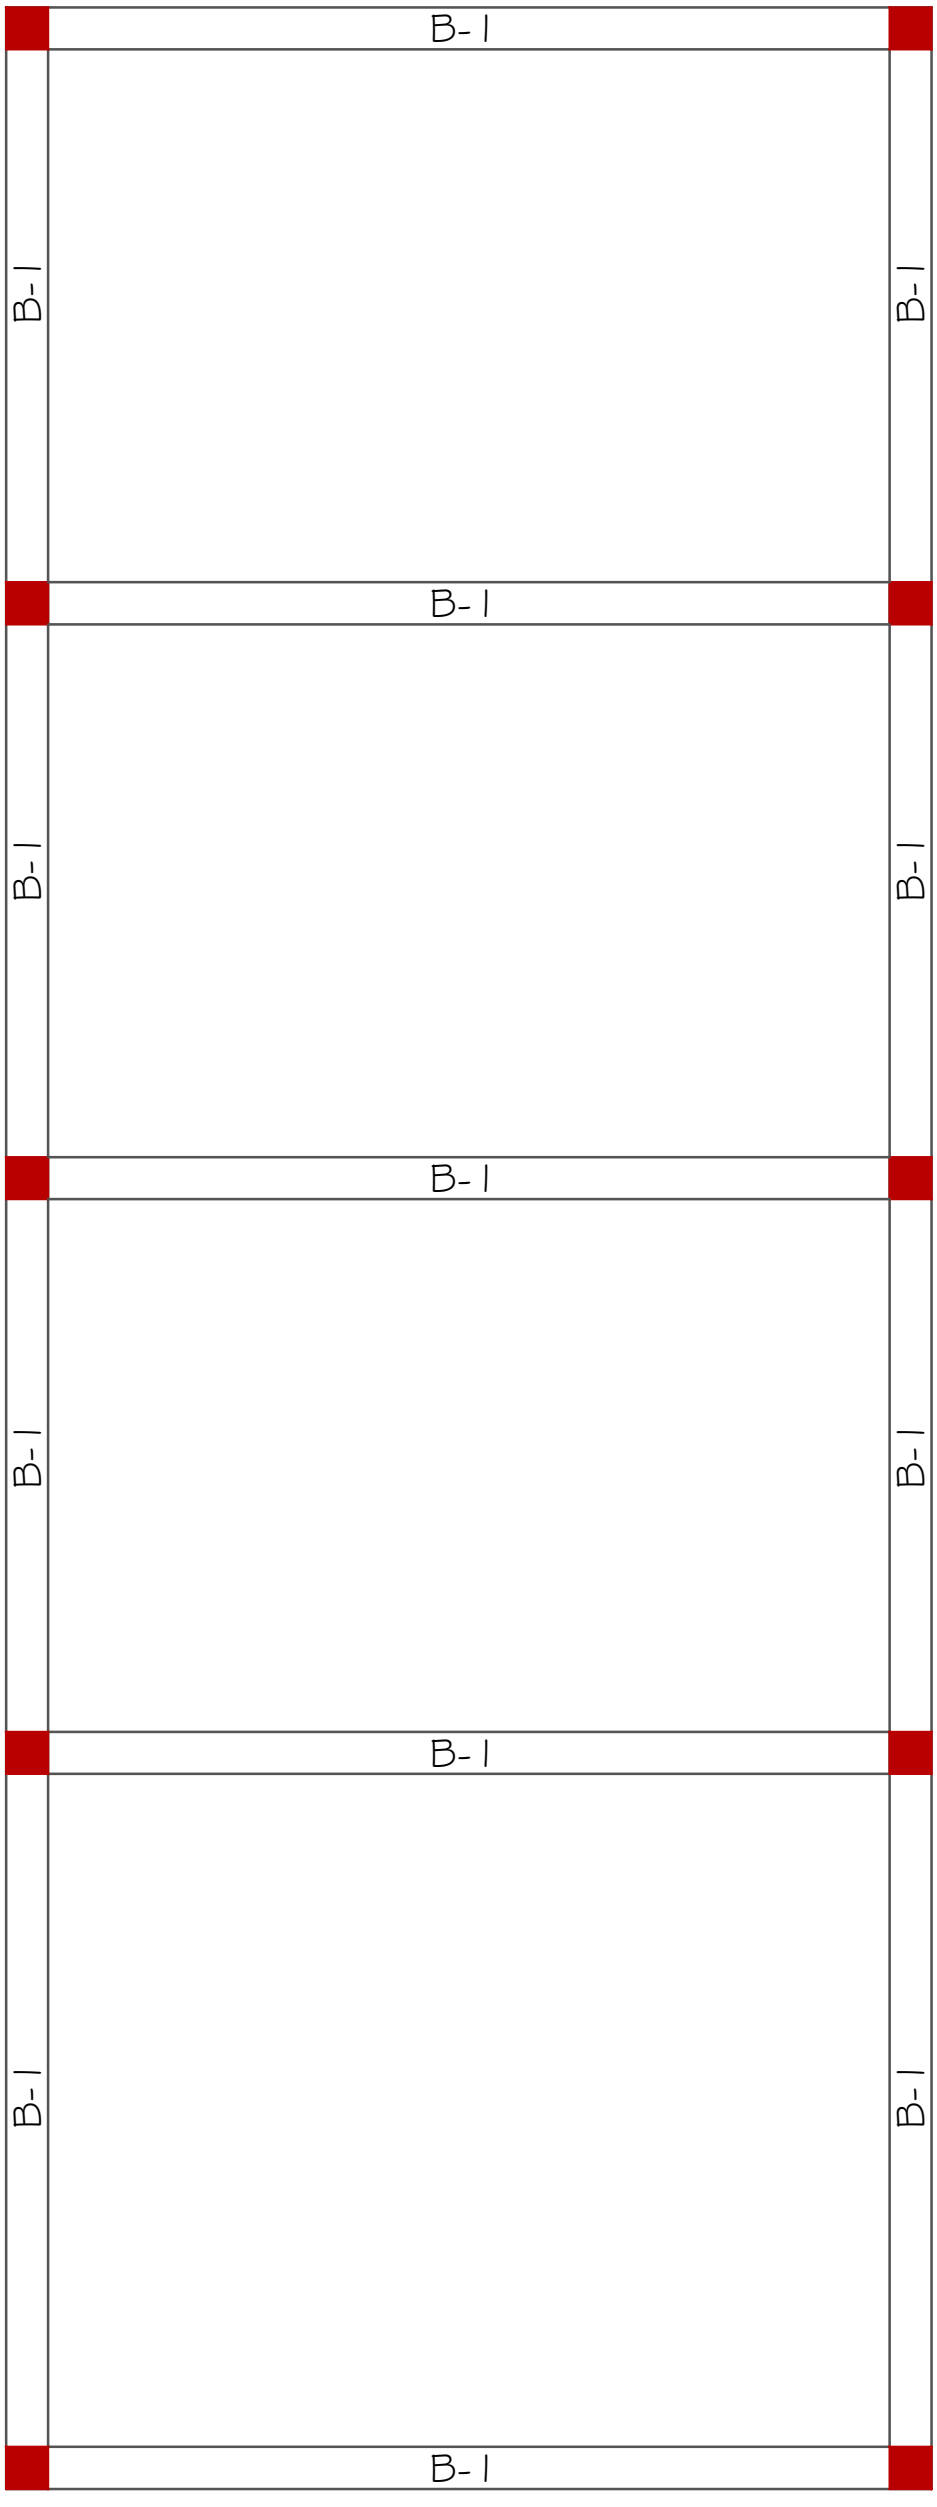

GROUND FLOOR
BEAM PLAN

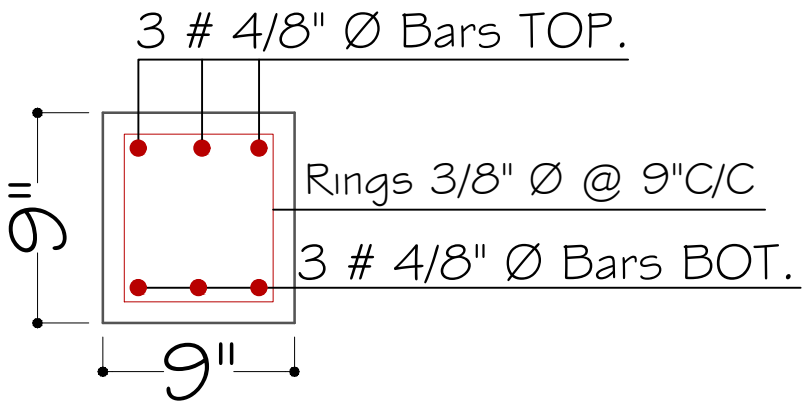


DOOR BAND SECTION

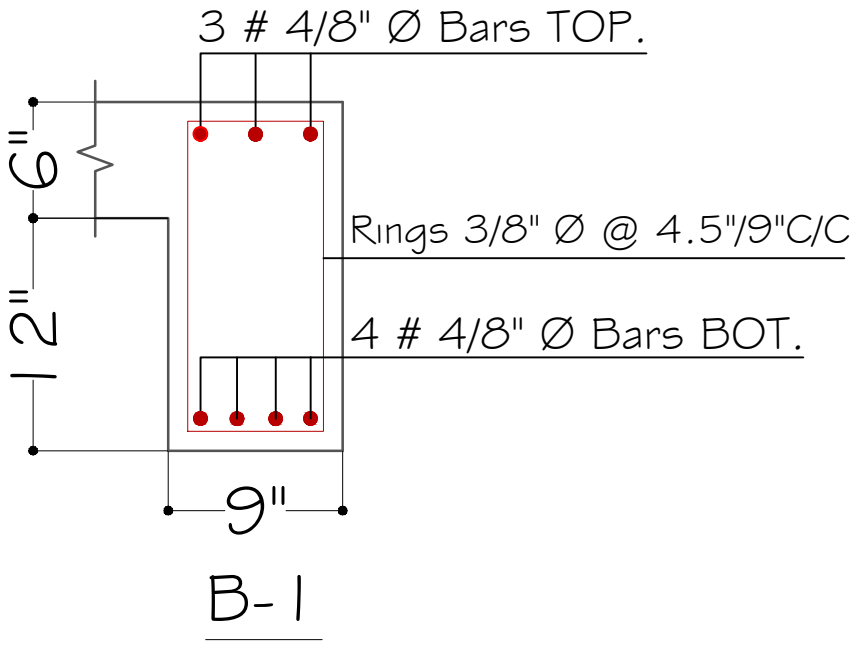

B- 1


ROOF BEAM SECTION

PROJECT:	DESIGN BY:	STRUCTURE BY:	APPROVED FOR CONSTRUCTION	CARDINAL POINT:	THE GROUP OF ENGINEERS (CONSULTANTS, DESIGNERS & PLANNERS)
NOKKUNDI HOSPITAL EXTENSION	AR: DANISH WAQAR	ENGR. AFRASIAB	TITLE: MENTIONED IN DRAWING		CONTACT #: 03327969547, 03333392386 thegroupofengineers009@gmail.com
CLIENT:	DRAWN BY:	CHECKED BY:	DATE:		House # 8, Street # 2, Professor colony, Jinnah Town, Quetta.
INDUS HOSPITAL HEALTH NETWORK	M. SAMAD BILAL AHMED	AR: DANISH WAQAR	NOV 2026		

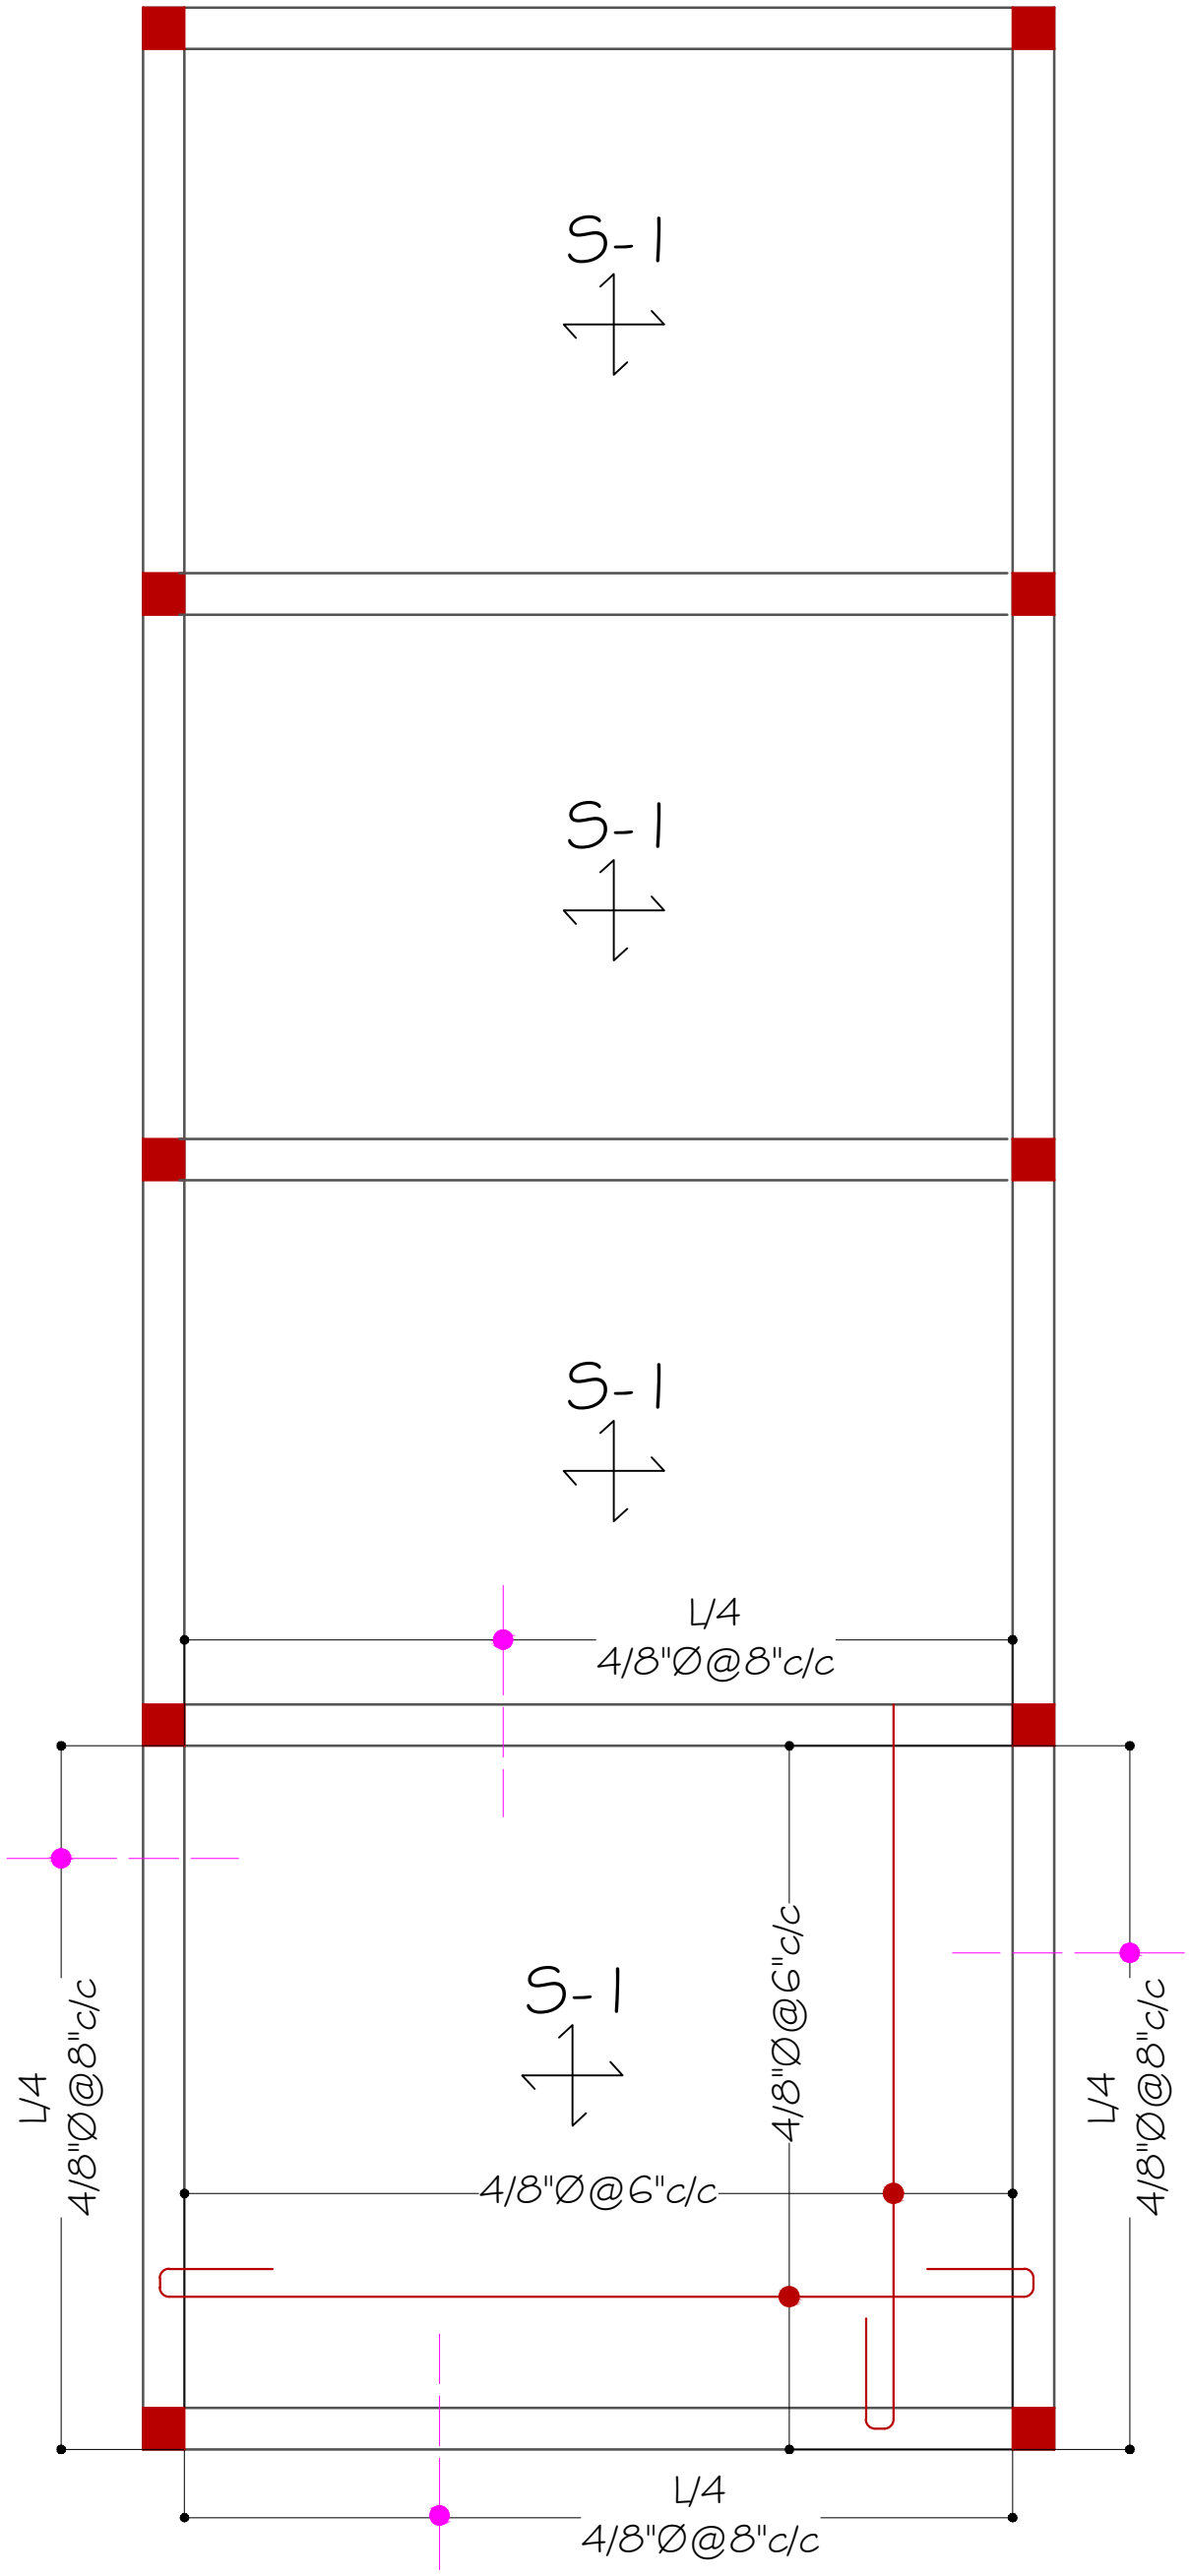

GROUND FLOOR
SLAB PLAN

PROJECT:	DESIGN BY:	STRUCTURE BY:	APPROVED FOR CONSTRUCTION	CARDINAL POINT:	THE GROUP OF ENGINEERS (CONSULTANTS, DESIGNERS & PLANNERS)
NOKKUNDI HOSPITAL EXTENSION	AR: DANISH WAQAR	ENGR. AFRASIAB	TITLE: MENTIONED IN DRAWING		CONTACT #: 03327969547, 03333392386 thegroupofengineers009@gmail.com
CLIENT:	DRAWN BY:	CHECKED BY:			House # 8, Street # 2, Professor colony, Jinnah Town, Quetta.
INDUS HOSPITAL HEALTH NETWORK	M. SAMAD BILAL AHMED	AR: DANISH WAQAR	DATE: NOV 2026		

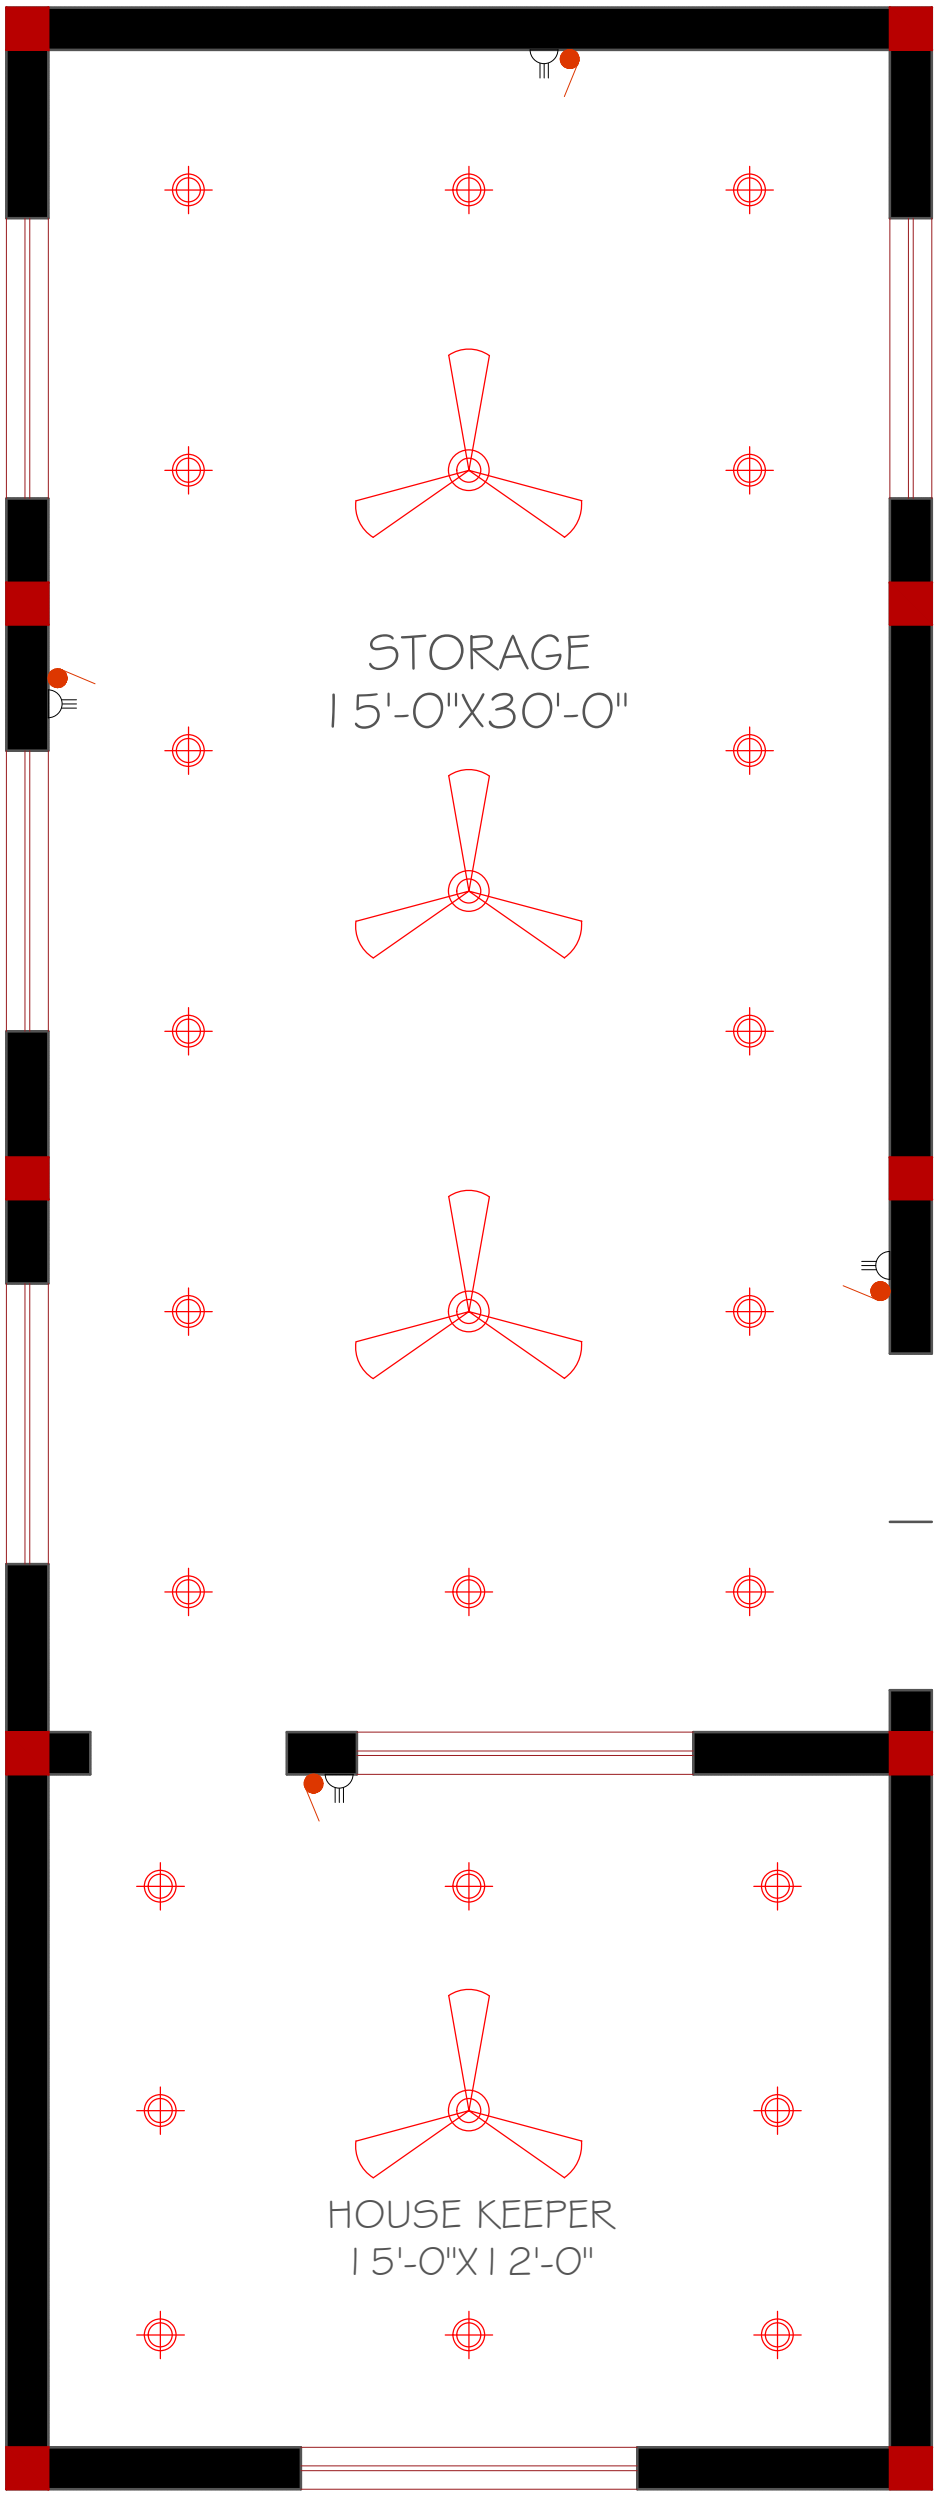

ELECTRICAL LEGENDS


	SYMBOL	DESCRIPTION
1		Ceiling Fan
2		Ceiling Llight
3		Power Plug
4		Socket
5		Switch Board

WAREHOUSE

ELECTRICAL PLAN

PROJECT:	DESIGN BY:	STRUCTURE BY:	APPROVED FOR CONSTRUCTION	CARDINAL POINT:	THE GROUP OF ENGINEERS (CONSULTANTS, DESIGNERS & PLANNERS)
NOKKUNDI HOSPITAL EXTENSION	AR: DANISH WAQAR	ENGR. AFRASIAB	TITLE: MENTIONED IN DRAWING		CONTACT #: 03327969547, 03333392386 thegroupofengineers009@gmail.com
CLIENT:	DRAWN BY:	CHECKED BY:			House # 8, Street # 2, Professor colony, Jinnah Town, Quetta.
INDUS HOSPITAL HEALTH NETWORK	M. SAMAD BILAL AHMED	AR: DANISH WAQAR	DATE: NOV 2026		

ACCOMMODATION

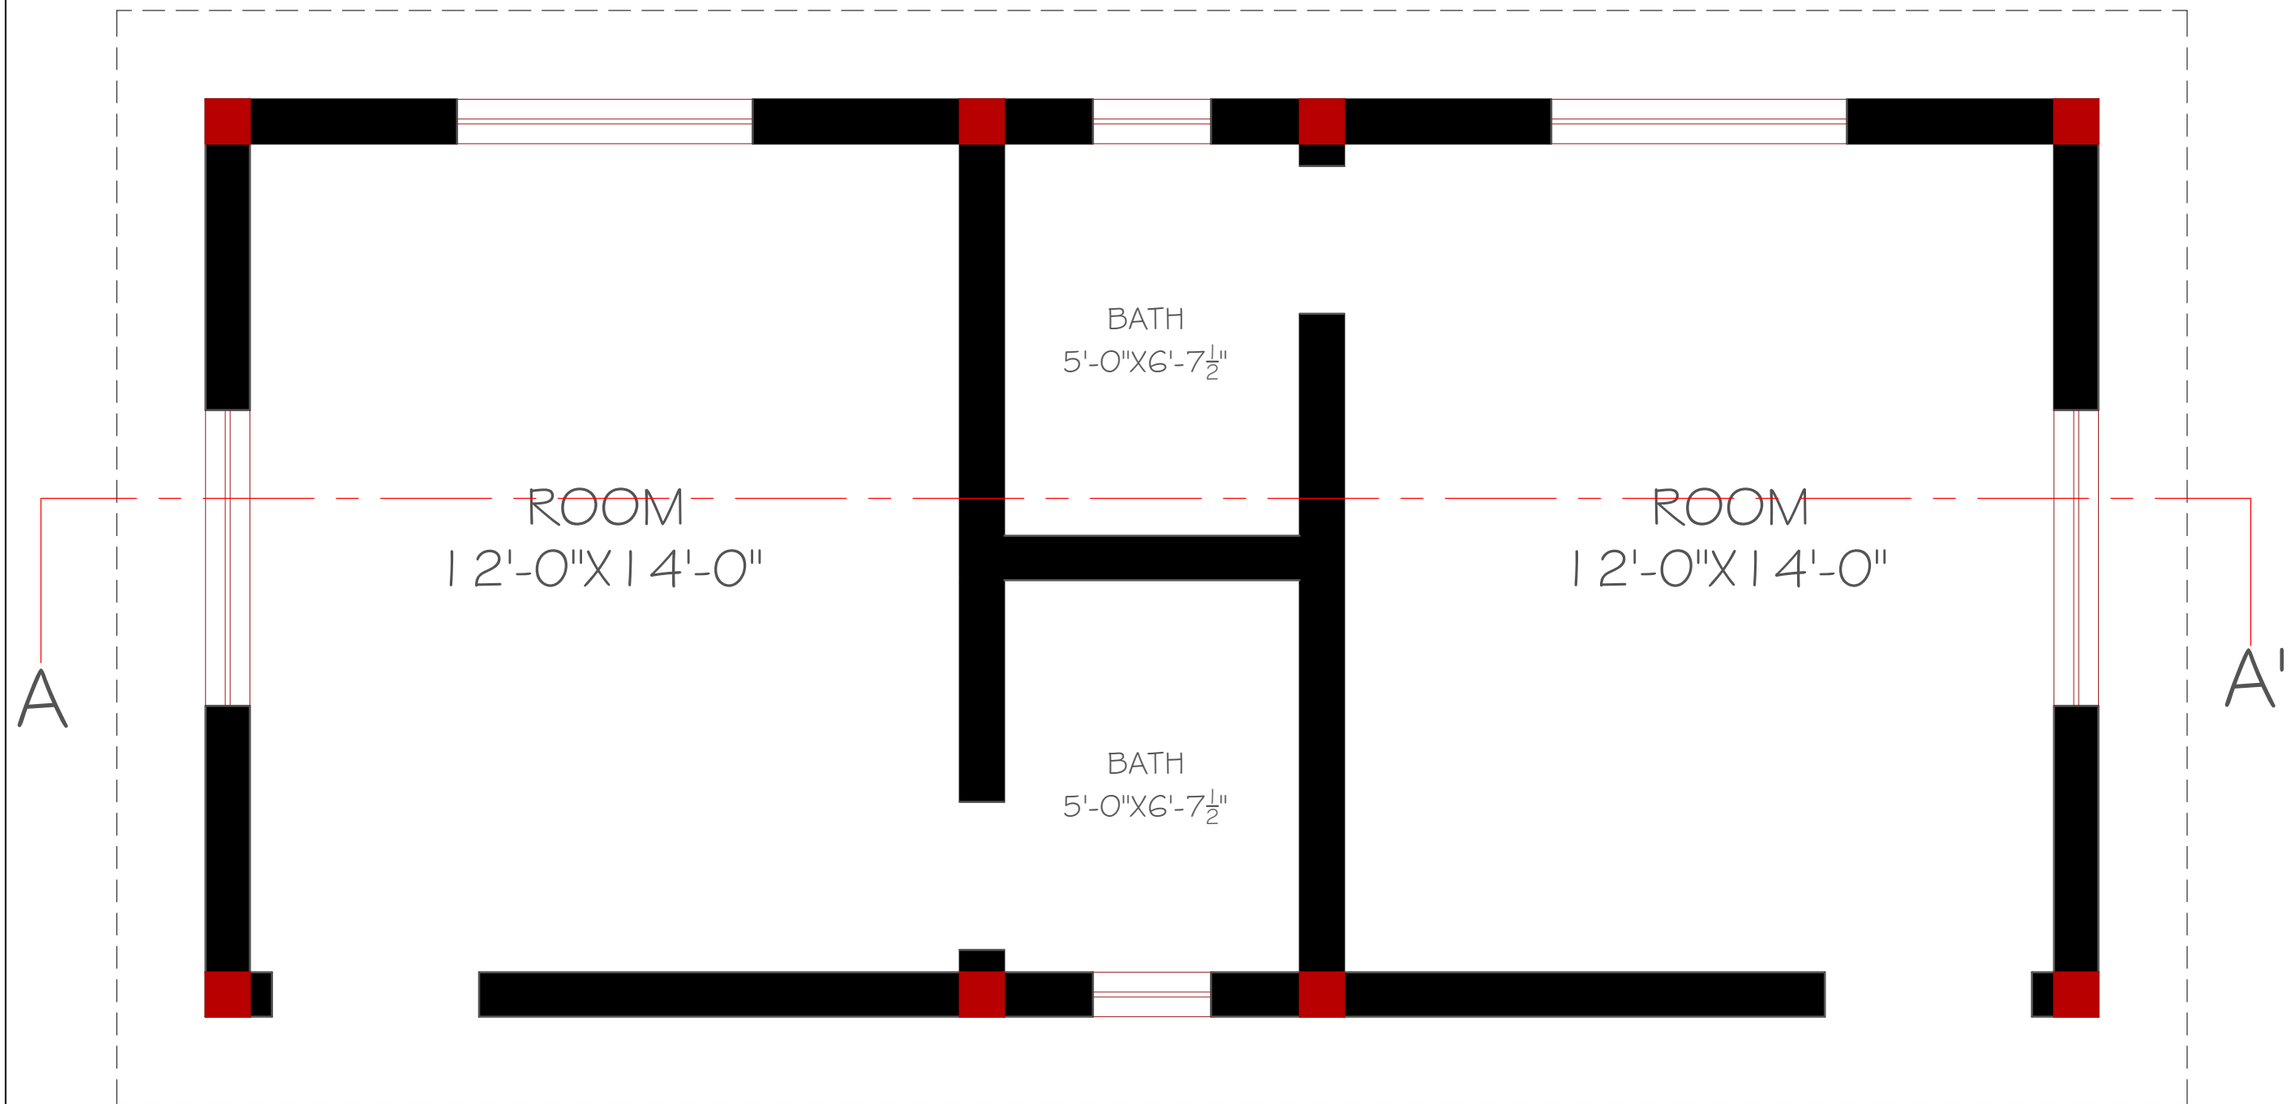

ACCOMMODATION


COV AREA:647.00

THE GROUP OF ENGINEERS
(CONSULTANTS, DESIGNERS & PLANNERS)
CONTACT #: 03327969547, 03333392386
thegroupofengineers009@gmail.com
House # 8, Street # 2, Professor colony, Jinnah Town, Quetta.


CARDINAL POINT:	
APPROVED FOR CONSTRUCTION	
TITLE:	MENTIONED IN DRAWING
DATE:	NOV 2026
STRUCTURE BY:	ENGR. AFRASIAB
DESIGN BY:	AR: DANISH WAQAR
CHECKED BY:	AR: DANISH WAQAR
DRAWN BY:	M. SAMAD BILAL AHMED
PROJECT:	NOKKUNDI HOSPITAL EXTENSION
CLIENT:	INDUS HOSPITAL HEALTH NETWORK

ACCOMMODATION

WORKING PLAN

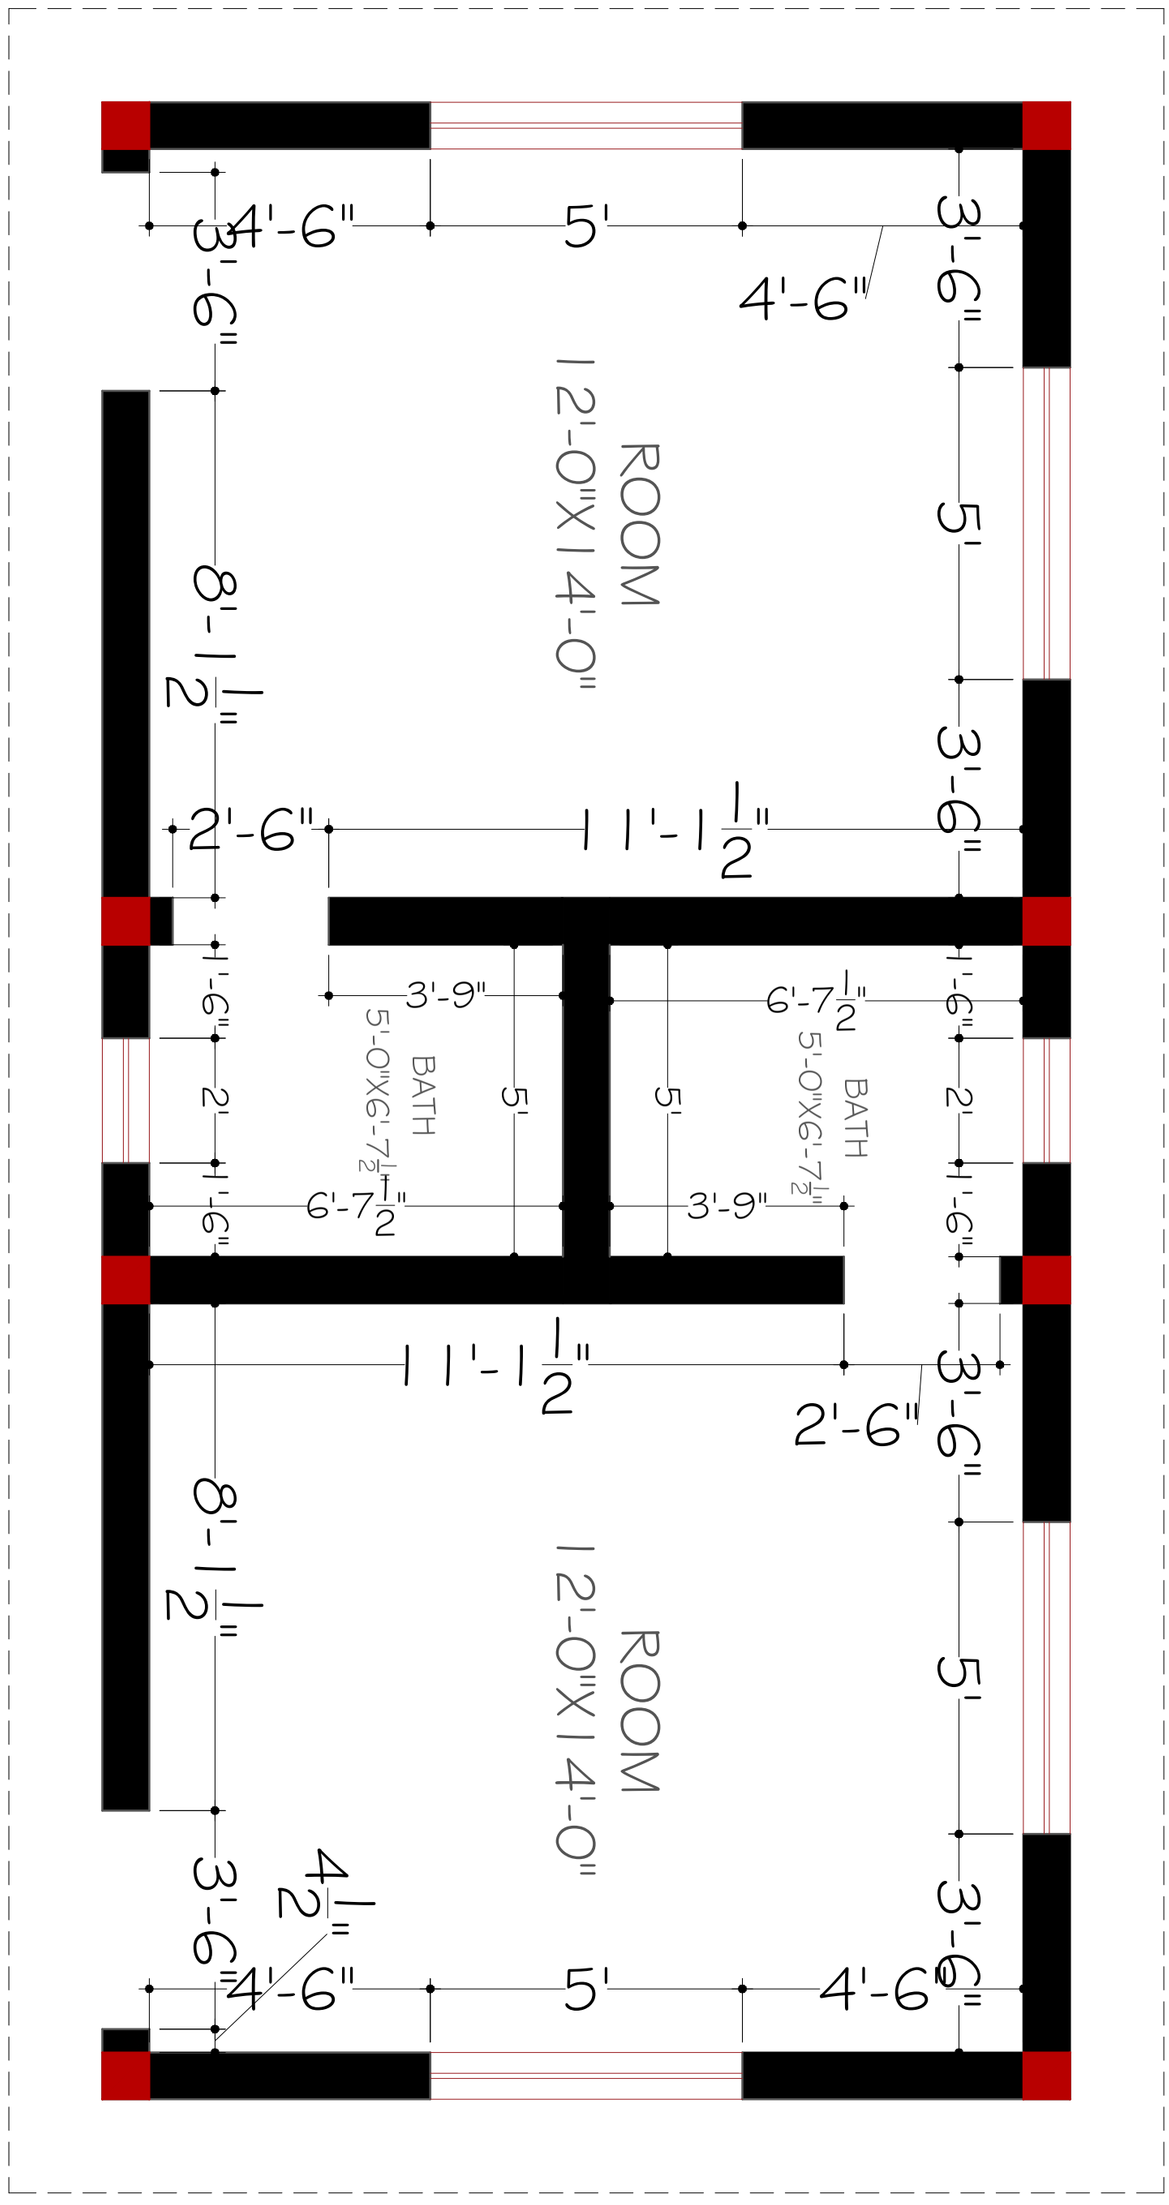

PROJECT:	DESIGN BY:	STRUCTURE BY:	APPROVED FOR CONSTRUCTION	CARDINAL POINT:	THE GROUP OF ENGINEERS (CONSULTANTS, DESIGNERS & PLANNERS)
NOKKUNDI HOSPITAL EXTENSION	AR: DANISH WAQAR	ENGR. AFRASIAB	TITLE: MENTIONED IN DRAWING		CONTACT #: 03327969547, 03333392386 thegroupofengineers009@gmail.com
CLIENT:	DRAWN BY:	CHECKED BY:	DATE:		House # 8, Street # 2, Professor colony, Jinnah Town, Quetta.
INDUS HOSPITAL HEALTH NETWORK	M. SAMAD BILAL AHMED	AR: DANISH WAQAR	NOV 2026		

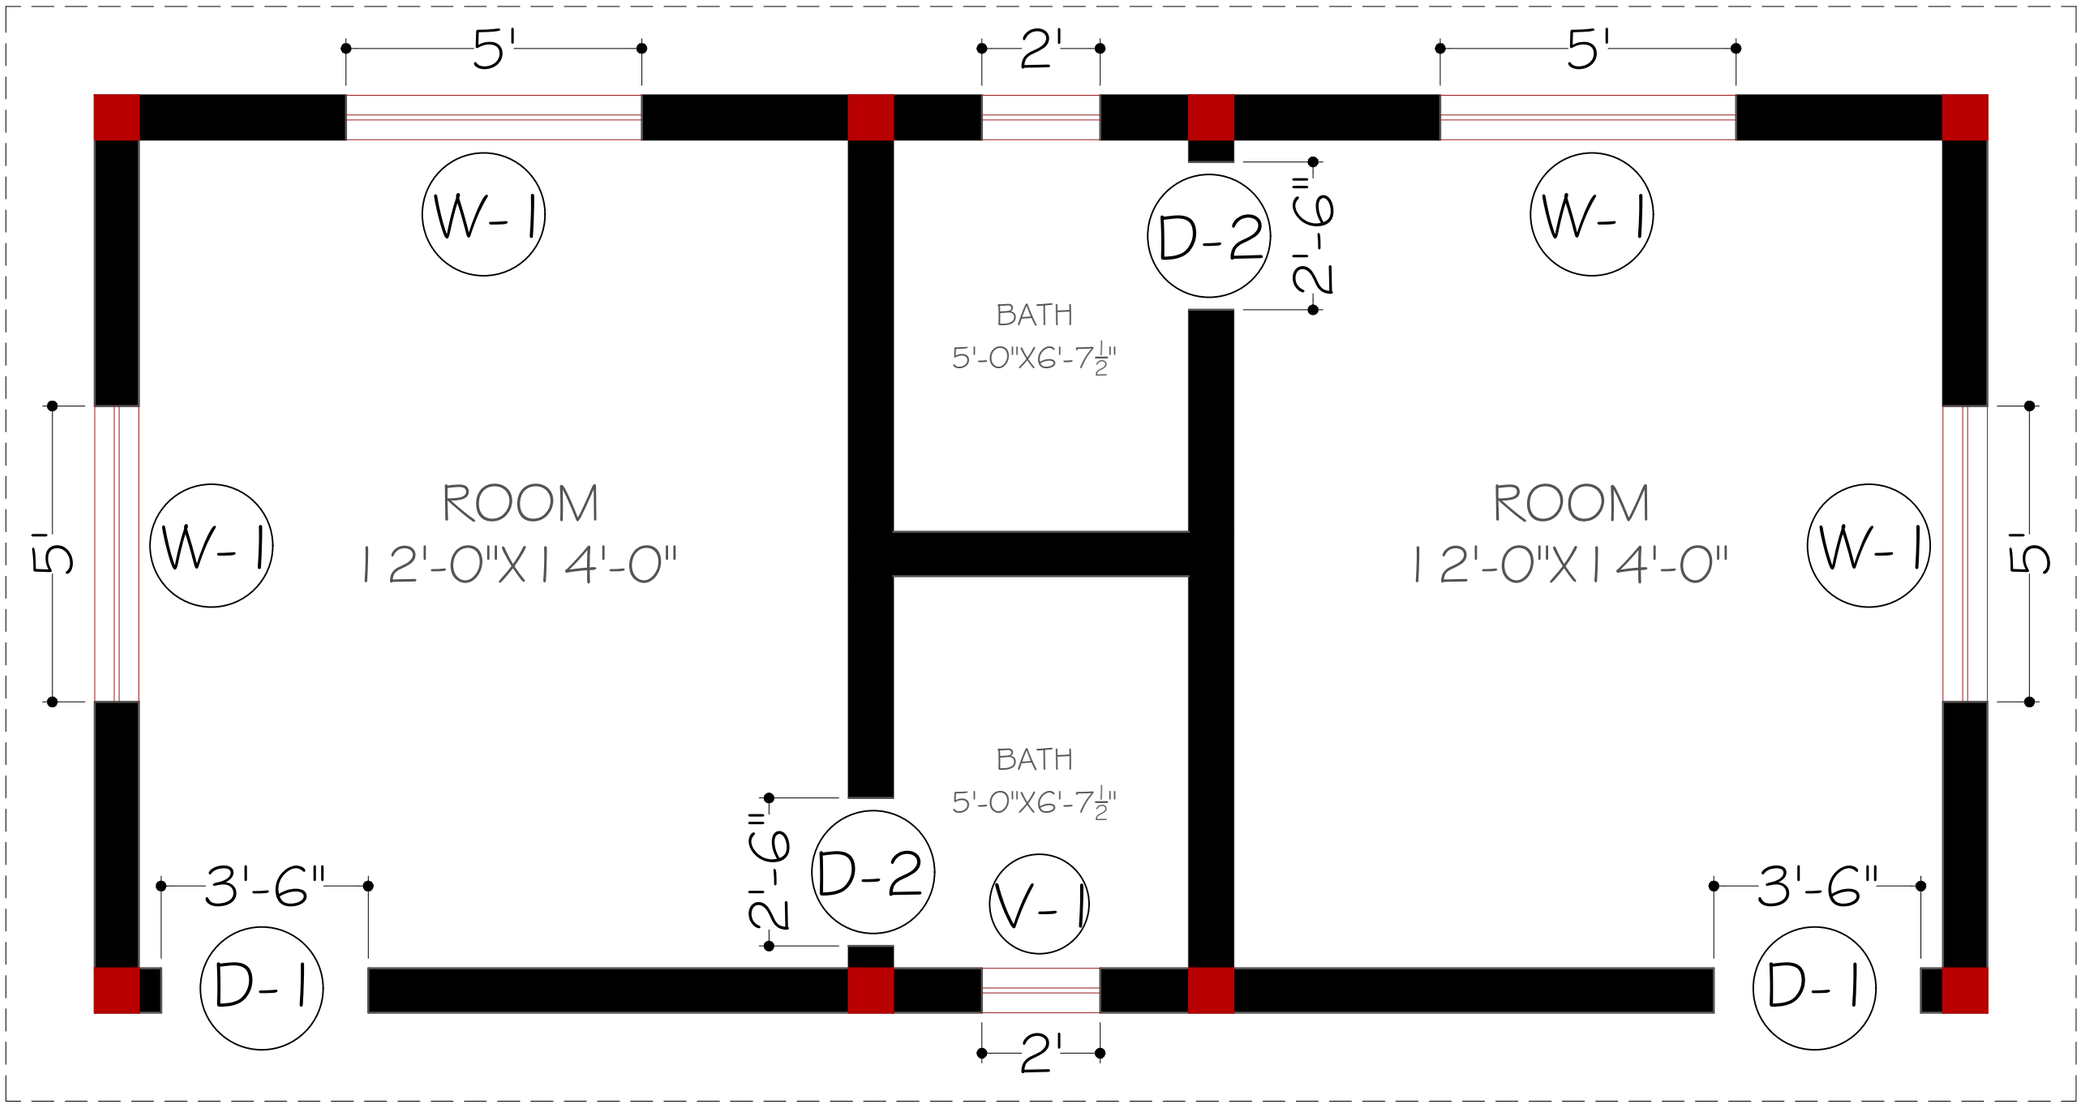

DOOR & WINDOW PLAN

THE GROUP OF ENGINEERS
(CONSULTANTS, DESIGNERS & PLANNERS)
CONTACT #: 03327969547, 03333392386
thegroupofengineers009@gmail.com
House # 8, Street # 2, Professor colony, Jinnah Town, Quetta.

CARDINAL POINT:

APPROVED FOR CONSTRUCTION

TITLE: MENTIONED IN DRAWING

DATE: NOV 2026

STRUCTURE BY: ENGR. AFRASIAB

DESIGN BY: AR: DANISH WAQAR

CHECKED BY: AR: DANISH WAQAR

DRAWN BY: M. SAMAD, BILAL AHMED

PROJECT: NOKKUNDI HOSPITAL EXTENSION

CLIENT: INDUS HOSPITAL HEALTH NETWORK

DOOR AND FRAME SCHEDULE

DOOR								FRAME				
	SIZE					LOUVER				DETAIL		
MARK	WD	HGT	THK	MATL	GLAZING	WD	HGT	MATL	EL	HEAD	JAMB	SILL
D-1	3'-6"	8'-6"		WOOD	--	0	0"	--	--	--	--	--
D-2	2'-6"	8'-6"		WOOD	--	0	0"	--	--	--	--	--

WINDOW SCHEDULE

MARK	SIZE		TYPE	MATERIAL	NOTES
	Width	HEIGHT			
W-1	5'-0"	5'-6"	--	--	SILL LEVEL AT 3'-0" FROM F.F.L.
V-1	5'-0"	3'-0"	--	--	SILL LEVEL AT 5'-6" FROM F.F.L.

GROUND FLOOR DOOR & WINDOW SCHEDULE DETAILS

THE GROUP OF ENGINEERS
(CONSULTANTS, DESIGNERS & PLANNERS)
CONTACT #: 03327969547, 03333392386
thegroupofengineers009@gmail.com
House # 8, Street # 2, Professor colony, Jinnah Town, Quetta.


CARDINAL POINT:

APPROVED FOR CONSTRUCTION
TITLE: MENTIONED IN DRAWING
DATE: NOV 2026


PROJECT: NOKKUNDI HOSPITAL EXTENSION
CLIENT: INDUS HOSPITAL HEALTH NETWORK

DESIGN BY: AR: DANISH WAQAR
DRAWN BY: M. SAMAD
BILAL AHMED

STRUCTURE BY: ENGR. AFRASIAB
CHECKED BY: AR: DANISH WAQAR

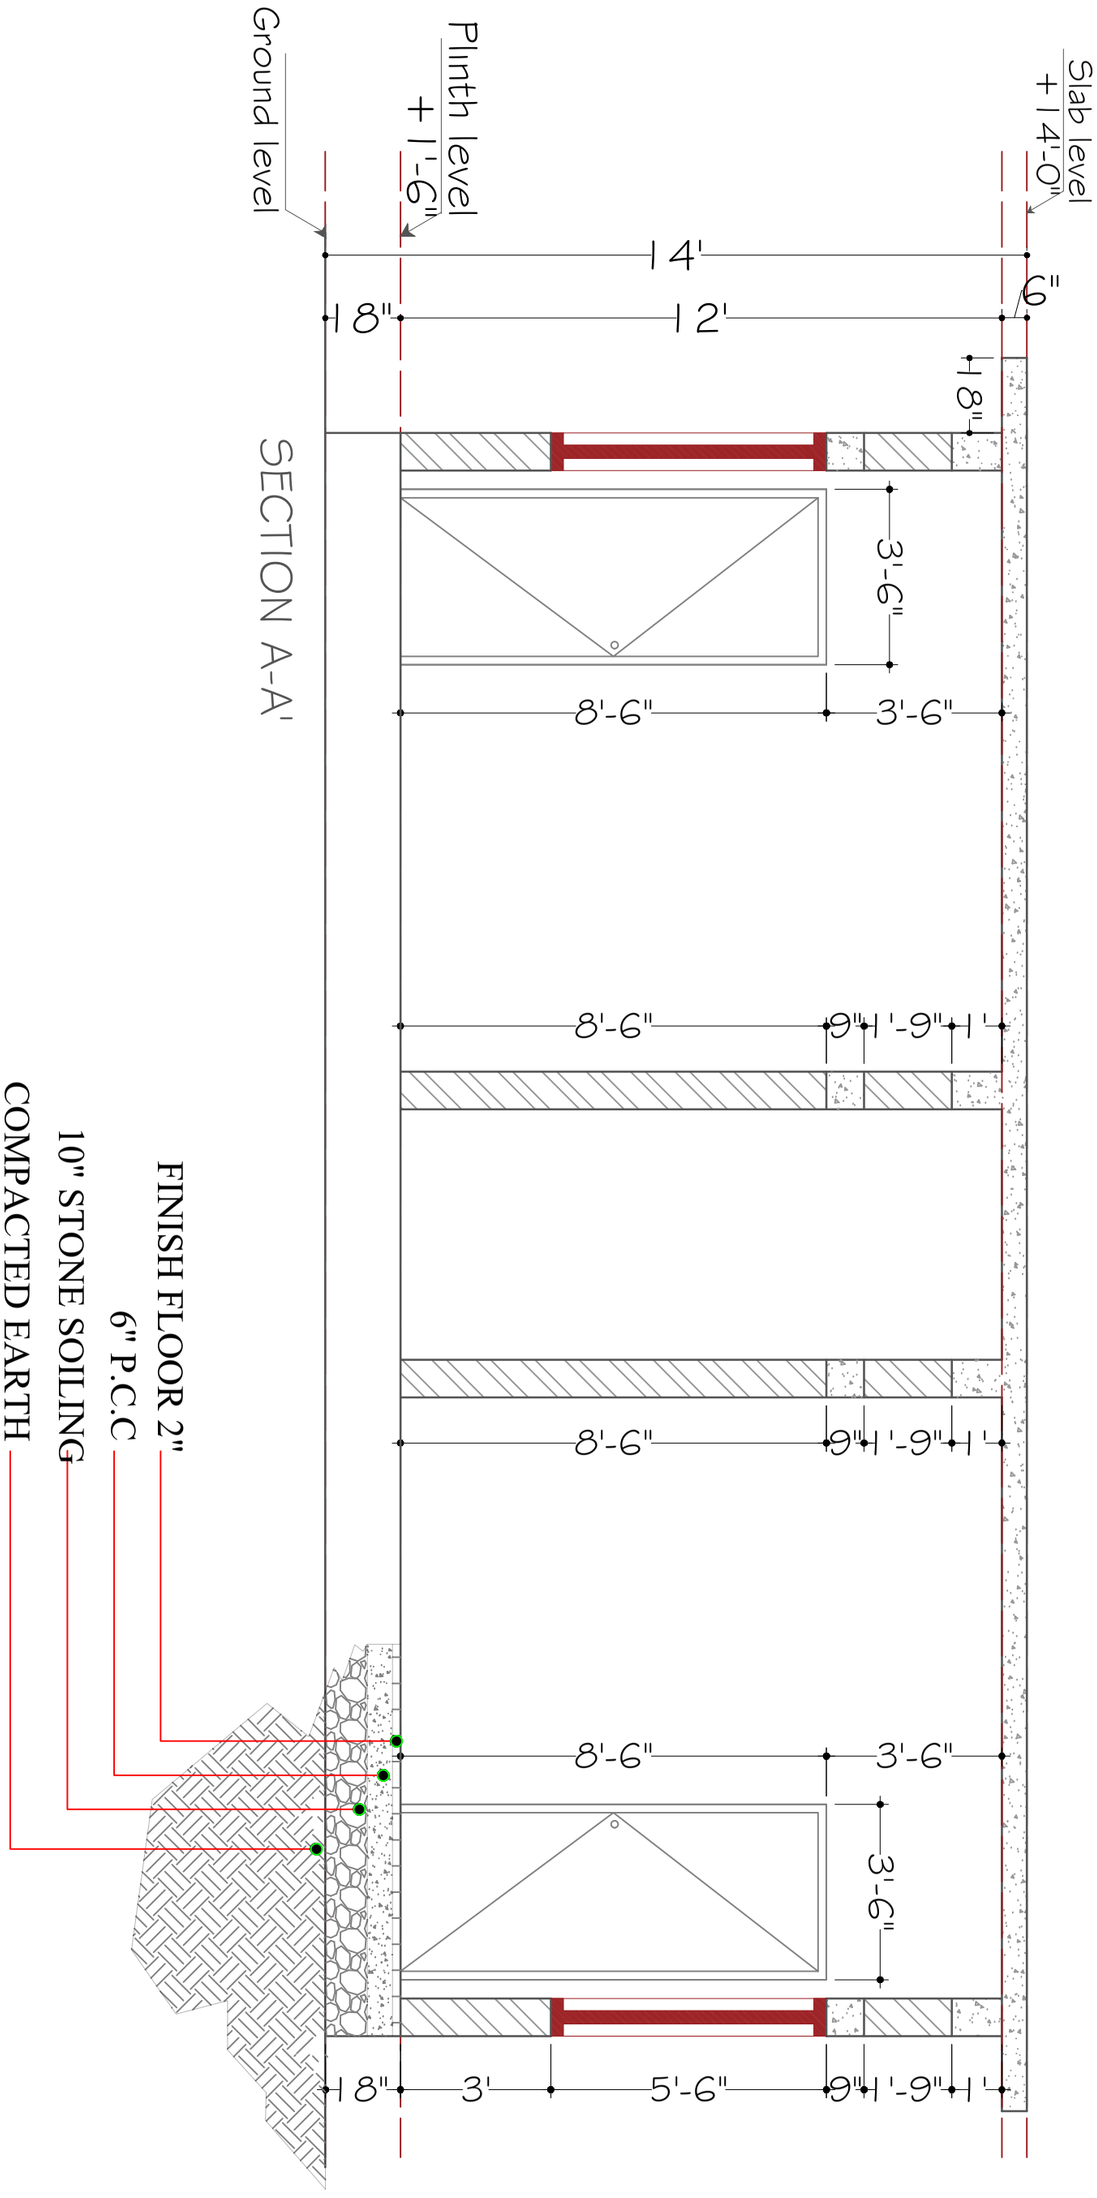

PROJECT:	DESIGN BY:	STRUCTURE BY:	APPROVED FOR CONSTRUCTION	CARDINAL POINT:	THE GROUP OF ENGINEERS (CONSULTANTS, DESIGNERS & PLANNERS)
NOKKUNDI HOSPITAL EXTENSION	AR: DANISH WAQAR	ENGR. AFRASIAB	TITLE: MENTIONED IN DRAWING		CONTACT #: 03327969547, 03333392386 thegroupofengineers009@gmail.com
CLIENT:	DRAWN BY:	CHECKED BY:	DATE:		House # 8, Street # 2, Professor colony, Jinnah Town, Quetta.
INDUS HOSPITAL HEALTH NETWORK	M. SAMAD BILAL AHMED	AR: DANISH WAQAR	NOV 2026		

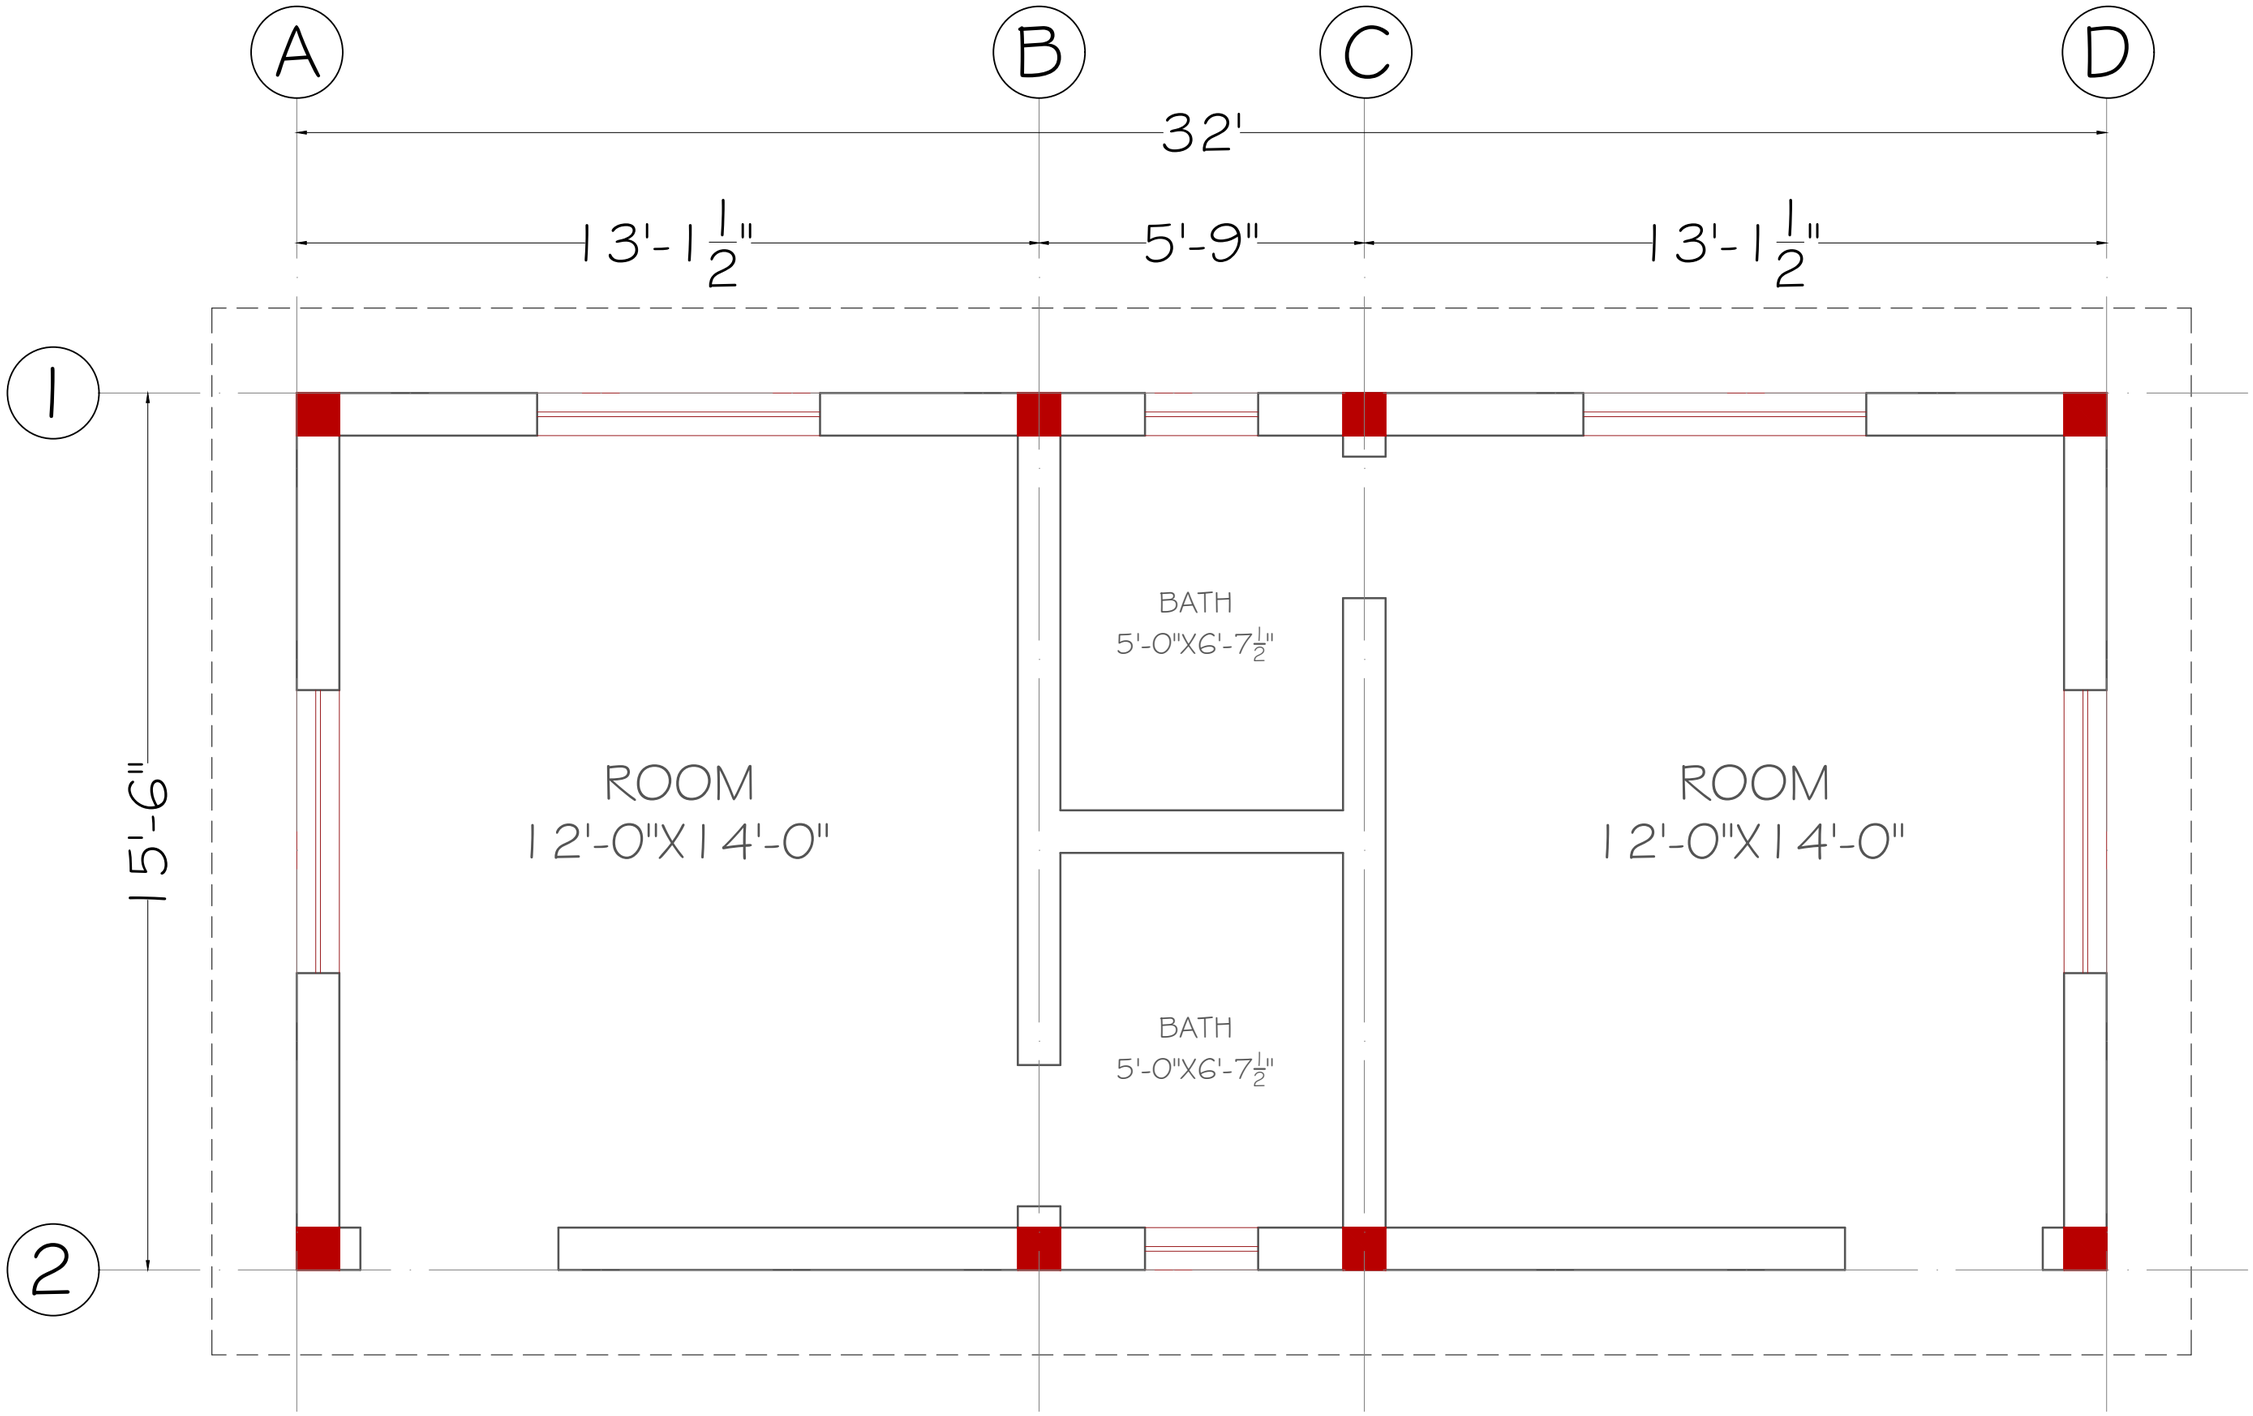


GROUND FLOOR

COLUMN LAYOUT PLAN

THE GROUP OF ENGINEERS
(CONSULTANTS, DESIGNERS & PLANNERS)
CONTACT #: 03327969547, 03333392386
thegroupofengineers009@gmail.com
House # 8, Street # 2, Professor colony, Jinnah Town, Quetta.

CARDINAL POINT:	
APPROVED FOR CONSTRUCTION	
TITLE:	MENTIONED IN DRAWING
DATE:	NOV 2026
DESIGN BY:	AR: DANISH WAQAR
STRUCTURE BY:	ENGR. AFRASIAB
DRAWN BY:	M. SAMAD BILAL AHMED
CHECKED BY:	AR: DANISH WAQAR
PROJECT:	NOKKUNDI HOSPITAL EXTENSION
CLIENT:	INDUS HOSPITAL HEALTH NETWORK

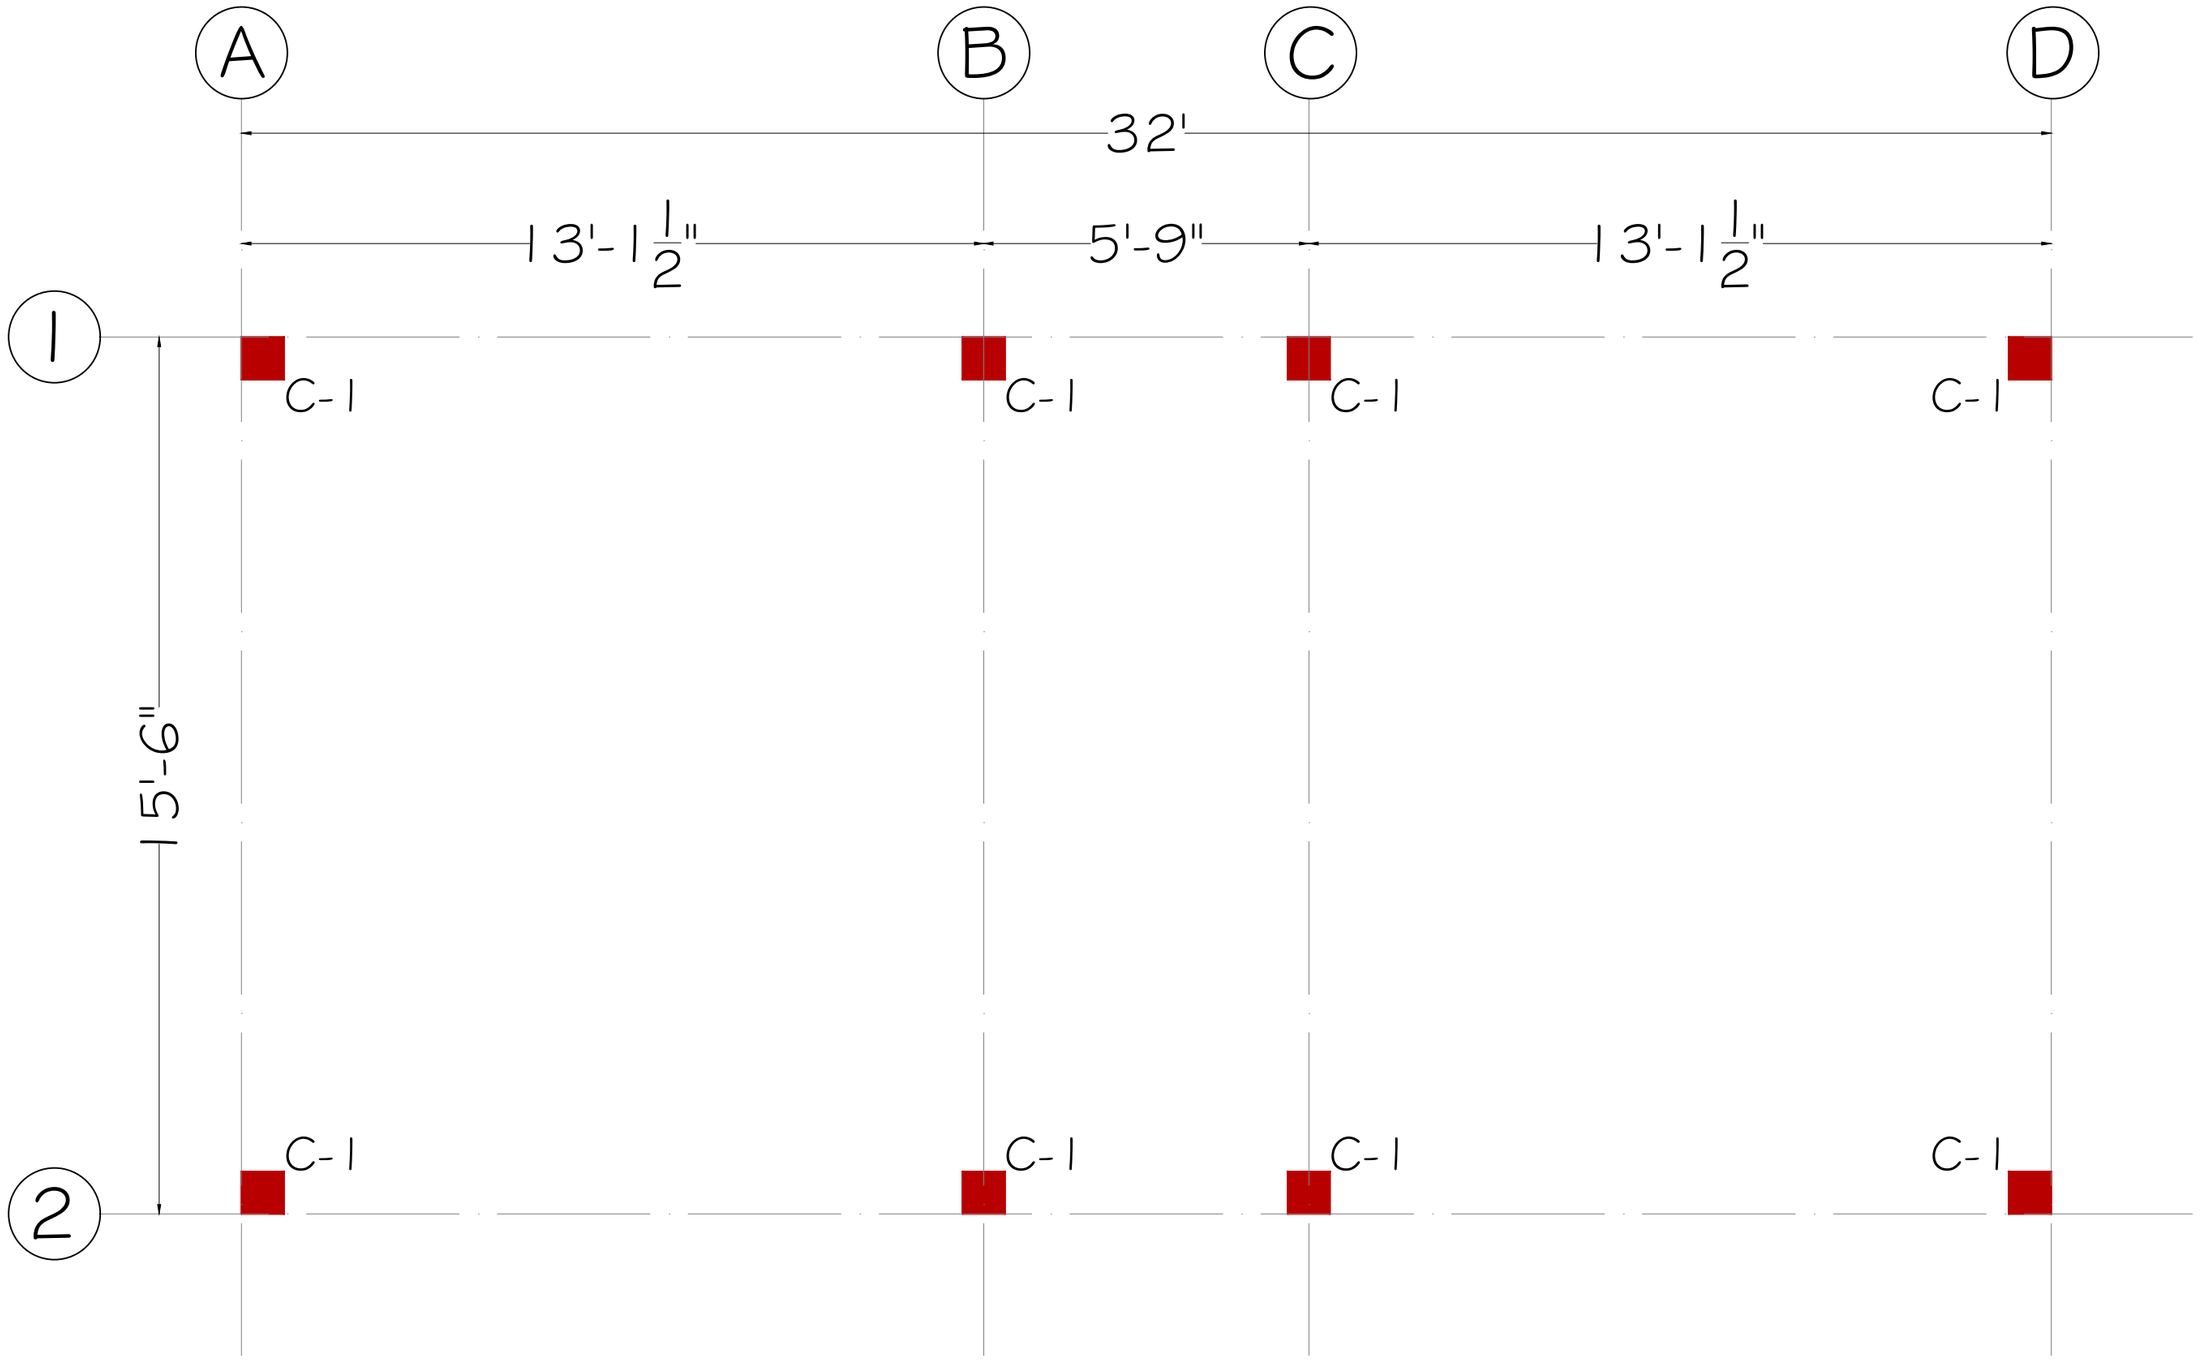


GROUND FLOOR

COLUMN LAYOUT PLAN

THE GROUP OF ENGINEERS
(CONSULTANTS, DESIGNERS & PLANNERS)
CONTACT #: 03327969547, 03333392386
thegroupofengineers009@gmail.com
House # 8, Street # 2, Professor colony, Jinnah Town, Quetta.

CARDINAL POINT:	
	APPROVED FOR CONSTRUCTION
TITLE:	MENTIONED IN DRAWING
DATE:	NOV 2026
STRUCTURE BY:	ENGR. AFRASIAB
DESIGN BY:	AR: DANISH WAQAR
DRAWN BY:	M. SAMAD BILAL AHMED
CHECKED BY:	AR: DANISH WAQAR
PROJECT:	NOKKUNDI HOSPITAL EXTENSION
CLIENT:	INDUS HOSPITAL HEALTH NETWORK

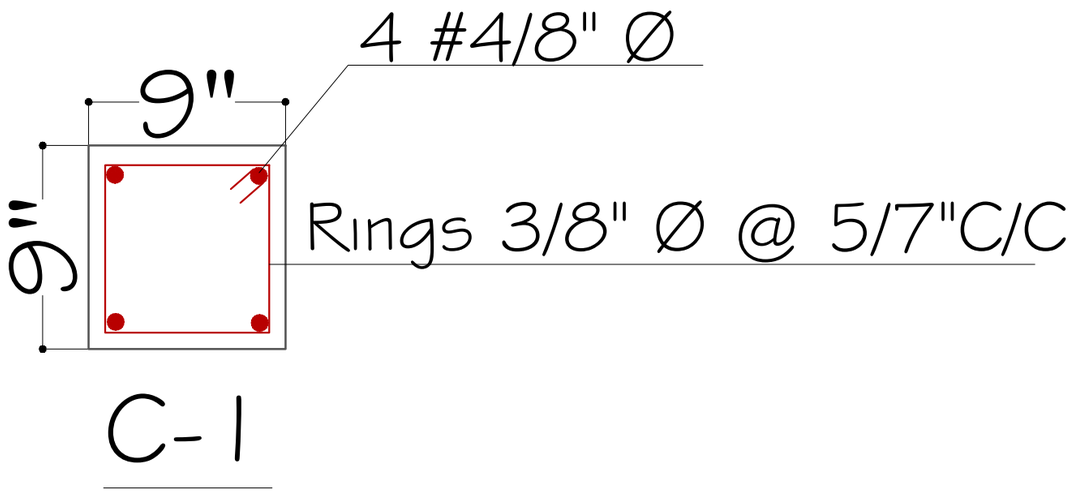


C-1


COLUMN SECTION

PROJECT:	DESIGN BY:	STRUCTURE BY:	APPROVED FOR CONSTRUCTION	CARDINAL POINT:	THE GROUP OF ENGINEERS (CONSULTANTS, DESIGNERS & PLANNERS)
NOKKUNDI HOSPITAL EXTENSION	AR: DANISH WAQAR	ENGR. AFRASIAB	TITLE: MENTIONED IN DRAWING		CONTACT #: 03327969547, 03333392386
CLIENT:	DRAWN BY:	CHECKED BY:	DATE:		thegroupofengineers009@gmail.com
INDUS HOSPITAL HEALTH NETWORK	M. SAMAD BILAL AHMED	AR: DANISH WAQAR	NOV 2026		House # 8, Street # 2, Professor colony, Jinnah Town, Quetta.

EXCAVATION PLAN

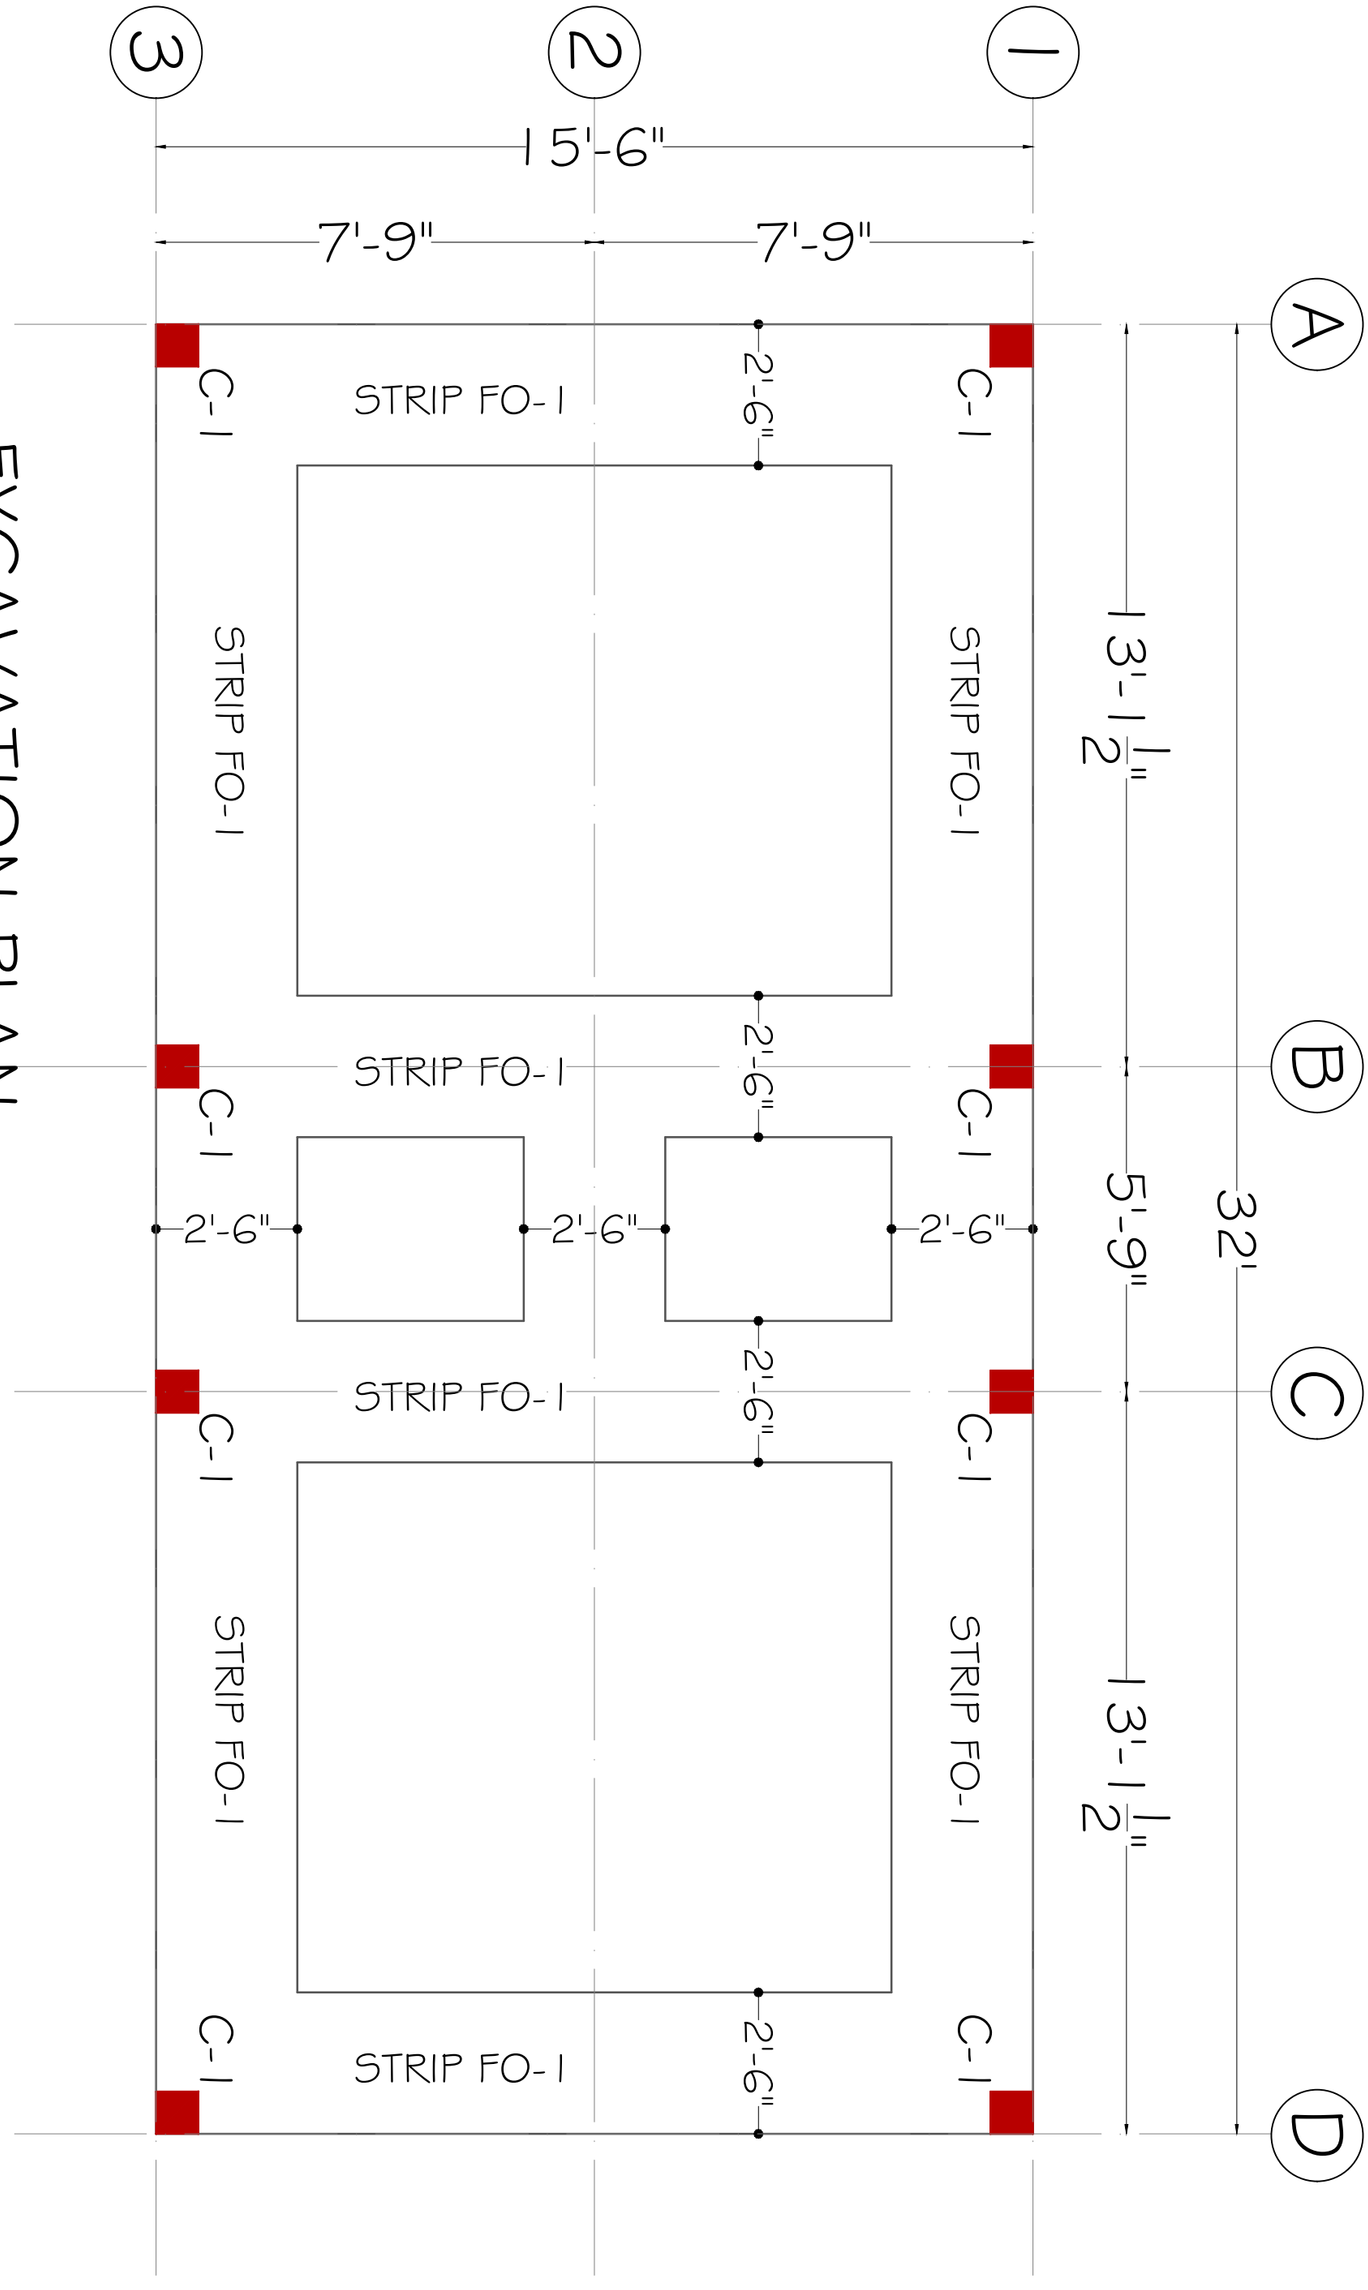


PROJECT:	DESIGN BY:	STRUCTURE BY:	APPROVED FOR CONSTRUCTION	CARDINAL POINT:	THE GROUP OF ENGINEERS (CONSULTANTS, DESIGNERS & PLANNERS)
NOKKUNDI HOSPITAL EXTENSION	AR: DANISH WAQAR	ENGR. AFRASIAB	TITLE: MENTIONED IN DRAWING		CONTACT #: 03327969547, 03333392386 thegroupofengineers009@gmail.com
CLIENT:	DRAWN BY:	CHECKED BY:	DATE:		House # 8, Street # 2, Professor colony, Jinnah Town, Quetta.
INDUS HOSPITAL HEALTH NETWORK	M. SAMAD BILAL AHMED	AR: DANISH WAQAR	NOV 2026		

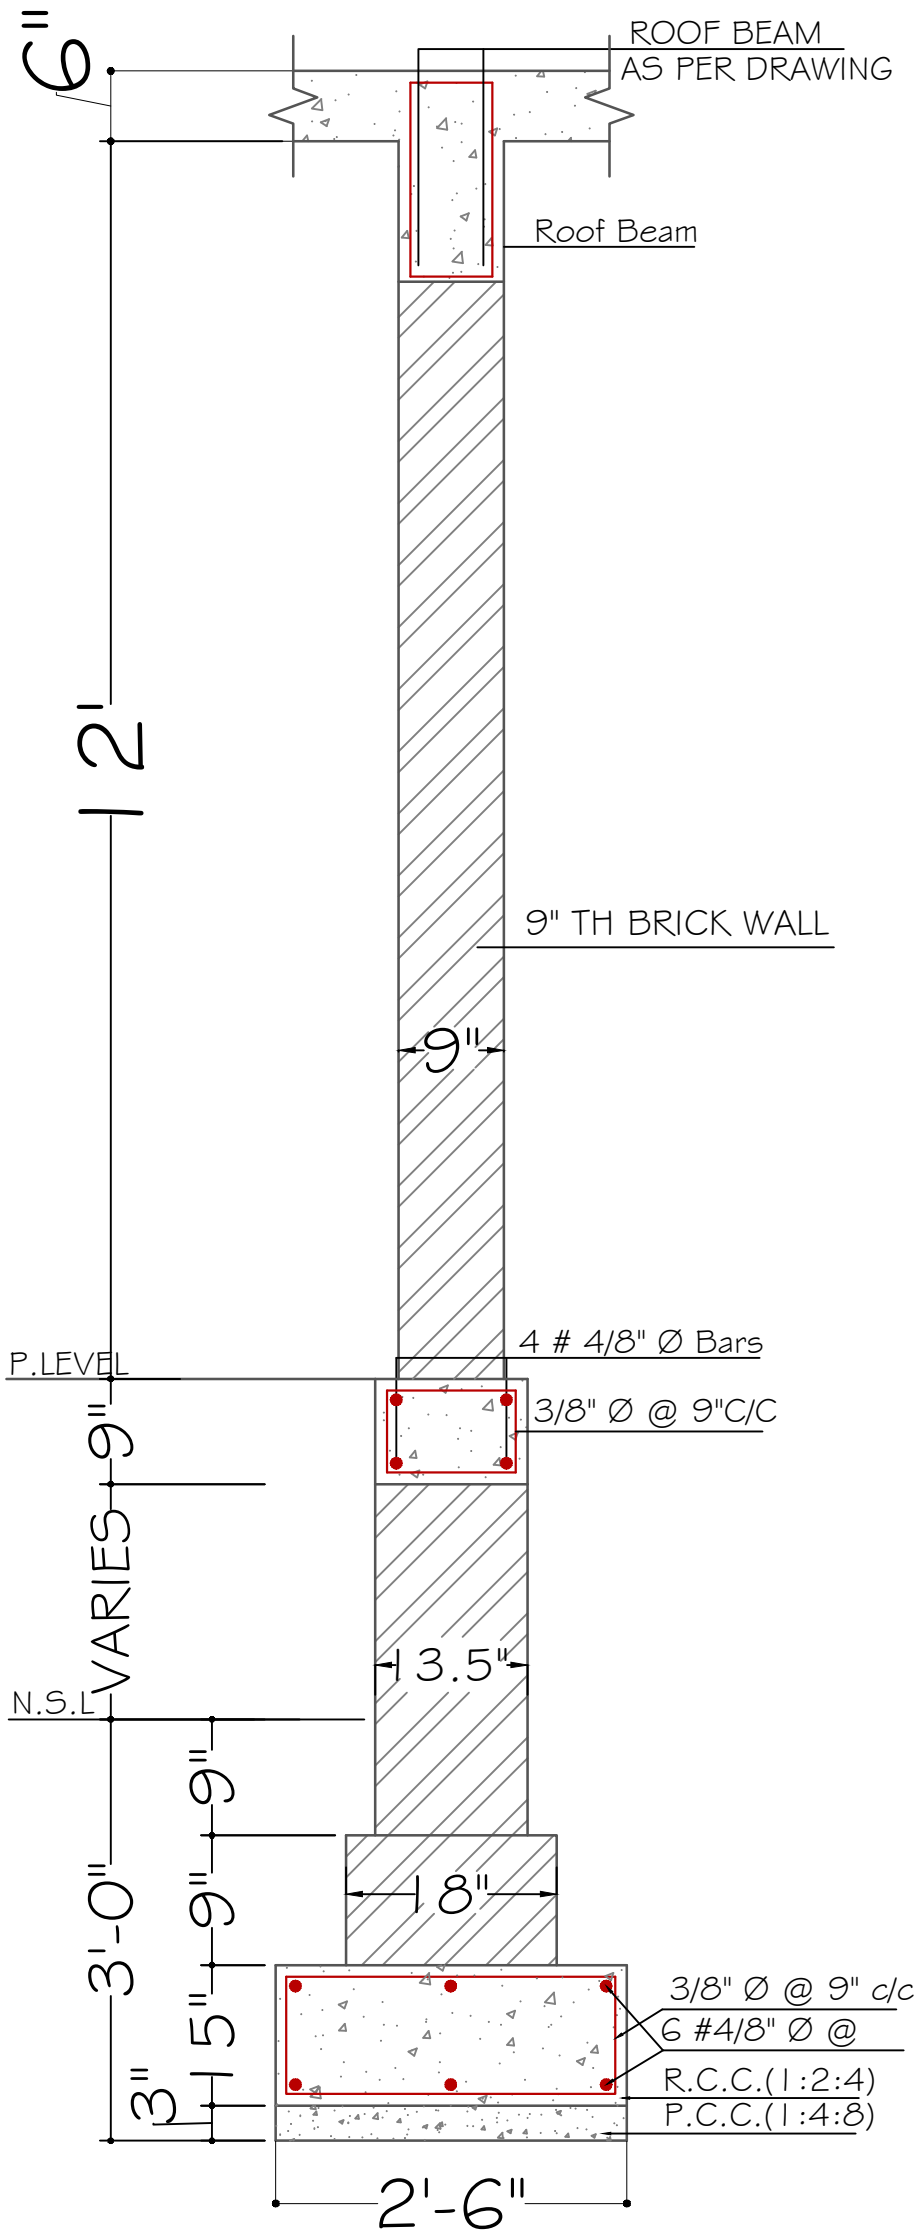


STRIP FO-1

FOOTING DETAILS

PROJECT:	DESIGN BY:	STRUCTURE BY:	APPROVED FOR CONSTRUCTION	CARDINAL POINT:	THE GROUP OF ENGINEERS (CONSULTANTS, DESIGNERS & PLANNERS)
NOKKUNDI HOSPITAL EXTENSION	AR: DANISH WAQAR	ENGR. AFRASIAB	TITLE: MENTIONED IN DRAWING		CONTACT #: 03327969547, 03333392386 thegroupofengineers009@gmail.com
CLIENT:	DRAWN BY:	CHECKED BY:	DATE:		House # 8, Street # 2, Professor colony, Jinnah Town, Quetta.
INDUS HOSPITAL HEALTH NETWORK	M. SAMAD BILAL AHMED	AR: DANISH WAQAR	NOV 2026		

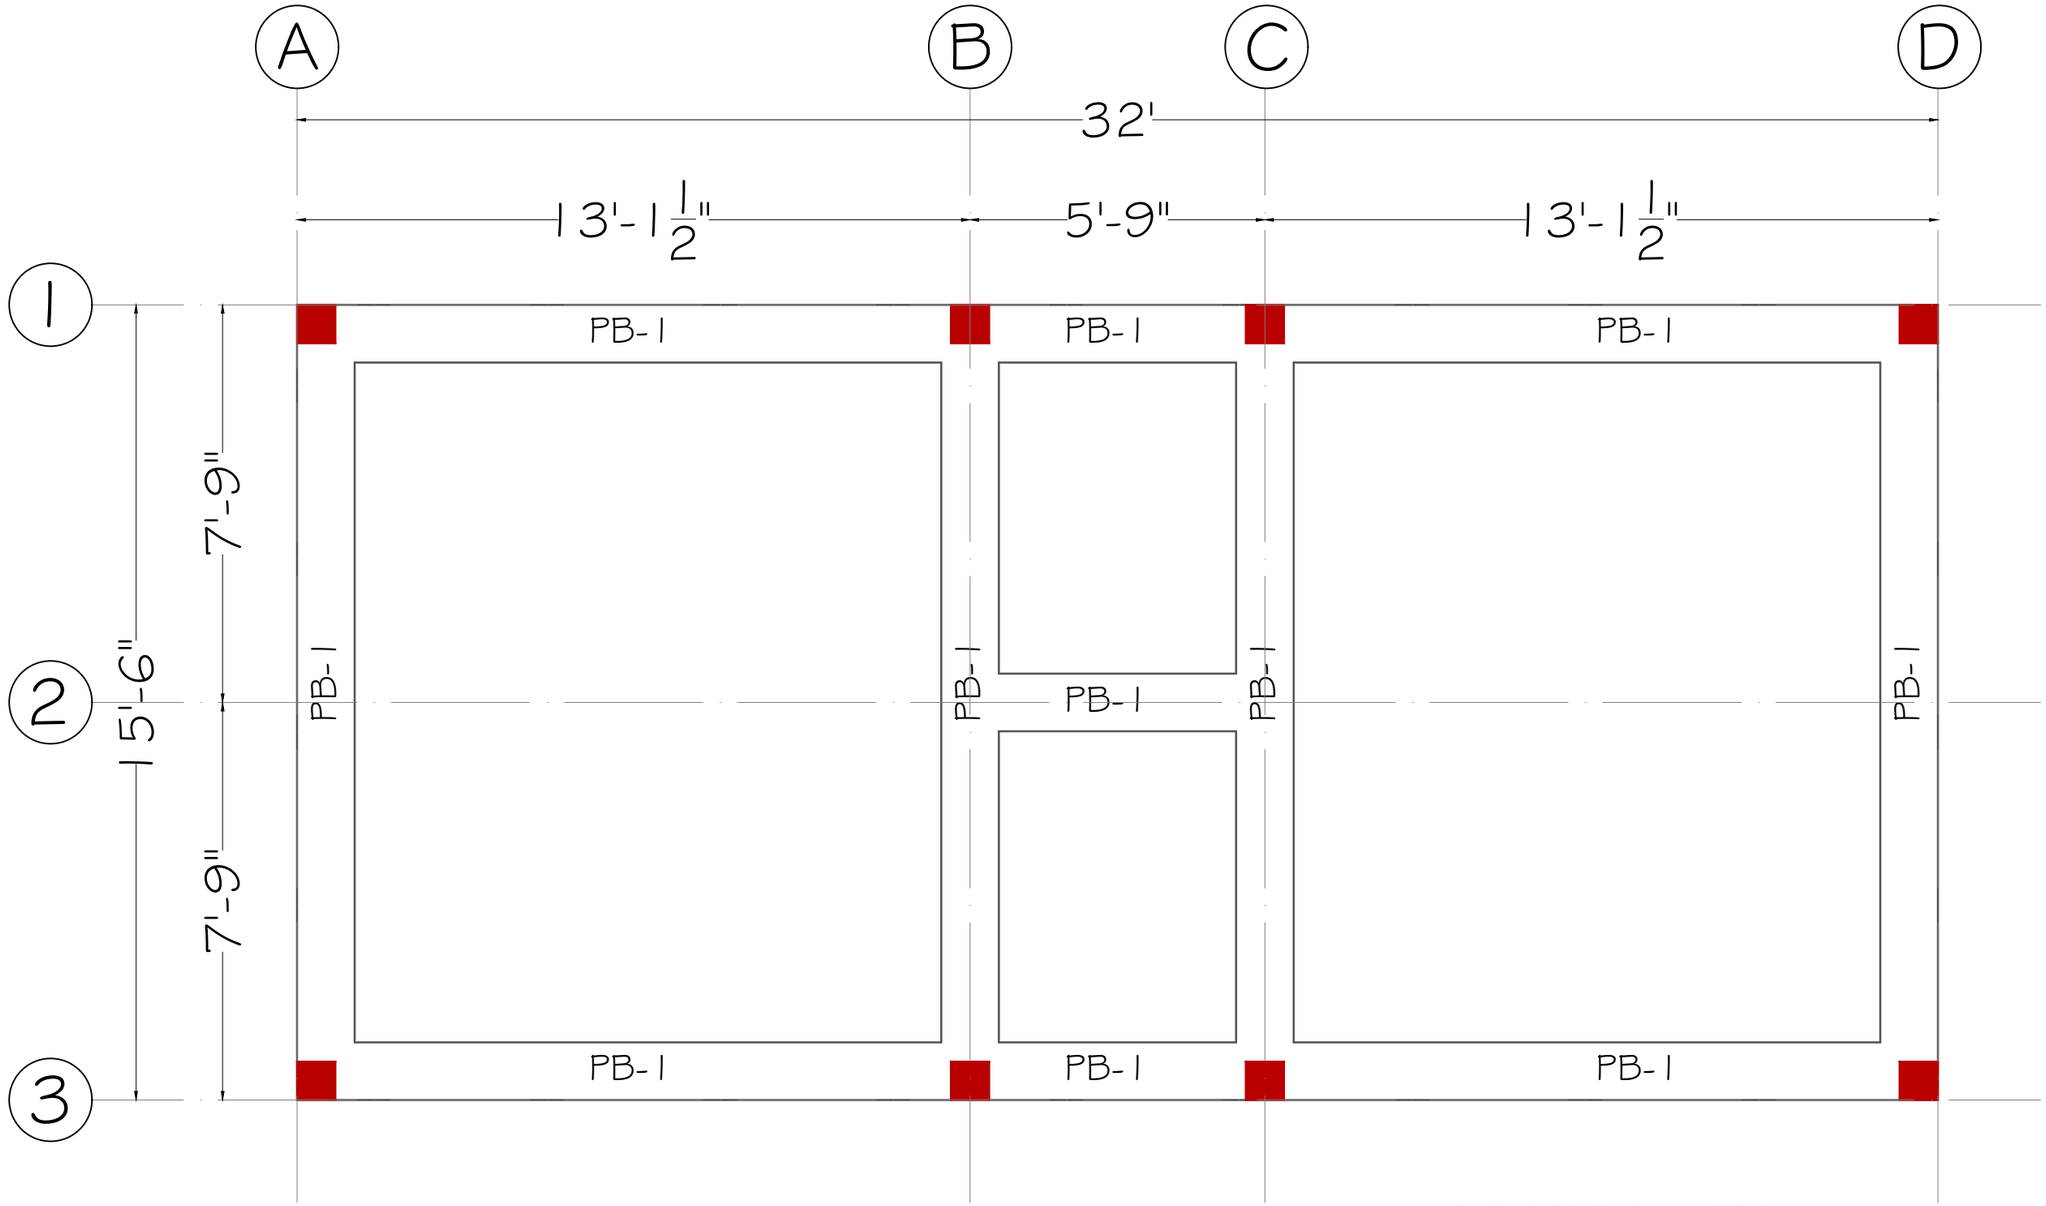

PLINTH BEAM PLAN

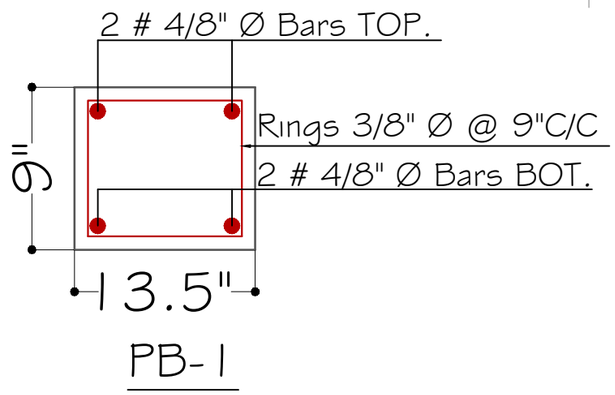

PB-1

PLINTH BEAM SECTION

THE GROUP OF ENGINEERS
(CONSULTANTS, DESIGNERS & PLANNERS)
CONTACT #: 03327969547, 03333392386
thegroupofengineers009@gmail.com
House # 8, Street # 2, Professor colony, Jinnah Town, Quetta.


CARDINAL POINT:

APPROVED FOR CONSTRUCTION


TITLE: MENTIONED IN DRAWING

DATE: NOV 2026


PROJECT: NOKKUNDI HOSPITAL EXTENSION	DESIGN BY: AR: DANISH WAQAR	DRAWN BY: M. SAMAD, BILAL AHMED	CHECKED BY: AR: DANISH WAQAR
CLIENT: INDUS HOSPITAL HEALTH NETWORK	STRUCTURE BY: ENGR. AFRASIAB		

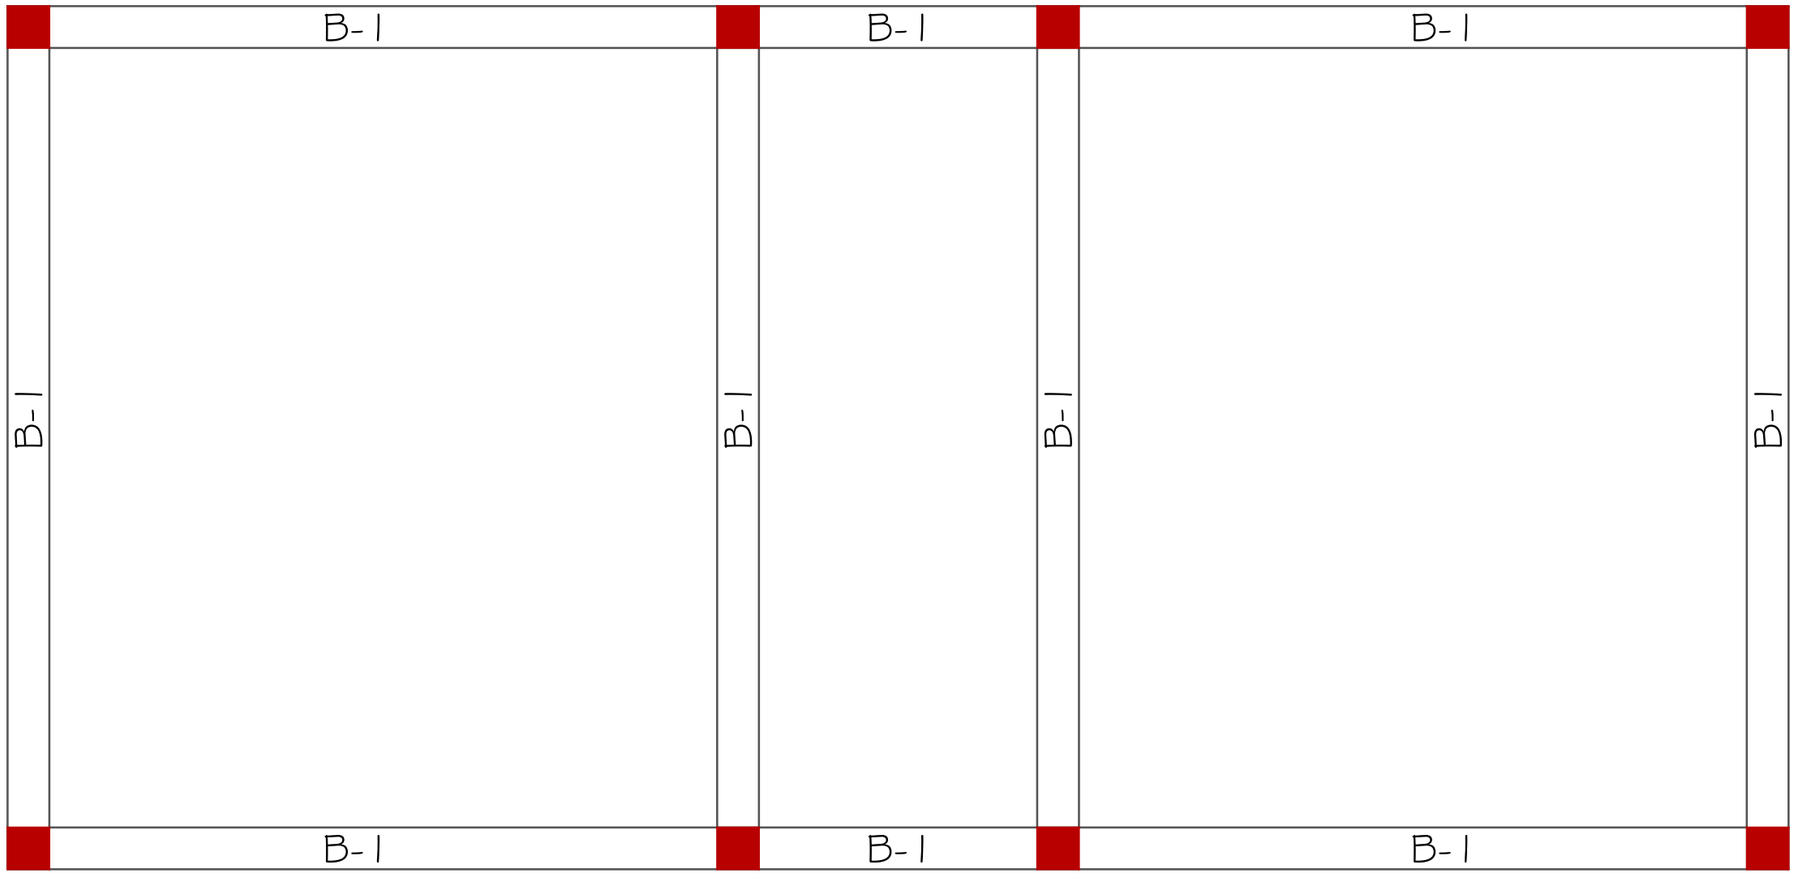

GROUND FLOOR
BEAM PLAN

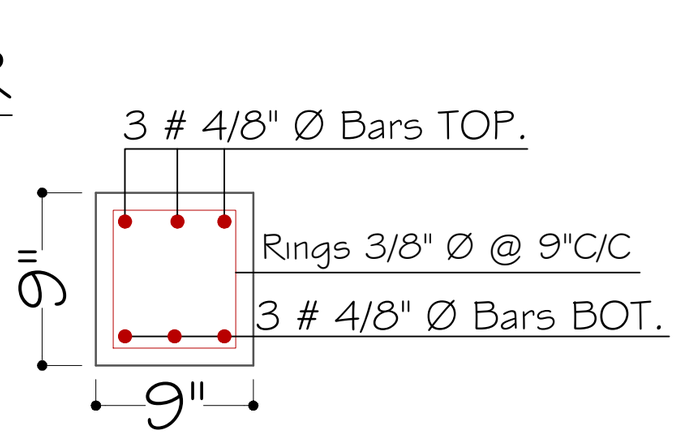

DOOR BAND SECTION

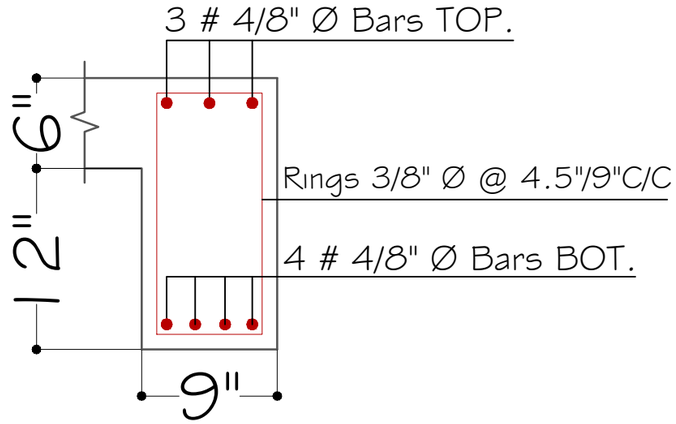

B-1

ROOF BEAM SECTION

THE GROUP OF ENGINEERS
(CONSULTANTS, DESIGNERS & PLANNERS)
CONTACT #: 03327969547, 03333392386
thegroupofengineers009@gmail.com
House # 8, Street # 2, Professor colony, Jinnah Town, Quetta.

CARDINAL POINT:

APPROVED FOR CONSTRUCTION

TITLE: MENTIONED IN DRAWING

DATE: NOV 2026

STRUCTURE BY: ENGR. AFRASIAB

CHECKED BY: AR: DANISH WAQAR


DESIGN BY: AR: DANISH WAQAR

DRAWN BY: M. SAMAD
BILAL AHMED


PROJECT: NOKKUNDI HOSPITAL EXTENSION

CLIENT: INDUS HOSPITAL HEALTH NETWORK

GROUND FLOOR
SLAB PLAN

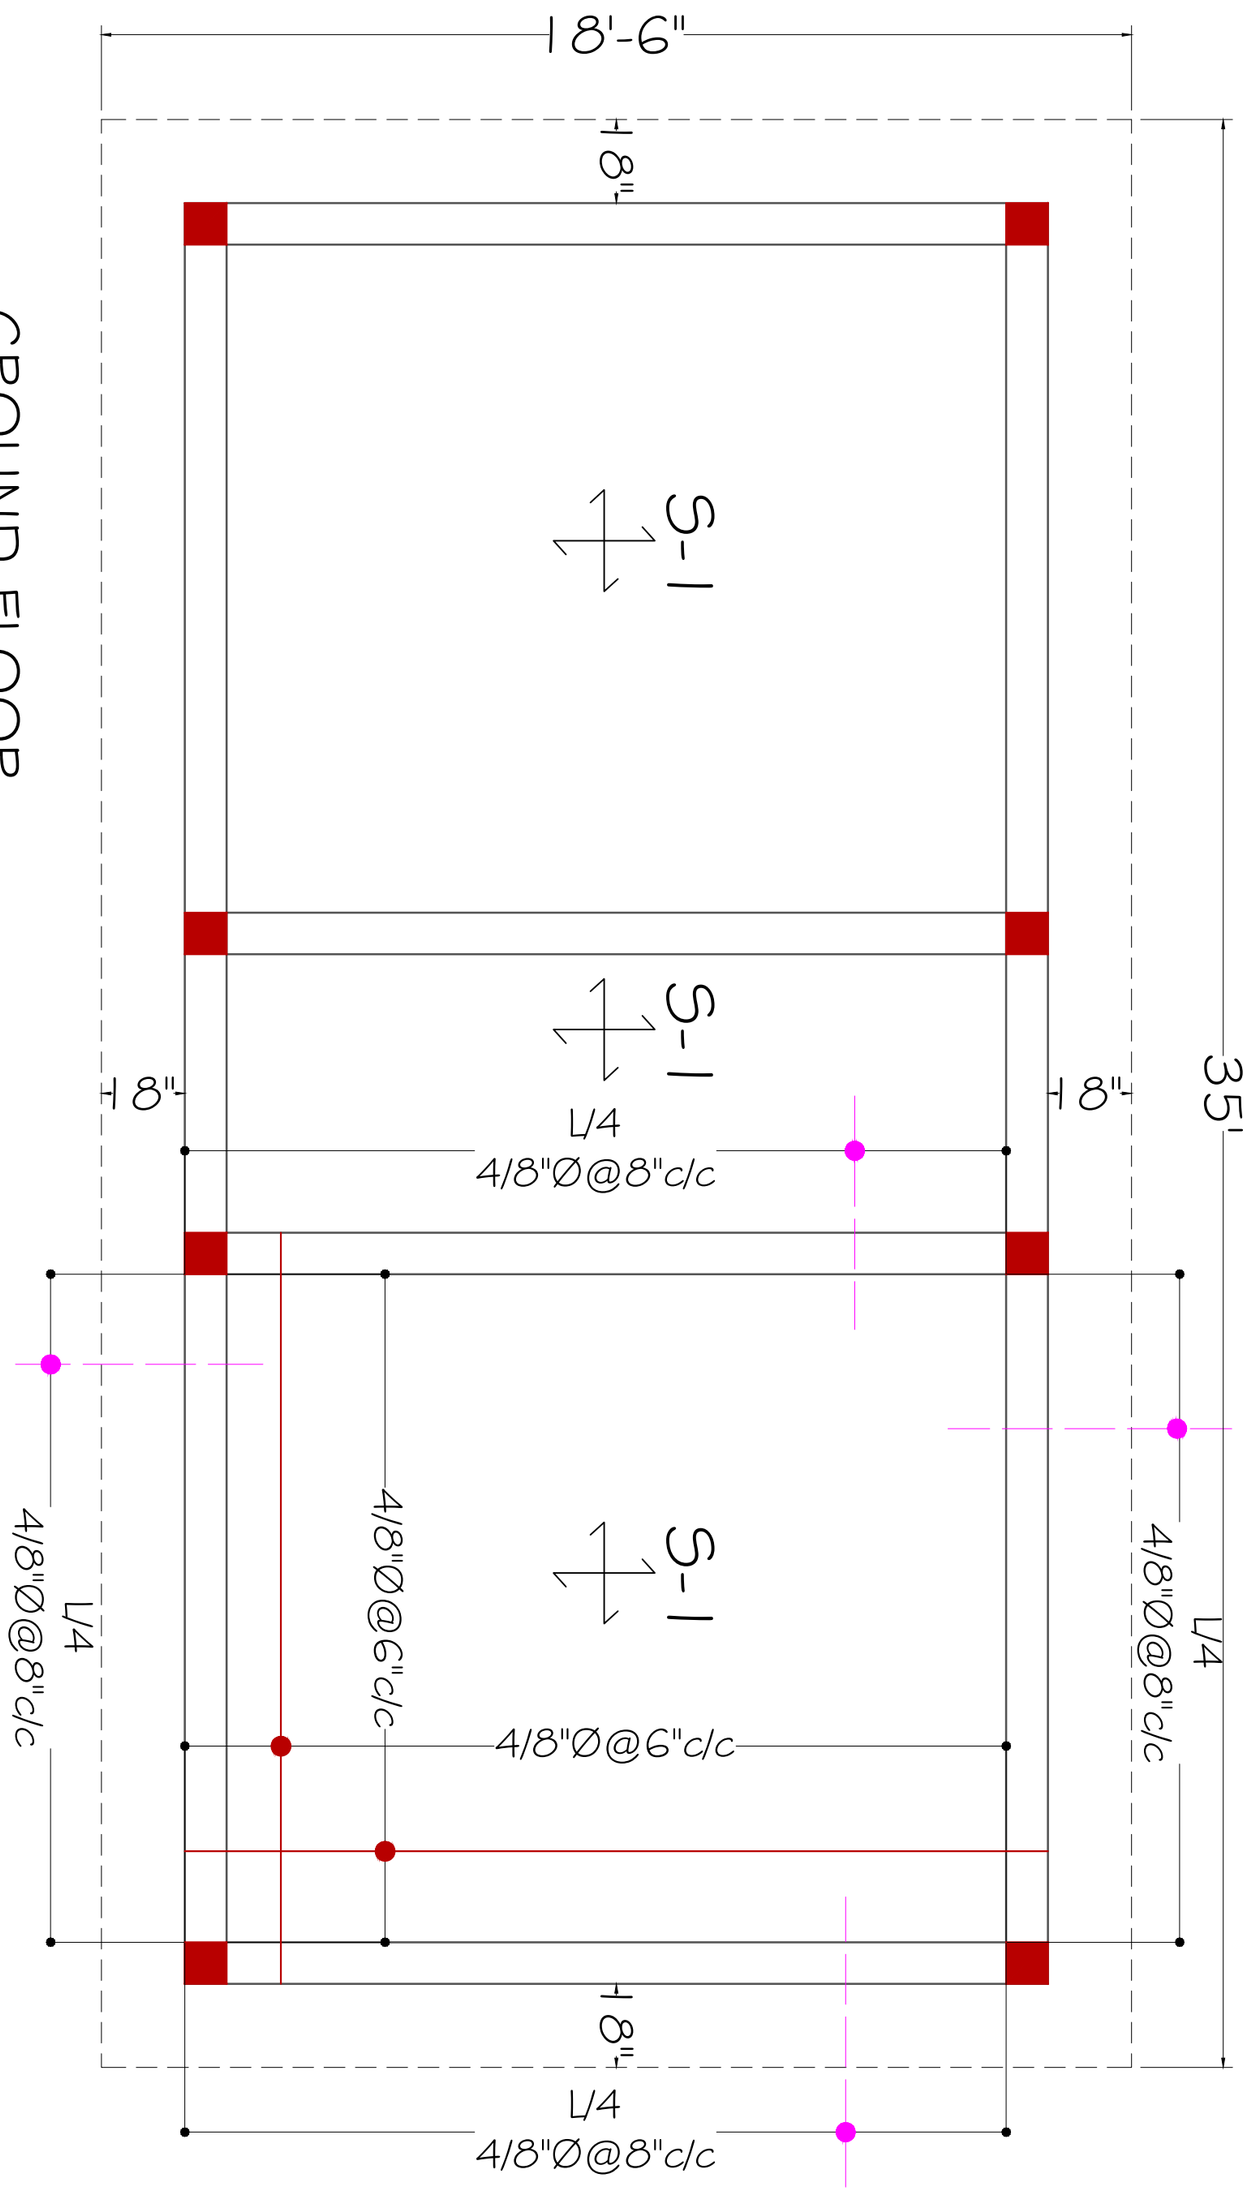

PROJECT:	DESIGN BY:	STRUCTURE BY:	APPROVED FOR CONSTRUCTION	CARDINAL POINT:	THE GROUP OF ENGINEERS (CONSULTANTS, DESIGNERS & PLANNERS)
NOKKUNDI HOSPITAL EXTENSION	AR: DANISH WAQAR	ENGR. AFRASIAB	TITLE: MENTIONED IN DRAWING		CONTACT #: 03327969547, 03333392386 thegroupofengineers009@gmail.com
CLIENT:	DRAWN BY:	CHECKED BY:	DATE:		House # 8, Street # 2, Professor colony, Jinnah Town, Quetta.
INDUS HOSPITAL HEALTH NETWORK	M. SAMAD BILAL AHMED	AR: DANISH WAQAR	NOV 2026		

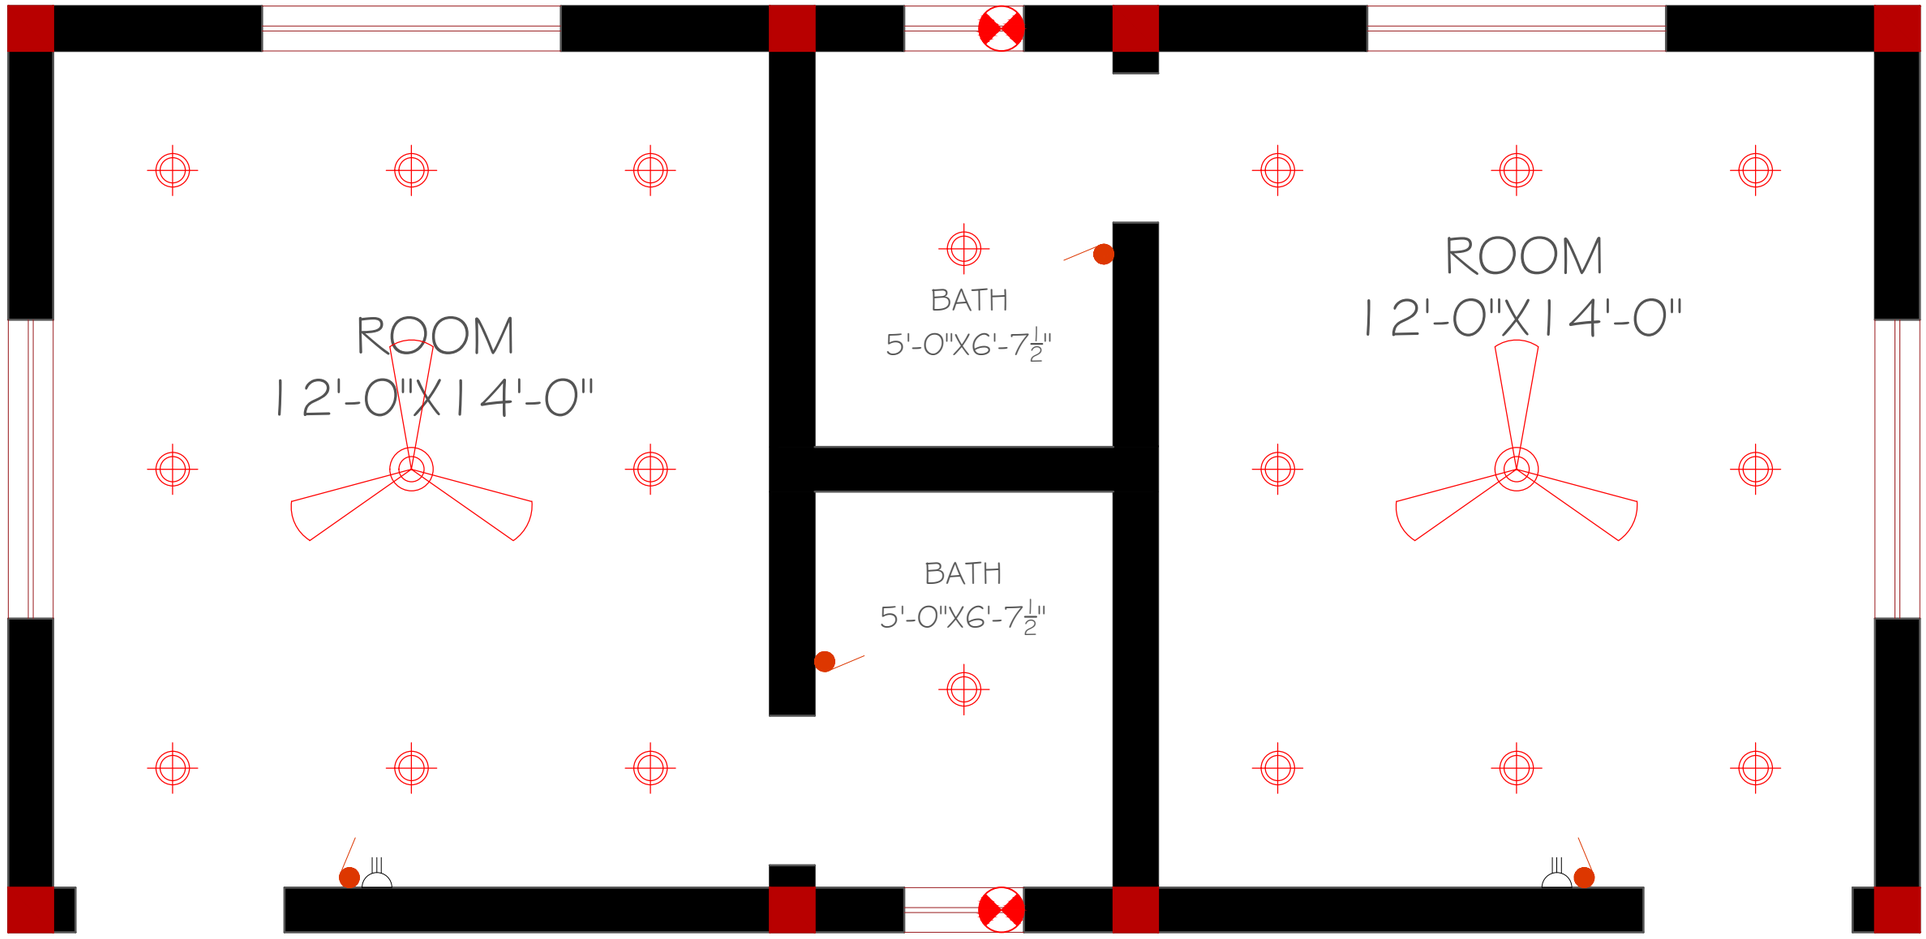

ACCOMMODATION

ELECTRICAL PLAN

THE GROUP OF ENGINEERS
(CONSULTANTS, DESIGNERS & PLANNERS)
CONTACT #: 03327969547, 03333392386
thegroupofengineers009@gmail.com
House # 8, Street # 2, Professor colony, Jinnah Town, Quetta.

CARDINAL POINT:





APPROVED FOR CONSTRUCTION

TITLE: MENTIONED IN DRAWING

DATE: NOV 2026

DESIGN BY:	AR: DANISH WAQAR	STRUCTURE BY:	ENGR. AFRASIAB
DRAWN BY:	M. SAMAD BILAL AHMED	CHECKED BY:	AR: DANISH WAQAR
CLIENT:	INDUS HOSPITAL HEALTH NETWORK	PROJECT:	NOKKUNDI HOSPITAL EXTENSION

ELECTRICAL LEGENDS

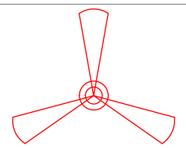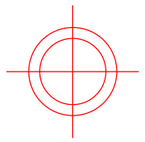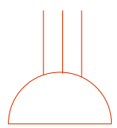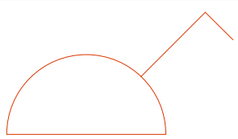	SYMBOL	DESCRIPTION
1		Ceiling Fan
2		Ceiling Llight
3		Power Plug
4		Socket
5		Switch Board
6		Exh. Fan

THE GROUP OF ENGINEERS
(CONSULTANTS, DESIGNERS & PLANNERS)
CONTACT #: 03327969547, 03333392386
thegroupofengineers009@gmail.com
House # 8, Street # 2, Professor colony, Jinnah Town, Quetta.


CARDINAL POINT:

APPROVED FOR CONSTRUCTION

TITLE: MENTIONED IN DRAWING

DATE: NOV 2026

PROJECT:	DESIGN BY:	STRUCTURE BY:
NOKKUNDI HOSPITAL EXTENSION	AR: DANISH WAQAR	ENGR. AFRASIAB
CLIENT:	DRAWN BY:	CHECKED BY:
INDUS HOSPITAL HEALTH NETWORK	M. SAMAD BILAL AHMED	AR: DANISH WAQAR

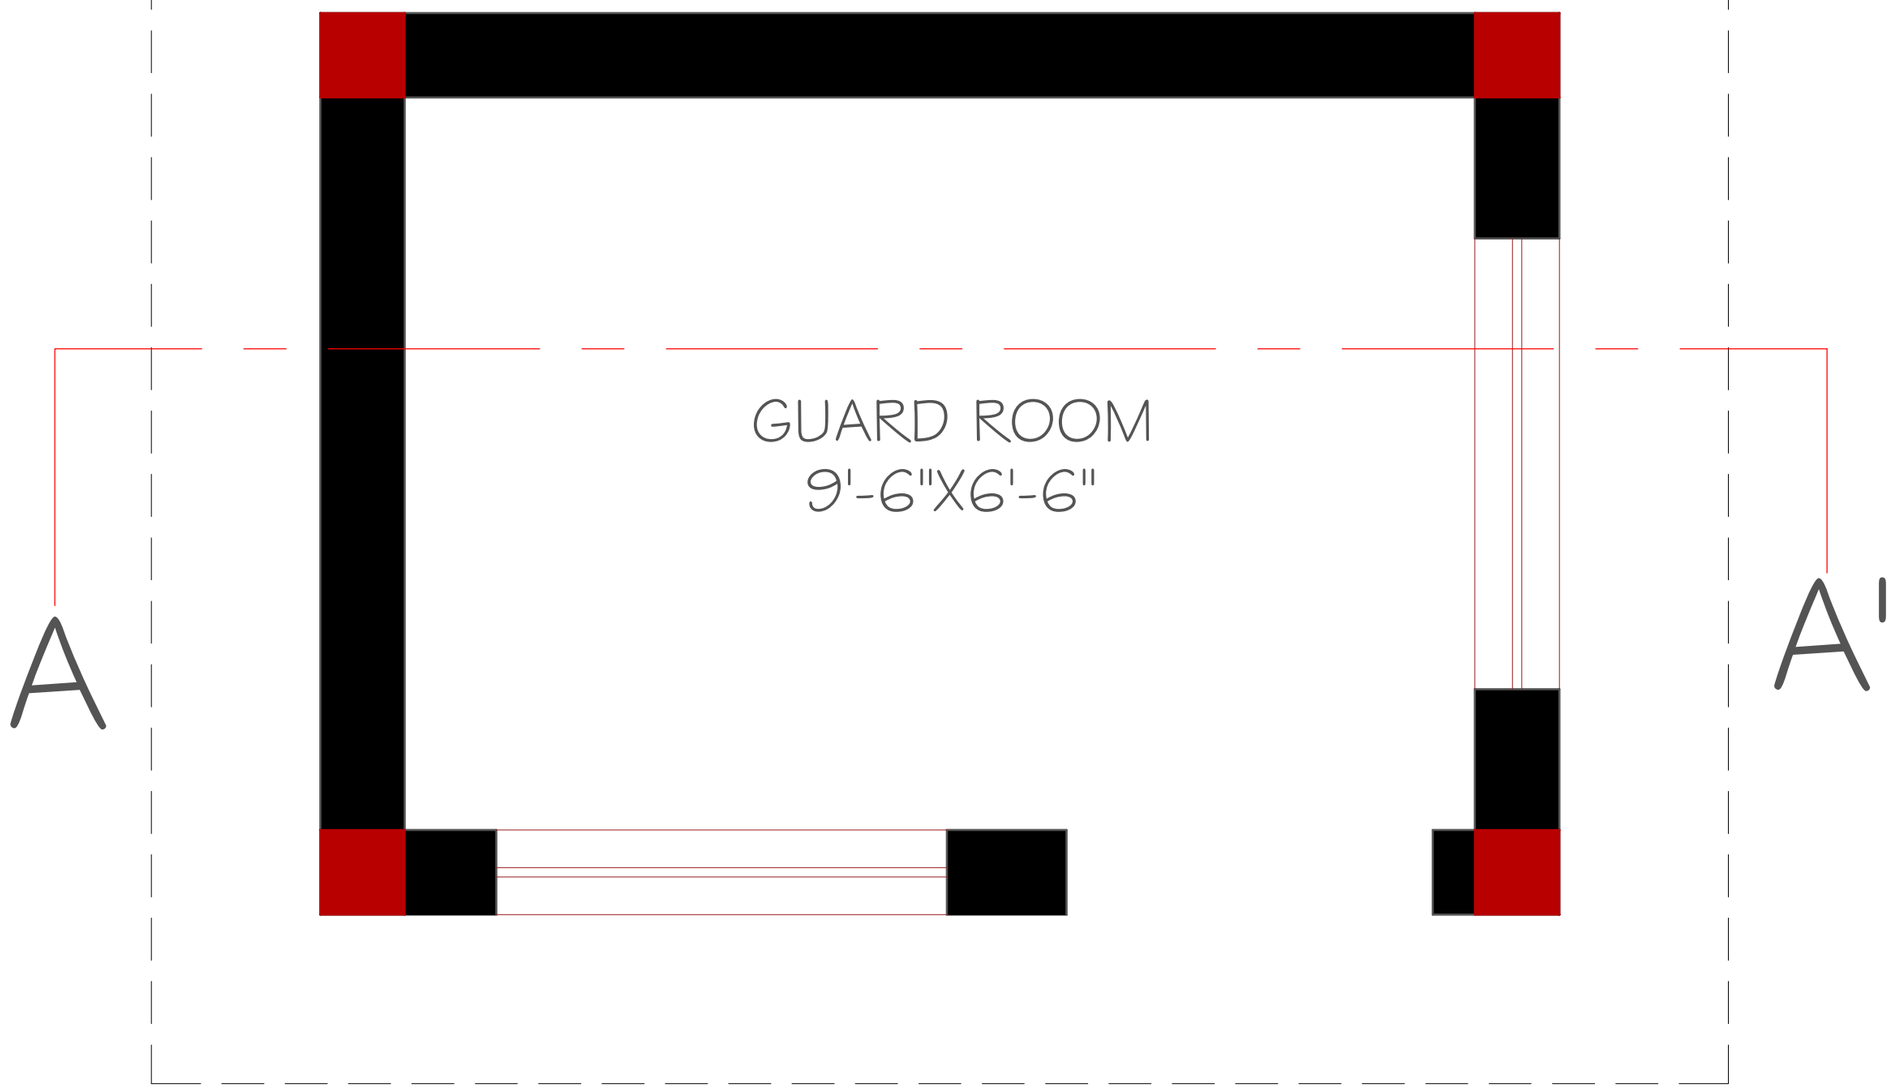

GUARD ROOM

COV AREA:88.00

THE GROUP OF ENGINEERS
(CONSULTANTS, DESIGNERS & PLANNERS)
CONTACT #: 03327969547, 03333392386
thegroupofengineers009@gmail.com
House # 8, Street # 2, Professor colony, Jinnah Town, Quetta.


CARDINAL POINT:

APPROVED FOR CONSTRUCTION

TITLE: MENTIONED IN DRAWING

DATE: NOV 2026

STRUCTURE BY:	ENGR. AFRASIAB
DESIGN BY:	AR: DANISH WAQAR
CHECKED BY:	AR: DANISH WAQAR
DRAWN BY:	M. SAMAD BILAL AHMED
PROJECT:	NOKKUNDI HOSPITAL EXTENSION
CLIENT:	INDUS HOSPITAL HEALTH NETWORK

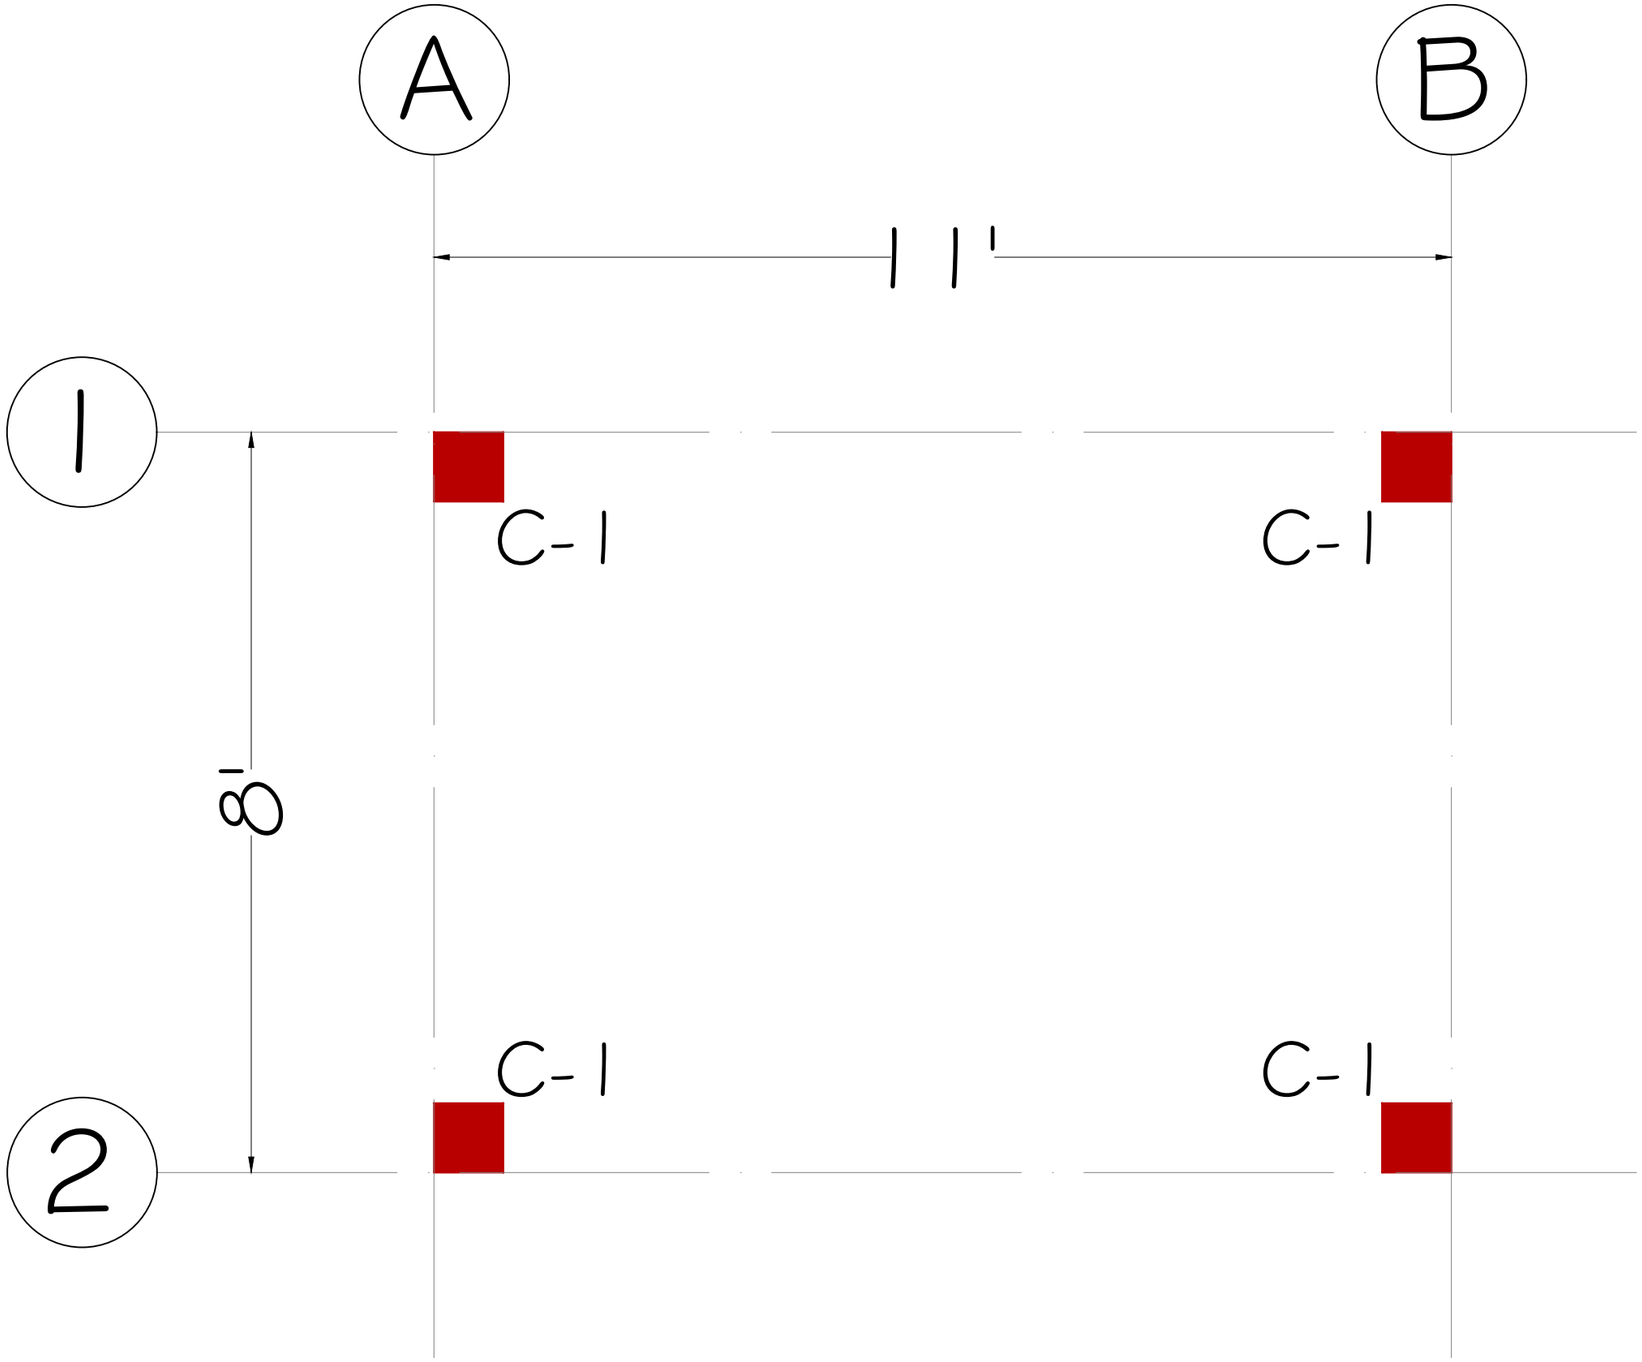


GROUND FLOOR

COLUMN LAYOUT PLAN

THE GROUP OF ENGINEERS
(CONSULTANTS, DESIGNERS & PLANNERS)
CONTACT #: 03327969547, 03333392386
thegroupofengineers009@gmail.com
House # 8, Street # 2, Professor colony, Jinnah Town, Quetta.

CARDINAL POINT:			
APPROVED FOR CONSTRUCTION	TITLE: MENTIONED IN DRAWING	DATE: NOV 2026	
DESIGN BY: AR: DANISH WAQAR	STRUCTURE BY: ENGR. AFRASIAB		
DRAWN BY: M. SAMAD BILAL AHMED	CHECKED BY: AR: DANISH WAQAR		
PROJECT: NOKKUNDI HOSPITAL EXTENSION	CLIENT: INDUS HOSPITAL HEALTH NETWORK		

GUARD ROOM

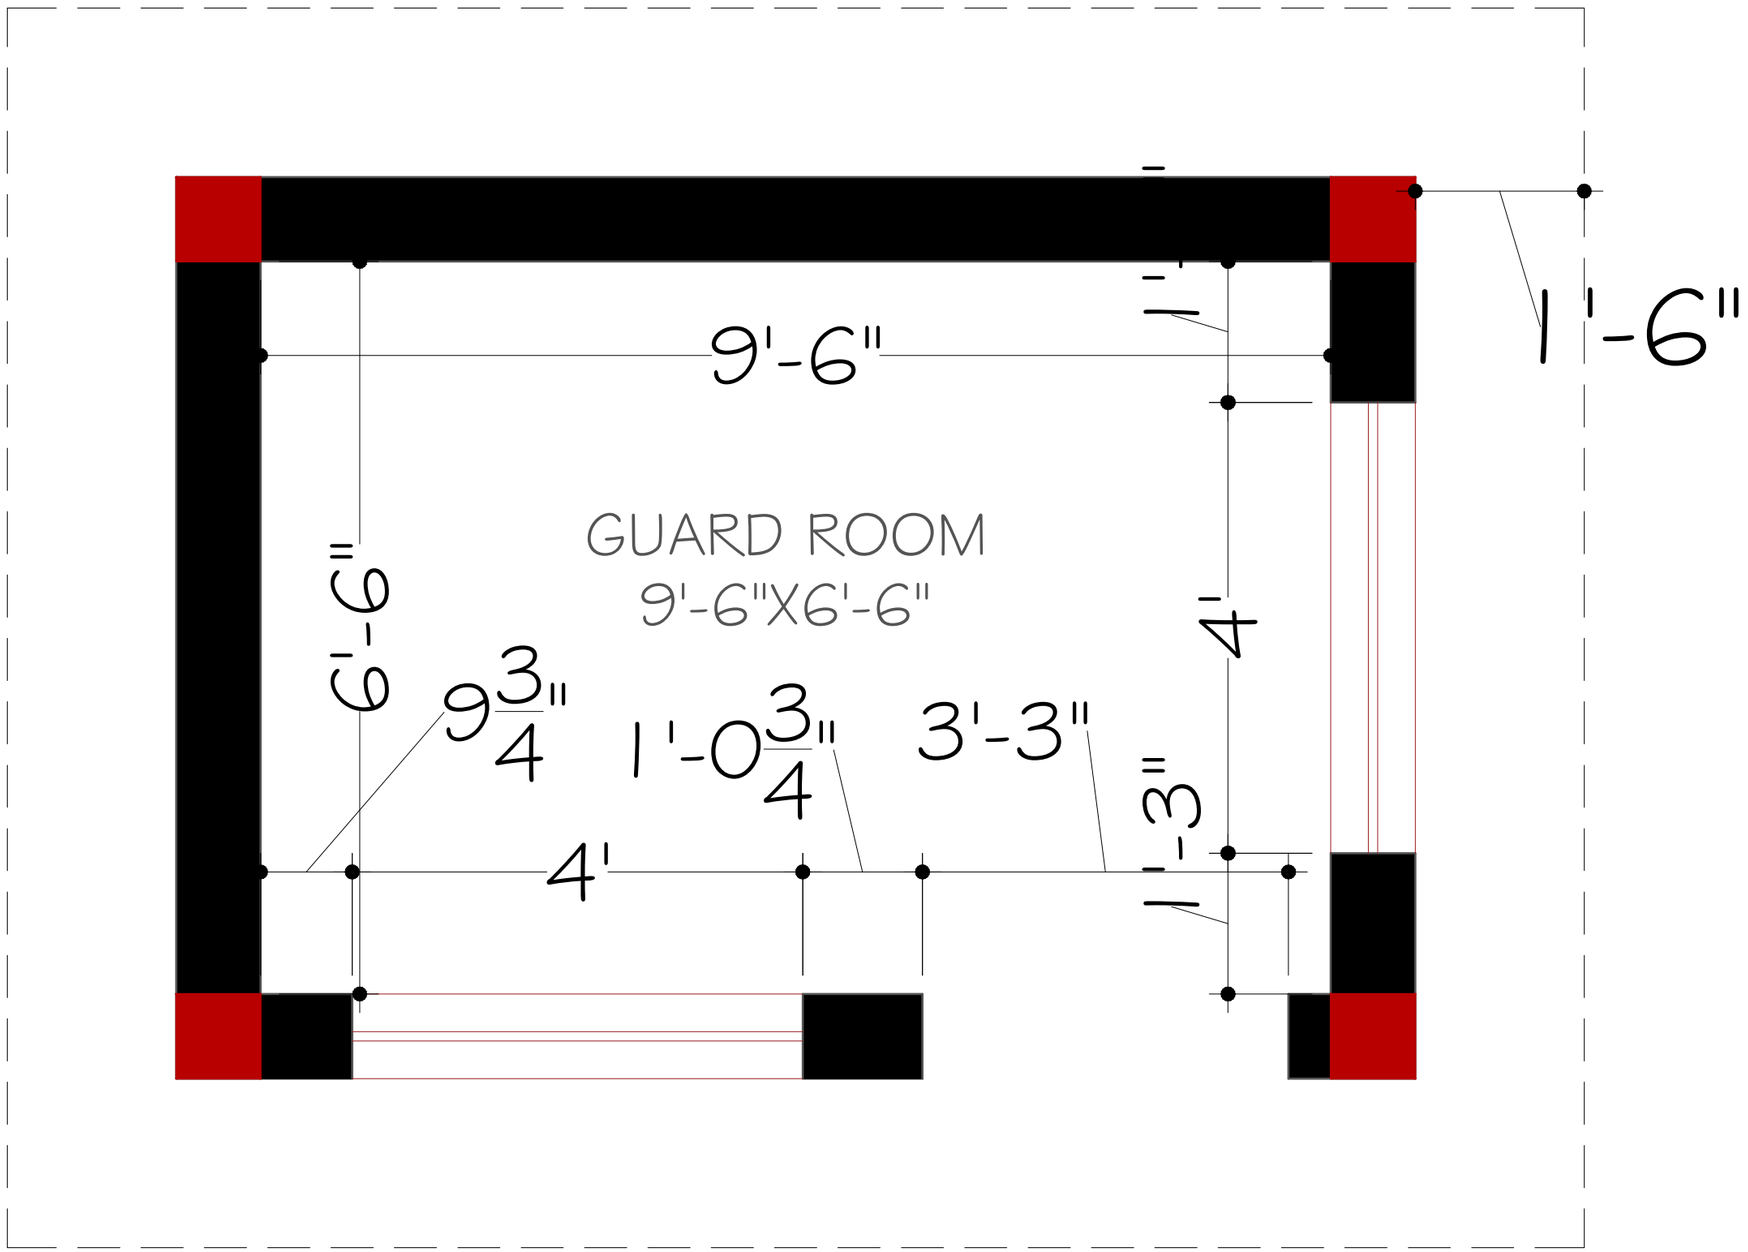


GUARD ROOM

WORKING PLAN

THE GROUP OF ENGINEERS
(CONSULTANTS, DESIGNERS & PLANNERS)
CONTACT #: 03327969547, 03333392386
thegroupofengineers009@gmail.com
House # 8, Street # 2, Professor colony, Jinnah Town, Quetta.

CARDINAL POINT:	
APPROVED FOR CONSTRUCTION	
TITLE:	MENTIONED IN DRAWING
DATE:	NOV 2026
STRUCTURE BY:	ENGR. AFRASIAB
DESIGN BY:	AR: DANISH WAQAR
CHECKED BY:	AR: DANISH WAQAR
DRAWN BY:	M. SAMAD BILAL AHMED
CLIENT:	INDUS HOSPITAL HEALTH NETWORK
PROJECT:	NOKKUNDI HOSPITAL EXTENSION

DOOR & WINDOW PLAN

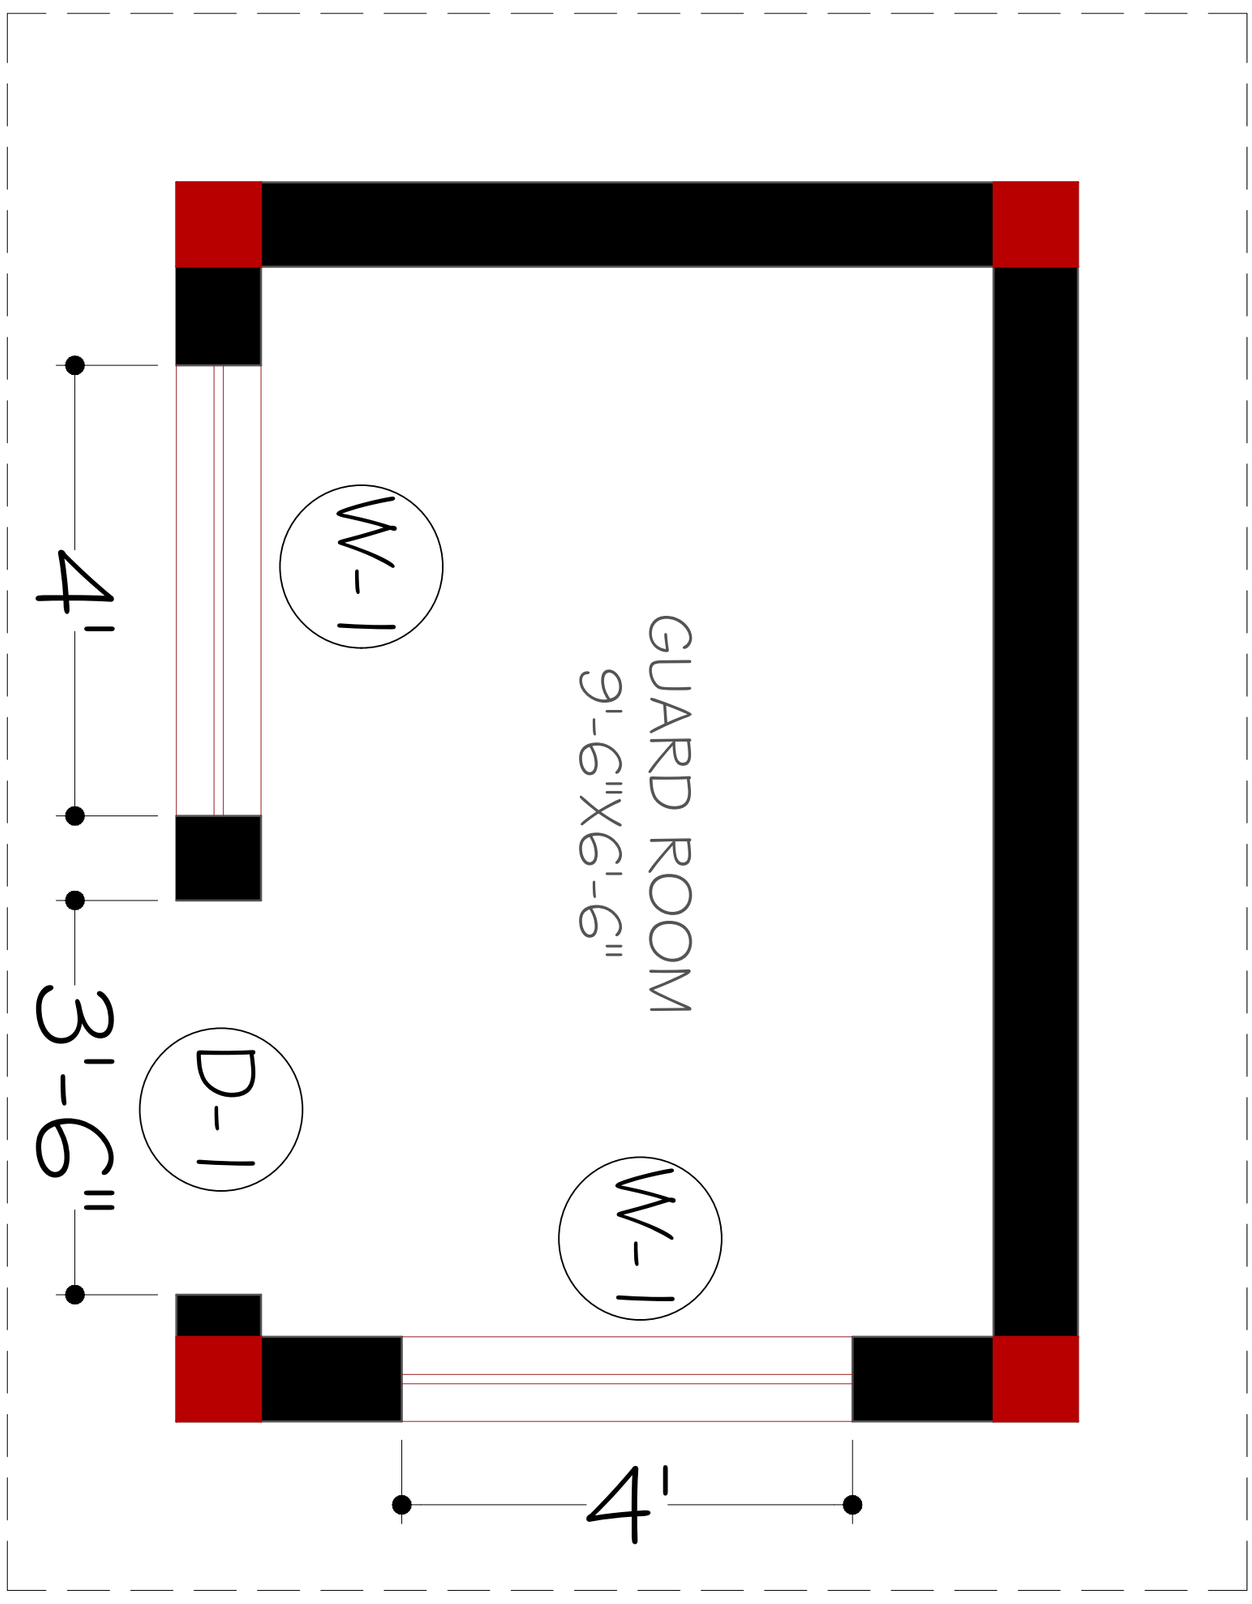

PROJECT:	DESIGN BY:	STRUCTURE BY:	APPROVED FOR CONSTRUCTION	CARDINAL POINT:	THE GROUP OF ENGINEERS (CONSULTANTS, DESIGNERS & PLANNERS)
NOKKUNDI HOSPITAL EXTENSION	AR: DANISH WAQAR	ENGR. AFRASIAB	TITLE: MENTIONED IN DRAWING		CONTACT #: 03327969547, 03333392386 thegroupofengineers009@gmail.com
CLIENT:	DRAWN BY:	CHECKED BY:			House # 8, Street # 2, Professor colony, Jinnah Town, Quetta.
INDUS HOSPITAL HEALTH NETWORK	M. SAMAD BILAL AHMED	AR: DANISH WAQAR	DATE: NOV 2026		

DOOR AND FRAME SCHEDULE

DOOR								FRAME				
	SIZE					LOUVER				DETAIL		
MARK	WD	HGT	THK	MATL	GLAZING	WD	HGT	MATL	EL	HEAD	JAMB	SILL
D-1	3'-6"	8'-6"		WOOD	--	0	0"	--	--	--	--	--

WINDOW SCHEDULE

MARK	SIZE		TYPE	MATERIAL	NOTES
	Width	HEIGHT			
W-1	4'-0"	5'-6"	--	--	SILL LEVEL AT 3'-0" FROM F.F.L.

GROUND FLOOR DOOR & WINDOW SCHEDULE DETAILS

THE GROUP OF ENGINEERS
(CONSULTANTS, DESIGNERS & PLANNERS)
CONTACT #: 03327969547, 03333392386
thegroupofengineers009@gmail.com
House # 8, Street # 2, Professor colony, Jinnah Town, Quetta.

CARDINAL POINT:

APPROVED FOR CONSTRUCTION

TITLE: MENTIONED IN DRAWING

DATE: NOV 2026

STRUCTURE BY: ENGR. AFRASIAB


DESIGN BY: AR: DANISH WAQAR

CHECKED BY: AR: DANISH WAQAR

DRAWN BY: M. SAMAD
BILAL AHMED

PROJECT: NOKKUNDI HOSPITAL EXTENSION

CLIENT: INDUS HOSPITAL HEALTH NETWORK

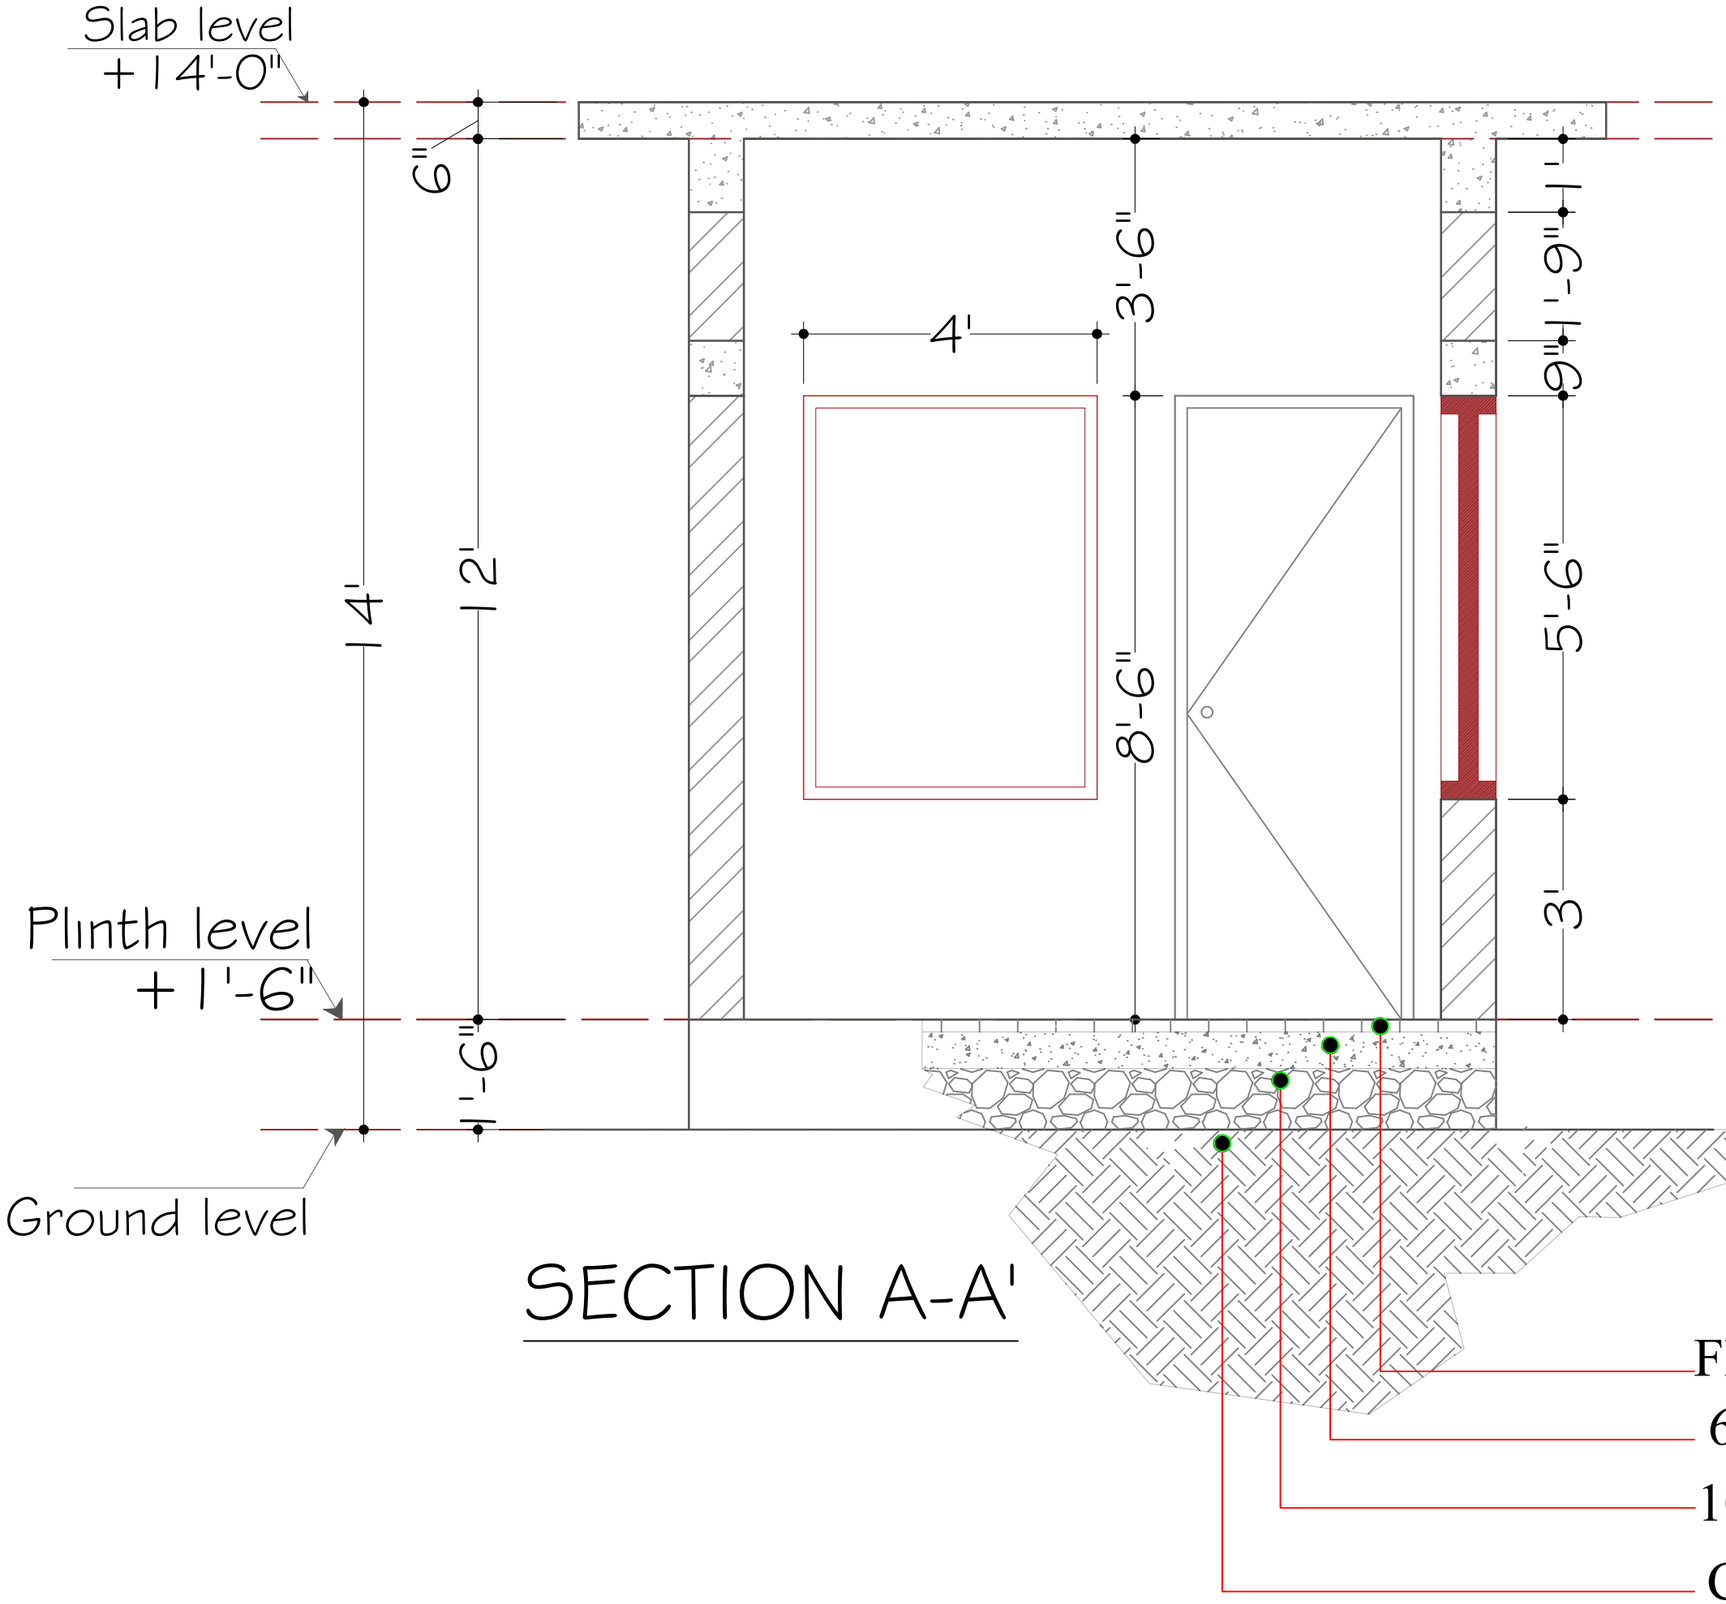

SECTION A-A'

THE GROUP OF ENGINEERS
(CONSULTANTS, DESIGNERS & PLANNERS)
CONTACT #: 03327969547, 03333392386
thegroupofengineers009@gmail.com
House # 8, Street # 2, Professor colony, Jinnah Town, Quetta.

CARDINAL POINT:

APPROVED FOR CONSTRUCTION

TITLE: MENTIONED IN DRAWING

DATE: NOV 2026

STRUCTURE BY: ENGR. AFRASIAB


CHECKED BY: AR: DANISH WAQAR

DESIGN BY: AR: DANISH WAQAR

DRAWN BY: M. SAMAD
BILAL AHMED

PROJECT: NOKKUNDI HOSPITAL EXTENSION

CLIENT: INDUS HOSPITAL HEALTH NETWORK

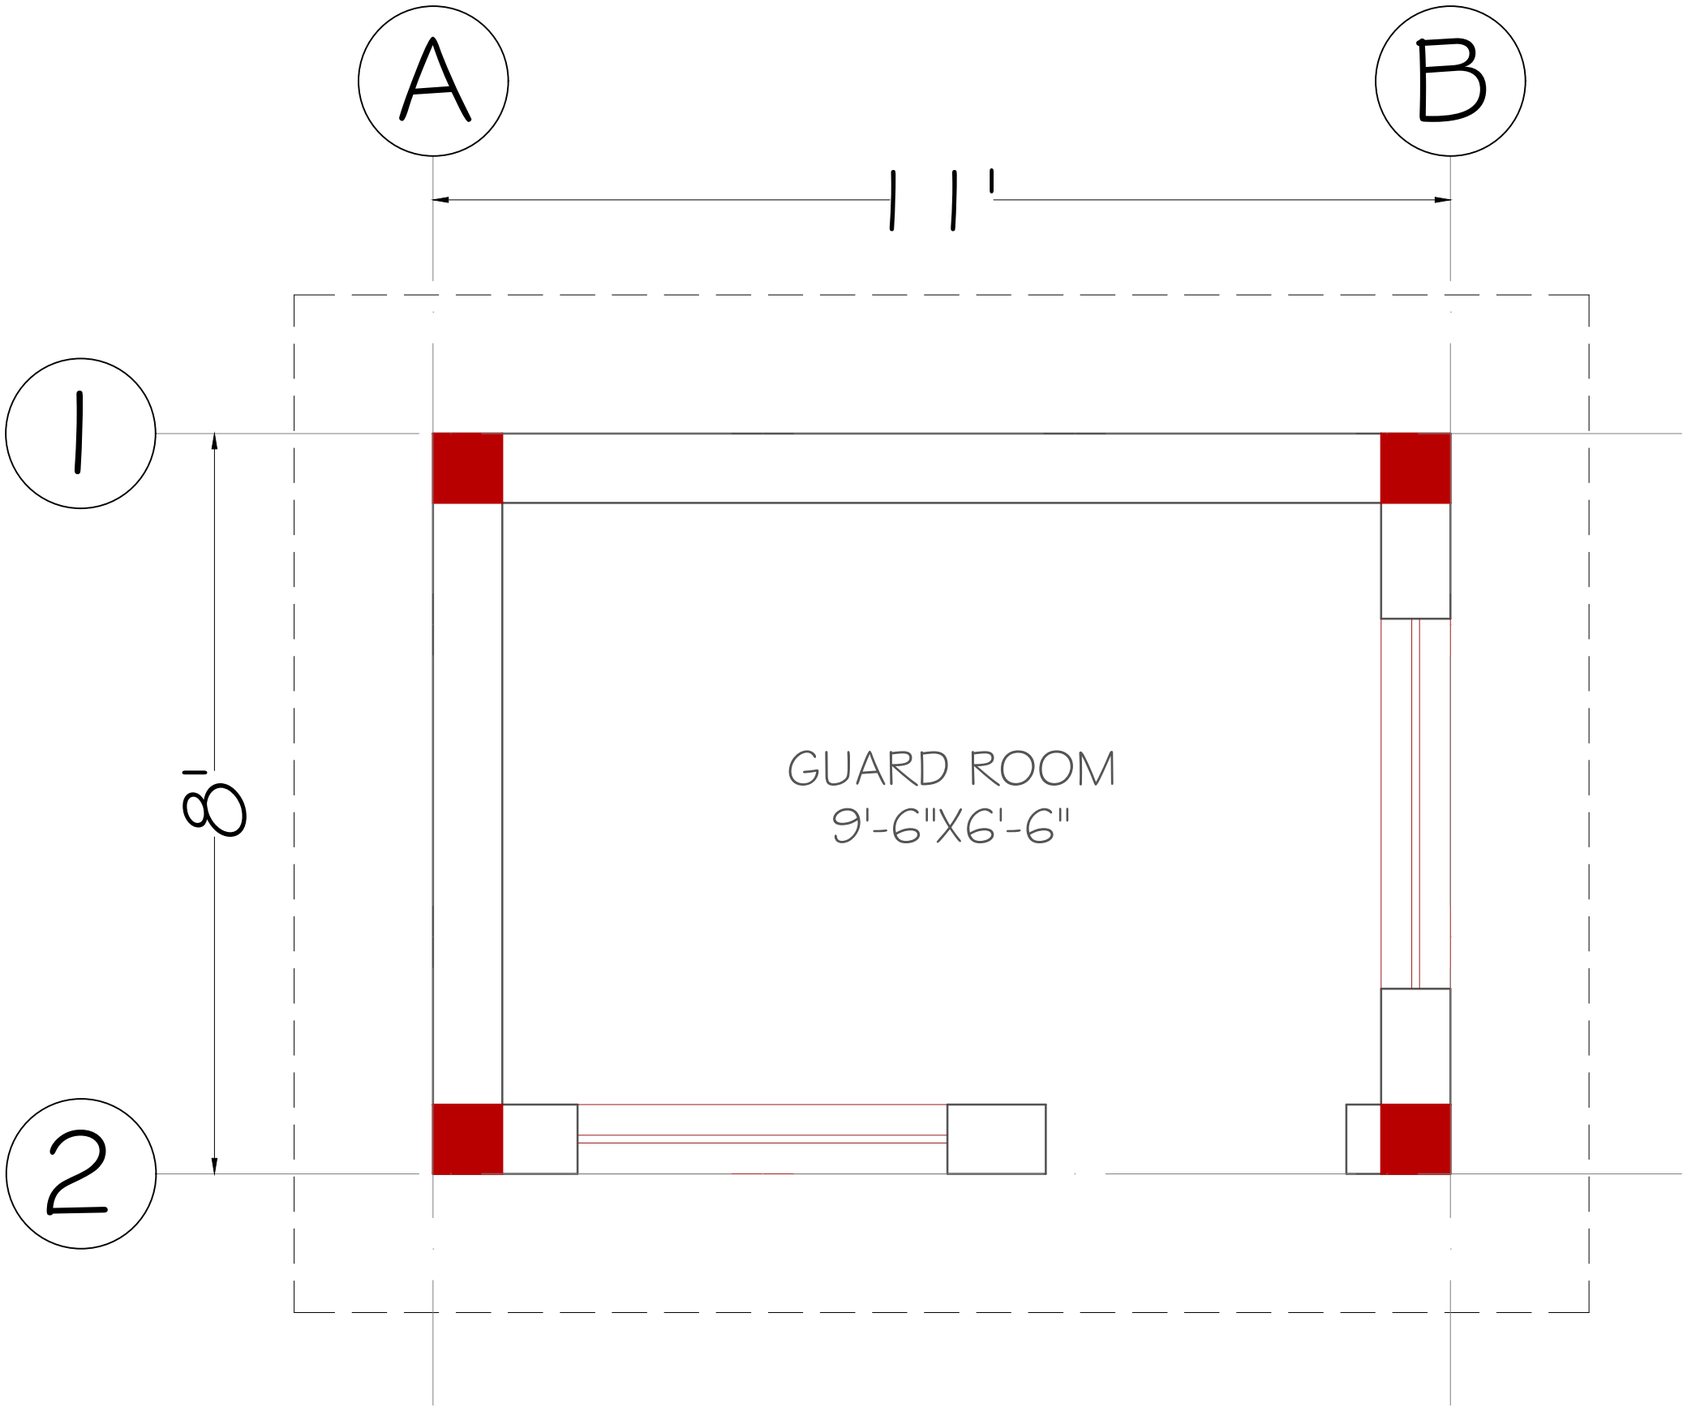

GROUND FLOOR

COLUMN LAYOUT PLAN

THE GROUP OF ENGINEERS
(CONSULTANTS, DESIGNERS & PLANNERS)
CONTACT #: 03327969547, 03333392386
thegroupofengineers009@gmail.com
House # 8, Street # 2, Professor colony, Jinnah Town, Quetta.

CARDINAL POINT:

APPROVED FOR CONSTRUCTION

TITLE: MENTIONED IN DRAWING

DATE: NOV 2026

STRUCTURE BY: ENGR. AFRASIAB


DESIGN BY: AR: DANISH WAQAR

CHECKED BY: AR: DANISH WAQAR

DRAWN BY: M. SAMAD
BILAL AHMED

PROJECT: NOKKUNDI HOSPITAL EXTENSION


CLIENT: INDUS HOSPITAL HEALTH NETWORK

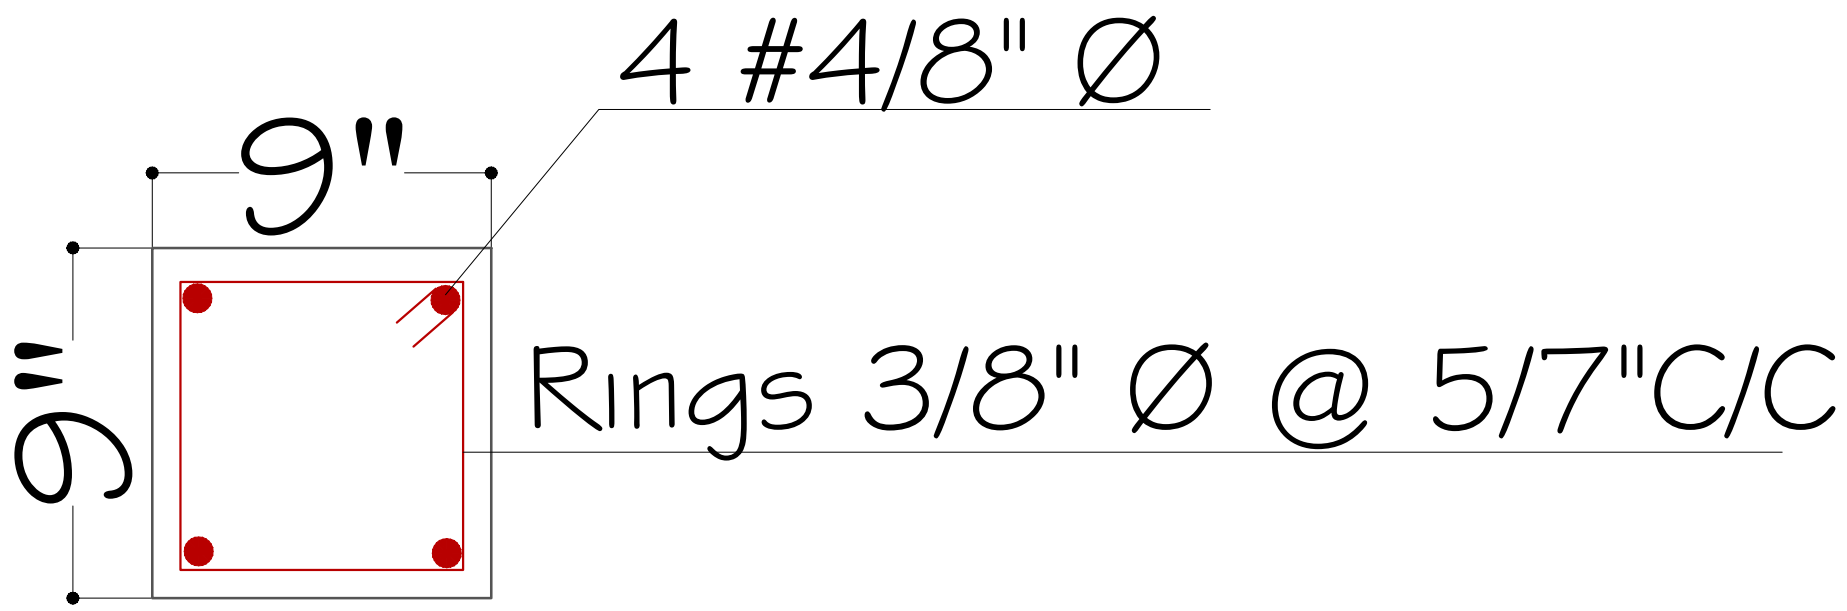


C-1

COLUMN SECTION

PROJECT:	DESIGN BY:	STRUCTURE BY:	APPROVED FOR CONSTRUCTION	CARDINAL POINT:	THE GROUP OF ENGINEERS (CONSULTANTS, DESIGNERS & PLANNERS) CONTACT #: 03327969547, 03333392386 thegroupofengineers009@gmail.com House # 8, Street # 2, Professor colony, Jinnah Town, Quetta.
NOKKUNDI HOSPITAL EXTENSION	AR: DANISH WAQAR	ENGR. AFRASIAB	TITLE: MENTIONED IN DRAWING		
CLIENT:	DRAWN BY:	CHECKED BY:	DATE:		
INDUS HOSPITAL HEALTH NETWORK	M. SAMAD BILAL AHMED	AR: DANISH WAQAR	NOV 2026		

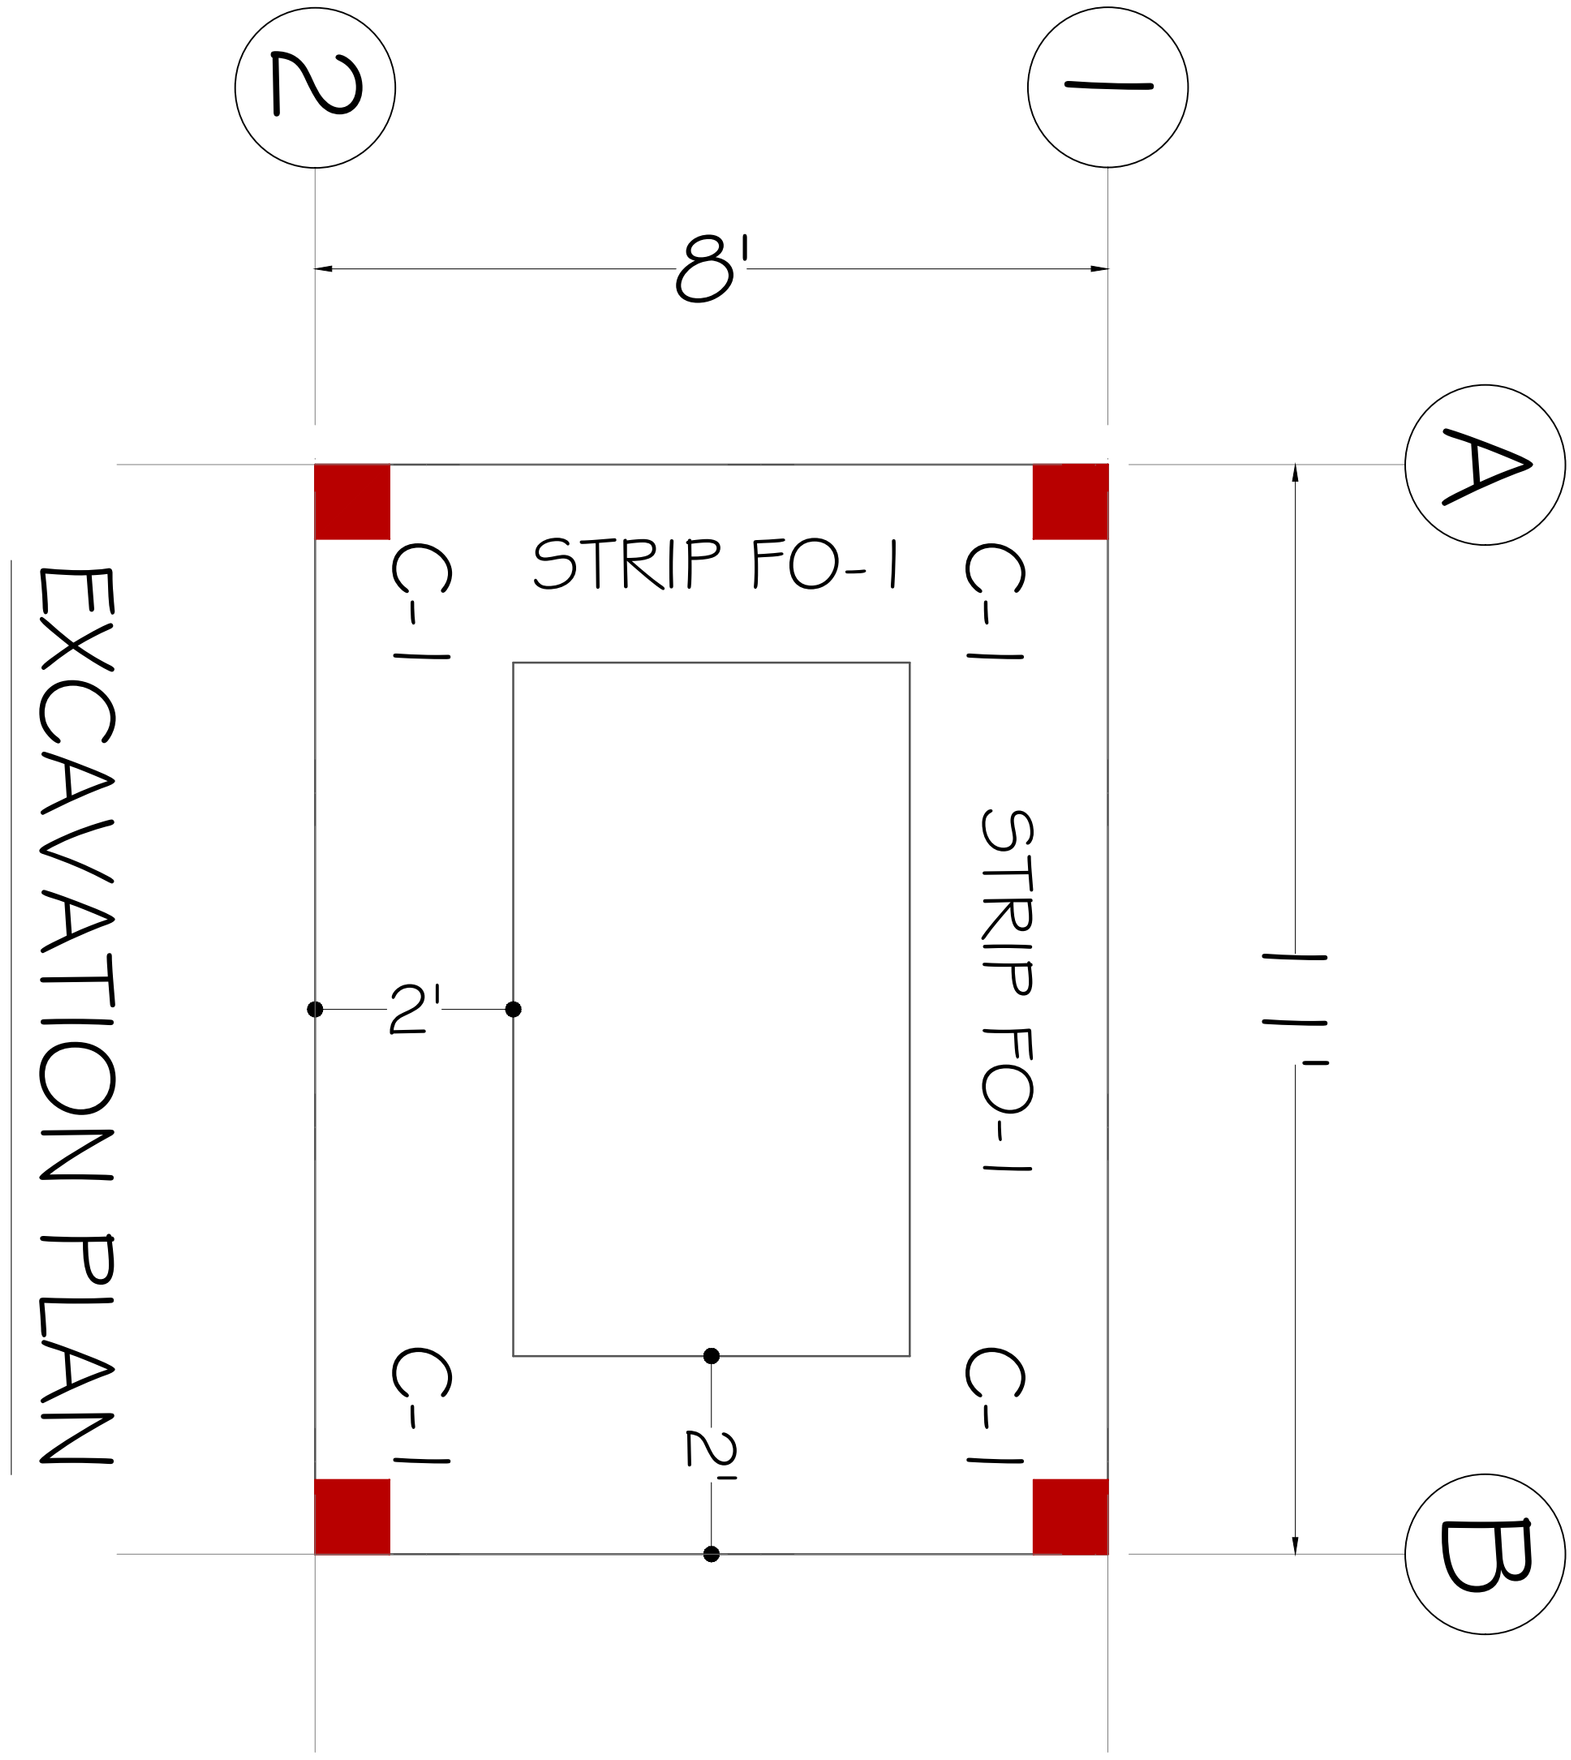

PROJECT:	DESIGN BY:	STRUCTURE BY:	APPROVED FOR CONSTRUCTION	CARDINAL POINT:	THE GROUP OF ENGINEERS (CONSULTANTS, DESIGNERS & PLANNERS)
NOKKUNDI HOSPITAL EXTENSION	AR: DANISH WAQAR	ENGR. AFRASIAB	TITLE: MENTIONED IN DRAWING		CONTACT #: 03327969547, 03333392386 thegroupofengineers009@gmail.com
CLIENT:	DRAWN BY:	CHECKED BY:	DATE:		House # 8, Street # 2, Professor colony, Jinnah Town, Quetta.
INDUS HOSPITAL HEALTH NETWORK	M. SAMAD BILAL AHMED	AR: DANISH WAQAR	NOV 2026		

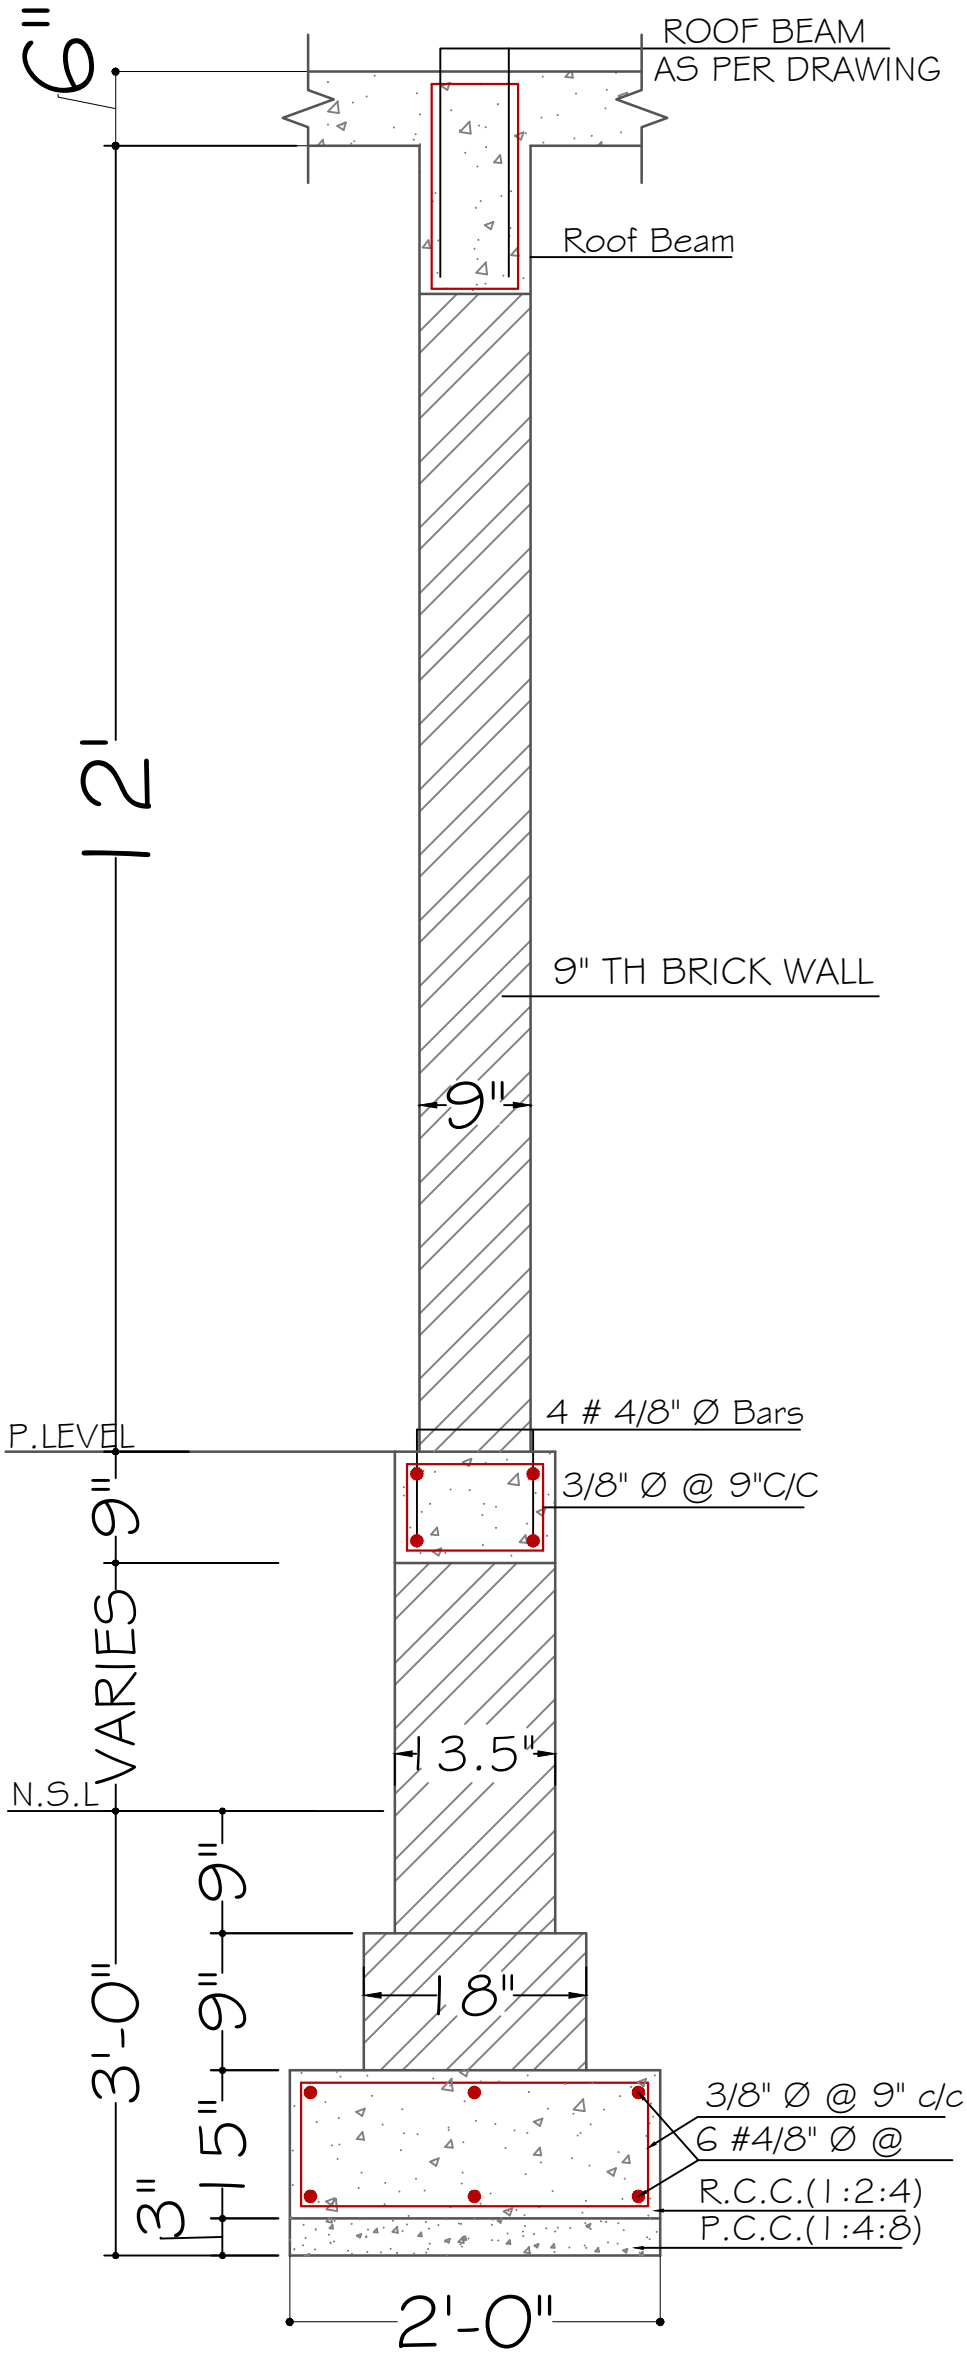


STRIP FO-1


FOOTING DETAILS

PROJECT:	DESIGN BY:	STRUCTURE BY:	APPROVED FOR CONSTRUCTION	CARDINAL POINT:	THE GROUP OF ENGINEERS (CONSULTANTS, DESIGNERS & PLANNERS)
NOKKUNDI HOSPITAL EXTENSION	AR: DANISH WAQAR	ENGR. AFRASIAB	TITLE: MENTIONED IN DRAWING		CONTACT #: 03327969547, 03333392386 thegroupofengineers009@gmail.com
CLIENT:	DRAWN BY:	CHECKED BY:	DATE:		House # 8, Street # 2, Professor colony, Jinnah Town, Quetta.
INDUS HOSPITAL HEALTH NETWORK	M. SAMAD BILAL AHMED	AR: DANISH WAQAR	NOV 2026		

PLINTH BEAM PLAN

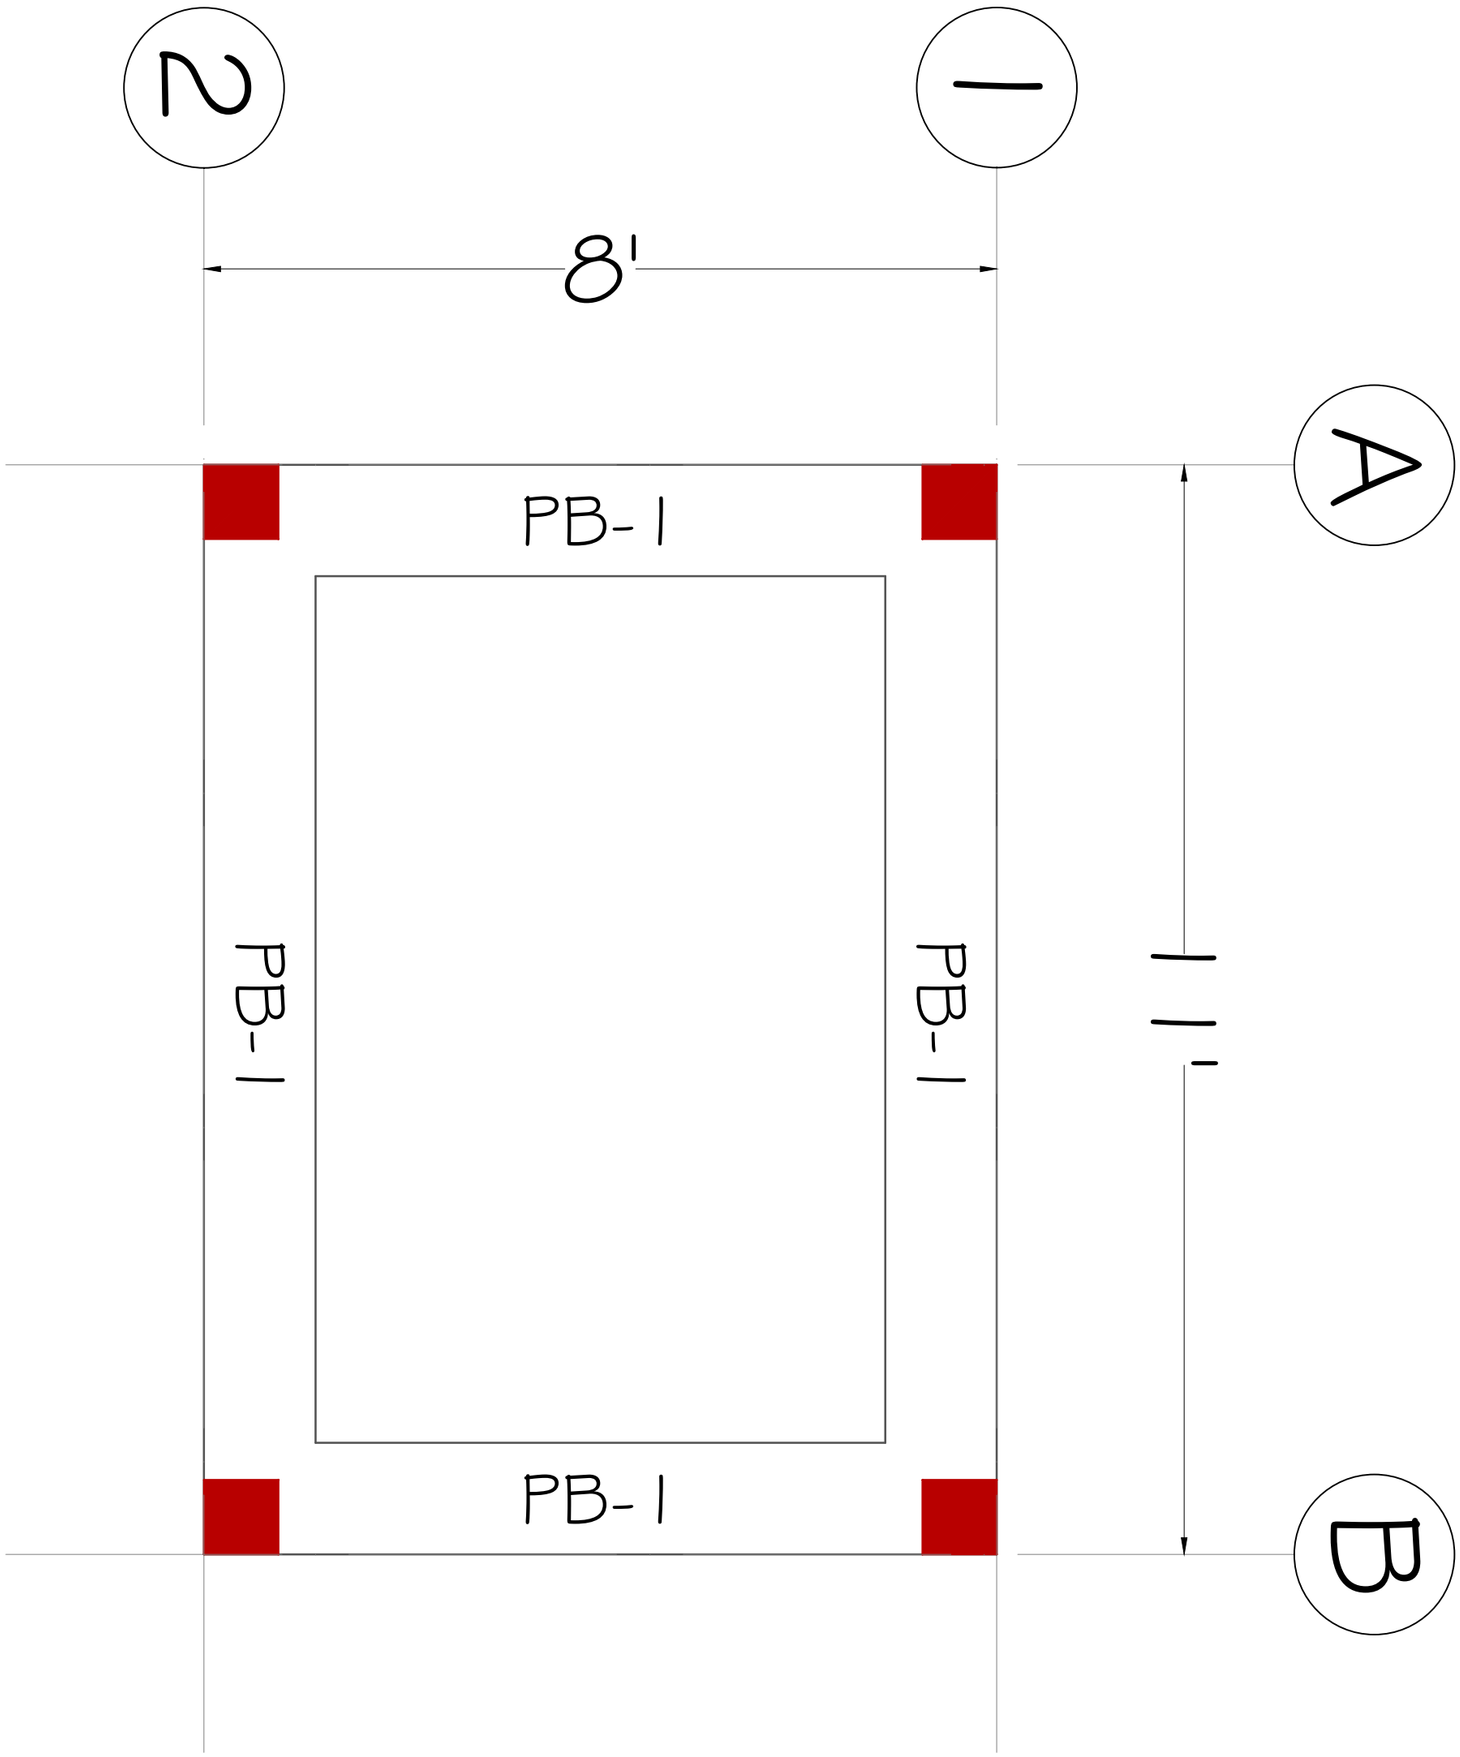

PROJECT:	DESIGN BY:	STRUCTURE BY:	APPROVED FOR CONSTRUCTION	CARDINAL POINT:	THE GROUP OF ENGINEERS (CONSULTANTS, DESIGNERS & PLANNERS)
NOKKUNDI HOSPITAL EXTENSION	AR: DANISH WAQAR	ENGR. AFRASIAB	TITLE: MENTIONED IN DRAWING		CONTACT #: 03327969547, 03333392386 thegroupofengineers009@gmail.com
CLIENT:	DRAWN BY:	CHECKED BY:	DATE:		House # 8, Street # 2, Professor colony, Jinnah Town, Quetta.
INDUS HOSPITAL HEALTH NETWORK	M. SAMAD BILAL AHMED	AR: DANISH WAQAR	NOV 2026		

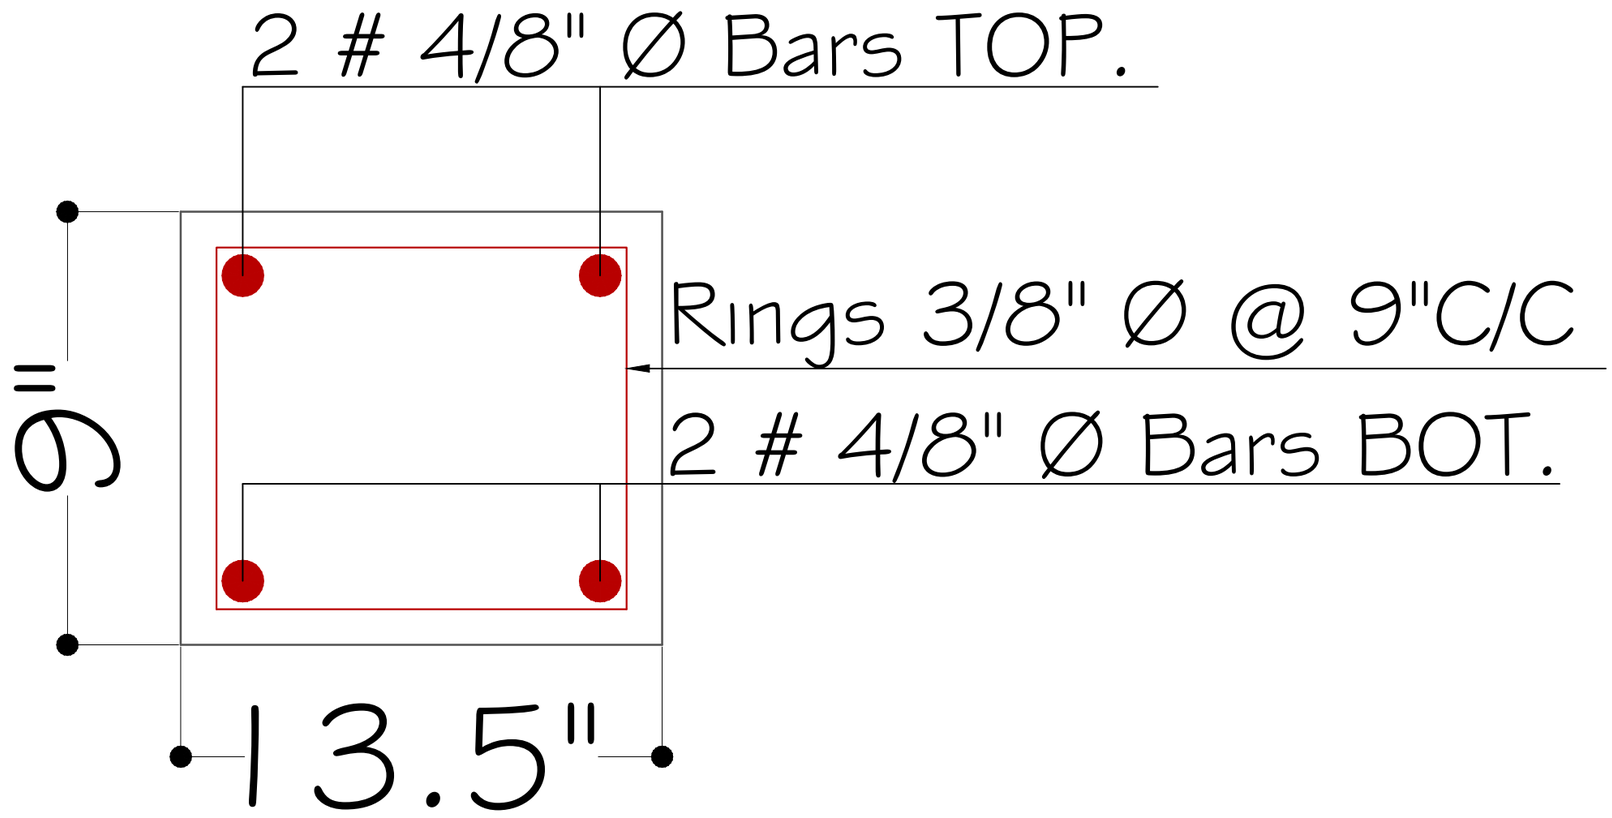

PB-1

PLINTH BEAM SECTION

THE GROUP OF ENGINEERS
(CONSULTANTS, DESIGNERS & PLANNERS)
CONTACT #: 03327969547, 03333392386
thegroupofengineers009@gmail.com
House # 8, Street # 2, Professor colony, Jinnah Town, Quetta.

CARDINAL POINT:


APPROVED FOR CONSTRUCTION

TITLE: MENTIONED IN DRAWING


DATE: NOV 2026

PROJECT:	DESIGN BY:	STRUCTURE BY:	
NOKKUNDI HOSPITAL EXTENSION	AR: DANISH WAQAR	ENGR. AFRASIAB	
CLIENT:	DRAWN BY:	CHECKED BY:	
INDUS HOSPITAL HEALTH NETWORK	M. SAMAD BILAL AHMED	AR: DANISH WAQAR	

GROUND FLOOR
BEAM PLAN

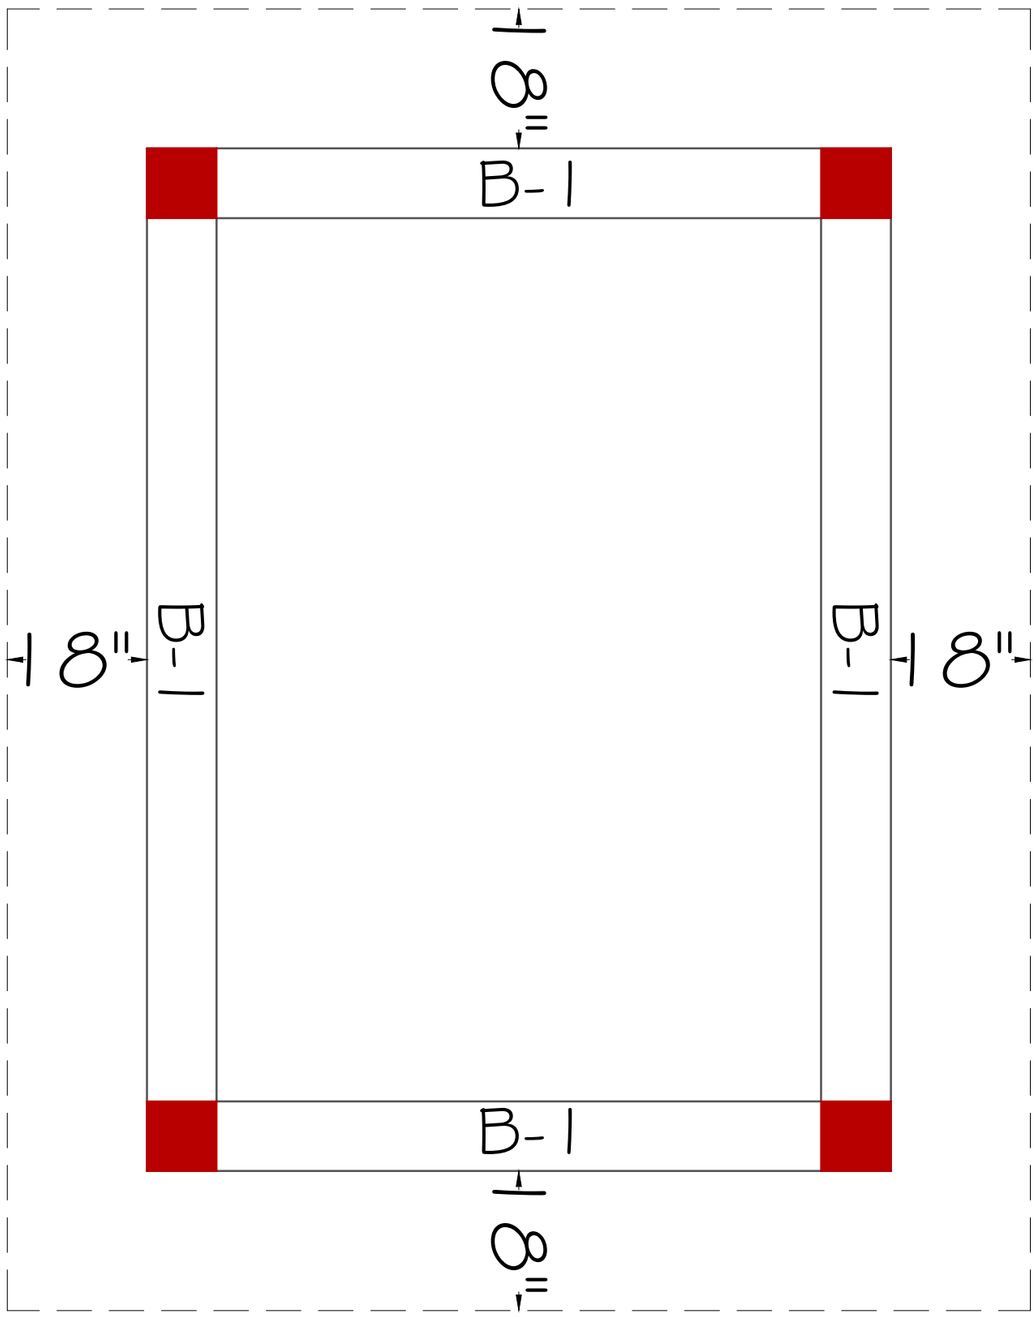


ROOF BEAM SECTION

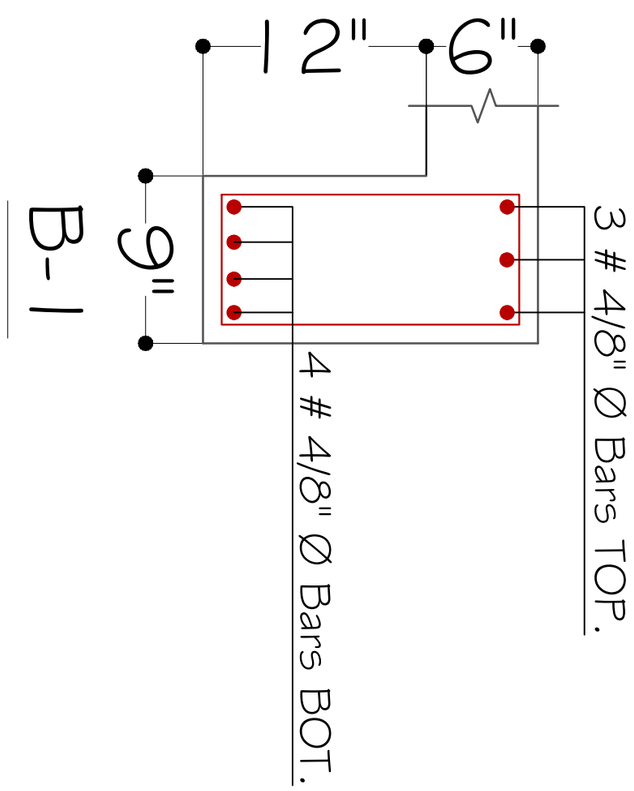


PROJECT:	DESIGN BY:	STRUCTURE BY:	APPROVED FOR CONSTRUCTION	CARDINAL POINT:	THE GROUP OF ENGINEERS (CONSULTANTS, DESIGNERS & PLANNERS)
NOKKUNDI HOSPITAL EXTENSION	AR: DANISH WAQAR	ENGR. AFRASIAB	TITLE: MENTIONED IN DRAWING		CONTACT #: 03327969547, 03333392386 thegroupofengineers009@gmail.com
CLIENT:	DRAWN BY:	CHECKED BY:	DATE:		House # 8, Street # 2, Professor colony, Jinnah Town, Quetta.
INDUS HOSPITAL HEALTH NETWORK	M. SAMAD BILAL AHMED	AR: DANISH WAQAR	NOV 2026		

GROUND FLOOR
SLAB PLAN

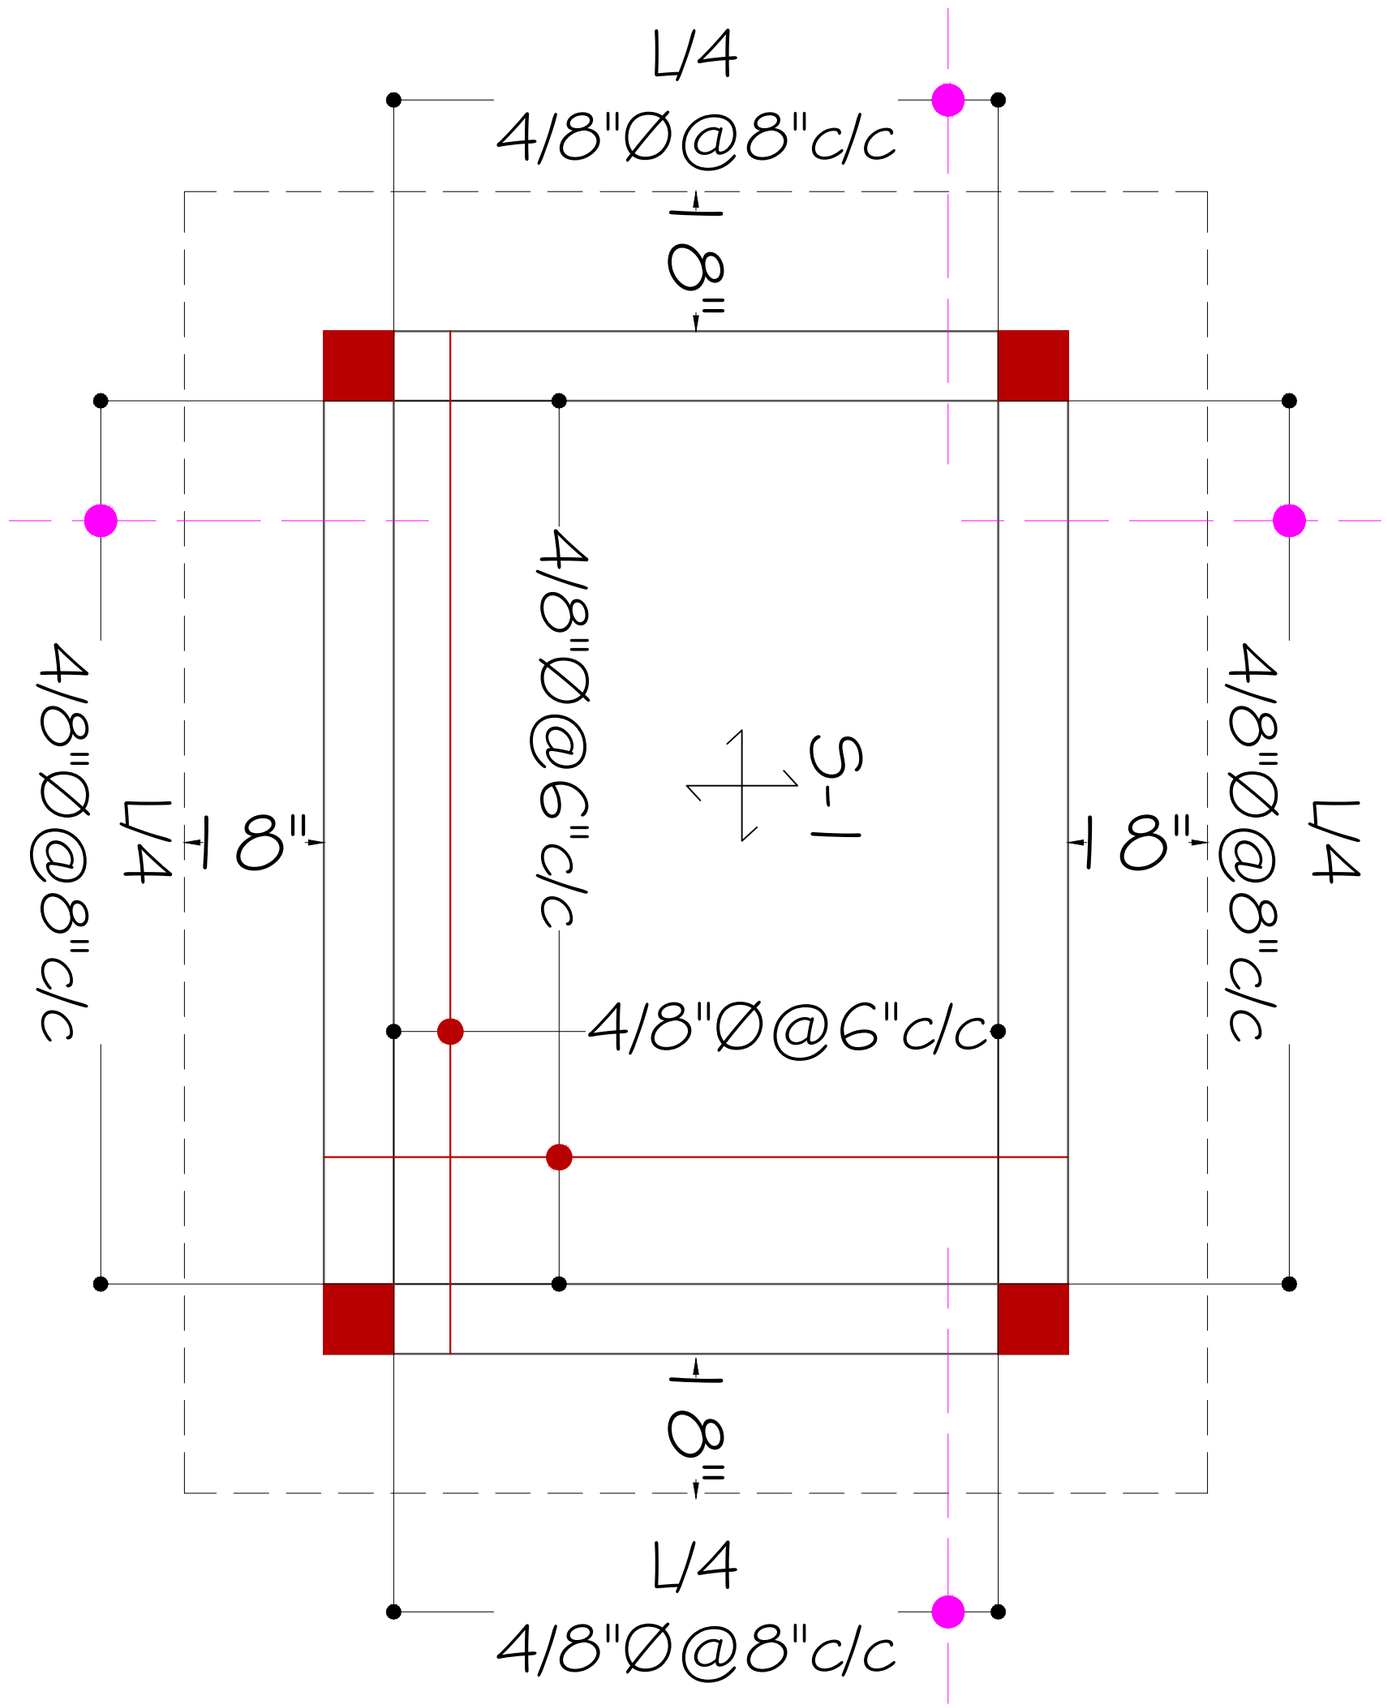

PROJECT: NOKKUNDI HOSPITAL EXTENSION	DESIGN BY: AR: DANISH WAQAR	STRUCTURE BY: ENGR. AFRASIAB	APPROVED FOR CONSTRUCTION	CARDINAL POINT:	**THE GROUP OF ENGINEERS** (CONSULTANTS, DESIGNERS & PLANNERS) CONTACT #: 03327969547, 03333392386 thegroupofengineers009@gmail.com House # 8, Street # 2, Professor colony, Jinnah Town, Quetta.
CLIENT: INDUS HOSPITAL HEALTH NETWORK	DRAWN BY: M. SAMAD BILAL AHMED	CHECKED BY: AR: DANISH WAQAR	TITLE: MENTIONED IN DRAWING DATE: NOV 2026		

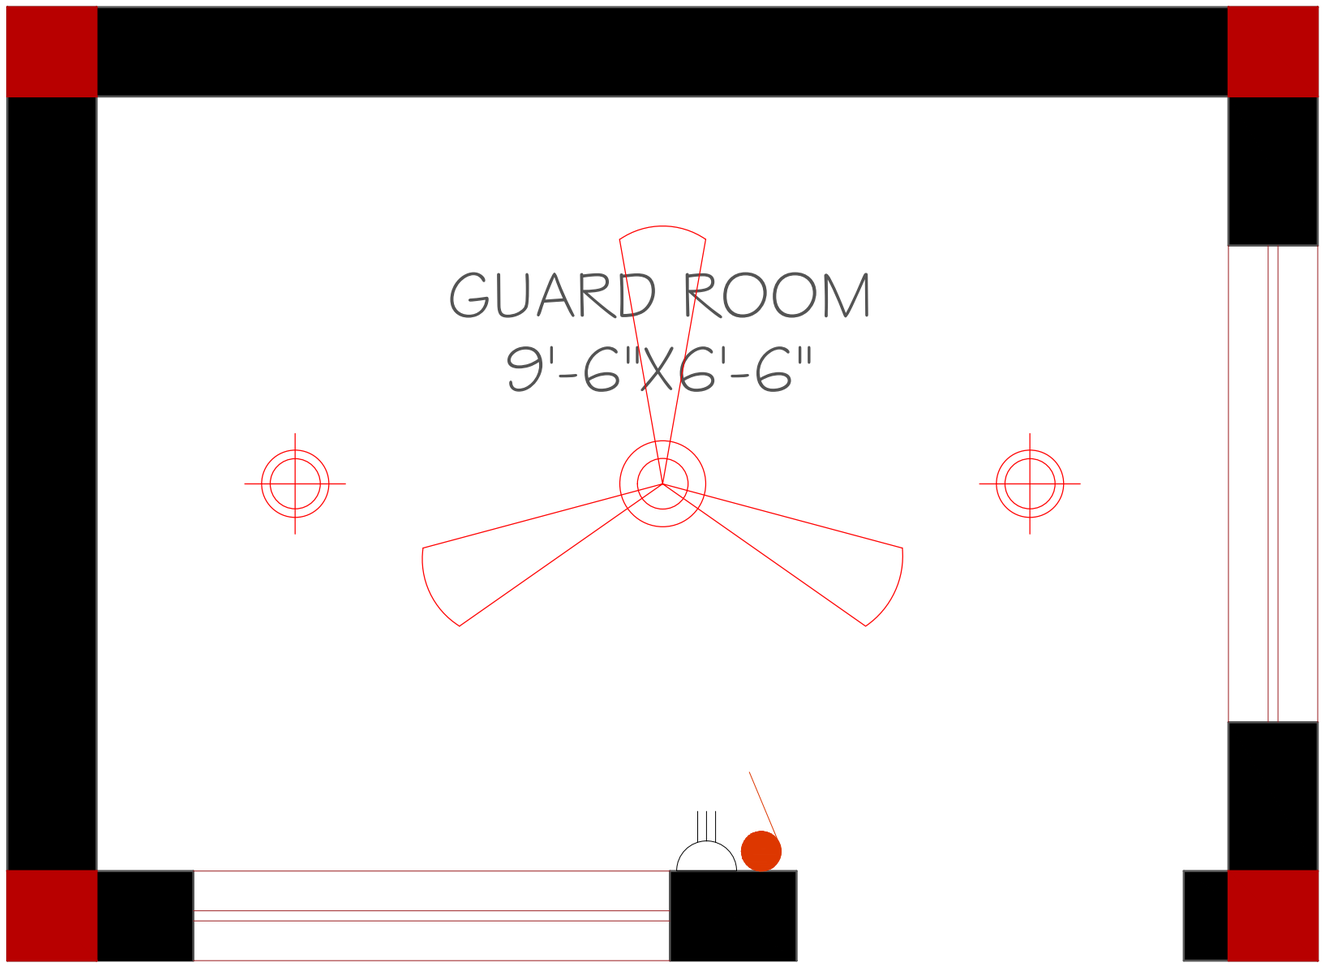

GUARD ROOM

ELECTRICAL PLAN

THE GROUP OF ENGINEERS
(CONSULTANTS, DESIGNERS & PLANNERS)
CONTACT #: 03327969547, 03333392386
thegroupofengineers009@gmail.com
House # 8, Street # 2, Professor colony, Jinnah Town, Quetta.

CARDINAL POINT:

APPROVED FOR CONSTRUCTION

TITLE: MENTIONED IN DRAWING

DATE: NOV 2026

STRUCTURE BY: ENGR. AFRASIAB

CHECKED BY: AR: DANISH WAQAR





DESIGN BY: AR: DANISH WAQAR

DRAWN BY: M. SAMAD
BILAL AHMED

PROJECT: NOKKUNDI HOSPITAL EXTENSION

CLIENT: INDUS HOSPITAL HEALTH NETWORK

ELECTRICAL LEGENDS

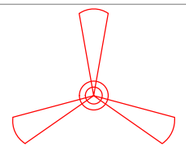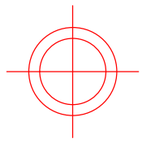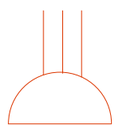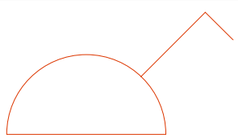	SYMBOL	DESCRIPTION
1		Ceiling Fan
2		Ceiling Llight
3		Power Plug
4		Socket
5		Switch Board
6		Exh. Fan

THE GROUP OF ENGINEERS
(CONSULTANTS, DESIGNERS & PLANNERS)
CONTACT #: 03327969547, 03333392386
thegroupofengineers009@gmail.com
House # 8, Street # 2, Professor colony, Jinnah Town, Quetta.

CARDINAL POINT:

APPROVED FOR CONSTRUCTION

TITLE: MENTIONED IN DRAWING

DATE: NOV 2026

PROJECT:	DESIGN BY:	STRUCTURE BY:
NOKKUNDI HOSPITAL EXTENSION	AR: DANISH WAQAR	ENGR. AFRASIAB
CLIENT:	DRAWN BY:	CHECKED BY:
INDUS HOSPITAL HEALTH NETWORK	M. SAMAD BILAL AHMED	AR: DANISH WAQAR